


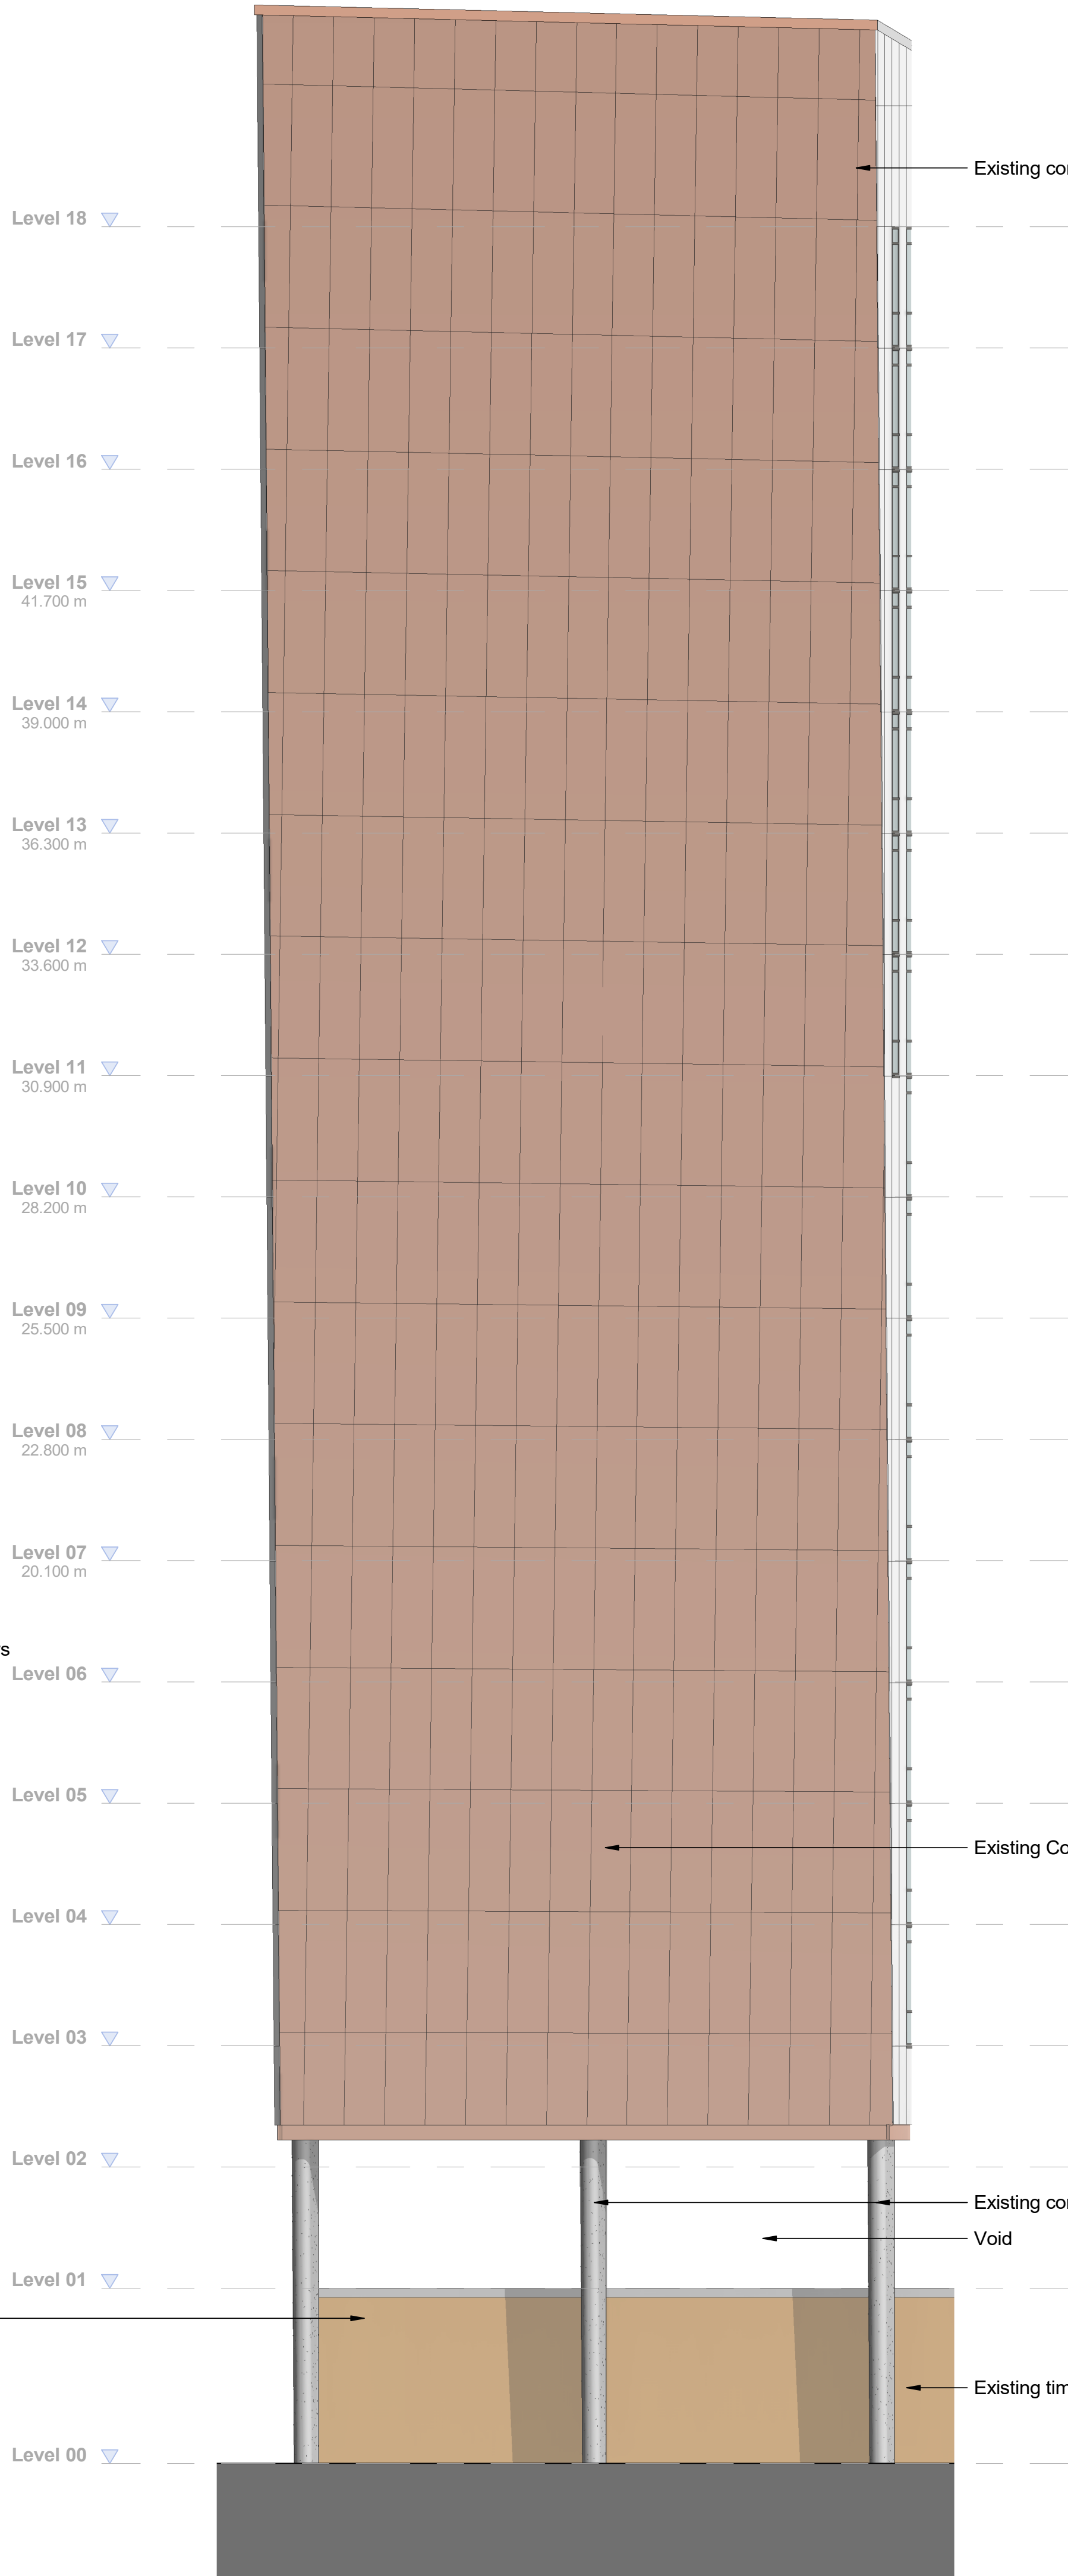


1 Block 1 Existing GA East Elevation
1 : 100





2 Block 1 - Existing GA North Elevation
1 : 100

NOTES

DO NOT SCALE FROM THIS DRAWING.
VERIFY ALL DIMENSIONS AND SETTING OUT ON SITE.
NOTIFY ANY DISCREPANCIES TO THE ARCHITECT.
FOR STRUCTURAL INFORMATION, REFER TO
STRUCTURAL ENGINEER'S DRAWINGS.
FOR M&E INFORMATION, REFER TO M&E ENGINEER'S
AND SUB-CONTRACTORS' DRAWINGS.
FOR HEALTH & SAFETY INFORMATION, REFER TO
HEALTH & SAFETY RISK ASSESSMENTS.

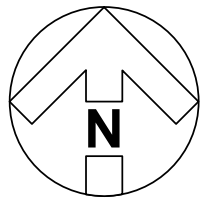

Key Plan - Block 1

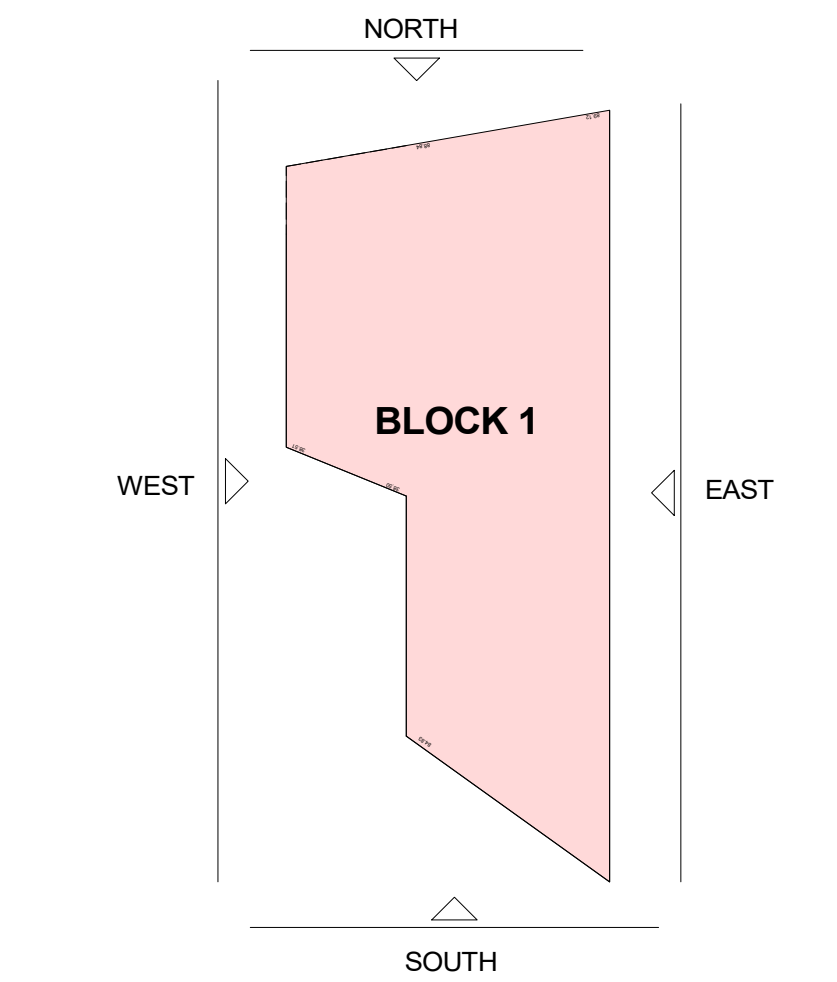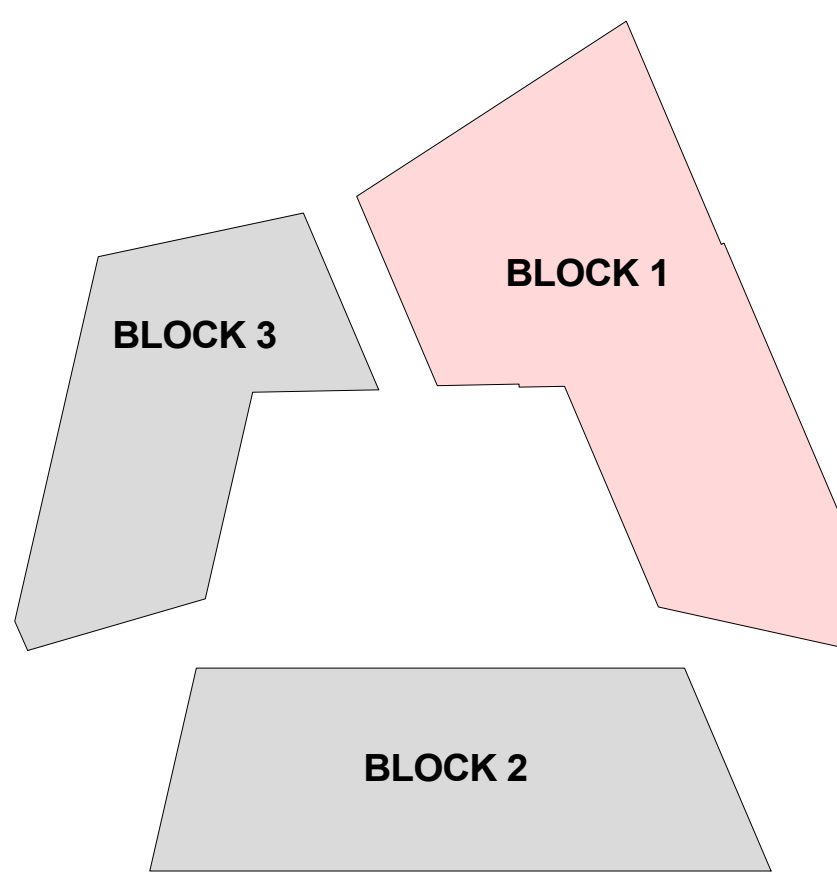

NOTES:

This drawing is based upon the following third party information:

C-SE Survey & Engineering:

- AC114-003 Façade Elevations – Block 1
- AC114-004 Façade Elevations – Block 2
- AC114-005 Façade Elevations – Block 3
- AC114-006 Roof Plans
- AC114-001 Topo Survey

Simpson Haugh & Partners:

Existing As-Built GA plans and sections.

This drawing should be read in conjunction with the following

HCD Information:

- A-PL-00-001 Site Location Plan
- A-PL-01-001 Block 01 Existing GA Floor Plan Level 01
- A-PL-01-002 Block 01 Existing GA Floor Plan Level 02
- A-PL-01-003 Block 01 Existing Typical GA Floor Plan Level 03-16
- A-PL-01-017 Block 01 Existing GA Floor Plan Level 17
- A-PL-01-101 Block 01 Proposed GA Floor Plan Level 01
- A-PL-01-102 Block 01 Proposed GA Floor Plan Level 02
- A-PL-01-103 Block 01 Proposed Typical GA Floor Plan Level 03-16
- A-PL-01-117 Block 01 Proposed GA Floor Plan Level 17
- A-PL-01-150 Block 01 Existing GA Elevations (N & E)
- A-PL-01-151 Block 01 Existing GA Elevations (S & W)
- A-PL-01-152 Block 01 Proposed GA Elevations (N & E)
- A-PL-01-153 Block 01 Proposed GA Elevations (S & W)
- A-PL-02-015 Block 02 Existing GA Floor Plan Level 15
- A-PL-02-115 Block 02 Proposed GA Floor Plan Level 15
- A-PL-02-150 Block 02 Existing GA Elevations (S & E)
- A-PL-02-151 Block 02 Existing GA Elevations (N & W)
- A-PL-02-152 Block 02 Proposed GA Elevations (S & E)
- A-PL-02-153 Block 02 Proposed GA Elevations (N & W)
- A-PL-03-002 Block 03 Existing GA Floor Level 02
- A-PL-03-013 Block 03 Existing GA Floor Plan Level 13
- A-PL-03-102 Block 03 Proposed GA Floor Plan Level 02
- A-PL-03-113 Block 03 Proposed GA Floor Plan Level 13
- A-PL-03-150 Block 03 Existing GA Elevations (S & W)
- A-PL-03-151 Block 03 Existing GA Elevations (N & E)
- A-PL-03-152 Block 03 Proposed GA Elevations (S & W)
- A-PL-03-153 Block 03 Proposed GA Elevations (N & E)

REVISION P03	BY: JEM	CHECKED: APS	DATE: 26/03/2021
Window arrangement updated.			
REVISION P02	BY: JEM	CHECKED: APS	DATE: 15/02/2021
Key Updated			
REVISION P01	BY: NH	CHECKED: APS	DATE: 29/01/2021
First Issue.			

S4a | FOR PLANNING



Unite Parkway Gate

Block 1
Existing GA Elevations
North and East

Hadfield Cawkwell Davidson

Broomgrove Lodge, 13 Broomgrove Rd, Sheffield, S19 3JZ | 0114 266 1181 | www.hcd.co.uk

NO	DATE	REV
2020-091	As indicated @ A0	P03

PROJECT NO: 20091 | DRAWING NO: HCD A1 | TITLE: ZZ | DATE: 26/03/2021 | REV: 001 | DRAWN BY: JEM | CHECKED BY: APS | SCALE: 1:100

C:\temp\2021\HCD\A1\20091\Drawing_P03_JEM.dwg | 26/03/2021 | 1:100