



All dimensions are to be checked on site. This drawing shall not be scaled to ascertain dimensions.

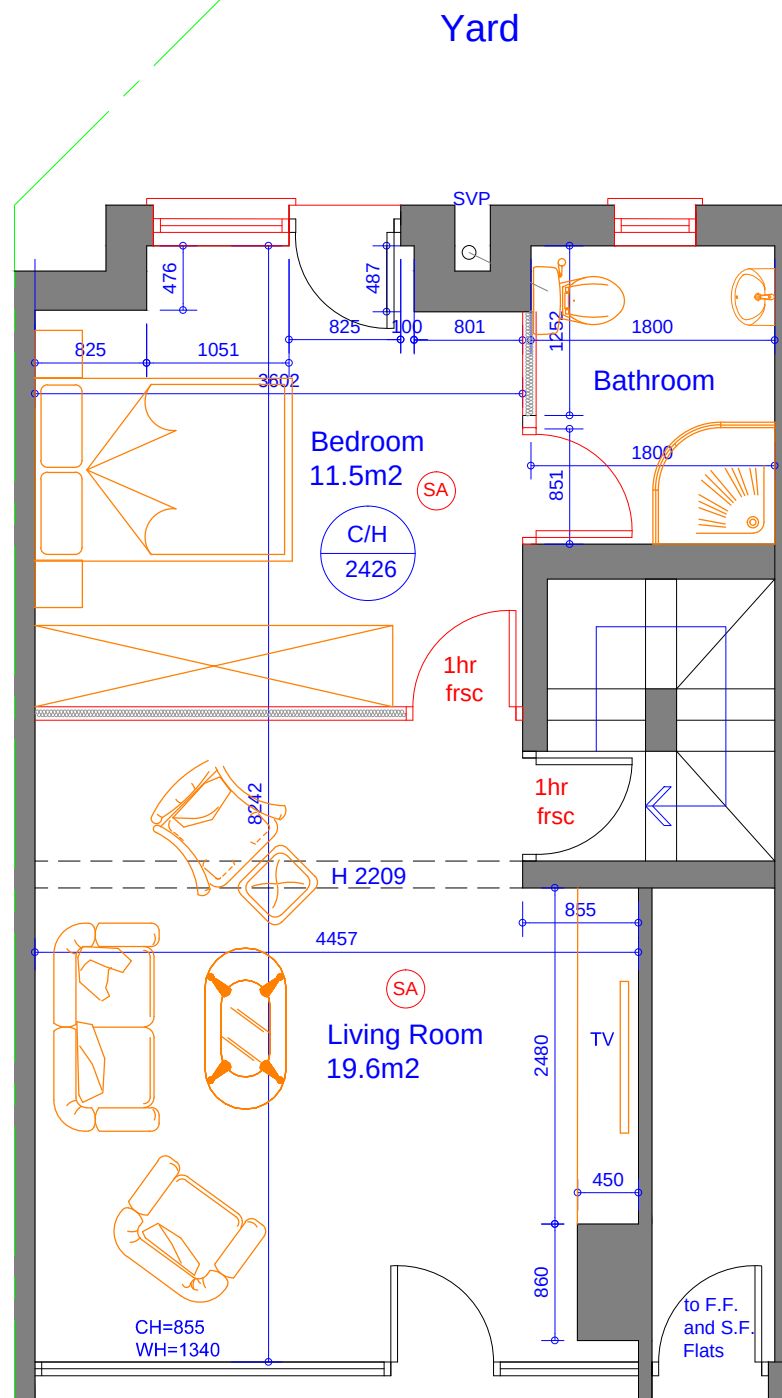

Proposed Ground Floor Plan

Scale 1:100

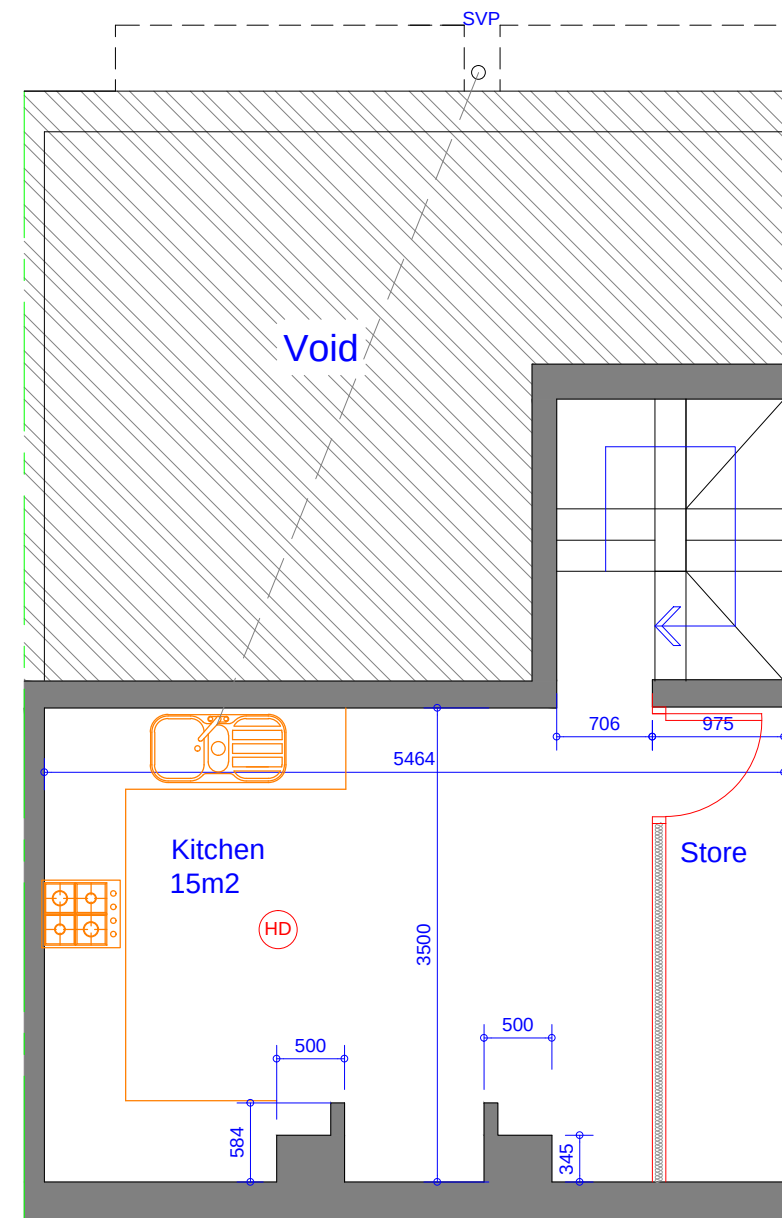

Proposed Basement Floor Plan

Scale 1:100

Rev	Date	Description
Issued For: INFORMATION PURPOSES ONLY		
Client		
Mr. David Hayman		
Project		
104 Church Lane, Moston. M9 4NH.		
Change of use from Office to 1 bedroom apartment		
Scheme - Drawing Title		
Proposed Ground Floor Plan and Basement Floor Plan.		
02	Date	05.02.21
Drawing No.	Revision	Scale 1:100 @A3



JK Technical Services (NW) Ltd
Tel: 0161 728 5730
Mob: 07741175755
www.jktechservs.co.uk