

 Site Location

 Trust Ownership Boundary Line

07 - Site Location Legend

07
1:5

P1	PLANNING ISSUE	30/06/21	LPA	DAY
A	ISSUE FOR INFORMATION	22/06/21	Design Team	DAY
REV.	DESCRIPTION	DATE	DRW.	CHK.



Manchester University
NHS Foundation Trust

APPOINTED PARTY LOGO/INFORMATION

DAY

PROJECT

NMGH Endoscopy Refurbishment

	TITLE
--	-------

Site Plan

	STATUS
--	--------

PURPOSE OF ISSUE PLANNING	
------------------------------	--

DRAWN BY
Author

CHECKED BY	
Checker	


DATE	22/06/21
------	----------

SCALE (@A2)	As indicated
-------------	--------------

PROJECT NUMBER	20201
----------------	-------

FILE DRAWING NUMBER
02-0102

REV.	P1
------	----

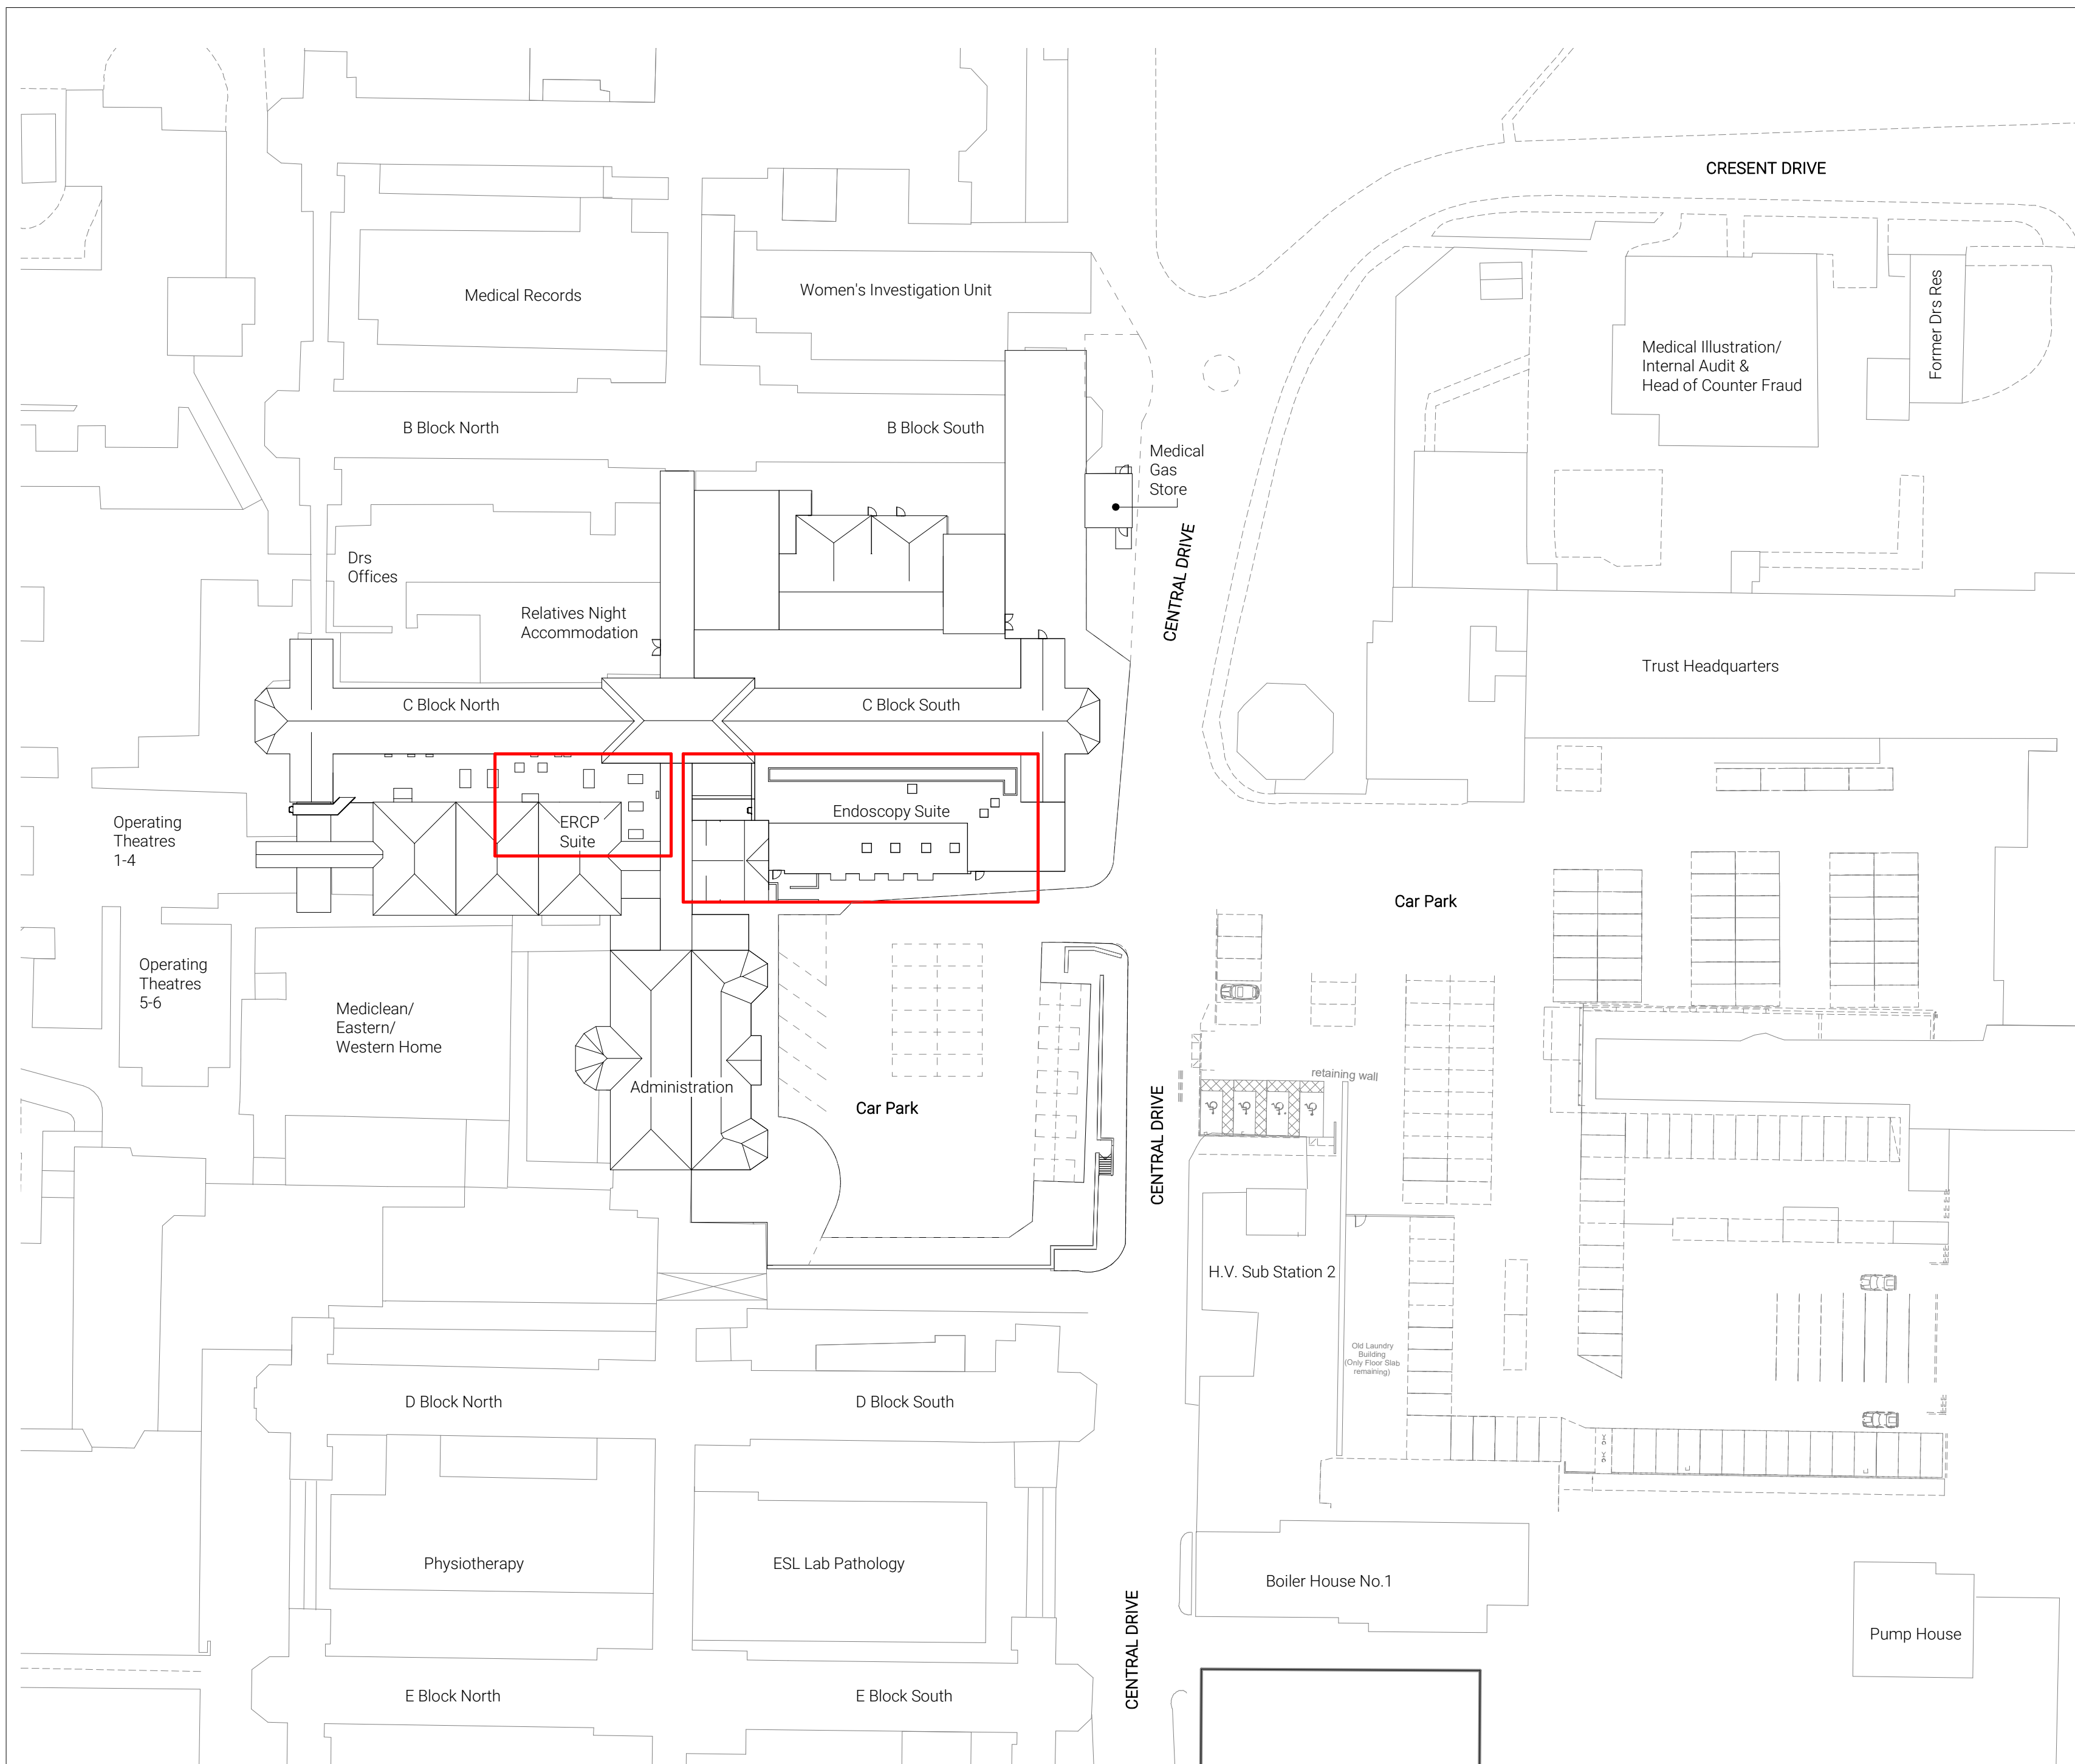

Site Plan