



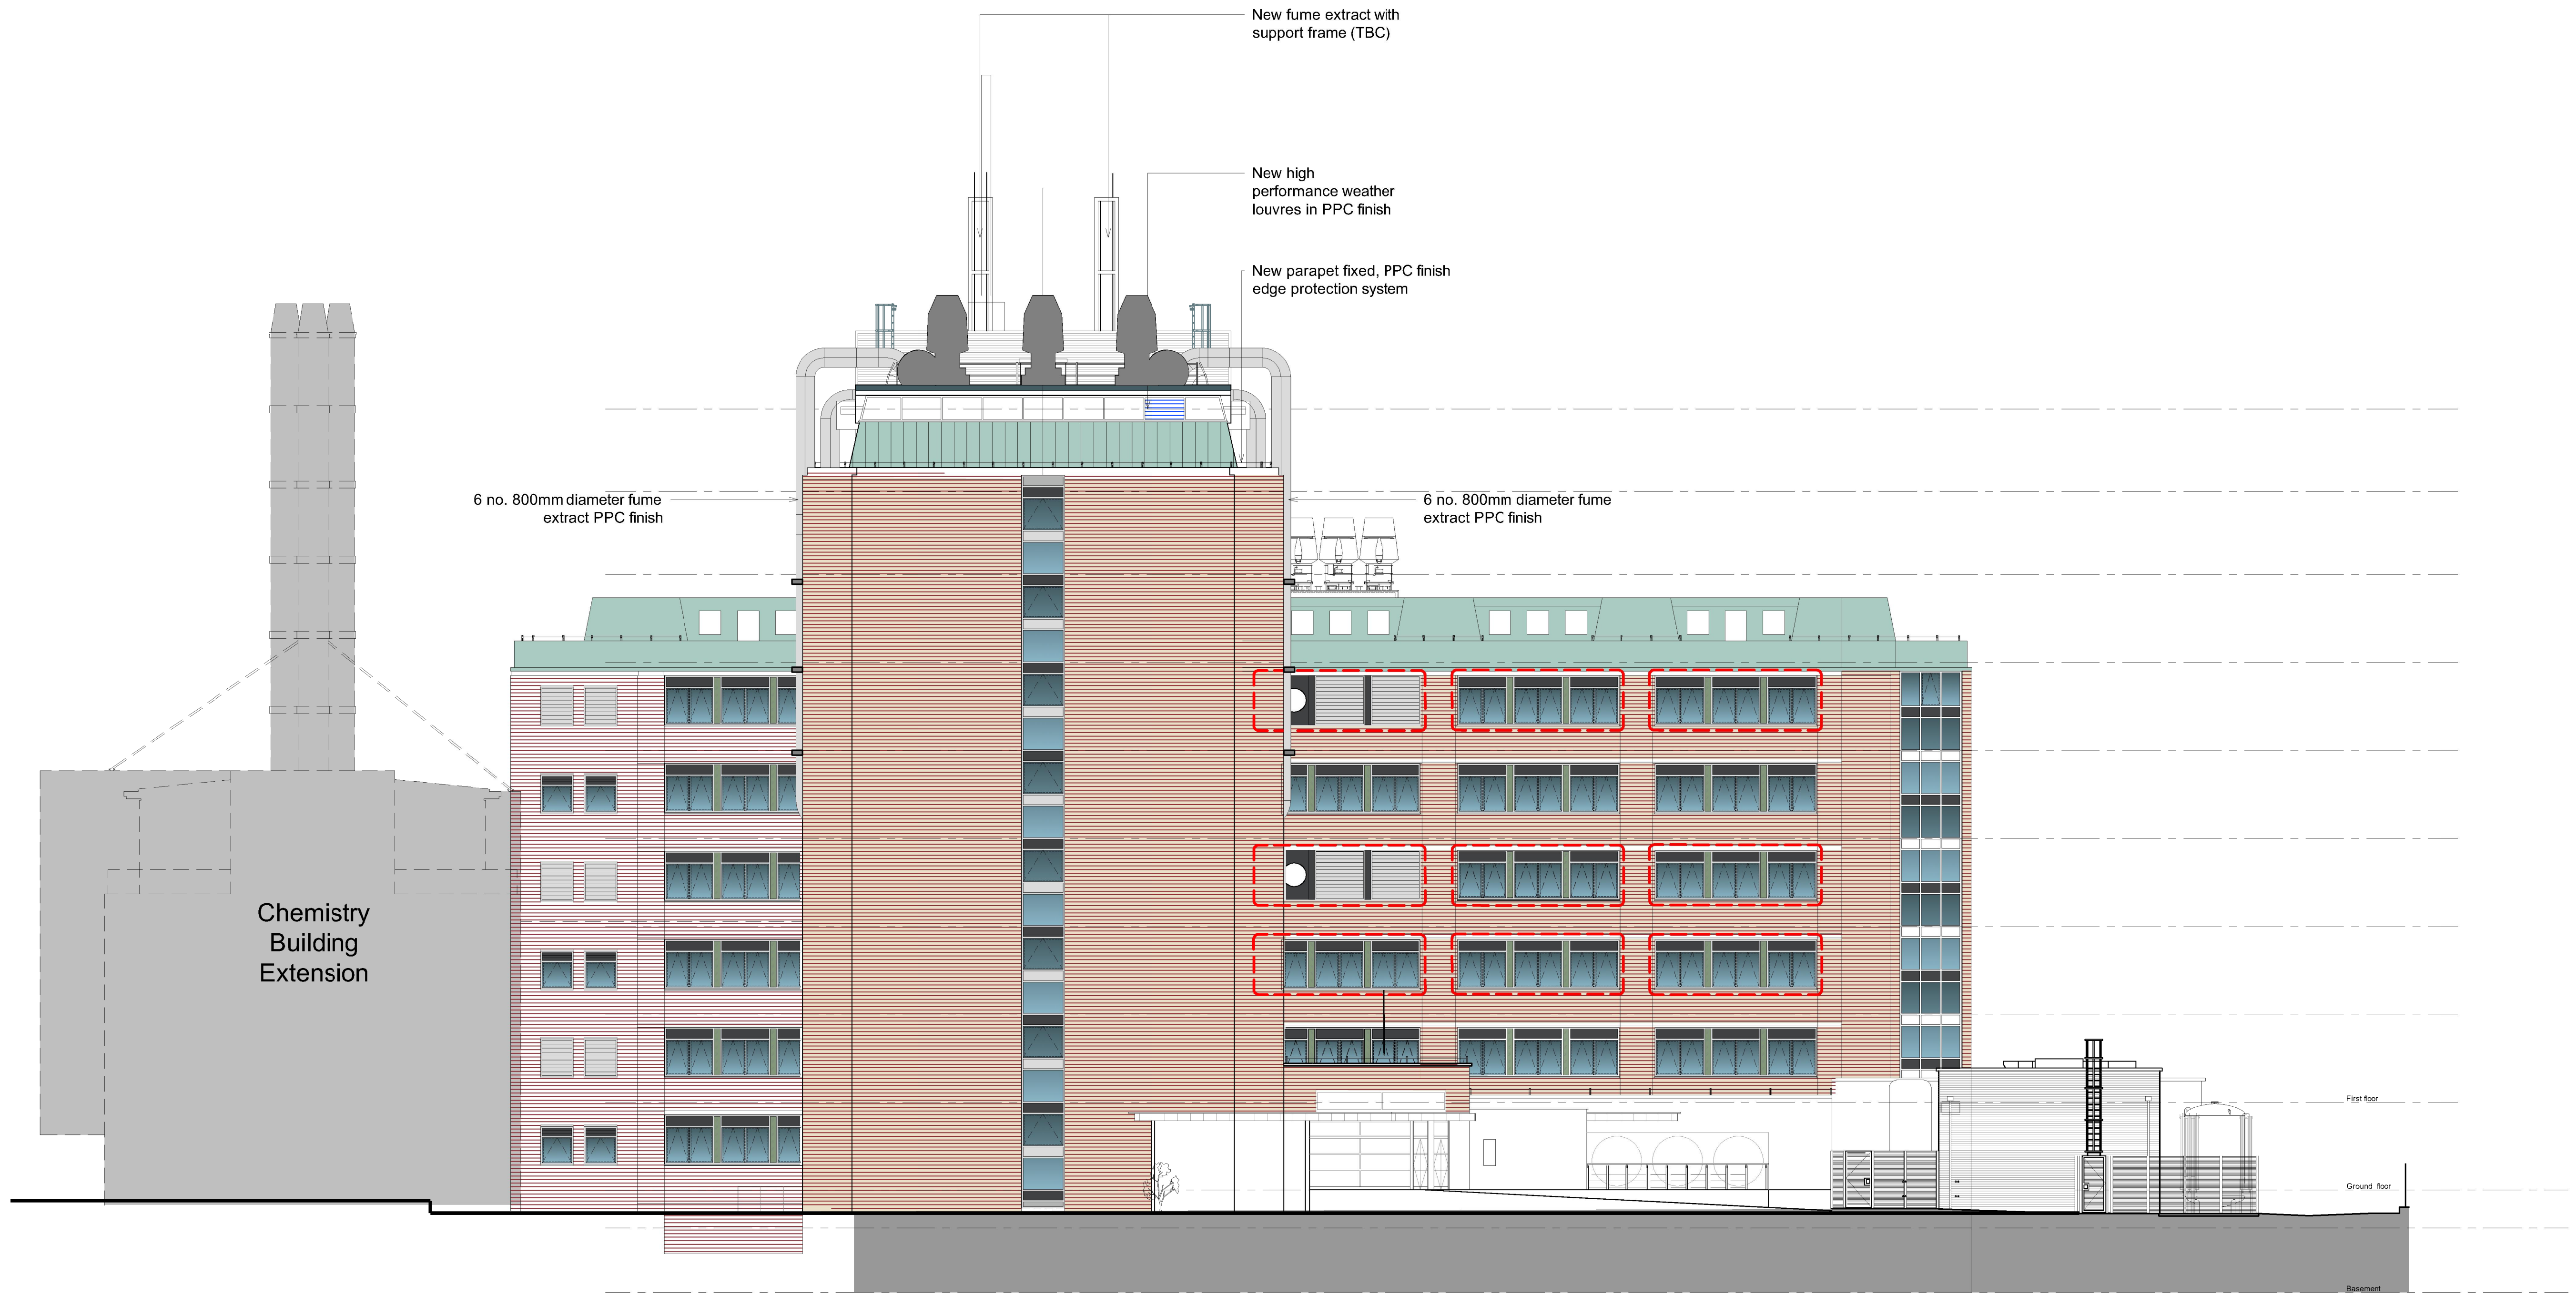

North West Elevation

ELEVATION C (NORTH WEST)
PROPOSED
1:200 @ A3

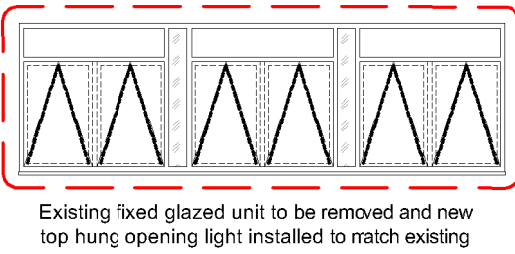

- Windows obscured and insulation panels installed (to be fitted internally)
- New louvers to be fitted into existing window frames



-	First Issue. Issued for Comment/Approval.							
PLANNING DISCUSSION								
Revision	Description					Date	Drawn	Checked
Halliday Meecham Architects Limited								
111 Piccadilly Manchester M1 2HY +44 (0)161 661 5566								
4 Devonshire Street London W1W 5DT +44 (0)203 440 5175								
hma@hallidaymeecham.com www.hallidaymeecham.com								
 HALLIDAY MEECHAM ARCHITECTS								
Client: University of Manchester								
Project: Chemistry Building Re-Engineering								
Phase/ Location: Chemistry Building								
Drawing: Elevation C								
PROPOSED NORTH WEST ELEVATION								
Scale @ A1	Scale @ A3	Date:	Drawn:	Checked:	Job No.	Drawing No.	Revision	
1:75	1:150	23.06.21	EH	FMW	5384	5376-HMA-11-ZZ-DR-07-00226	P1	