




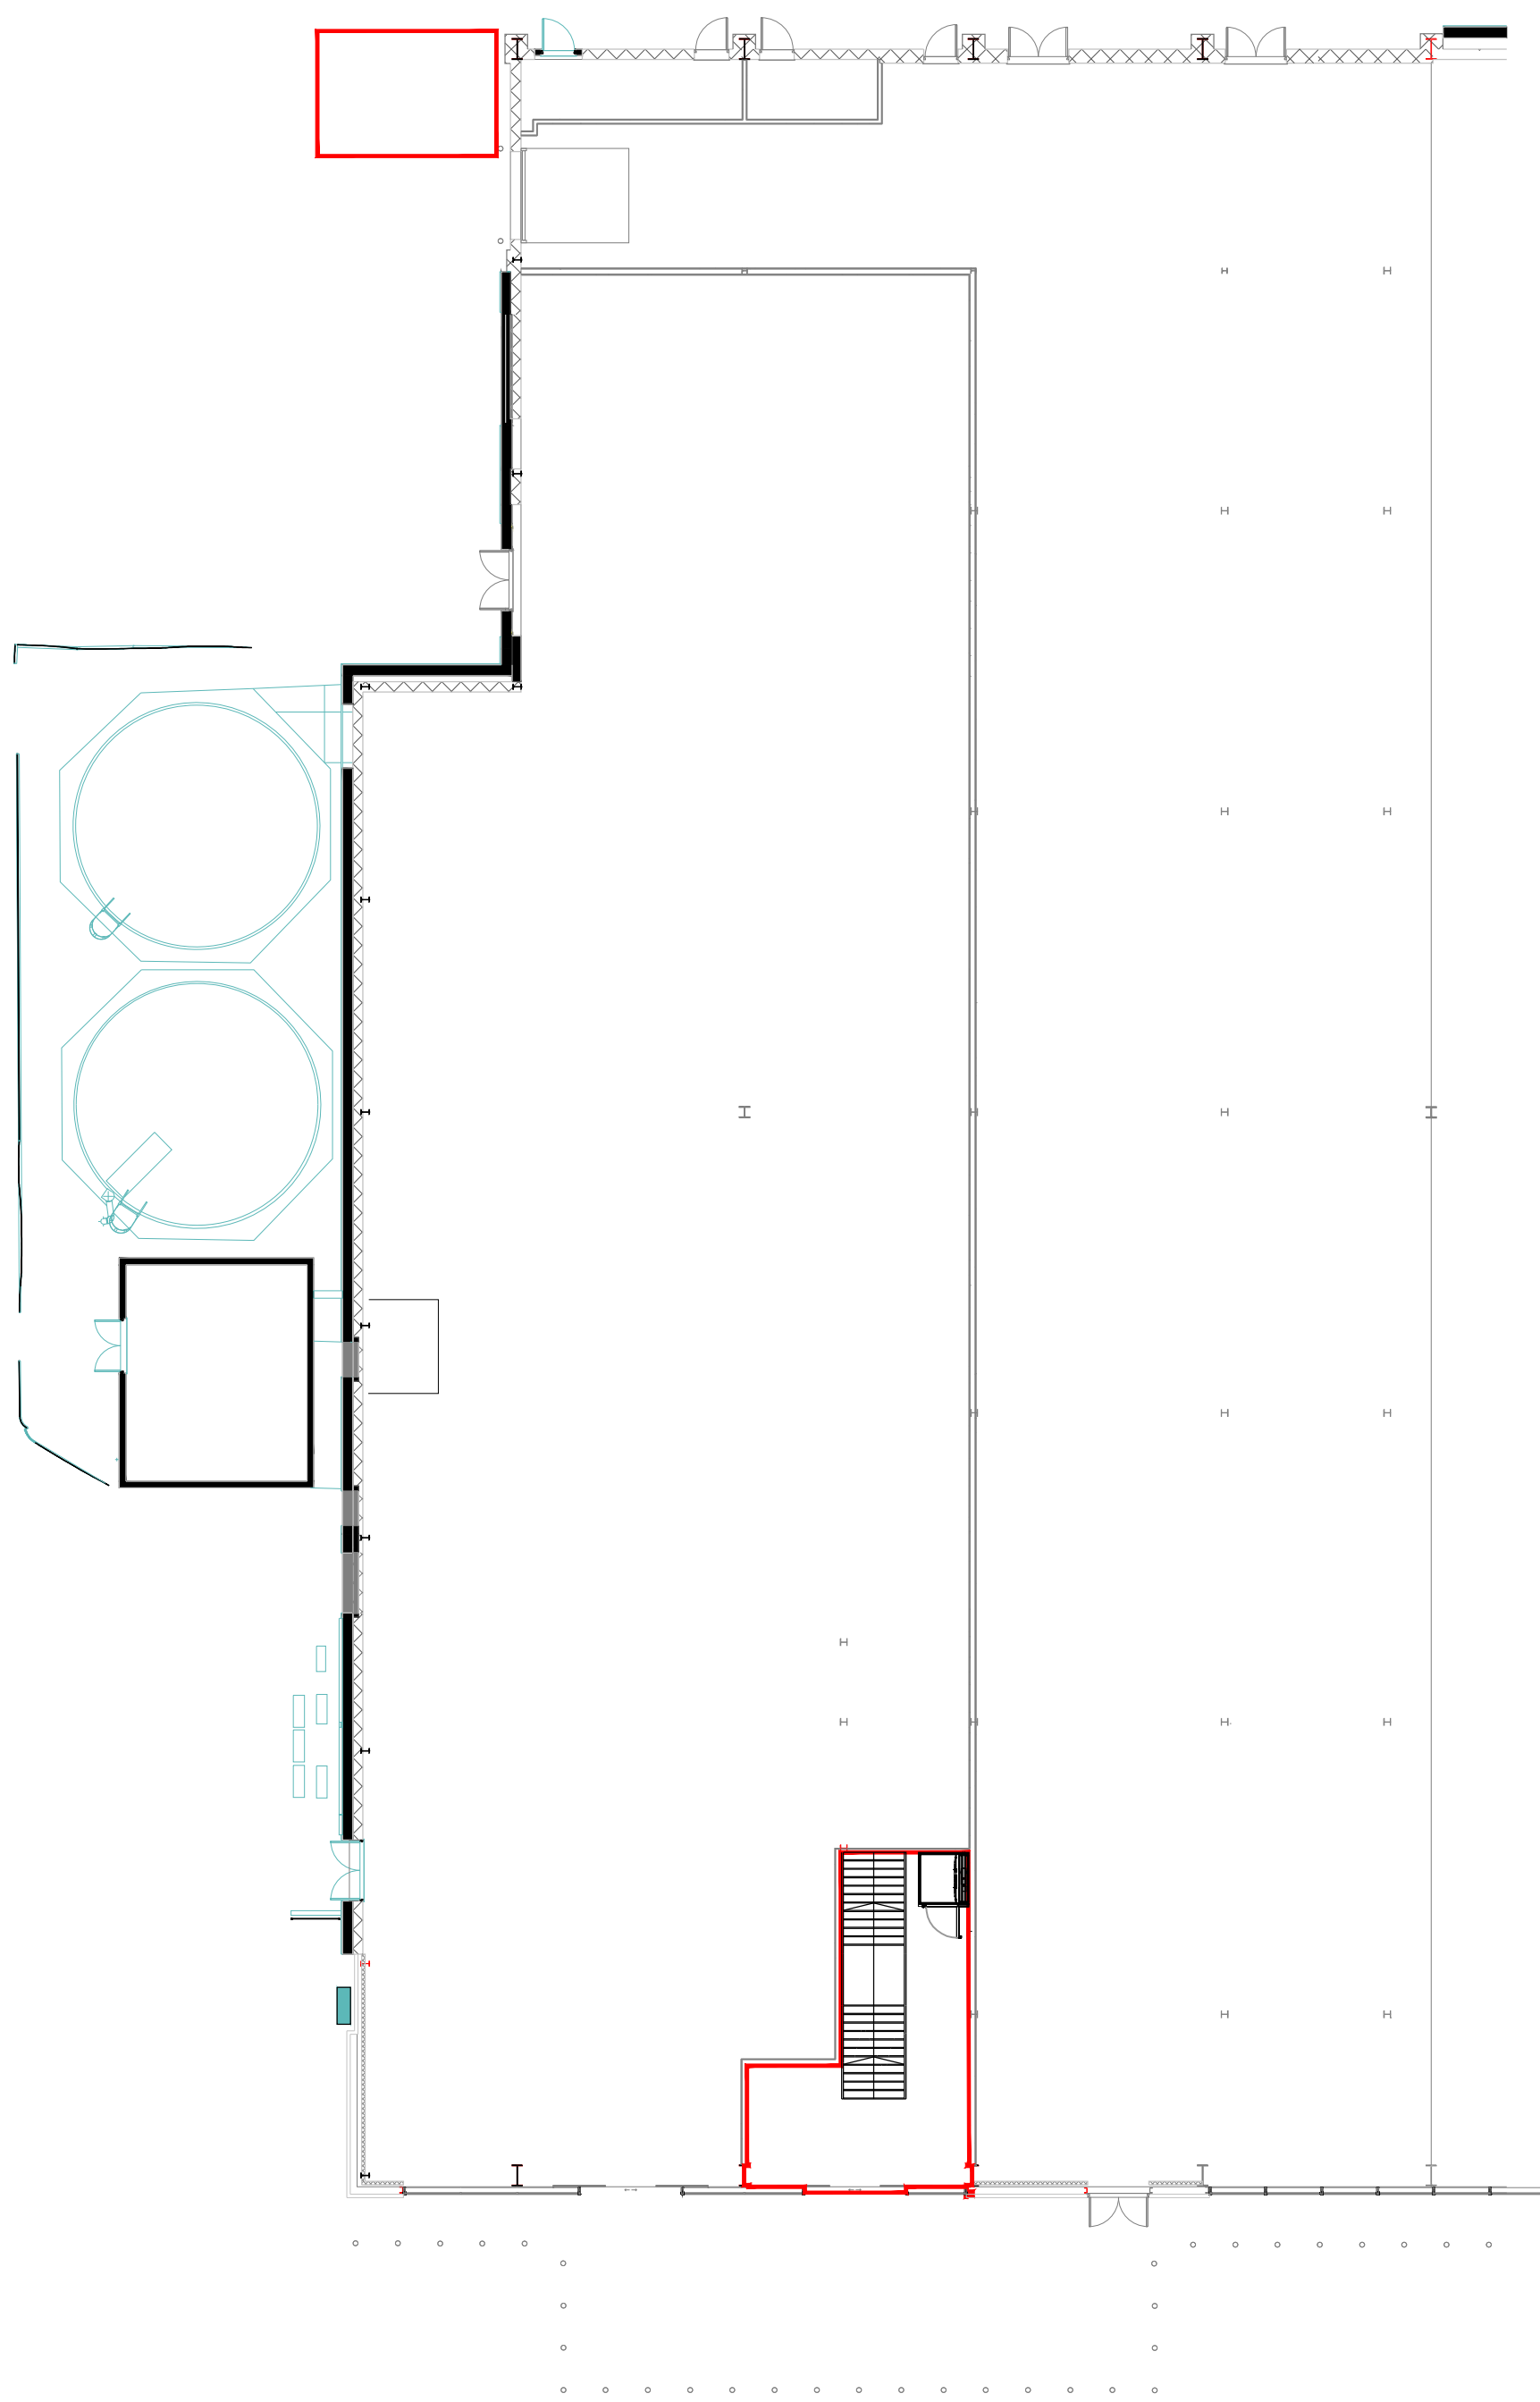

Existing Ground Floor Plan

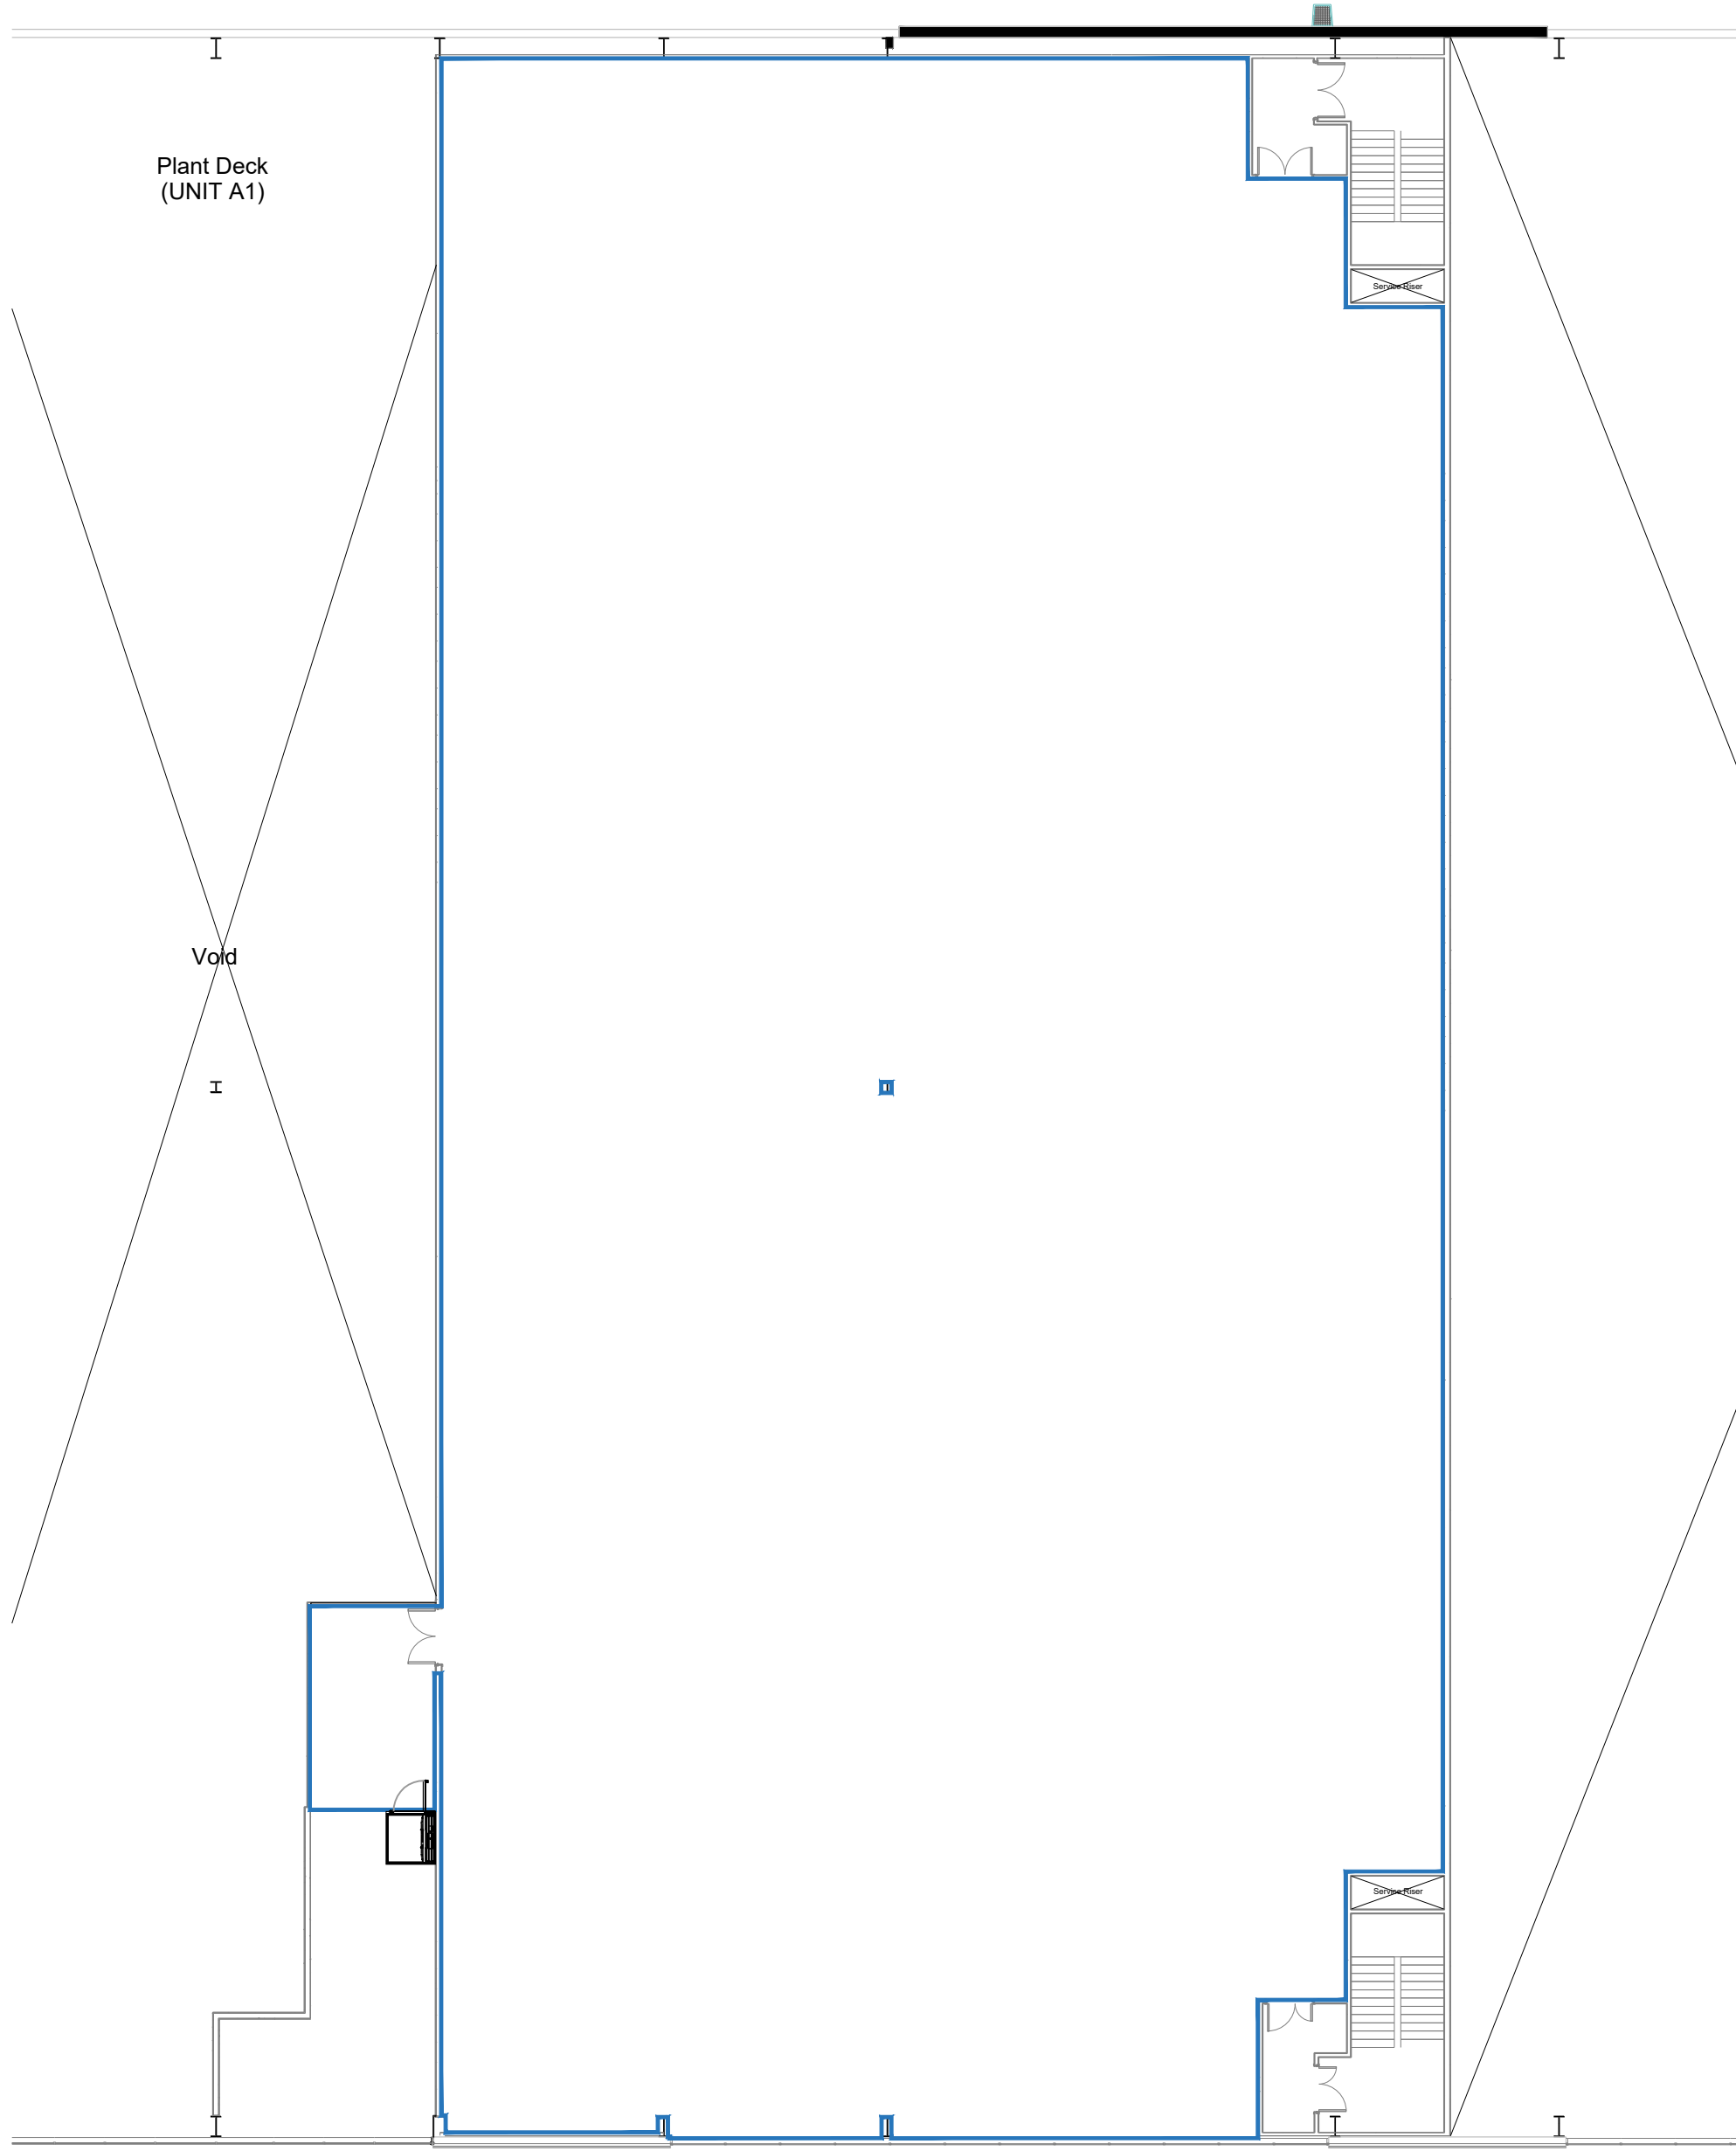

Existing First Floor Plan

 

Demise Area (Red Line)		
Ground	48.0 m² / 516.8 ft²	
Total	1937.4 m² / 20854.4 ft²	

Rev		Date	Description	DRAWING TITLE		Drawn/ Checked	
PROJECT TITLE				DRAWING TITLE			
Manchester Cheetham Hill				Existing Floor Plans			
Manchester Fort Shopping Park, Manchester, M8 8EP				Ground & First Floor Plan			
DRAWING CHECKED		DATE	SCALE	FOOTING		DRAWING No	
SS/EK		28.04.21	1:100 @ A1	1132		101	
DRAWING PURPOSE						Rev	
TOWN PLANNING APPLICATION						-	
				Pure Gym Ltd Town Centre House The Merion Centre Leeds LS2 8LY e: architecture@puregym.com t: 0113 285 8787 w: www.puregym.com			