



PROJECT REF
21067

DRAWING REF
201

SCALE
1:50 @ A1

DATE
JUL '21




CLIENT
MR DANIELS
LAND ADJACENT No.20
CHORLTON VILLAS
HARDY LANE
MANCHESTER
M21 8DN


PROJECT
NEW BUILD DETACHED DWELLING W/
ACCESS DRIVE & ASSOCIATED CAR
PARKING AND LANDSCAPING

DRAWING TITLE
PROPOSED FLOOR PLANS

PLANNING

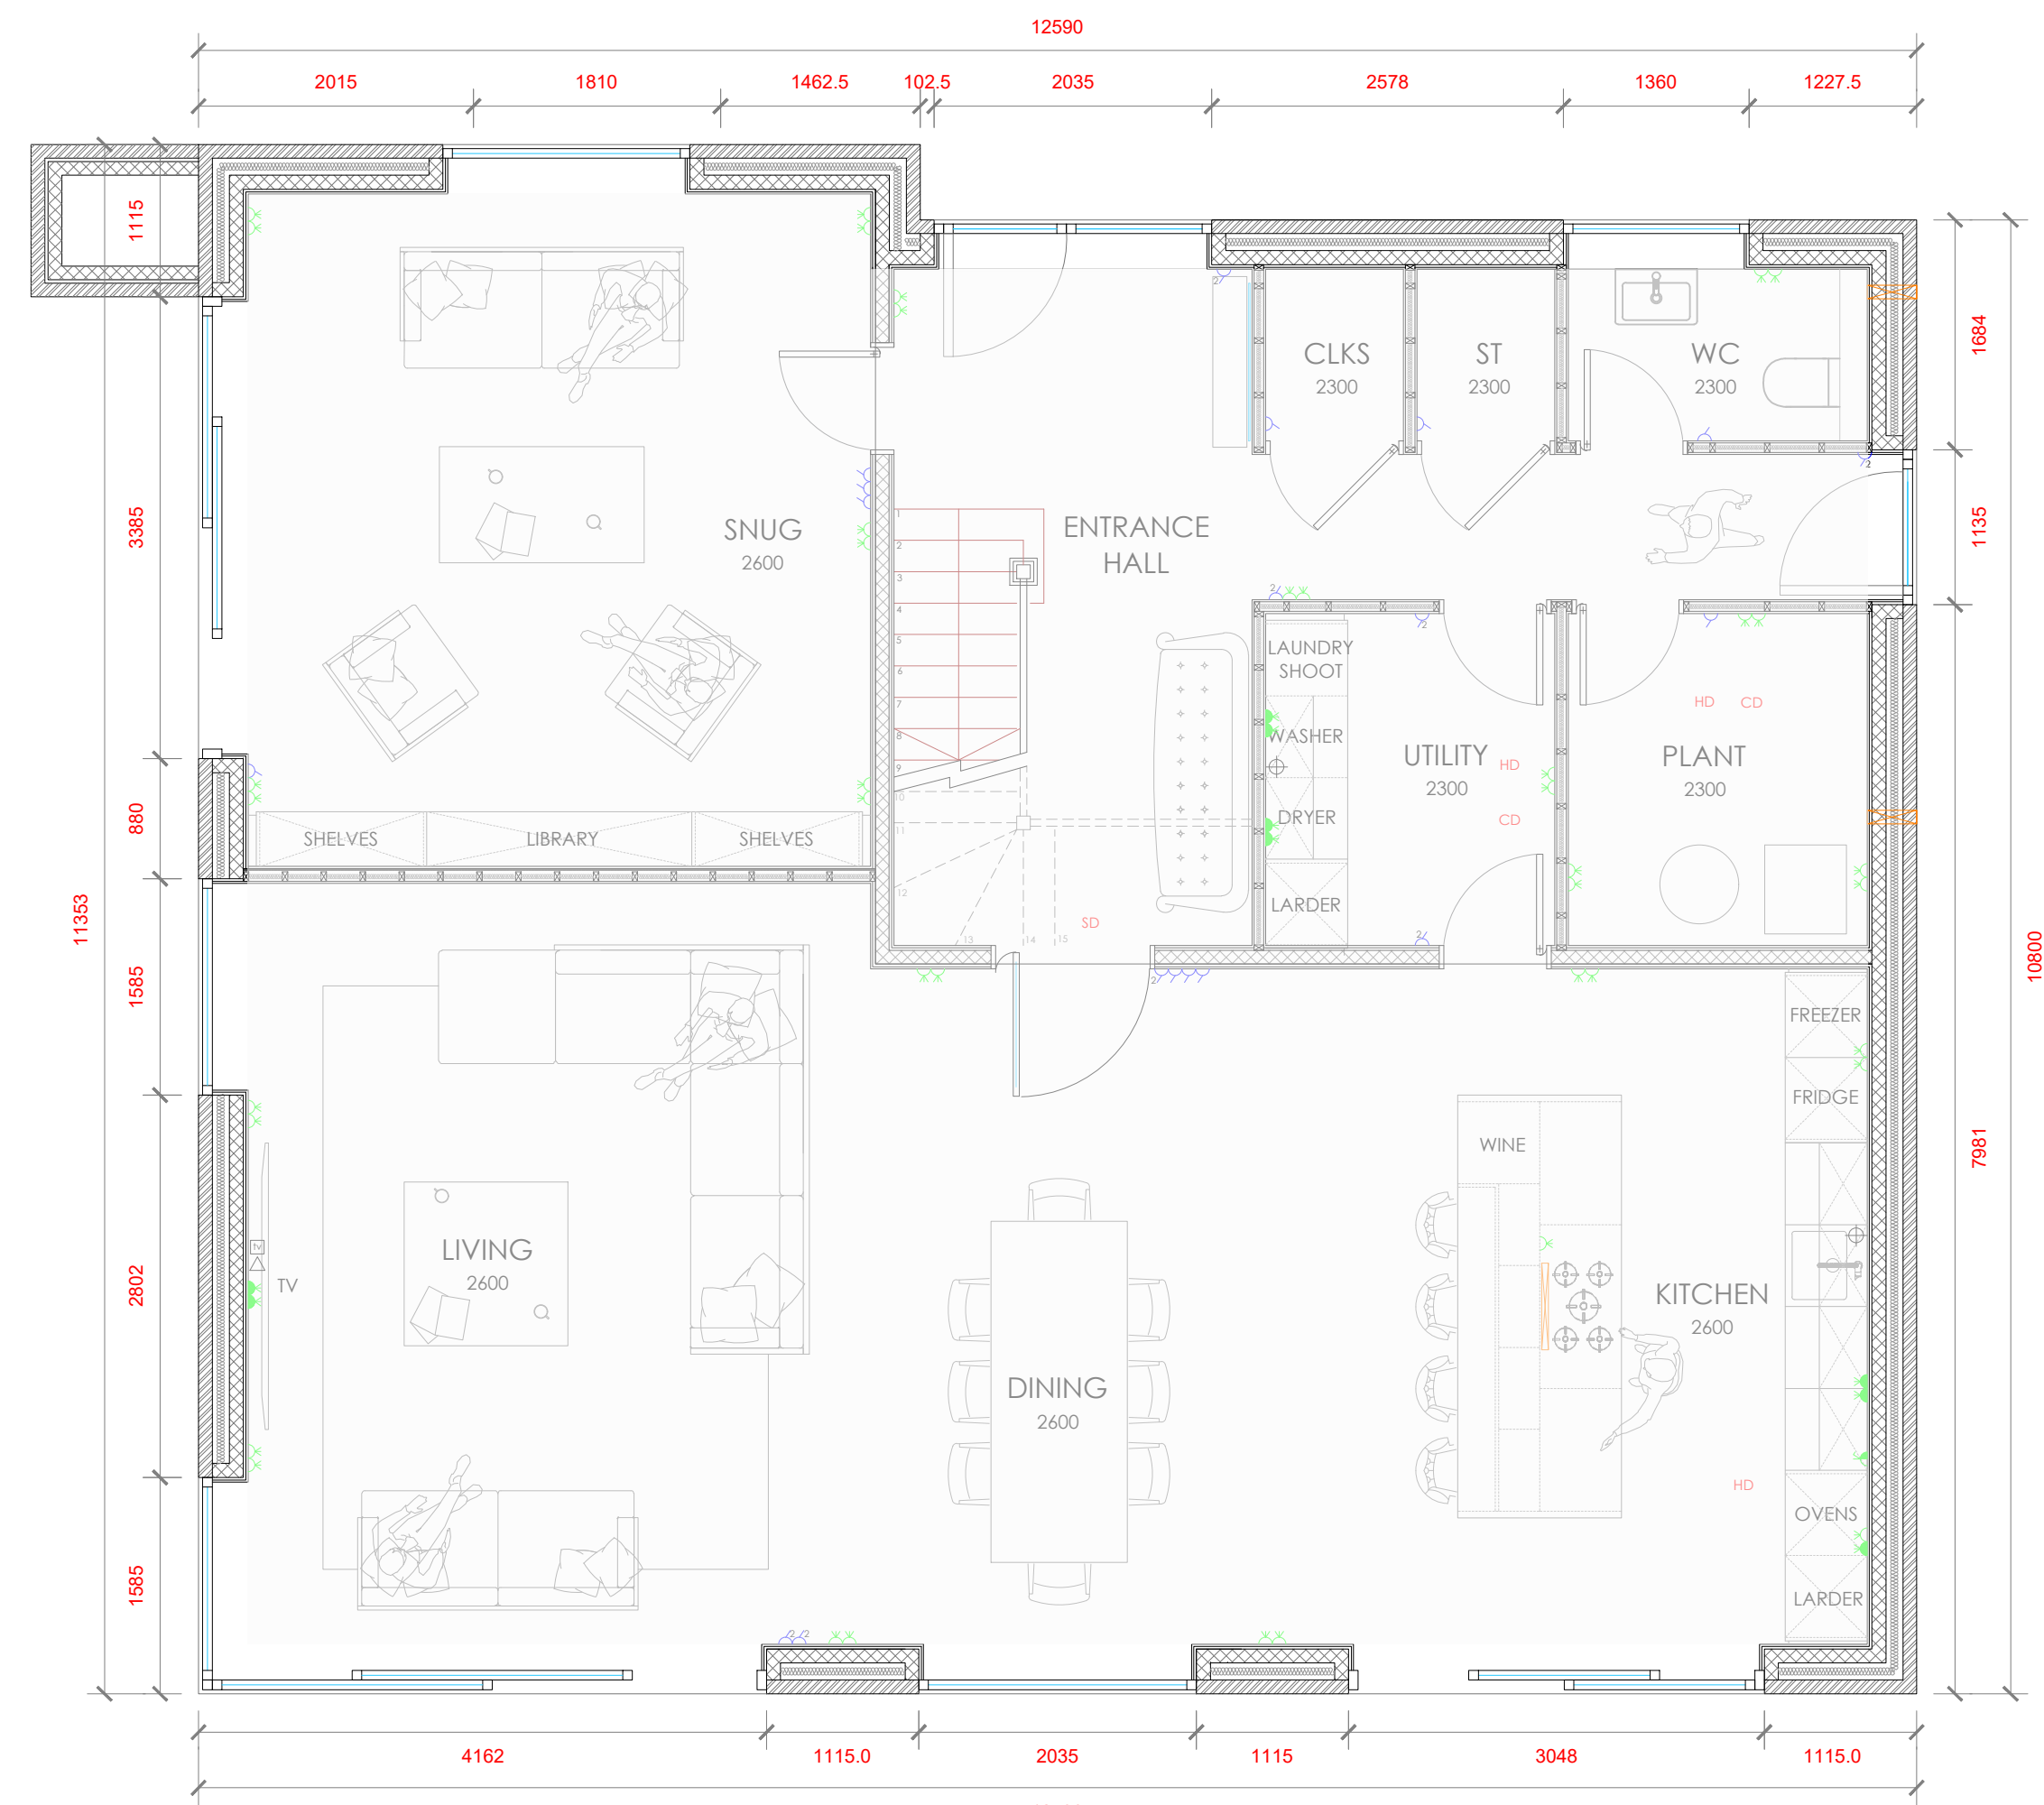


GROUND FLOOR PLAN

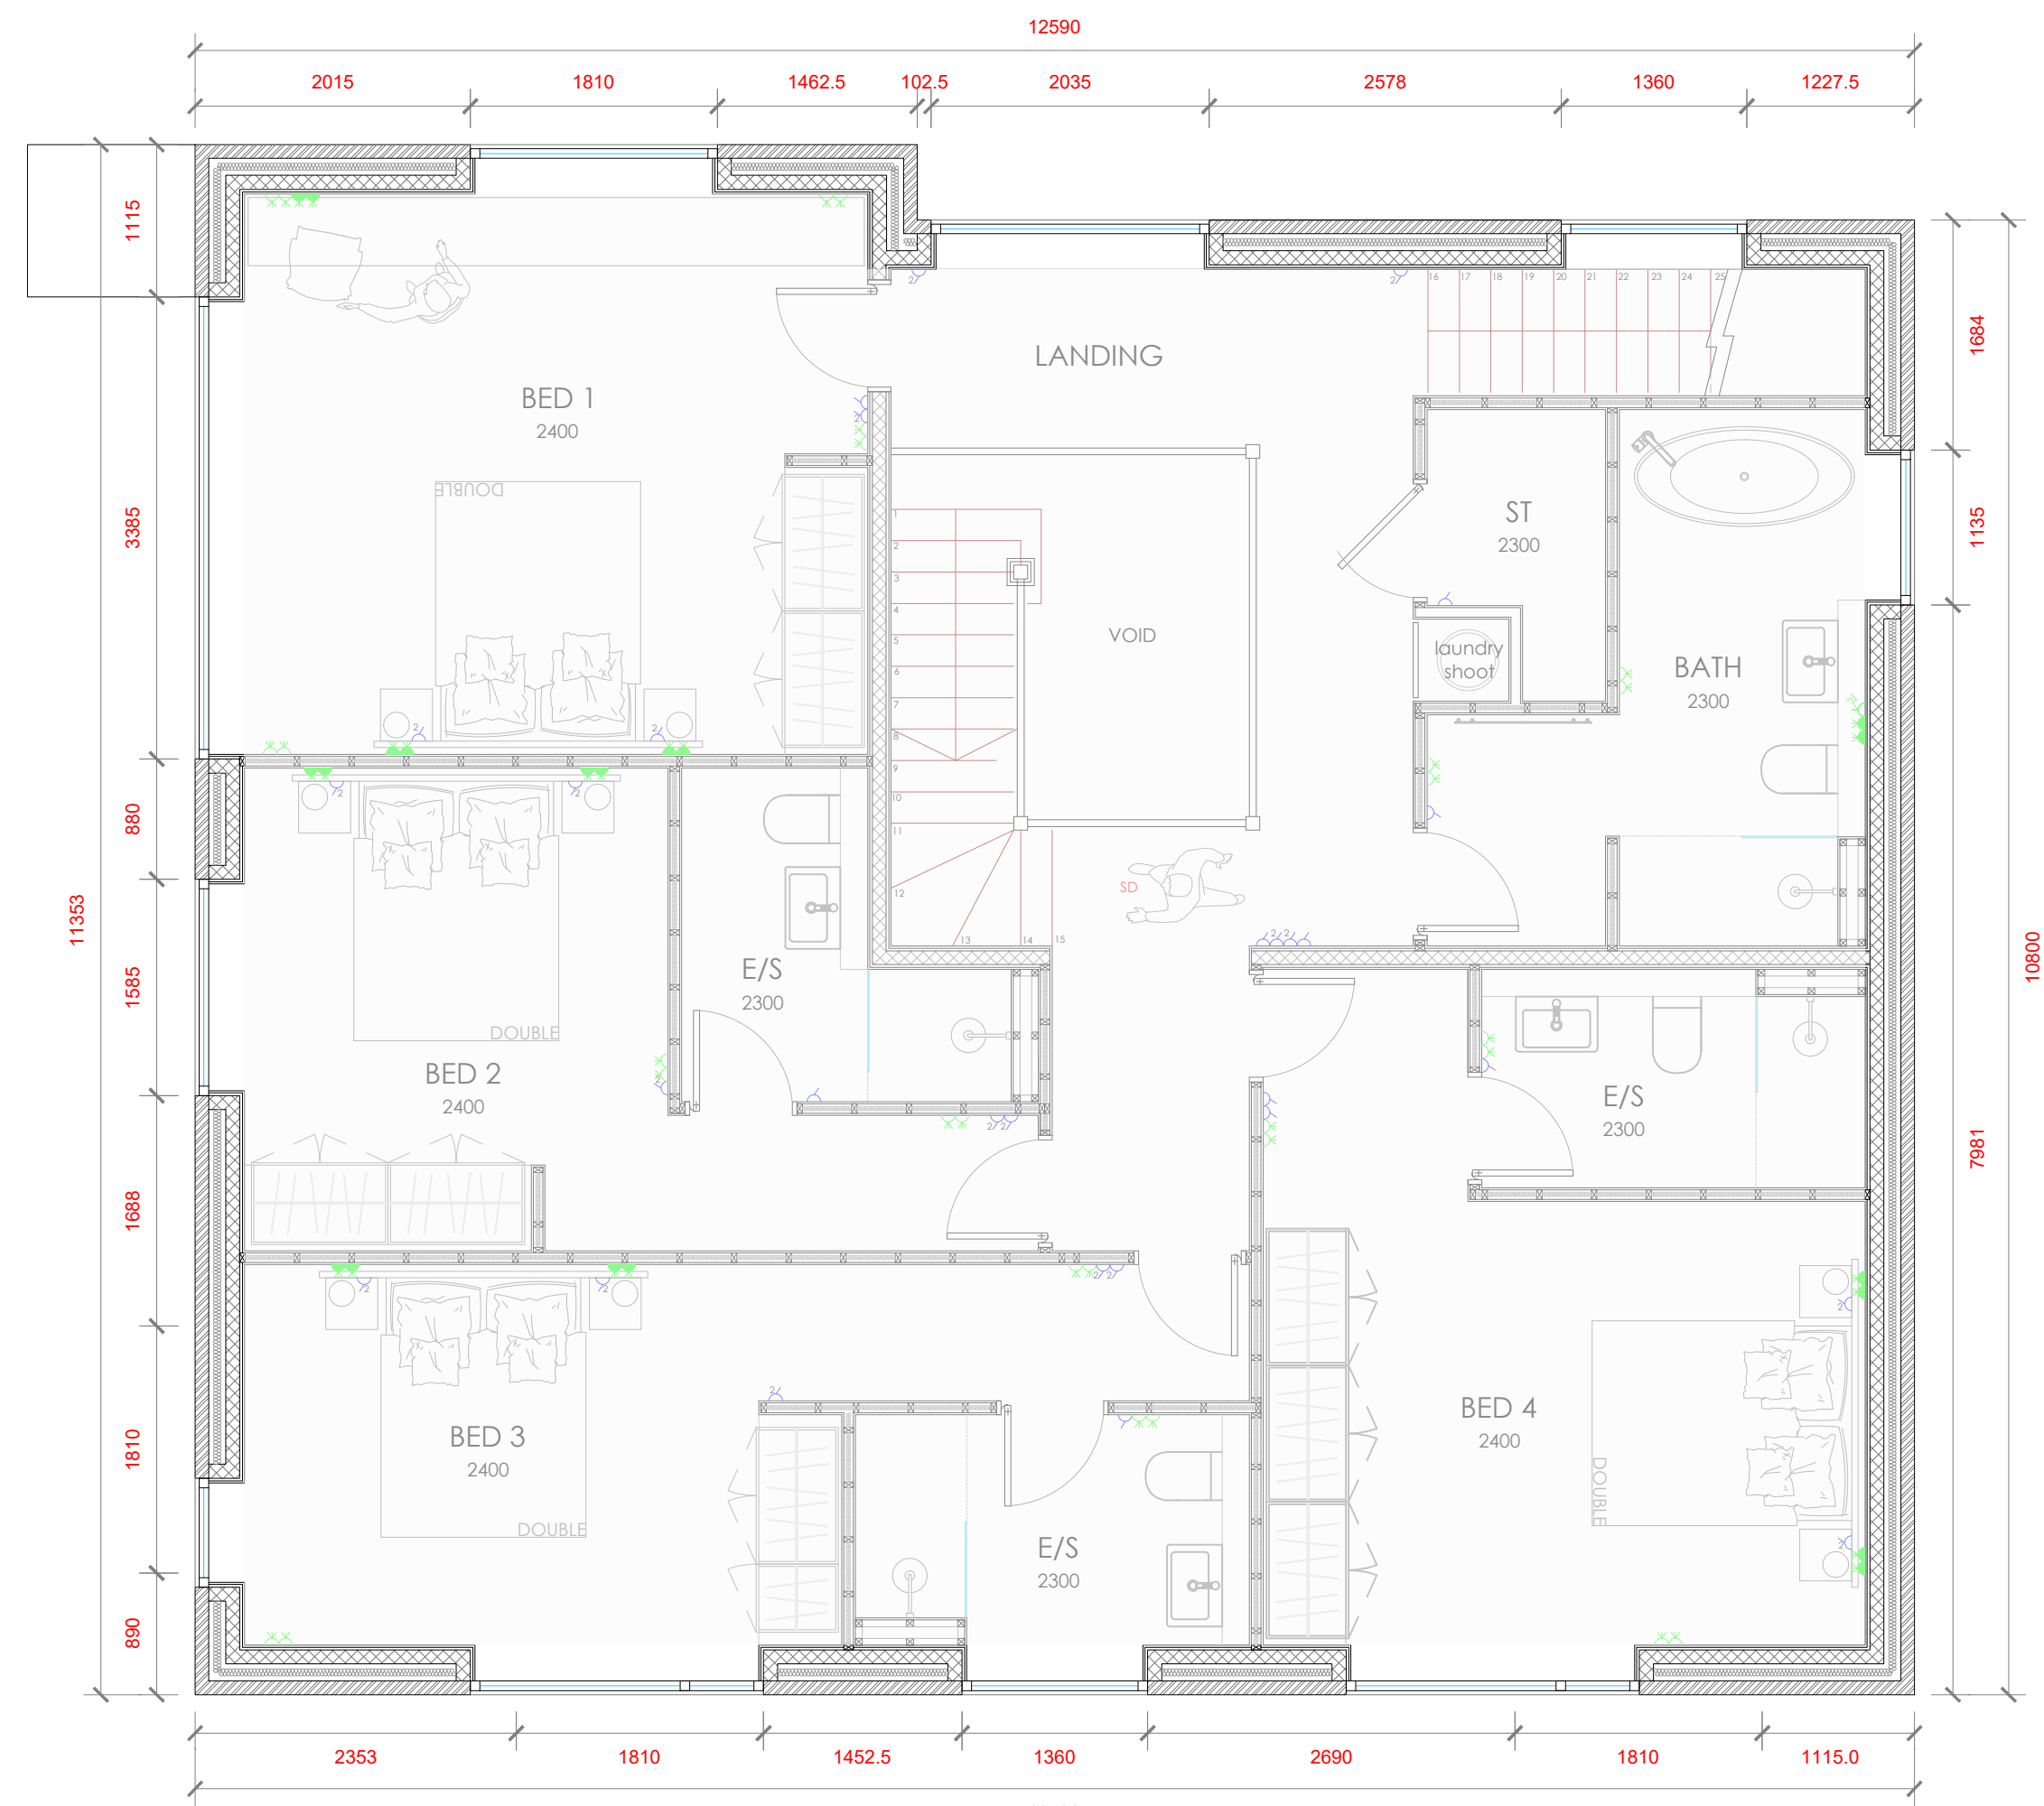

FIRST FLOOR PLAN

ISSUED FOR PLANNING APPROVAL 21.07.21

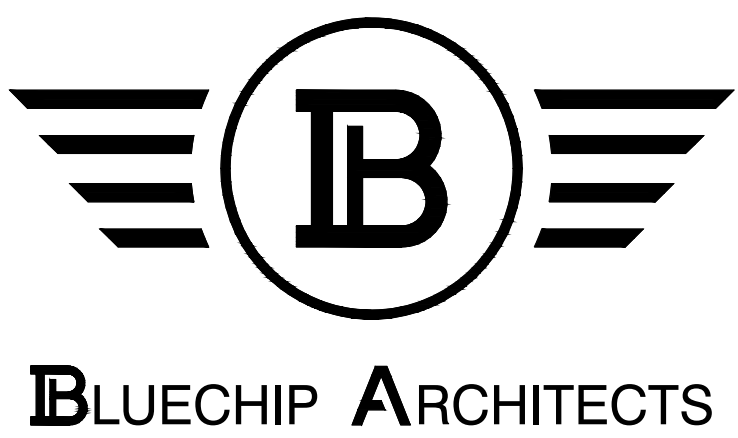

07999 294 675

DESIGN@BLUECHIP-ARCHITECTURE.CO.UK
WWW.BLUECHIP-ARCHITECTURE.CO.UK

LOWRY MILL | LEES ST. | SWINTON | MANCHESTER | M27 6DB

DO NOT SCALE FROM THIS DRAWING. COPYRIGHT PROTECTED & ISSUED
UNDER LICENCE TO THE CLIENT NAMED BELOW. ALL INFORMATION
CONTAINED WITHIN IS NON-TRANSFERABLE WITHOUT APPROVAL FROM
BLUECHIP ARCHITECTS LTD