




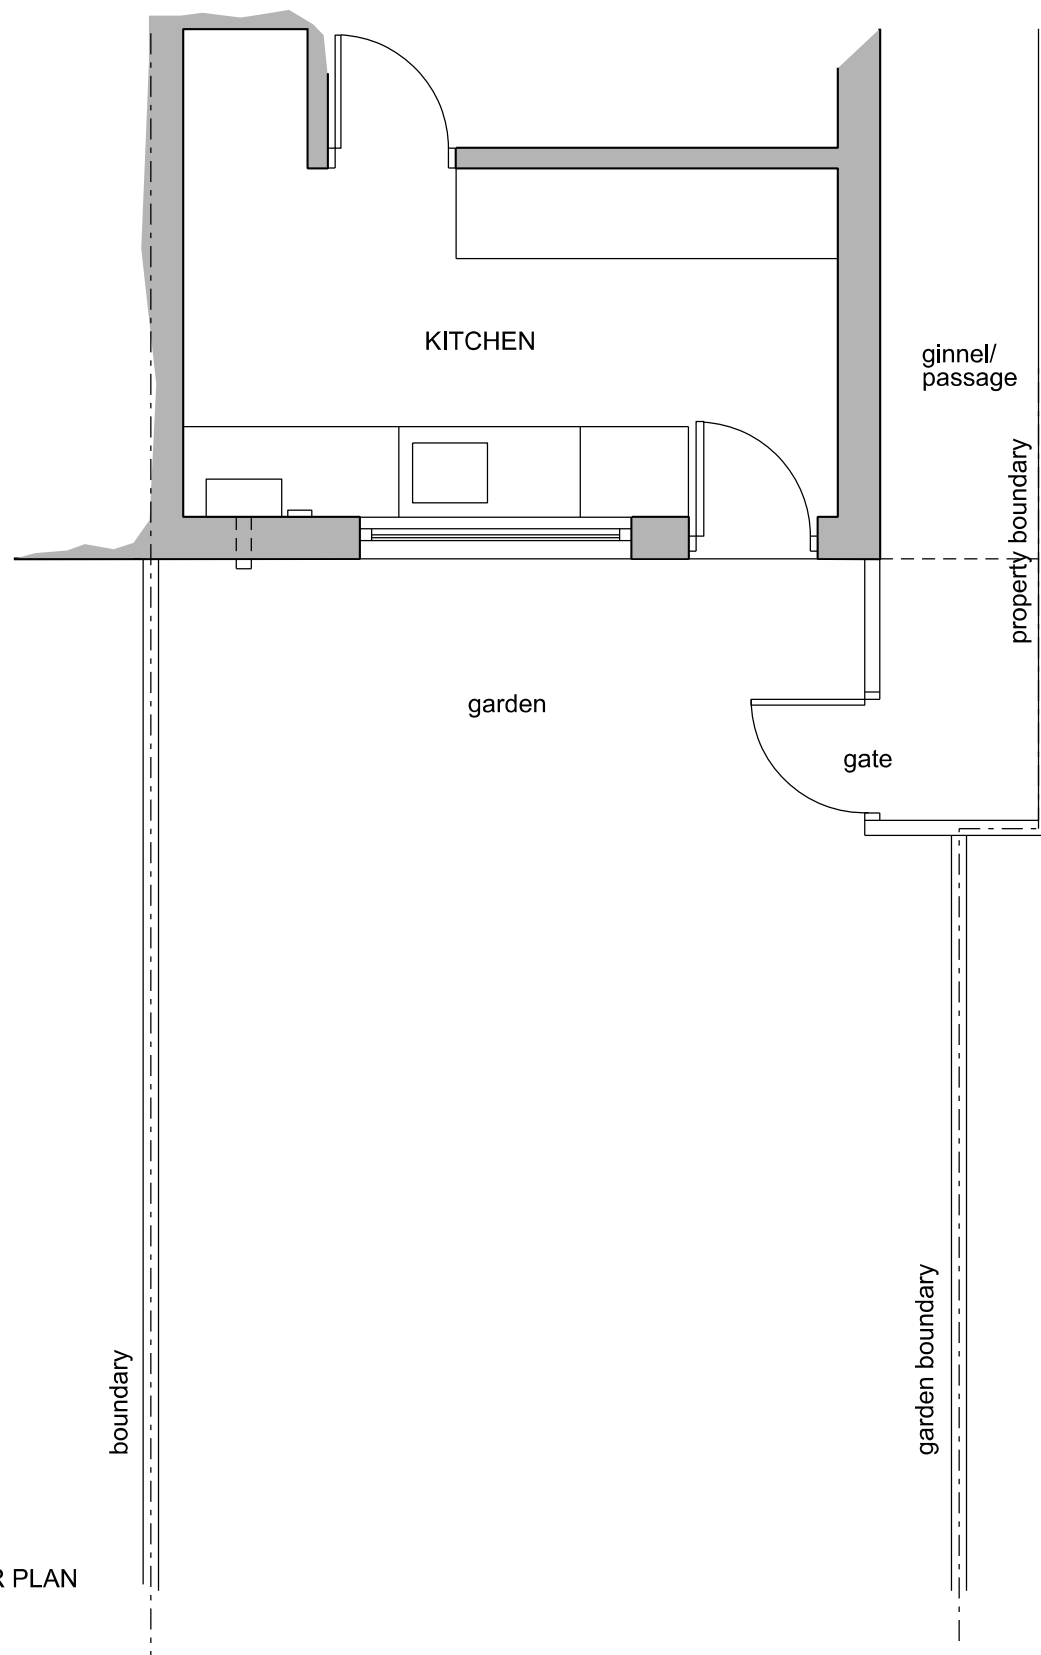

GROUND FLOOR PLAN

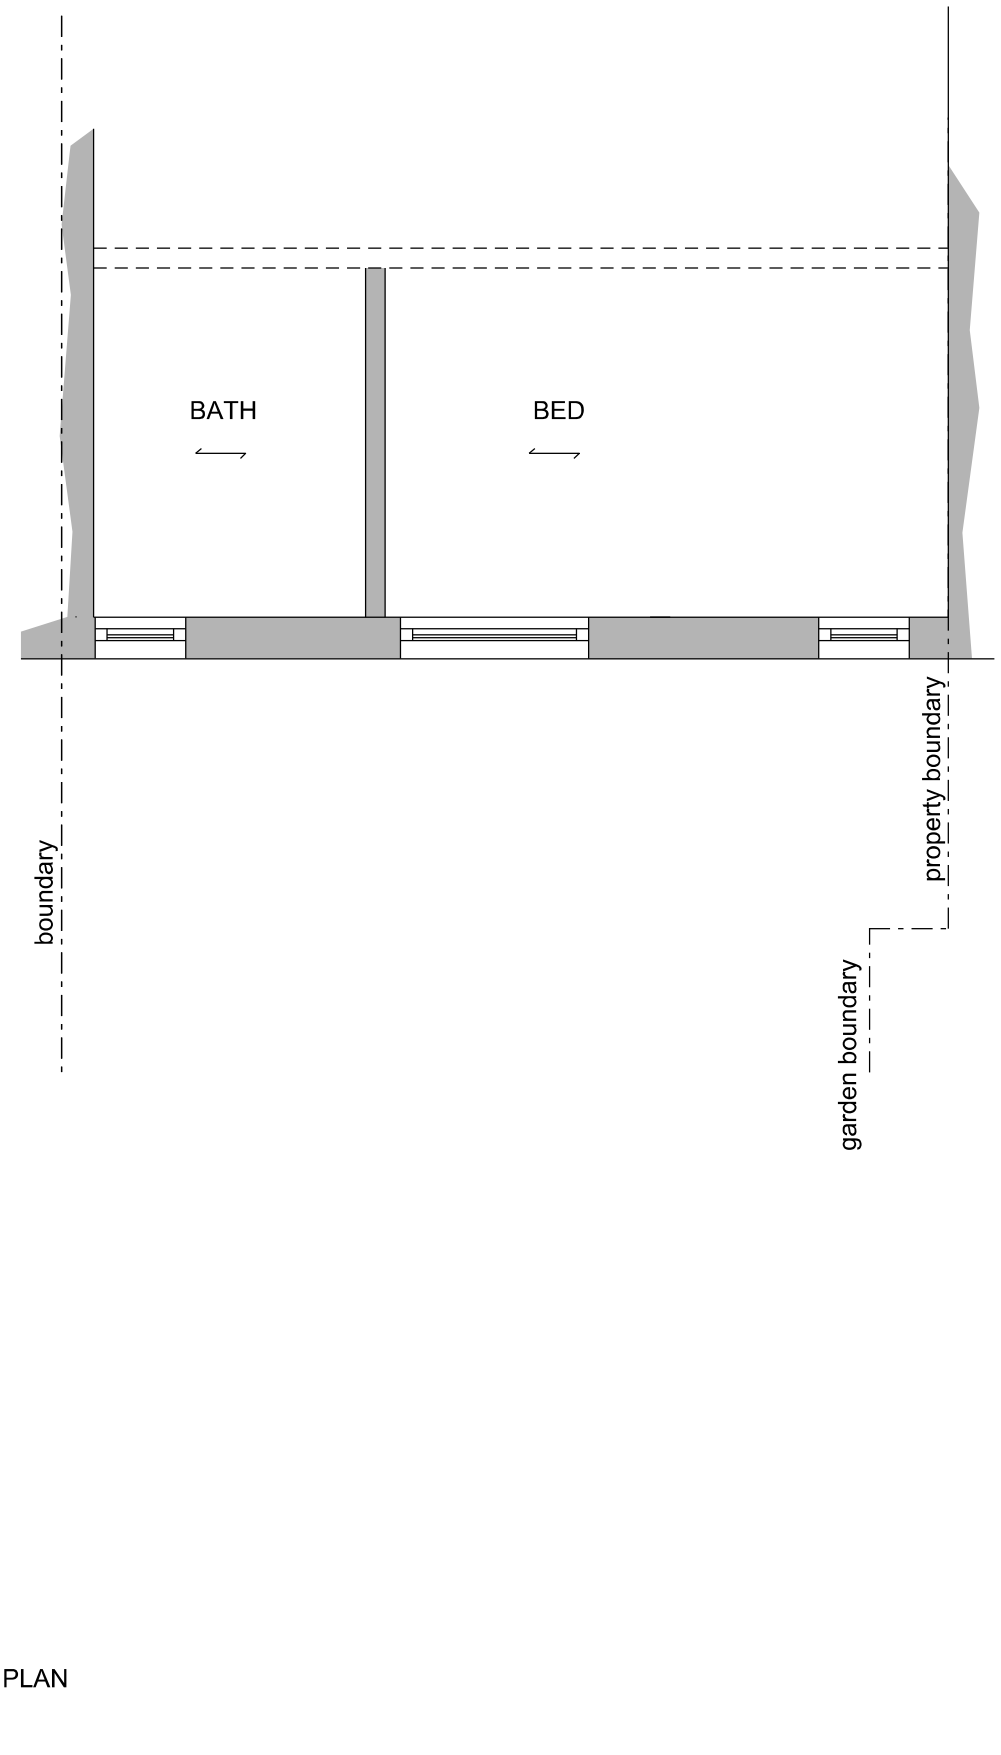

FIRST FLOOR PLAN

 

Building Plans (Bury)

Client : Mr & Mrs Fellone
Project :- 8 Buerton Avenue
M9 0PX

Drawing Number : B8-plng-P01
Date : May 21

Drawing Title : Existing ground & first floor plans

buildingplansbury@gmail.com
Tel: 07738 591374

Copyright of Building Plans (Bury)



Title
Notes :- text standard
629