


PROJECT REF 22010
DRAWING REF 201 B
SCALE 1:50 @ A1
DATE MAR '22


CLIENT
MR & MRS GARDNER
3 FITTON AVENUE
CHORLTON
MANCHESTER
M21 7HU

PROJECT
TWO STOREY SIDE EXTENSION
SINGLE STOREY FRONT EXTENSION
INTERNAL REMODELLING


DRAWING TITLE
PROPOSED FLOOR PLANS
PLANNING

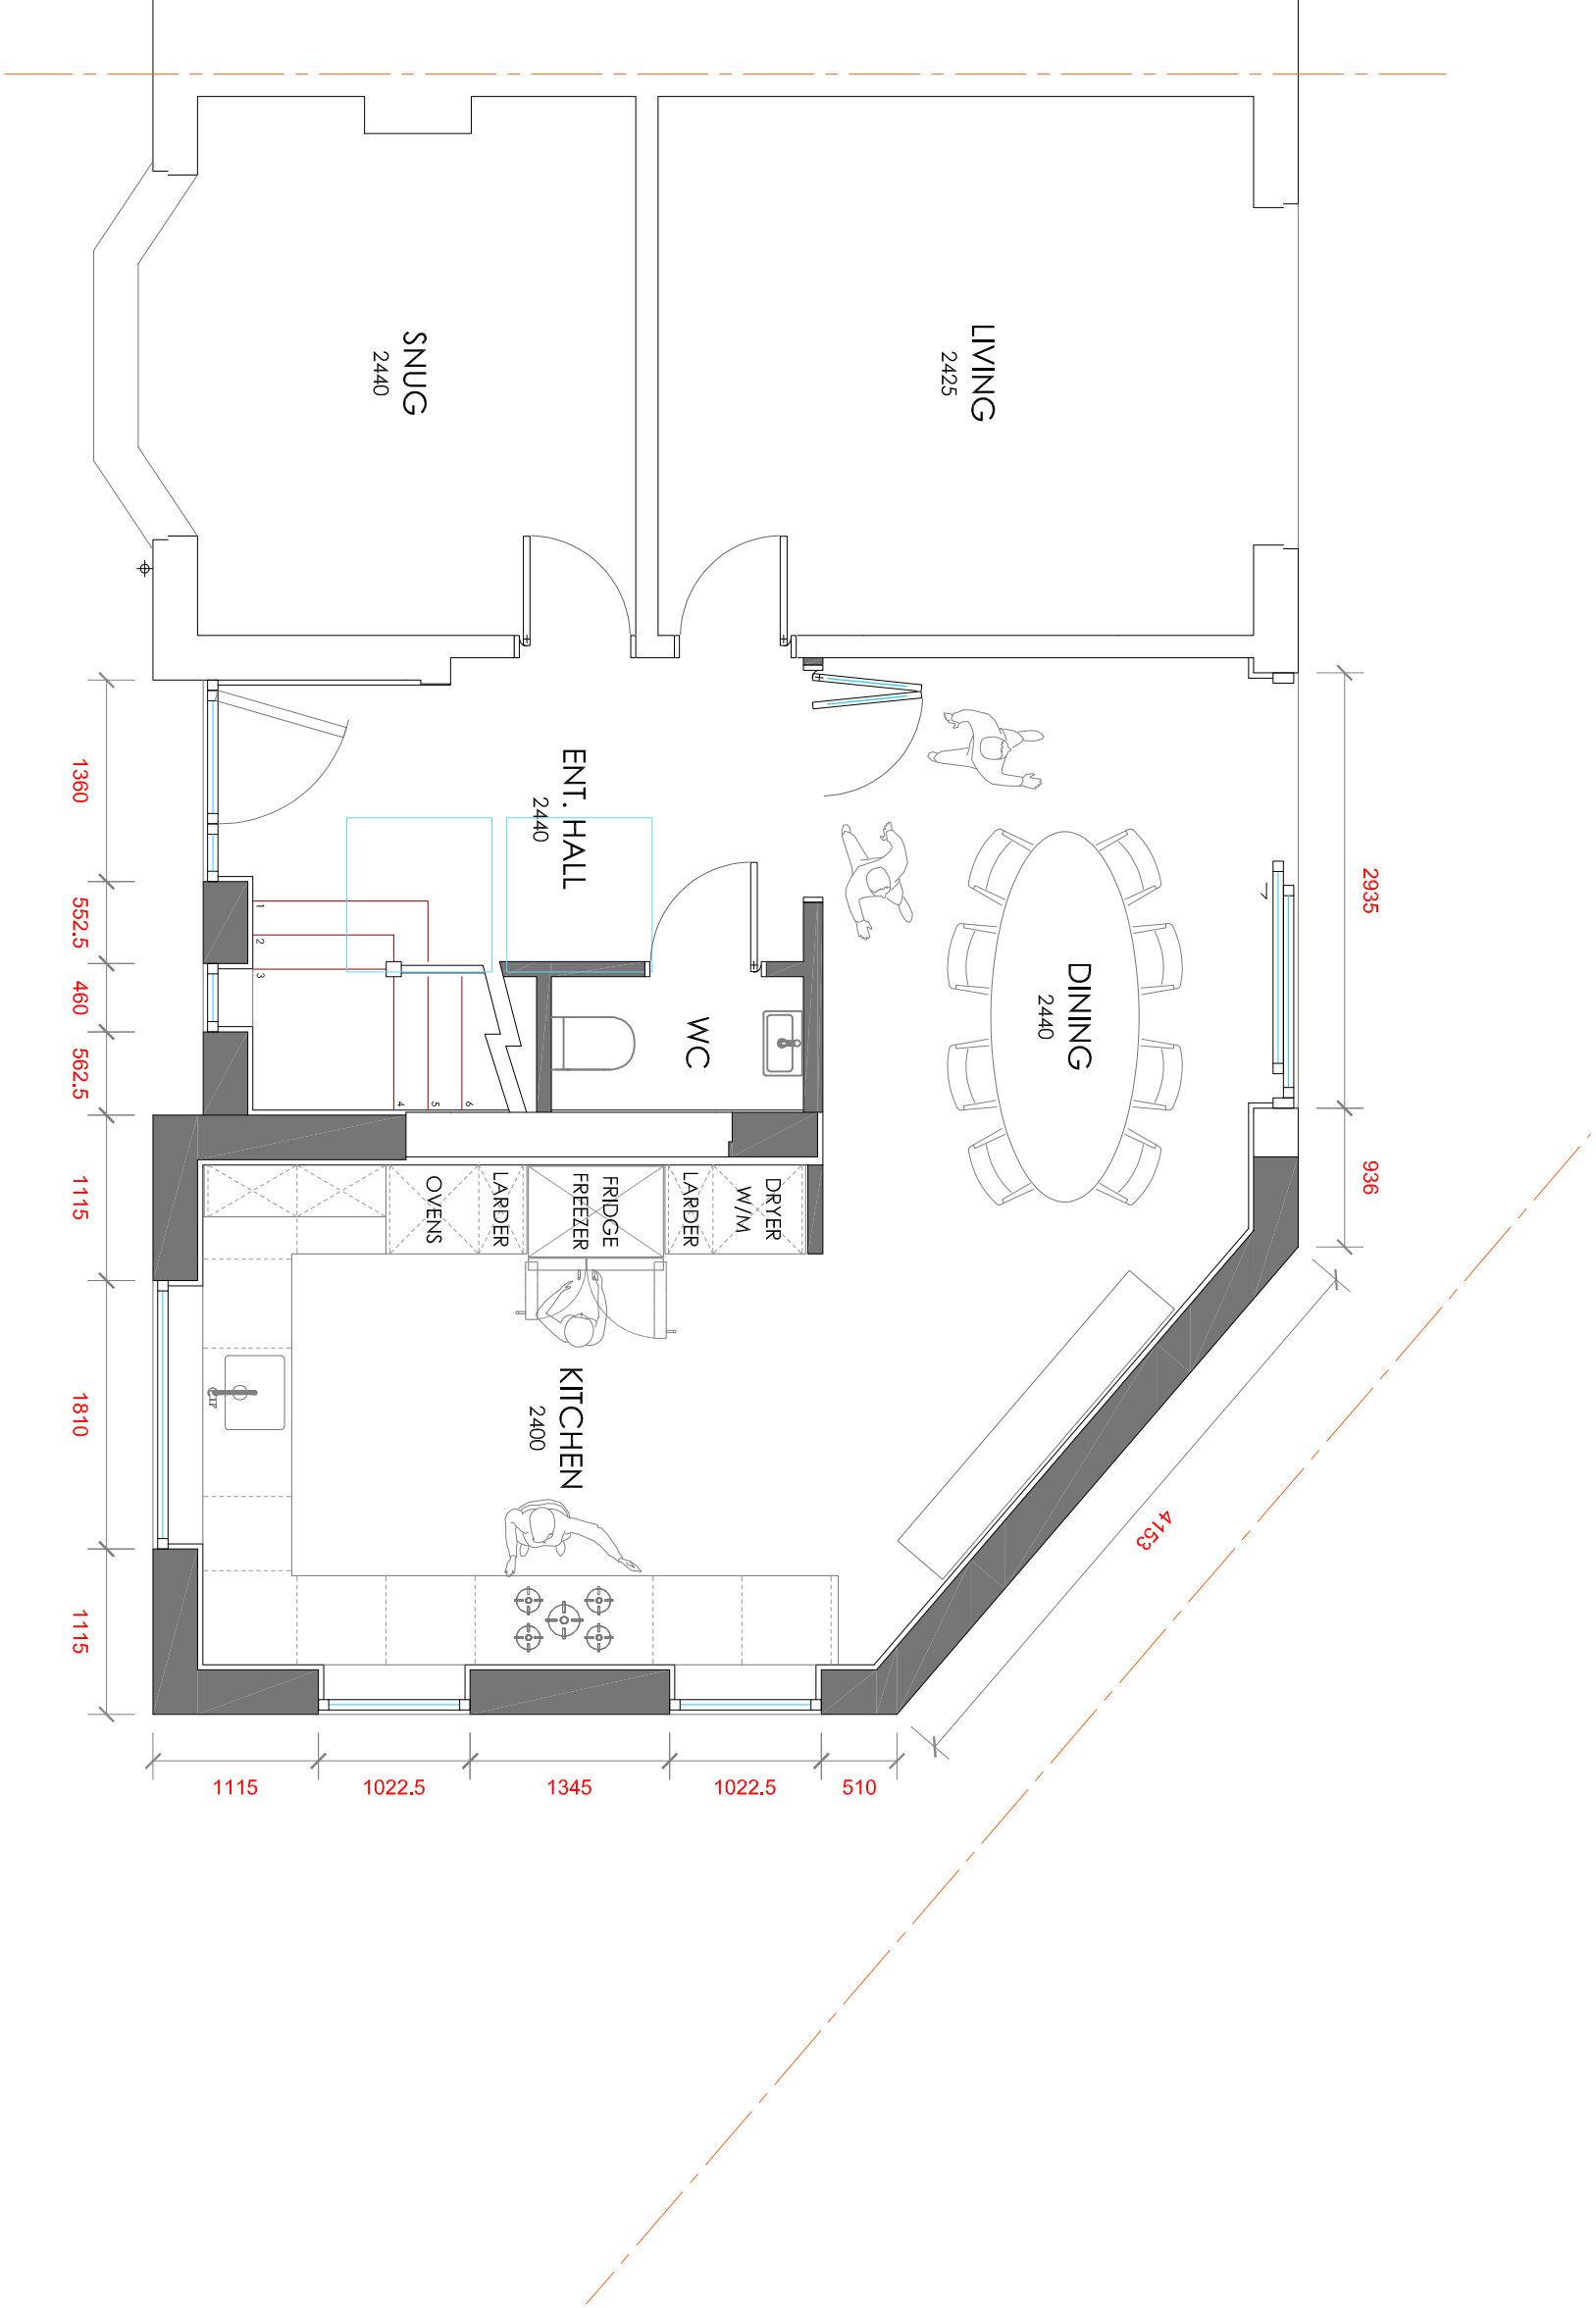


GROUND FLOOR

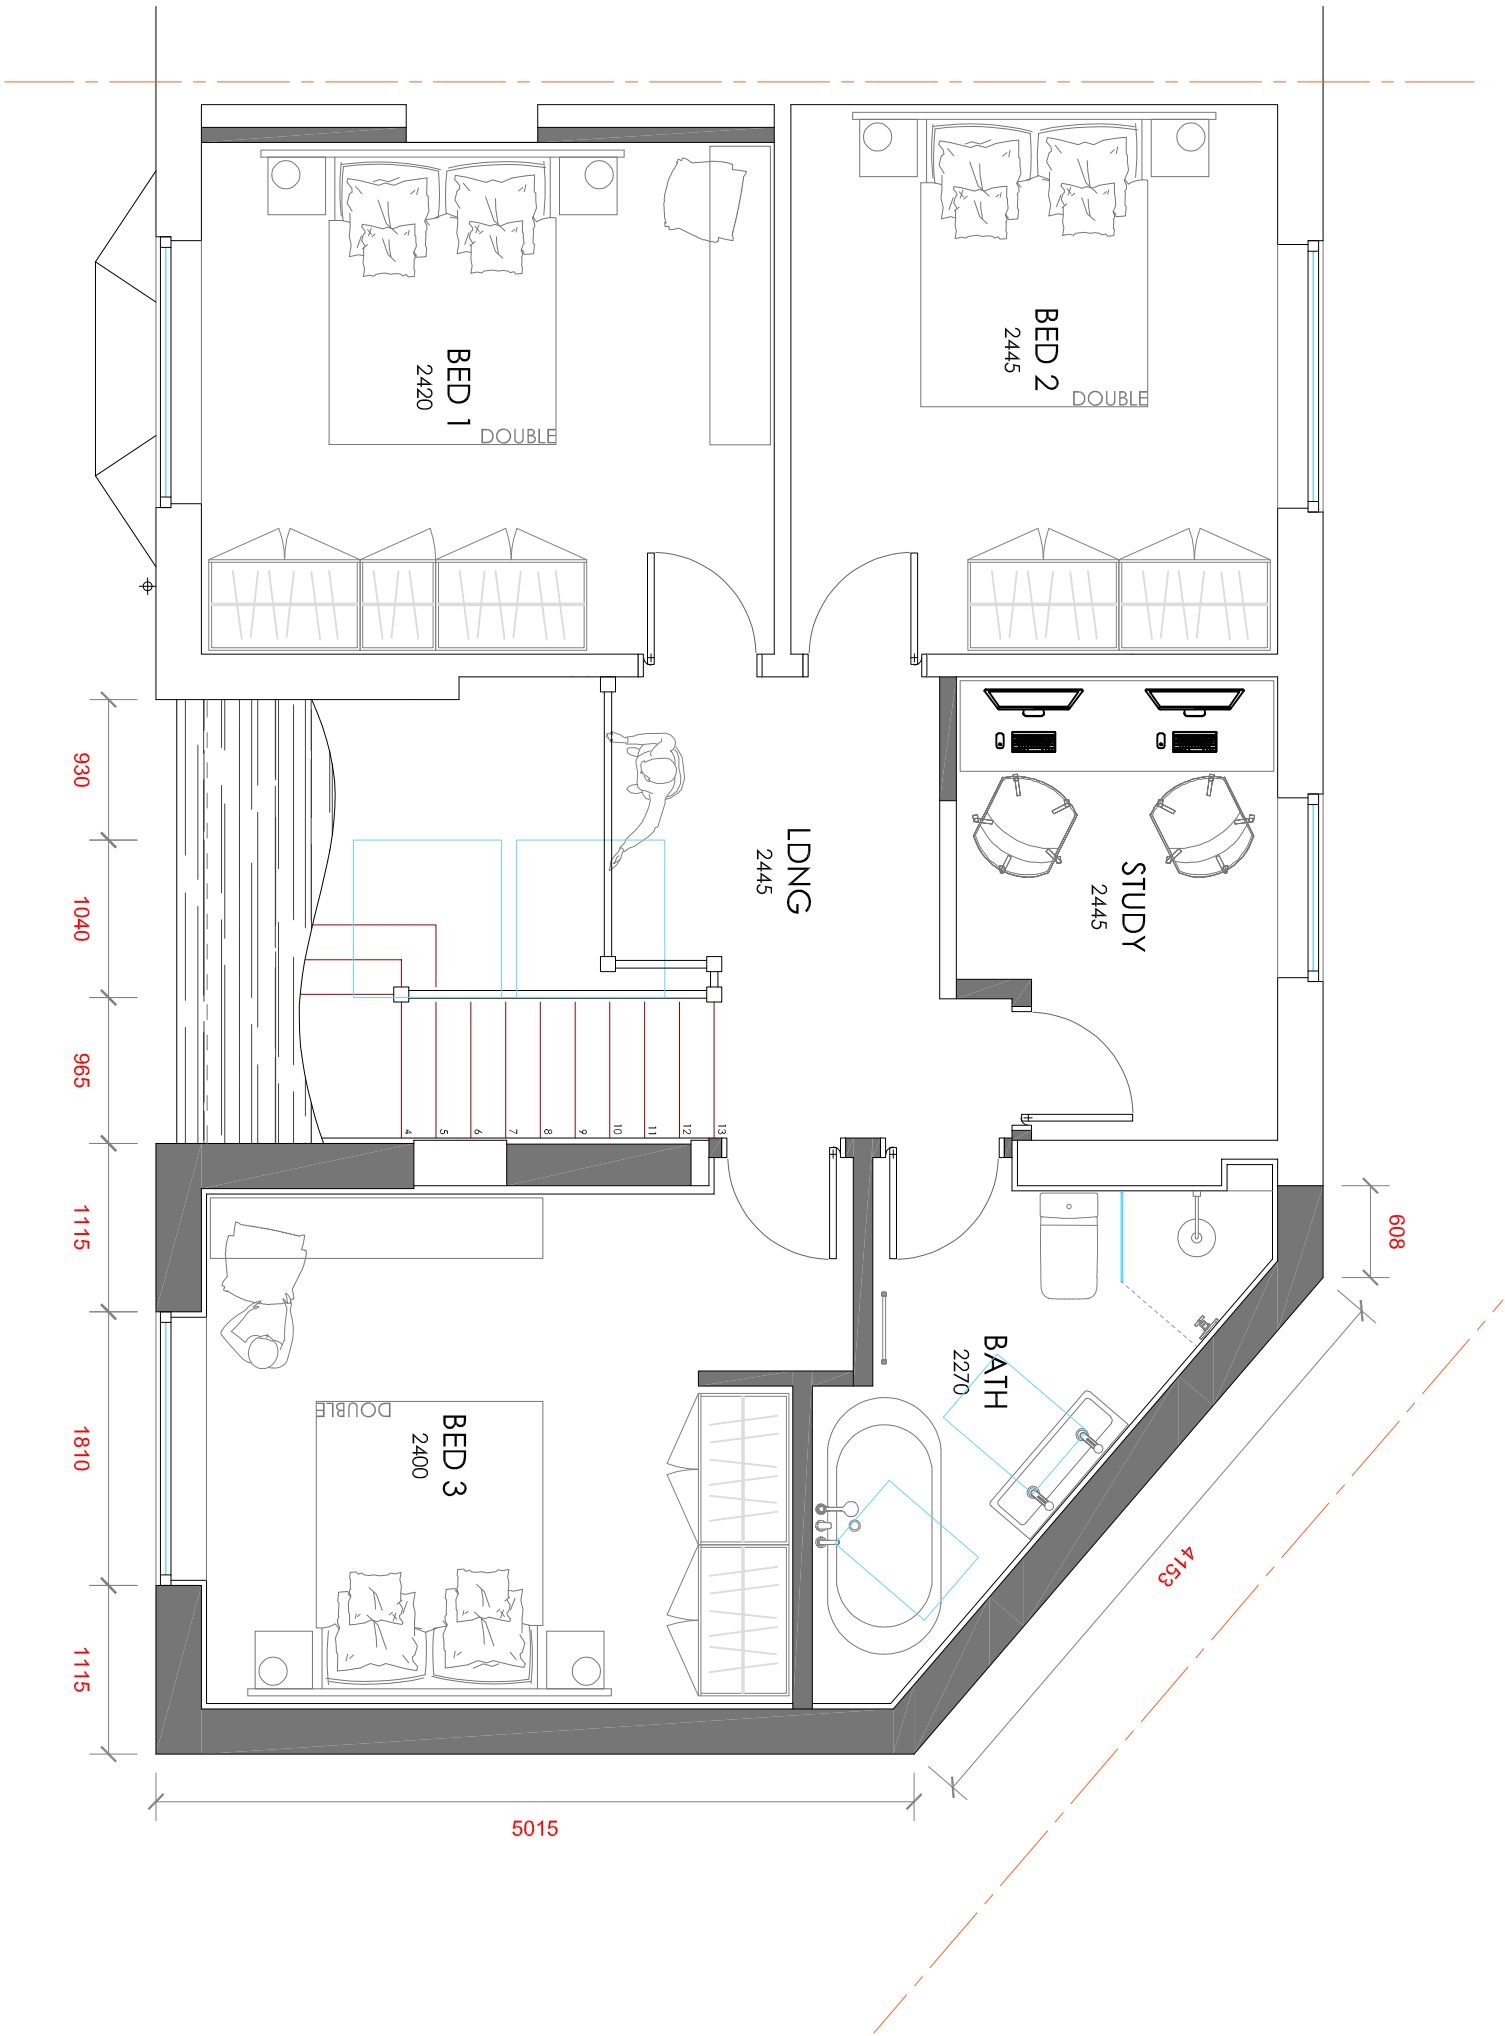

FIRST FLOOR

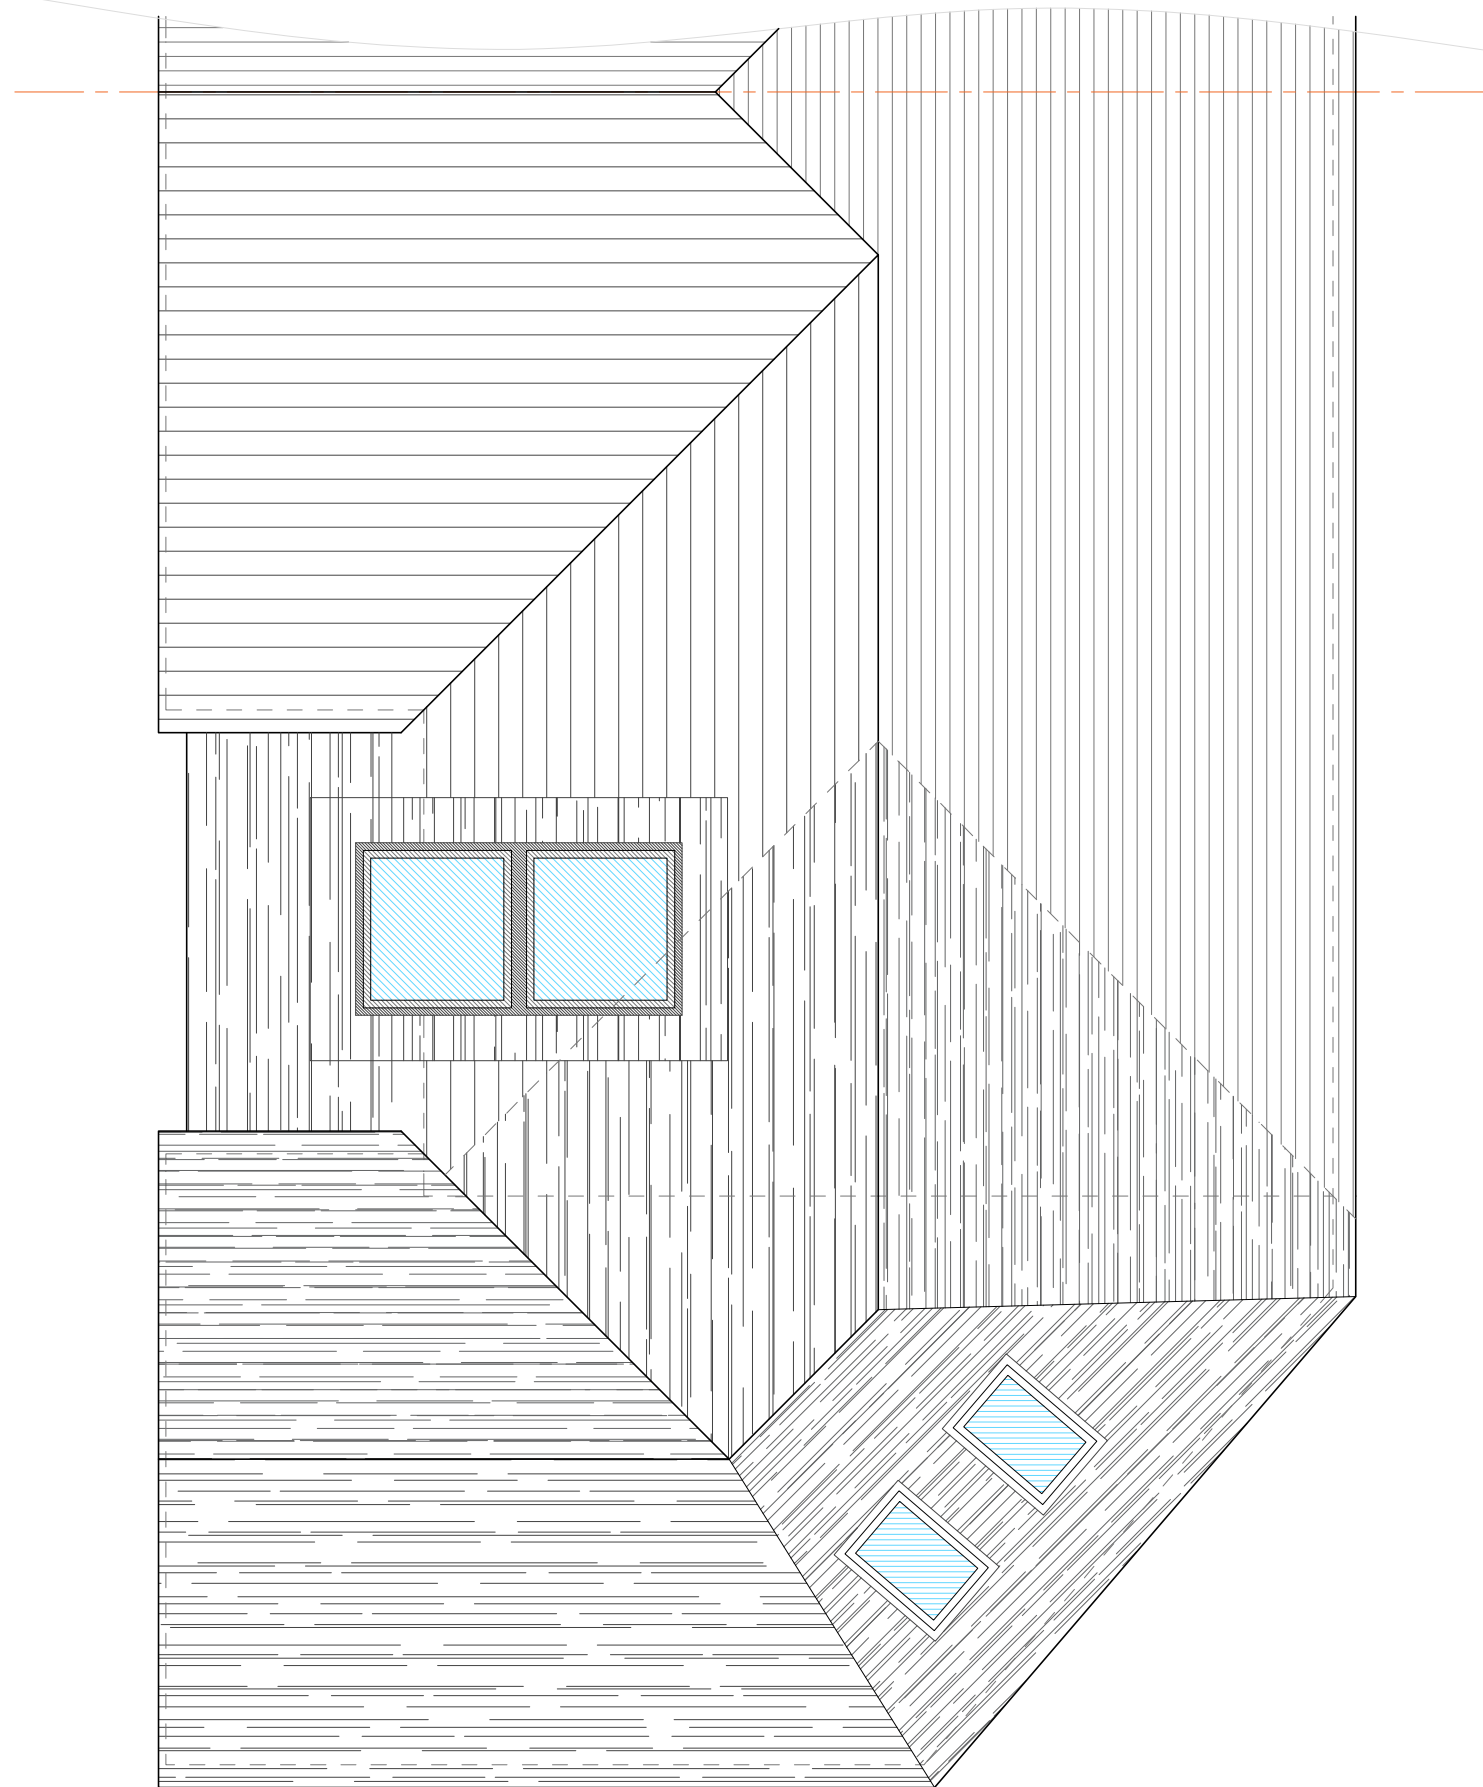

ROOF PLAN

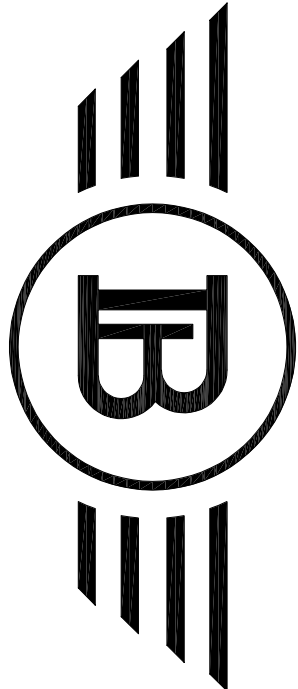

BLUECHIP ARCHITECTURE

07999 294 675

DESIGN@BLUECHIP-ARCHITECTURE.CO.UK
WWW.BLUECHIP-ARCHITECTURE.CO.UK

LOWRY MILL | LEB ST. | SWINTON | MANCHESTER | M27 6DB
DO NOT SCALE FROM THE DRAWING. COPYRIGHT PROTECTED & ISSUED
UNDER LICENCE TO THE CLIENT NAMED BELOW. ALL INFORMATION
CONTAINED WITHIN IS NON-TRANSFERABLE WITHOUT APPROVAL FROM
BLUECHIP ARCHITECTURE

20.05.22 UPDATED FOLLOWING CLIENT COMMENTS
19.05.22 A. UPDATED FOLLOWING PO COMMENTS
17.03.22 B. ISSUED FOR PLANNING APPROVAL