


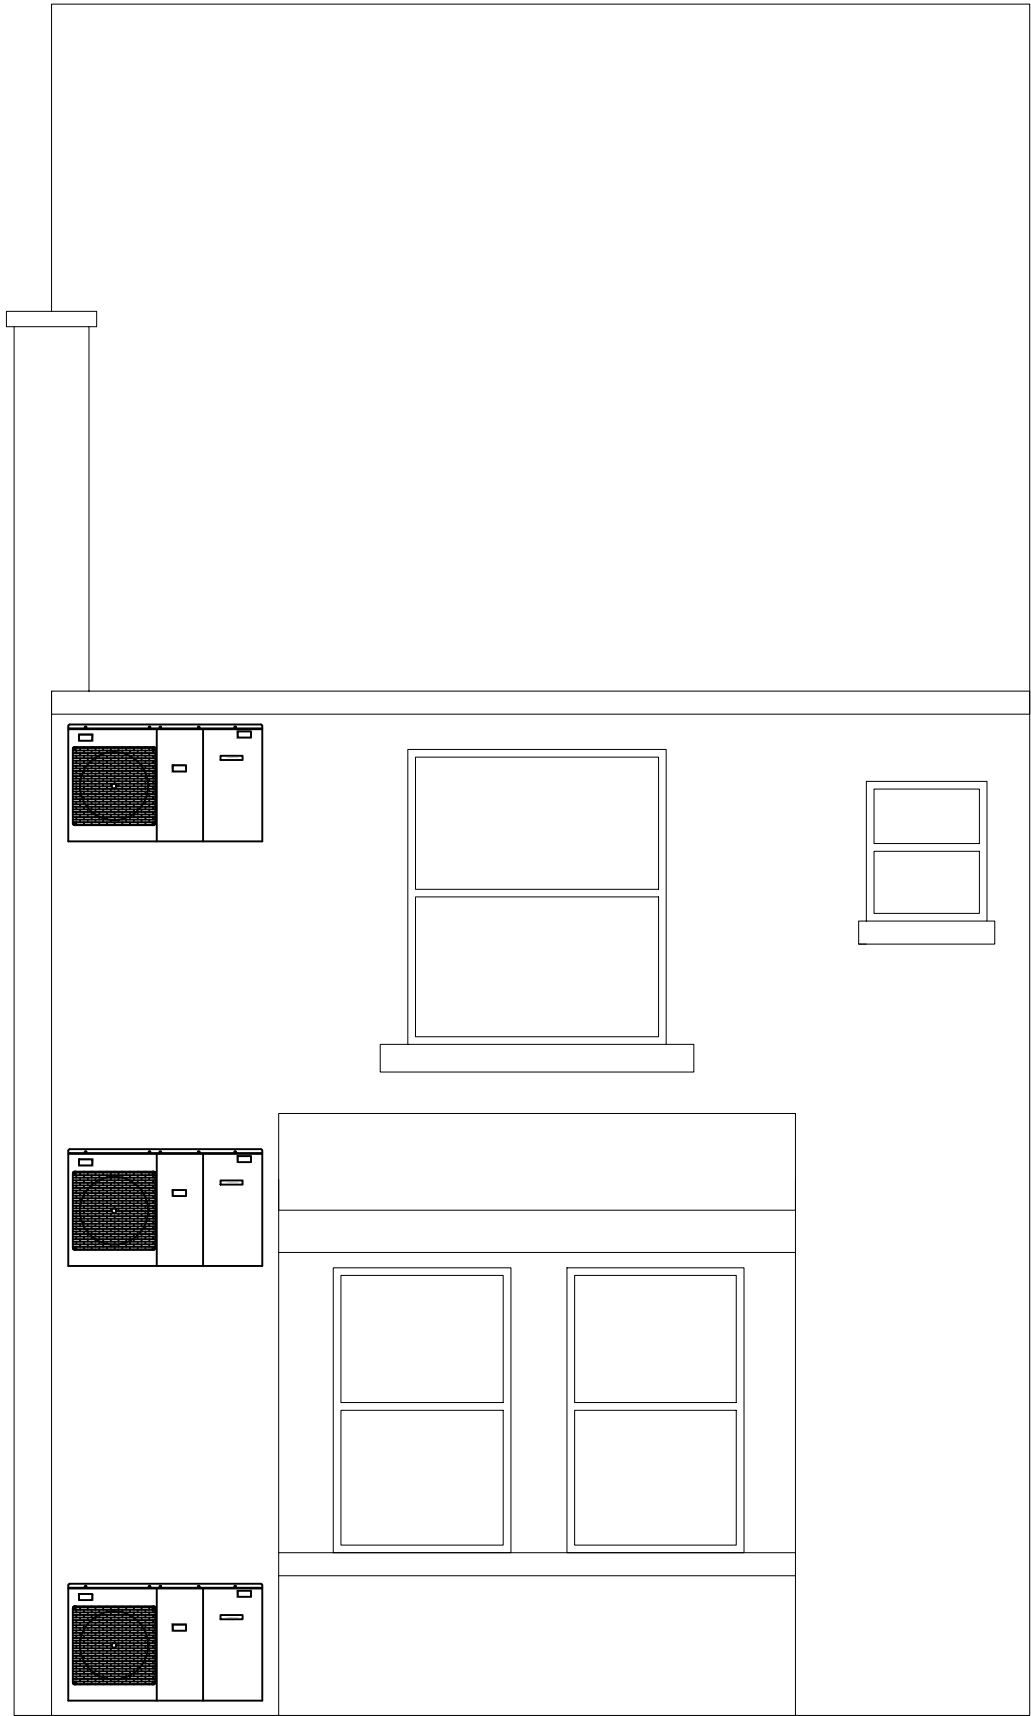

Front Elevation



Side Elevation



Rear Elevation

B	DRAWING UPDATED TO SHOW PREFERRED ASHP LOCATIONS TO FRONT AND REAR ELEVATIONS.	L.N.	M.B.	15 JUN. 2021
A	DRAWING UPDATED TO SHOW PREFERRED ASHP LOCATION.	A.D.	A.D.	15 MAR. 2021
REV	DESCRIPTION	DRWN	CHKD	DATE
DWG BASED ON:-- Flat 1, 35 Burford Road PDF				
\\.\.\.\.\Temp\Thermatic-Homes2-Logo-Vector v2.png				
HEAD OFFICE UNIT 9 SOVEREIGN ENTERPRISE PARK KING WILLIAM STREET SALFORD M50 3UP Tel: 0330 041 5282 enquiries@thermatic.co.uk				
 Approved Contractor since 2012  Member  Contributor  EnergyMark 				
PROJECT.		35 BURFORD ROAD		
CLIENT:		MOSSCARE ST VINCENTS HOUSING GROUP.		
DRAWING TITLE:		AIR SOURCE HEAT PUMP LOCATION – PLANNING APPLICATION.		
PROJECT No. Qxxxxx		DRAWING No. ELV_01		SCALE 1:50@A1
DESIGNED BY A.D.	DRAWN BY A.D.	CHECKED BY M.L.	DATE CREATED 15/06/2021	REV B
INFORMATION				
This drawing is copyright and may not be reproduced in whole or part without written authority. Do not scale off this drawing, if in doubt ask.				