



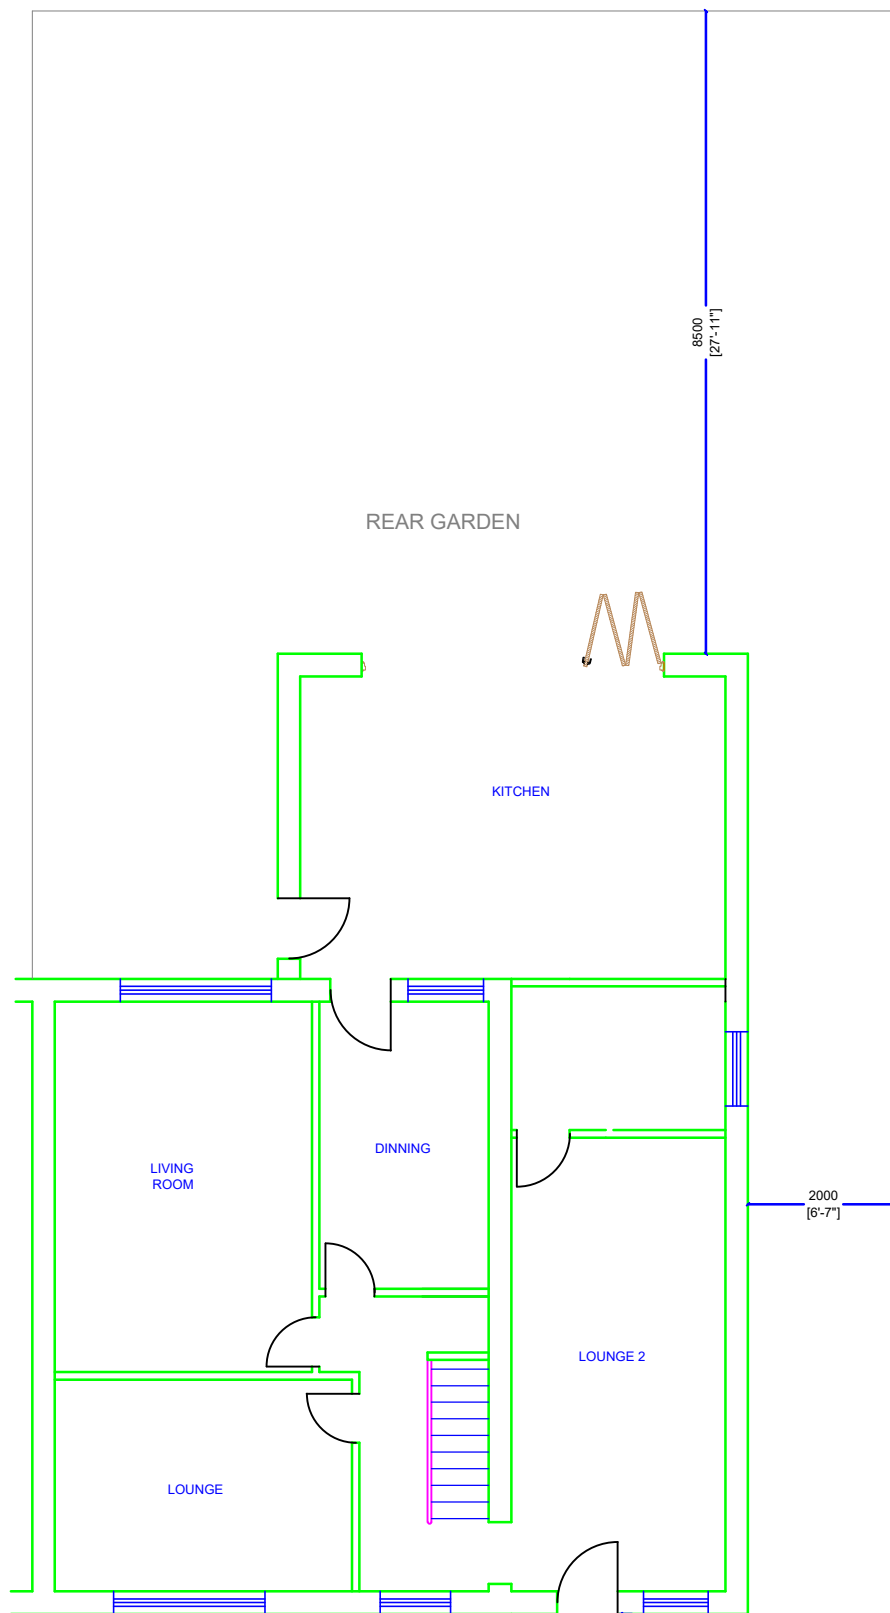


PROPOSED GROUND FLOOR PLAN


PROPOSED GROUND FLOOR PLAN Incl. Boundary

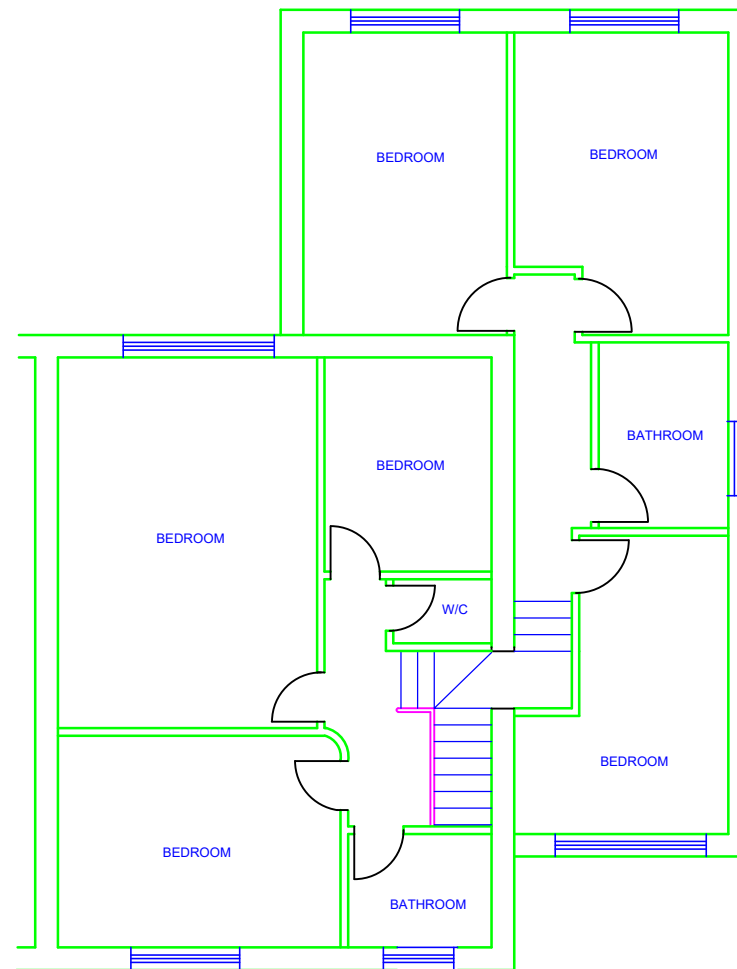


PROPOSED FIRST FLOOR PLAN

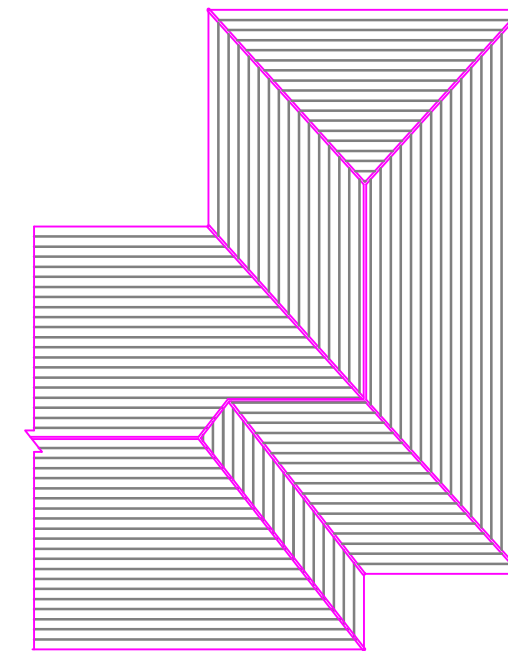


PROPOSED ROOF LAYOUT
@ SCALE 1:150

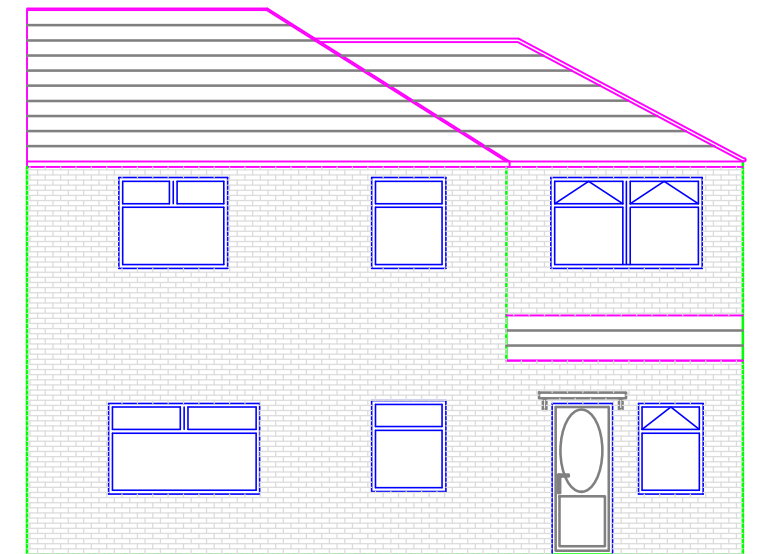


PROPOSED FRONT ELEVATION

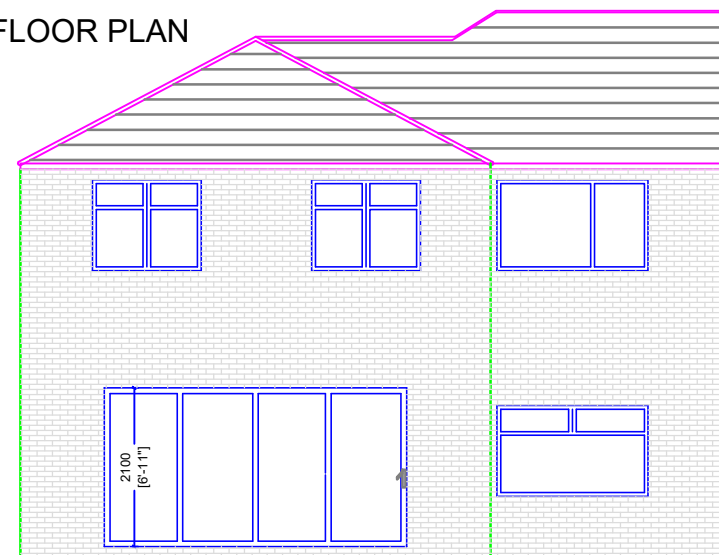

PROPOSED REAR ELEVATION

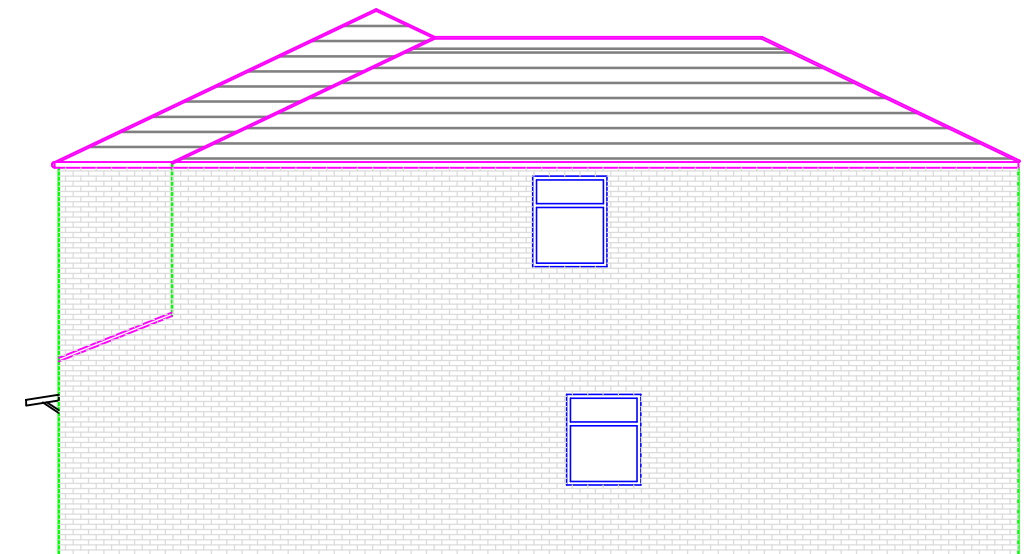

PROPOSED SIDE ELEVATION (NORTH)

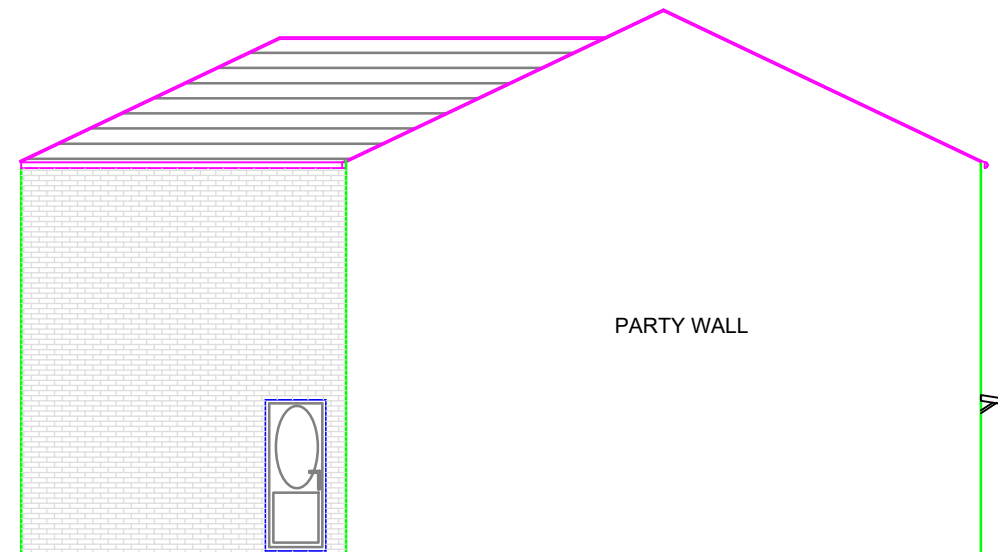

PROPOSED SIDE ELEVATION (SOUTH)

This drawing is the property of IPS Architects and copyright is reserved by them.
This drawing is not to be copied or disclosed by or to any unauthorized person without the prior written consent of IPS Architects.

Do not scale from this drawing.

All dimensions are to be checked on site prior to construction, manufacture of any components and ordering of materials and equipment.

Any discrepancies are to be reported to the architects for clarification.

All materials and workmanship to be accordance with the current British Standards and codes of practice.

This drawing is to be read in conjunction with all relevant Architectural Structural Engineers, Mechanical Engineers, Electrical Engineers and Specialists drawings and specifications.

Planning Services
email: ipsuk@live.co.uk
2A Cook Street,
Bury, Lancashire,
BL9 0RP,
0161 8717405

Proposed Floor plans and Elevations
of 78 Brynton Road, Manchester, M13 0UY

Scale :1 : 100 on A3 All Dimensions in Meters

Ref:: IPS/R/78/M130UY Date : 30/06/2022

SHT 2 of 2 Proposal