


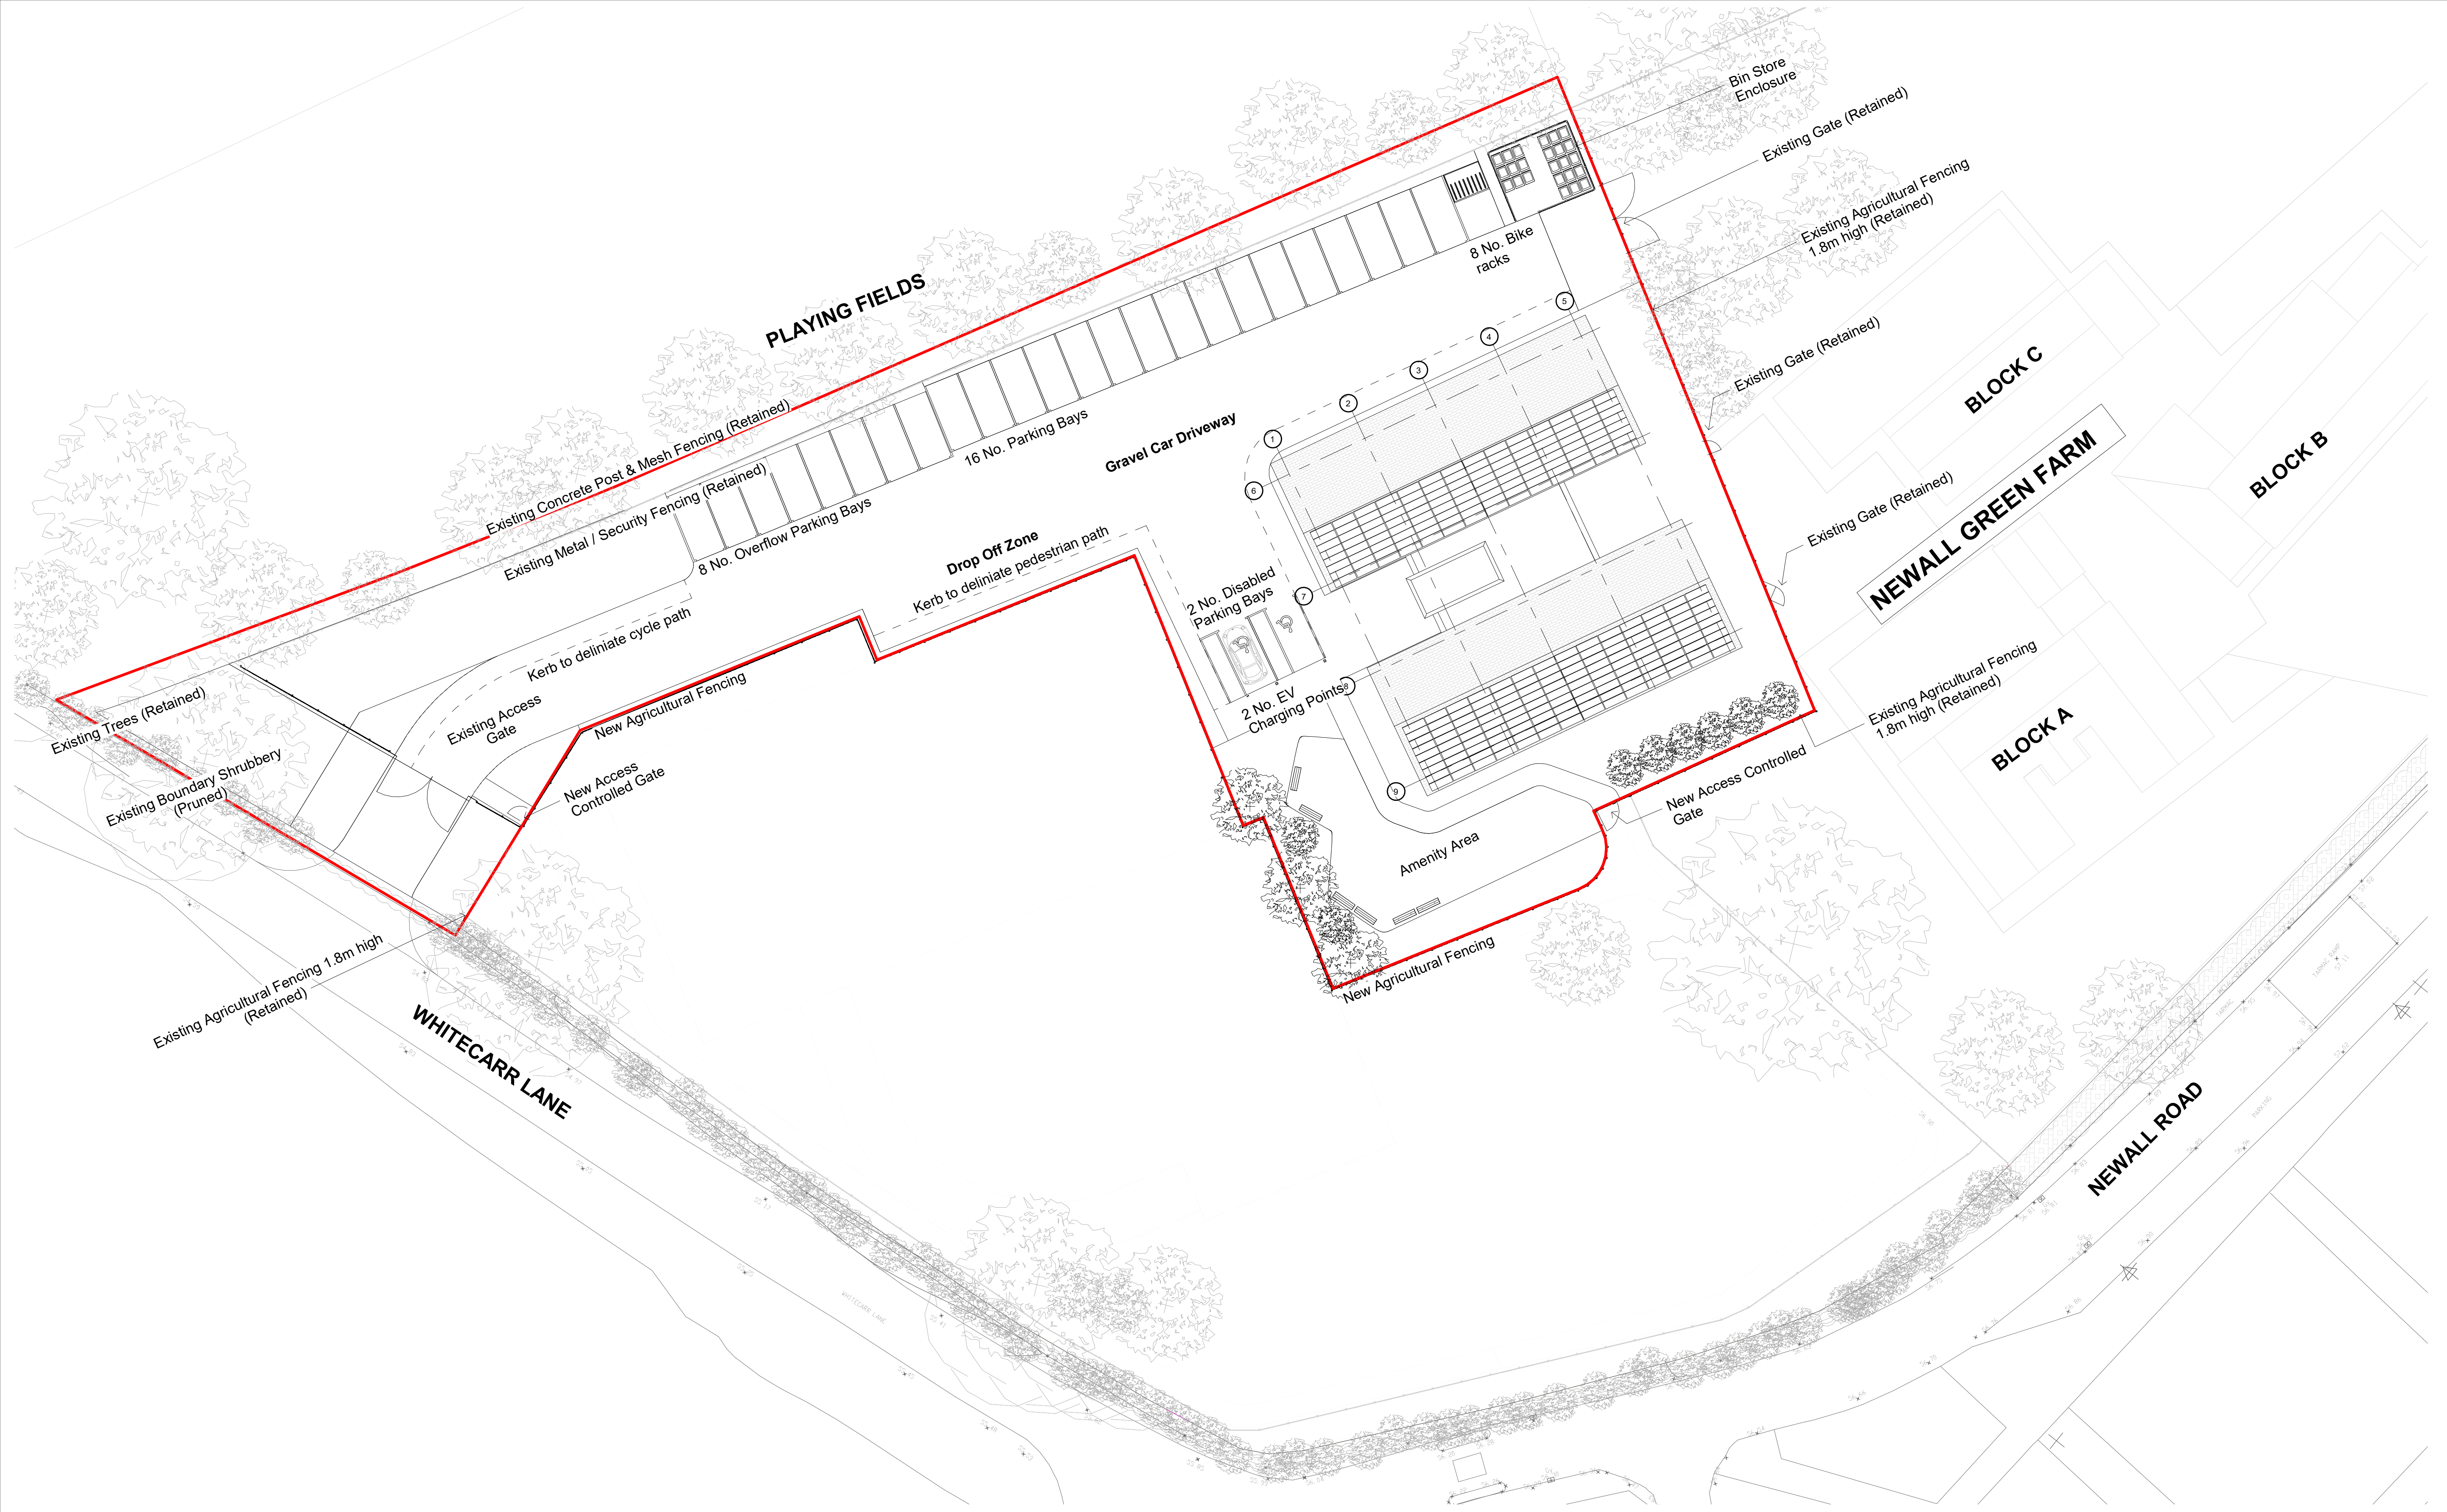

N

1:200

0m4m8m12m16m20m

The copyright of this drawing is vested with Corstorphine & Wright Ltd and must not be copied or reproduced without the consent of the company.

03

Issued For Planning

02

Issued For Information

01

Issued For Information

Rev

Description

09.05.22

SU

LM

21.04.22

SU

LM

01.04.22

SU

LM

Date

Draw

CHK

Client:
ABBEYWAY COMMERCIAL LTD.

Project:
NEWALL GREEN FARM

Drawing Title:
Proposed Site Plan

Drawing Status:
PLANNING

Manchester Studio
The Stables, Paradise Wharf, Ducie Street, Manchester, M1 2JN
0161 272 8100
corstorphine-wright.com

Drawing No.
18421-CWA-XX-XX-DR-A-0303

Scale
1 : 200

Date
11/02/2022

Revision
P-03