




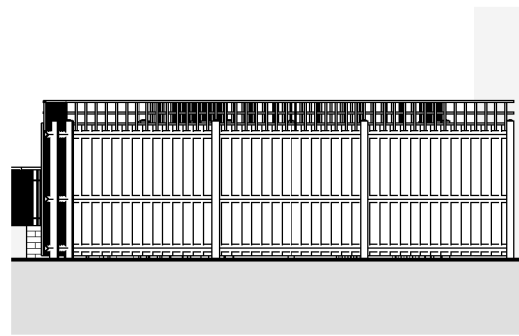


North Elevation (1:100)

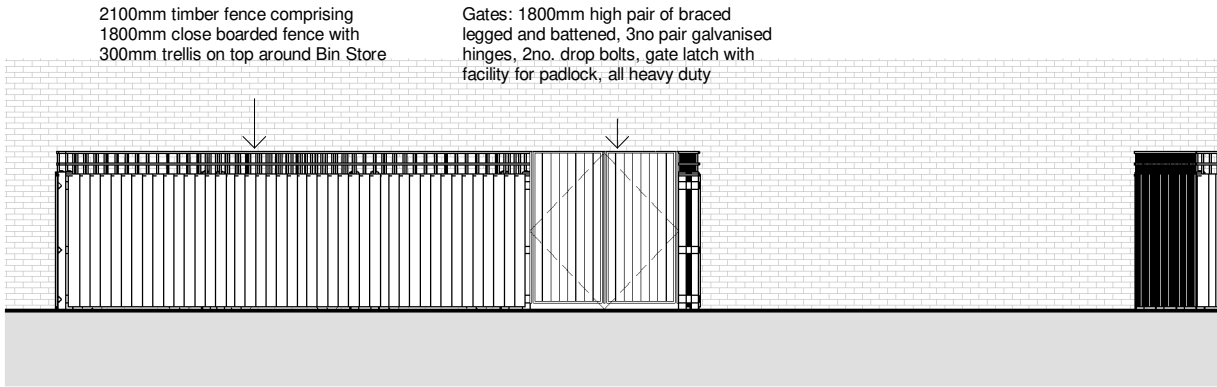


East Elevation (1:100)

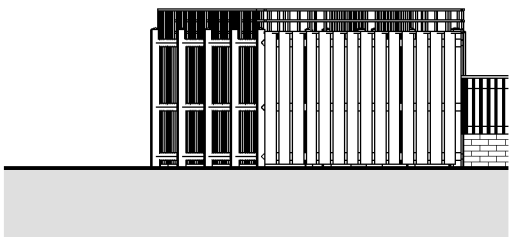


South Elevation (1:100)

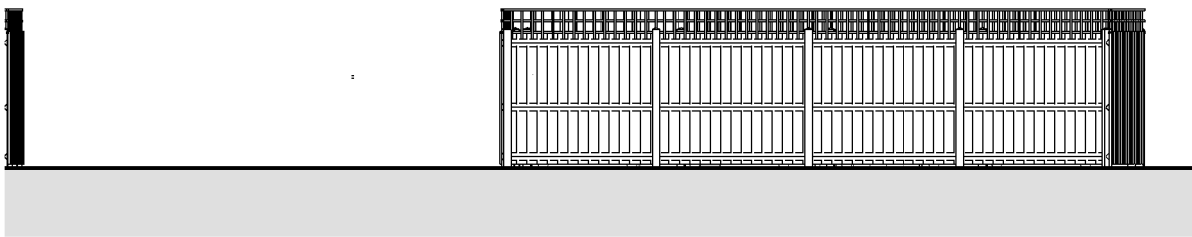

West Elevation (1:100)

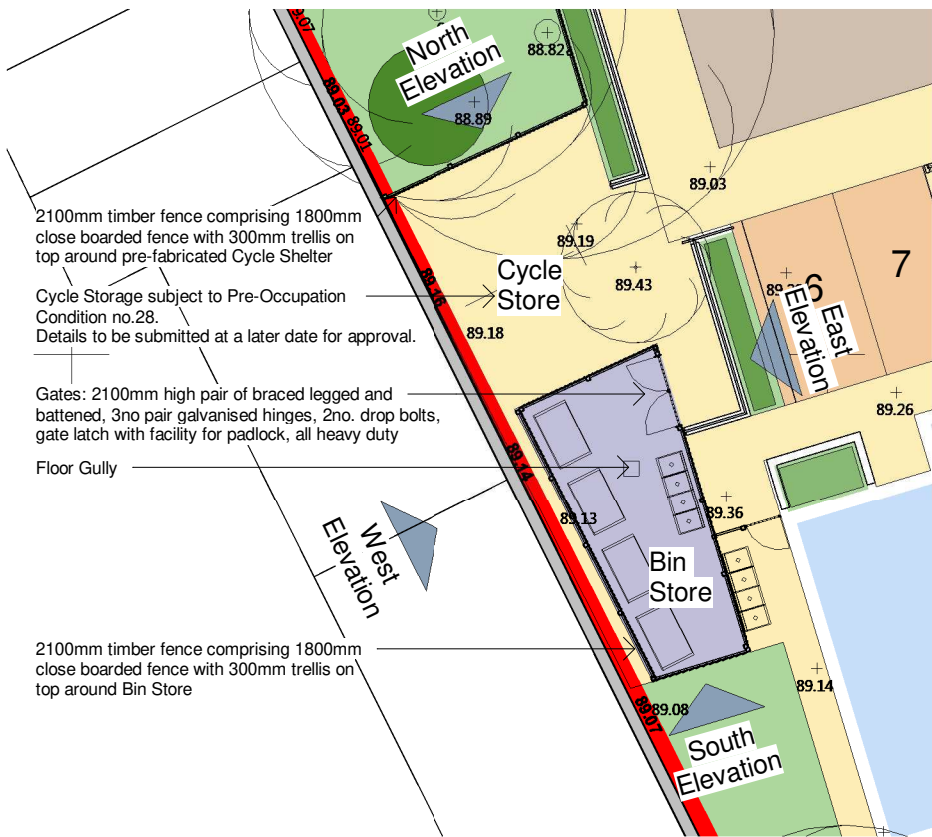

Site Plan - Bin & Cycle Store
1 : 200

 

© BOWKER SADLER PARTNERSHIP LIMITED

■ THIS DRAWING IS THE SUBJECT OF COPYRIGHT WHICH VESTS IN BOWKER SADLER PARTNERSHIP LIMITED. IT IS AN INFRINGEMENT OF COPYRIGHT TO REPRODUCE THIS DRAWING, BY WHATEVER MEANS, INCLUDING ELECTRONIC, WITHOUT THE EXPRESS WRITTEN CONSENT OF BOWKER SADLER PARTNERSHIP LIMITED WHICH RESERVES ALL ITS RIGHTS

BOWKER SADLER PARTNERSHIP LIMITED ASSERTS ITS RIGHTS TO BE IDENTIFIED AS THE AUTHOR OF THIS DESIGN

■ DRAWING NOT TO BE SCALED.
■ REPORT ERRORS & OMISSIONS TO ARCHITECT.
■ CHECK ALL DIMENSIONS ON SITE
■ DRAWING TO BE READ IN CONJUNCTION WITH THE HEALTH AND SAFETY PLAN AND ALL RELEVANT RISK ASSESSMENTS

A 24.05.21 CP Issued to the Planners

REV.	DATE	DRN.	CHKD.
PROJECT			
Dob Brook Close			
CLIENT			
Guinness Developments Limited			
DRAWING			
Proposed Elevations - Bin & Cycle Store			
SCALE As indicated	SHEET SIZE @ A3	DRAWN AK	CHECKED PS
		DATE 25.09.20	

BOWKER SADLER ARCHITECTURE
A: Hatherlow House, Hatherlow, Romiley, Stockport SK6 3DY
T: 0161 406 7333
E: office@bowker-sadler.co.uk
W: www.bowker-sadler.co.uk

JOB No 18-079	DRAWING No 6600	REVISION A
STATUS Planning		