



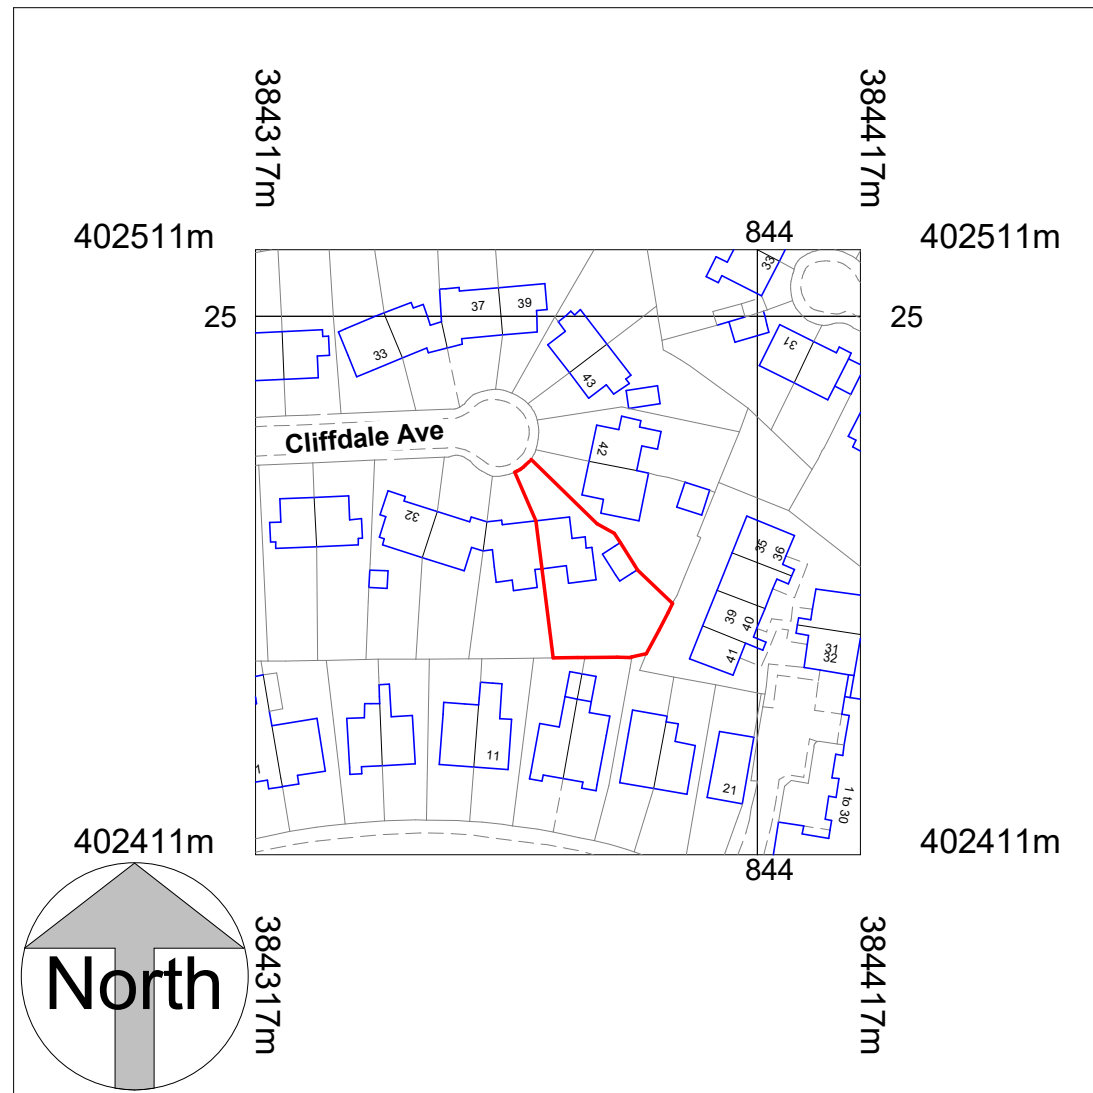

**Location Plan**  
1 : 1250

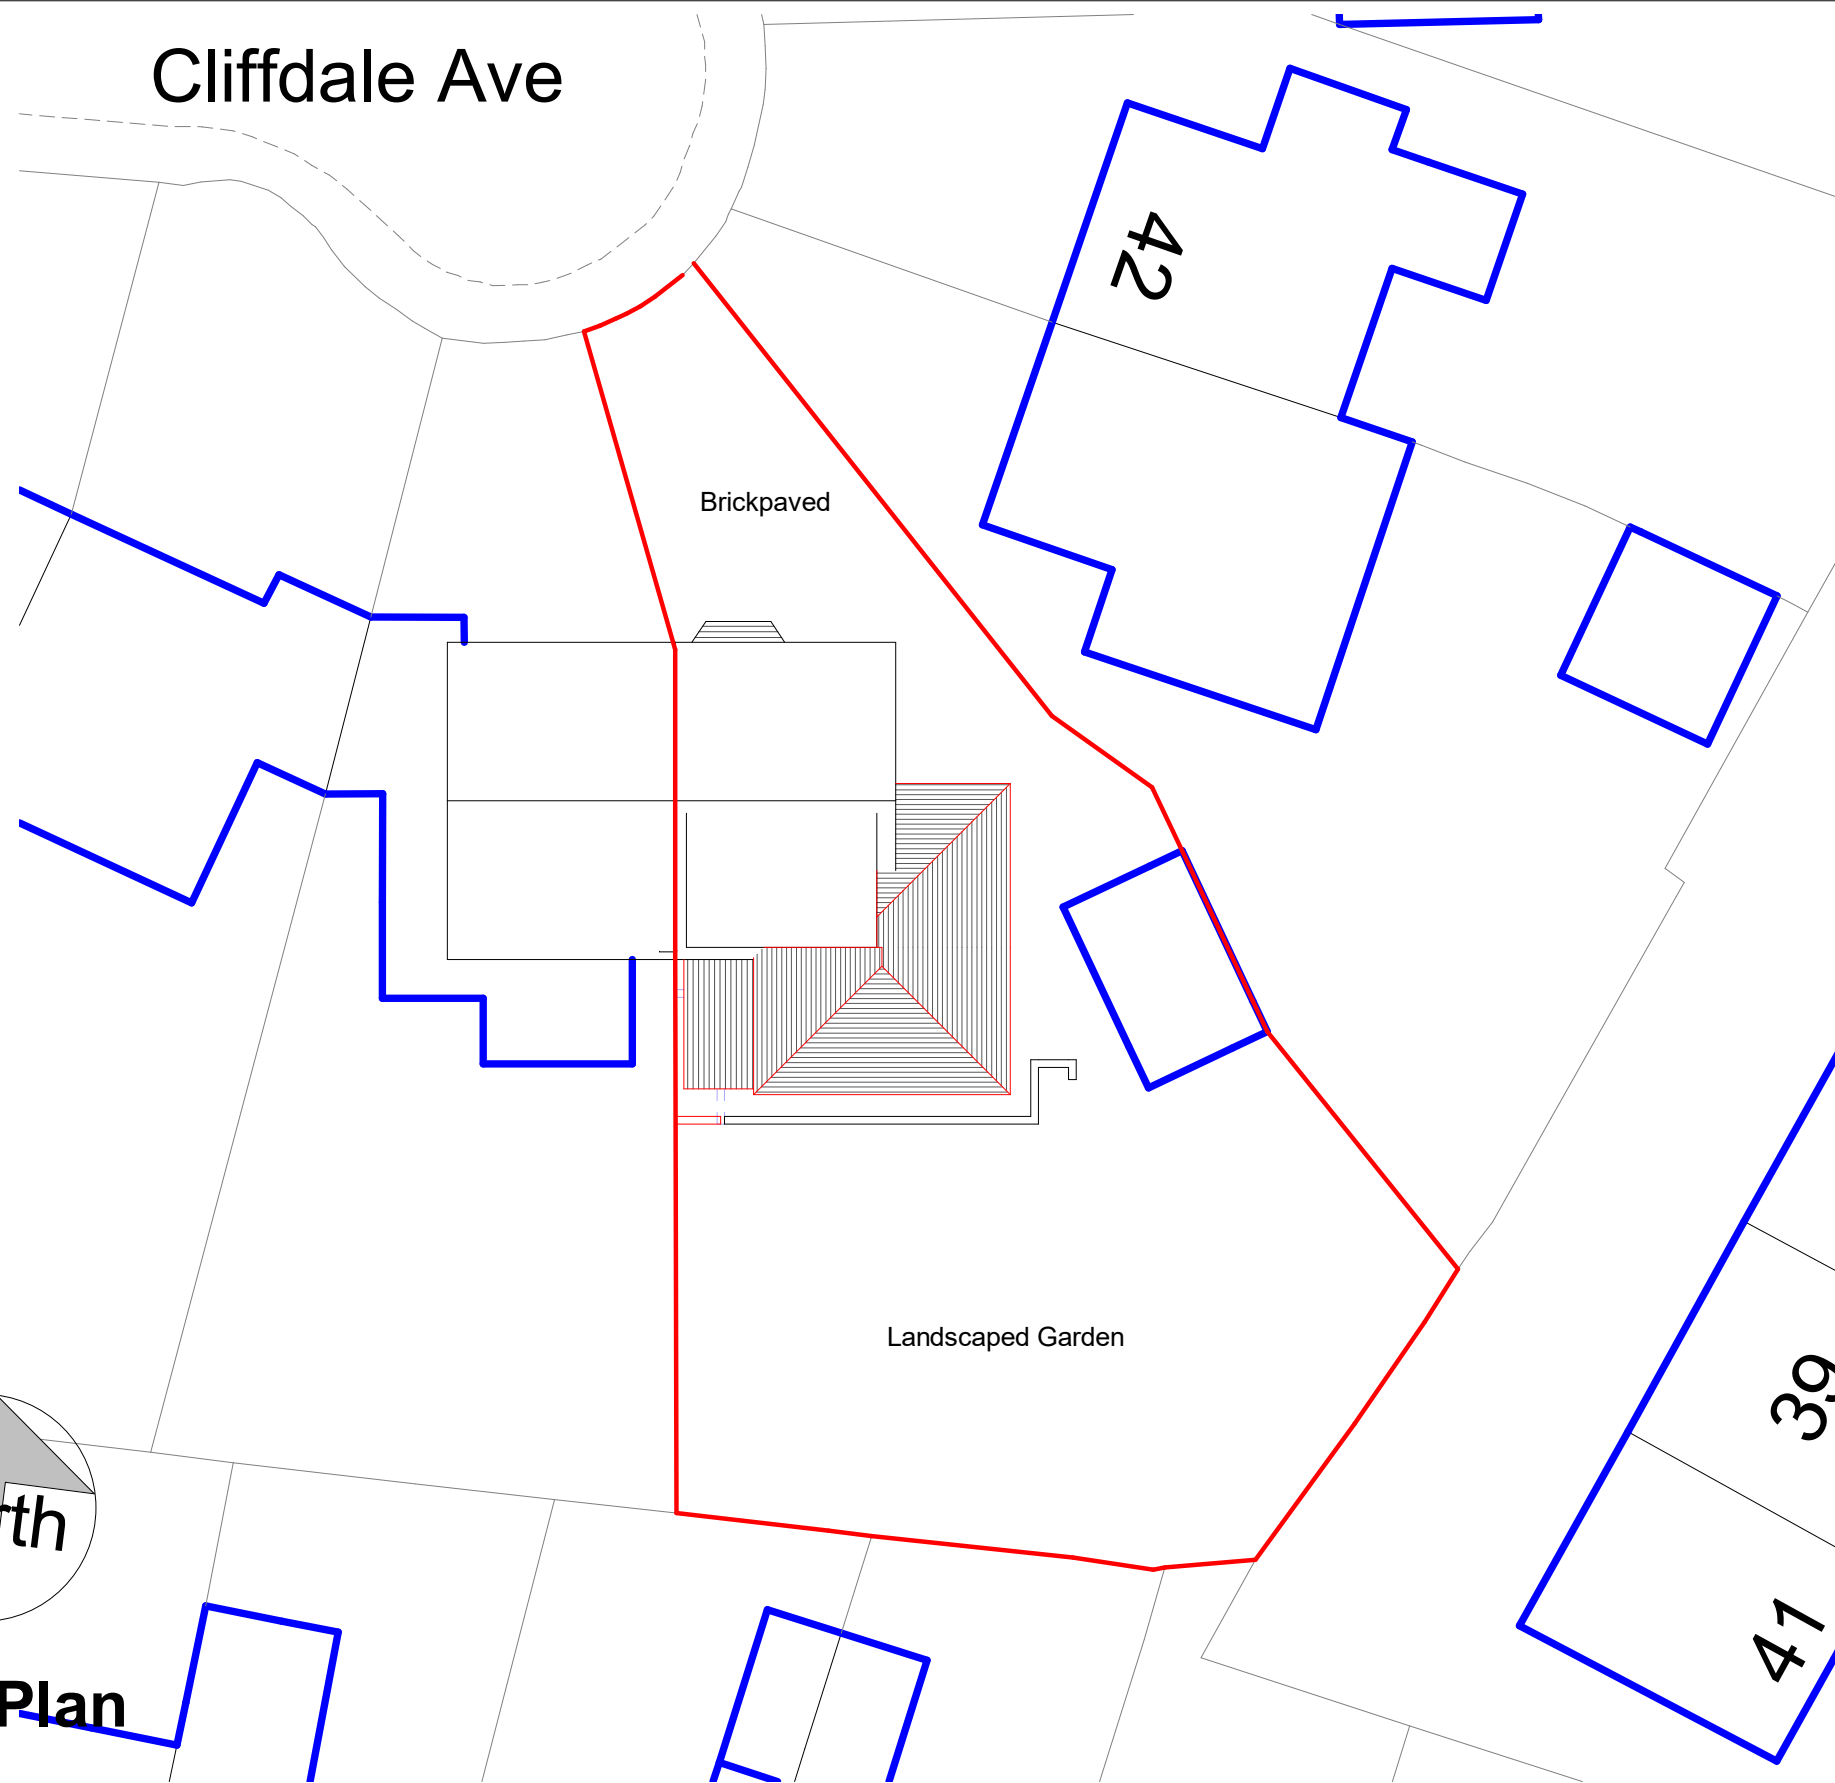

**Site Plan**  
1 : 200

COPYRIGHT © ALL RIGHTS RESERVED BY VIKAS ALYAS LTD. DO NOT SCALE FROM DRAWING. DRAWING INDICATES DESIGN INTENT ONLY. REPORT ANY DISCREPANCIES TO CLIENT / VA LTD. NOT TO BE USED FOR CONSTRUCTION UNLESS STATED SO. TO BE READ IN CONJUNCTION WITH OTHER DRAWINGS OR SPECIFICATION WHERE PROVIDED.

| No. | Description                | Date       |
|-----|----------------------------|------------|
| P1  | Issue to Planning          | 20.05.2021 |
| P2  | Update to planning concern | 17.07.2021 |
|     |                            |            |
|     |                            |            |
|     |                            |            |
|     |                            |            |

|                                       |                  |
|---------------------------------------|------------------|
| PROJECT                               |                  |
| Two Storey Extension to rear and side |                  |
| Manchester City Council               | PURPOSE OF ISSUE |
|                                       | Planning         |

|                                                  |                        |
|--------------------------------------------------|------------------------|
| ADDRESS                                          |                        |
| 38 Cliffdale Drive, Crumpsall, Manchester M8 4QF |                        |
| SHEET                                            | Location and Site Plan |

|                |                |              |
|----------------|----------------|--------------|
| CLIENT         |                |              |
| Mr Adnan Azeem |                |              |
| Date           | Project number | Scale (@ A3) |
| 17.04.2021     | 1104           | As indicated |
| Drawn by       | DRAWING NUMBER |              |
| VA             | A101           |              |
| Checked by     | REV            |              |
| VA             | P2             |              |