


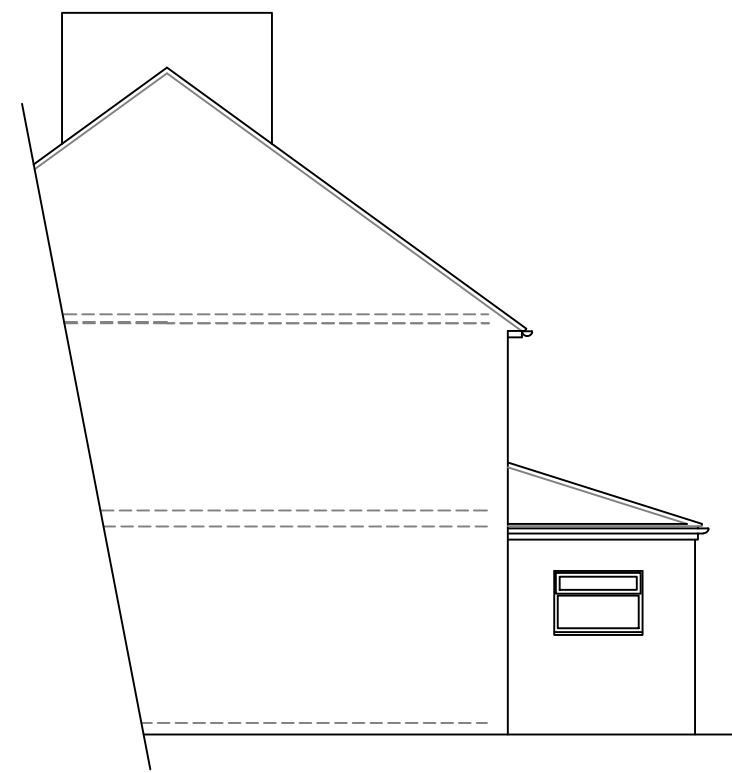

Existing Side Elevation



Existing Rear Elevation




Existing Side Elevation



Existing Front Elevation

1:100

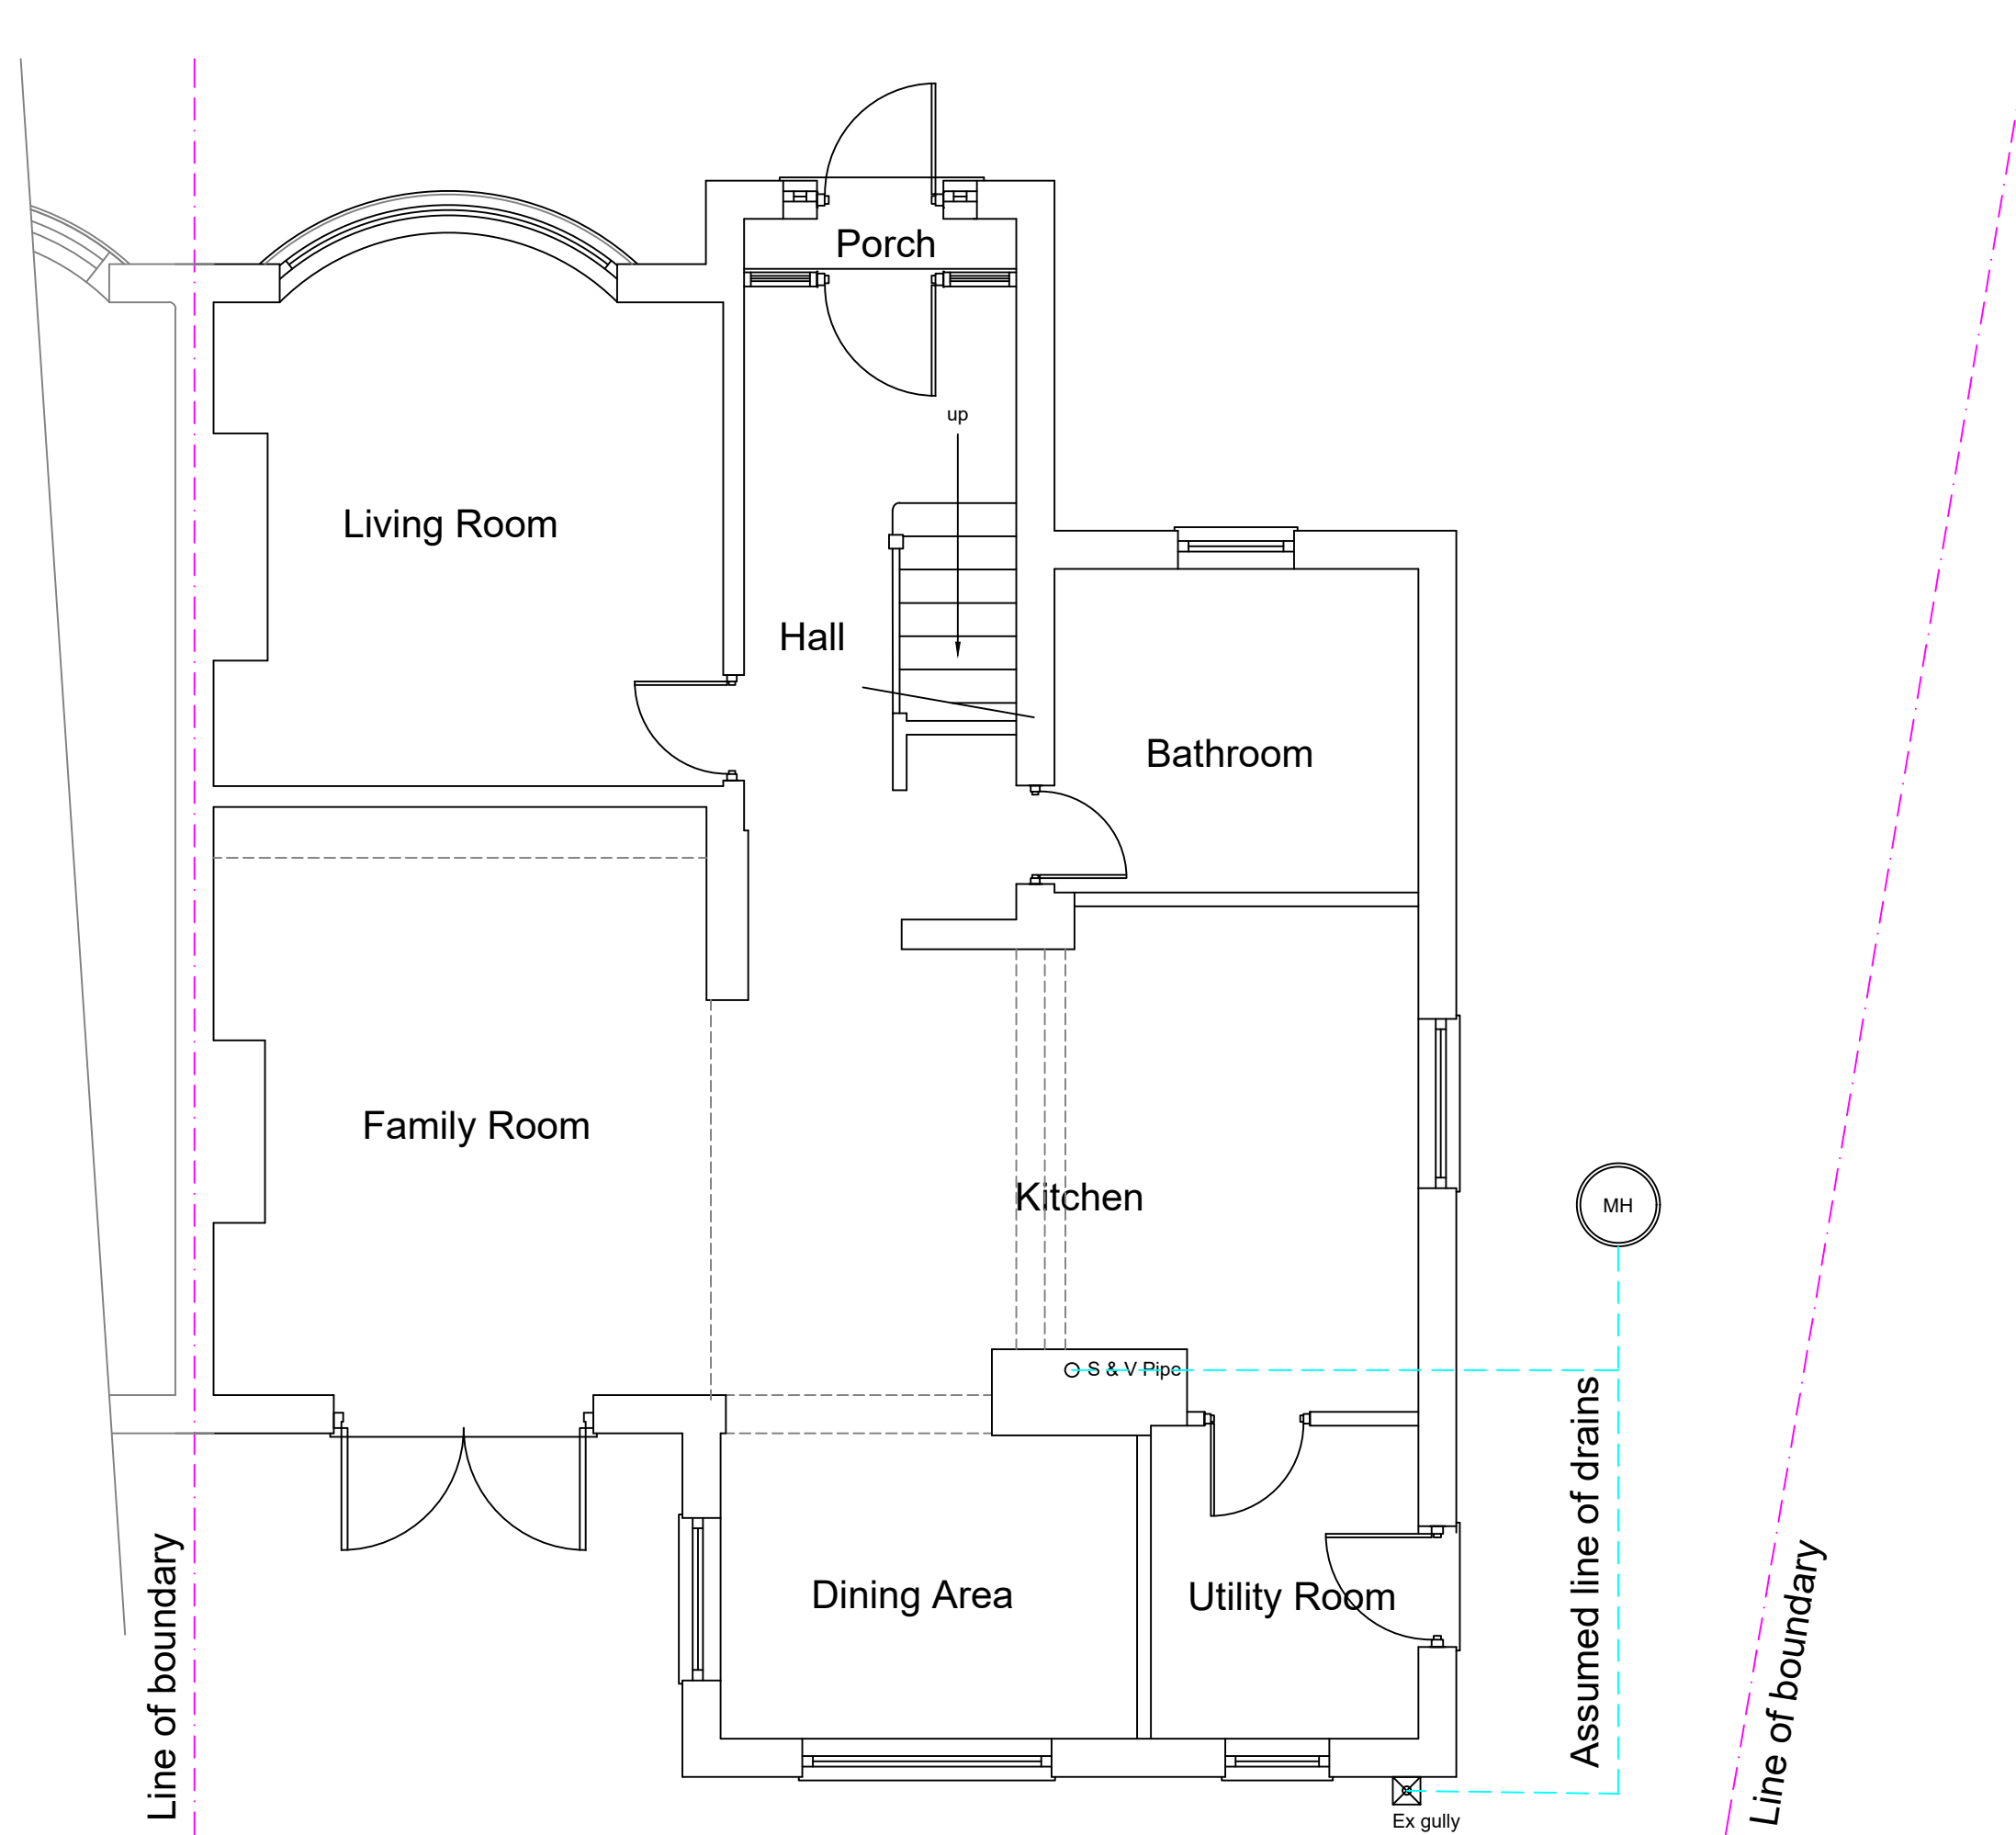


Existing Ground Floor Plan




Existing First Floor Plan

1:50

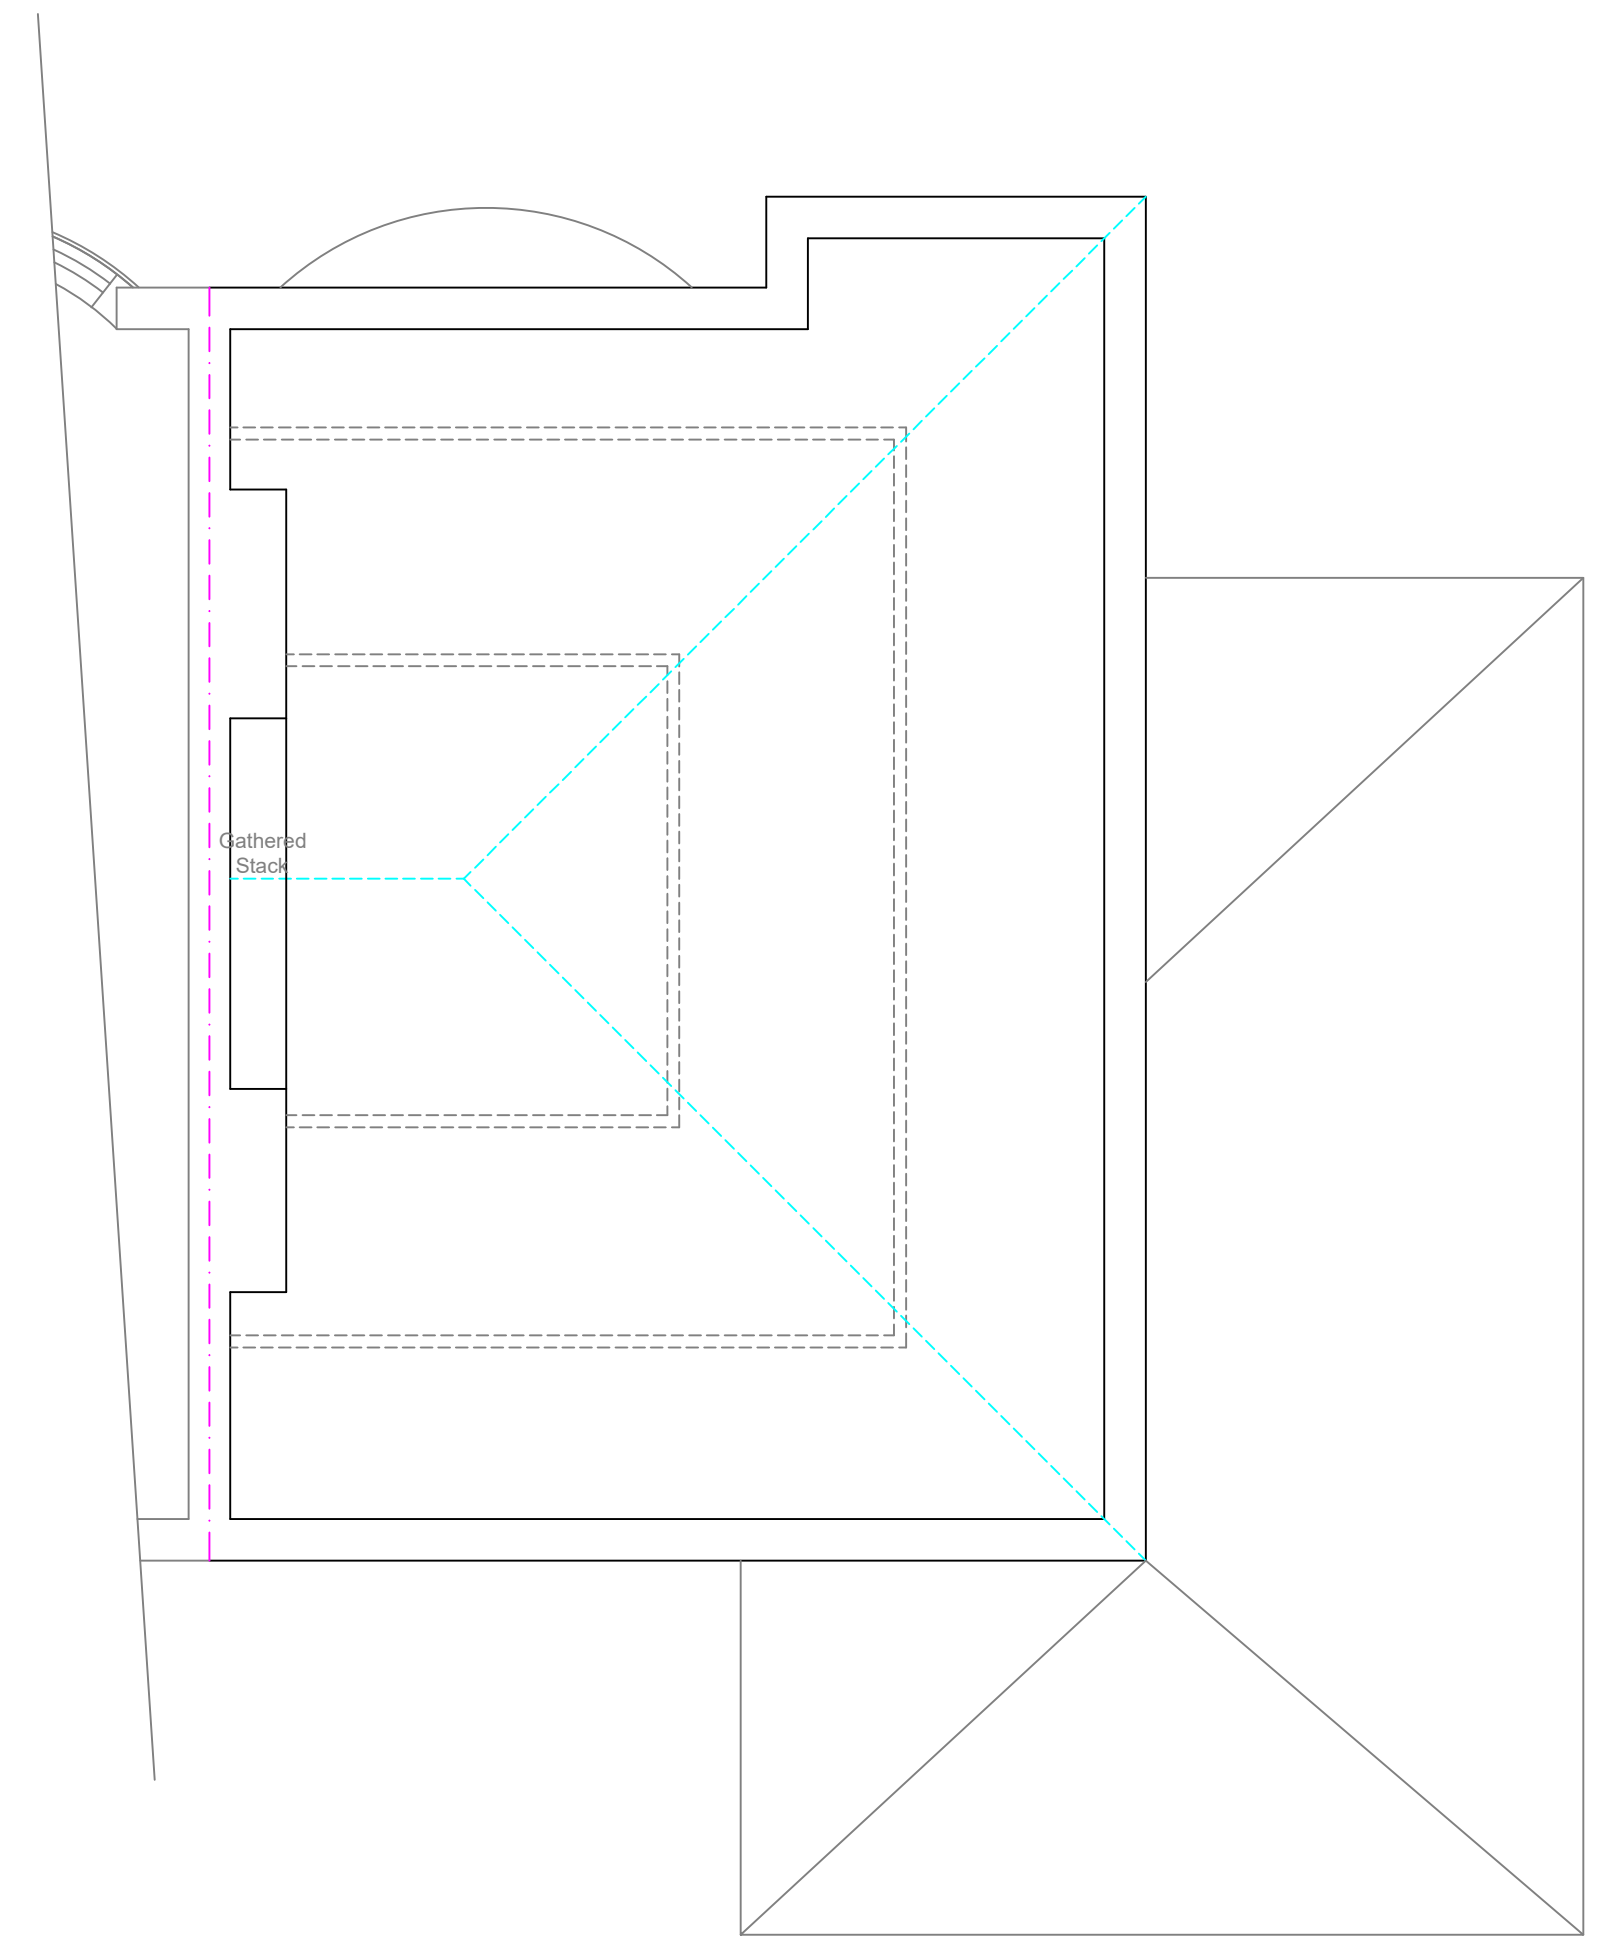

Existing Attic Floor Plan

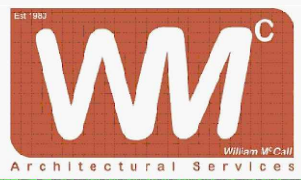Stage :- Lawful Development Drawing			
Project Title :-		Proposed Hip to Gable, Dormer Loft Conversion	
Drawing Title :-		Existing Plans & Elevations	
Client :- Mr & Mrs Siddall			
Drwg No :- 04/21/70	1 of 3	Date :- April '21	Rev :-
Scale :- 1:100 & 1:50@A1	Drawn:- SCM	Checked :-	
Site Address :- 15 Brooklawn Drive, Didsbury, Manchester, M20 3GY			
The Old Post Room 34 Chew Valley Road Greenfield Saddleworth OL3 7DA Tel: 01457 871202 www.william-mccall.com enquiries@william-mccall.com			
			
A1		A1	