



Front

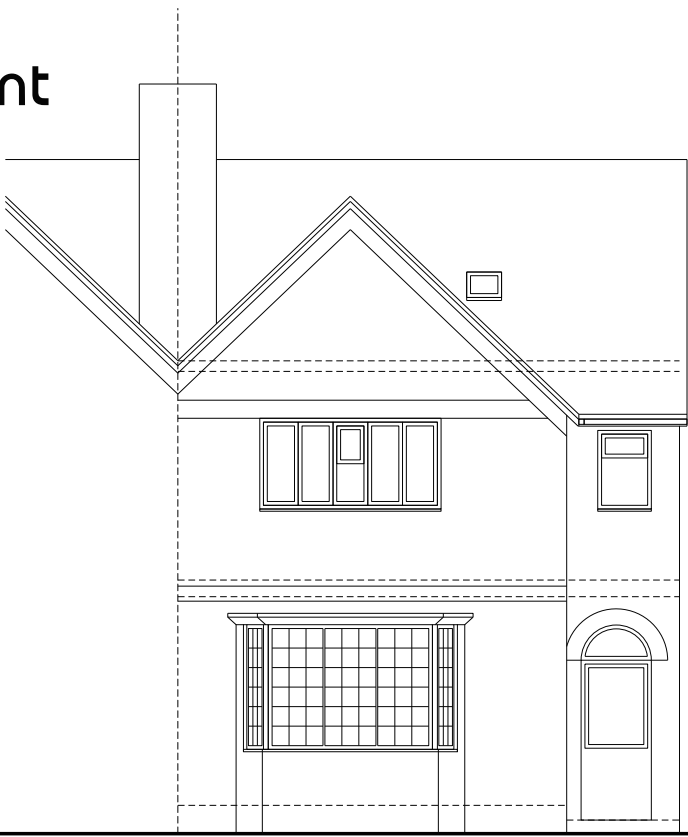


RHS




Rear

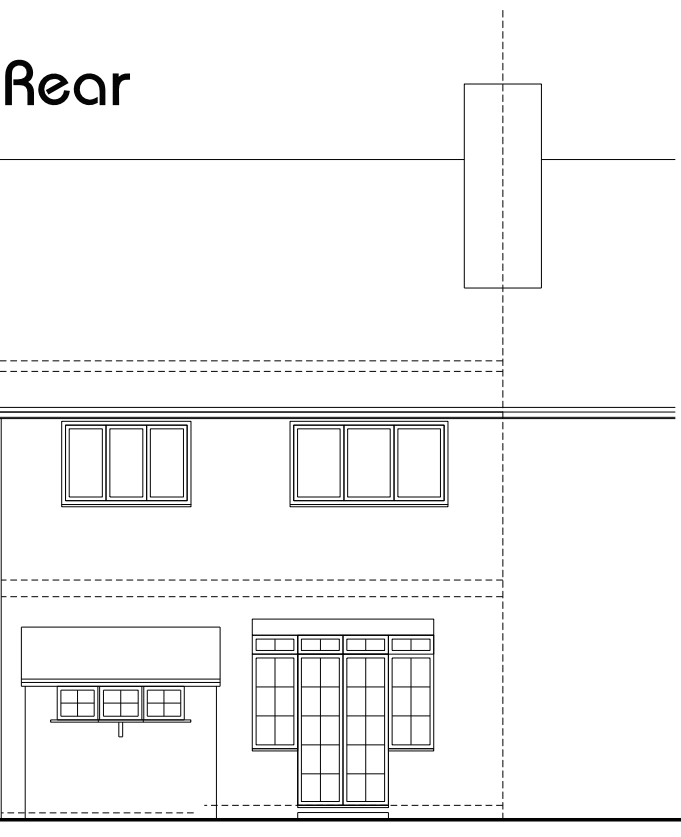


LHS

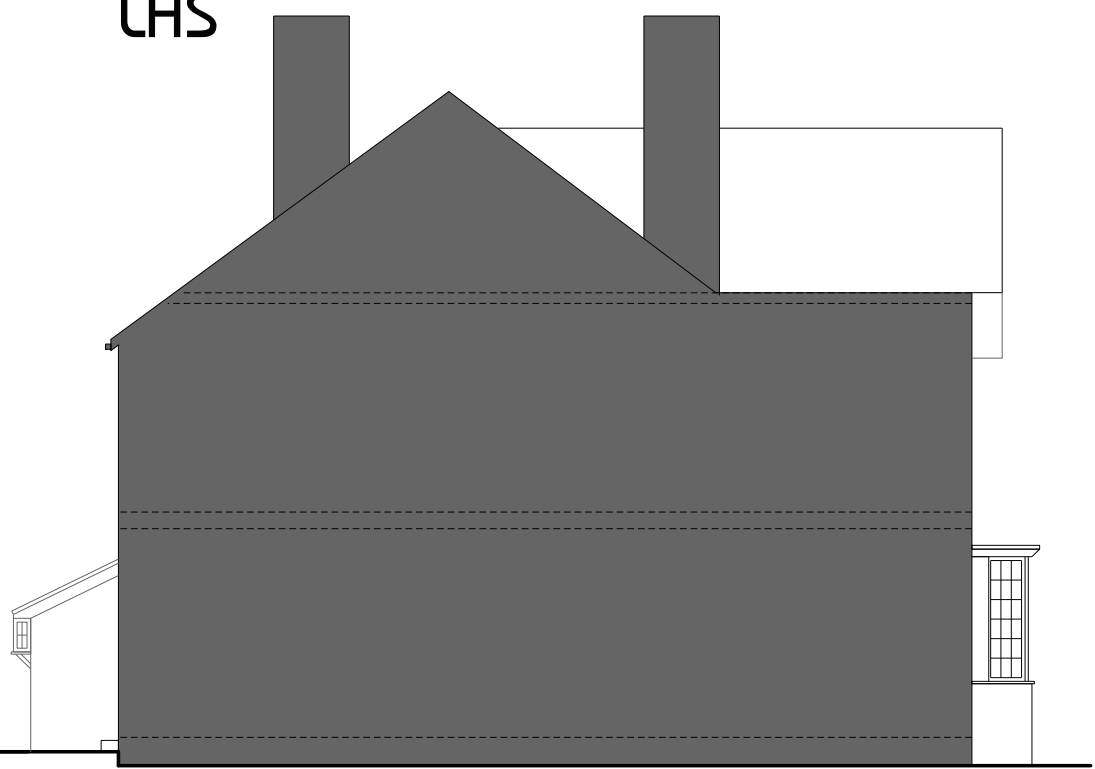


Elevations @ 1:100

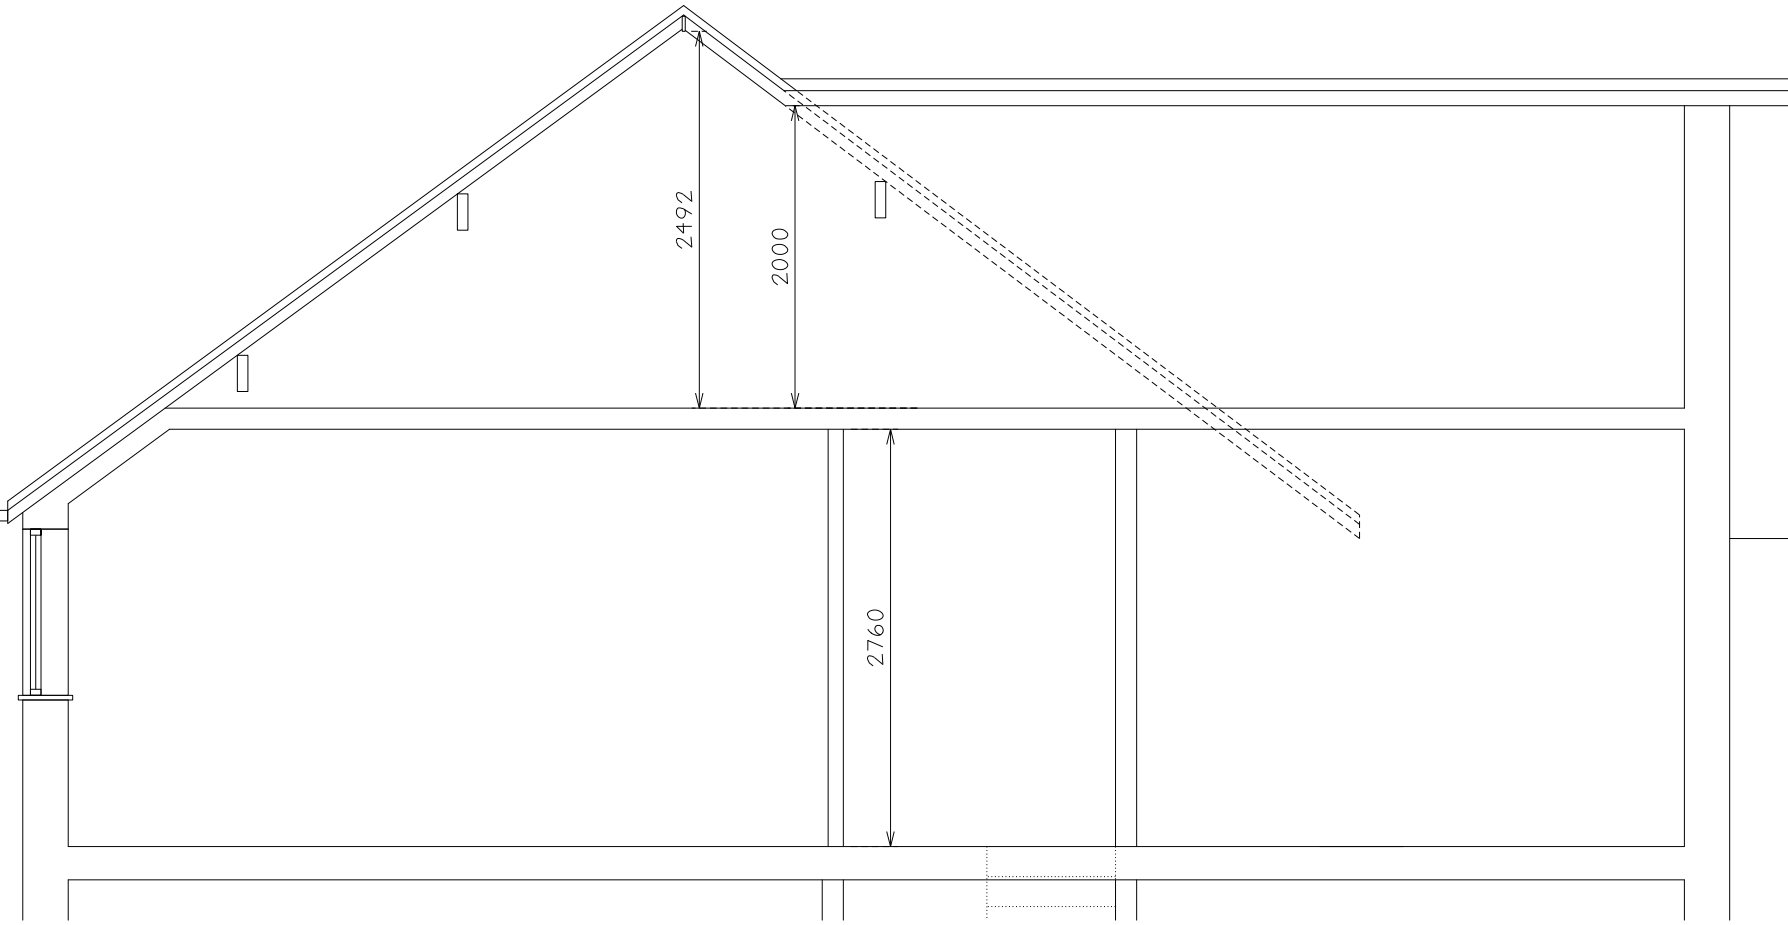


Section A

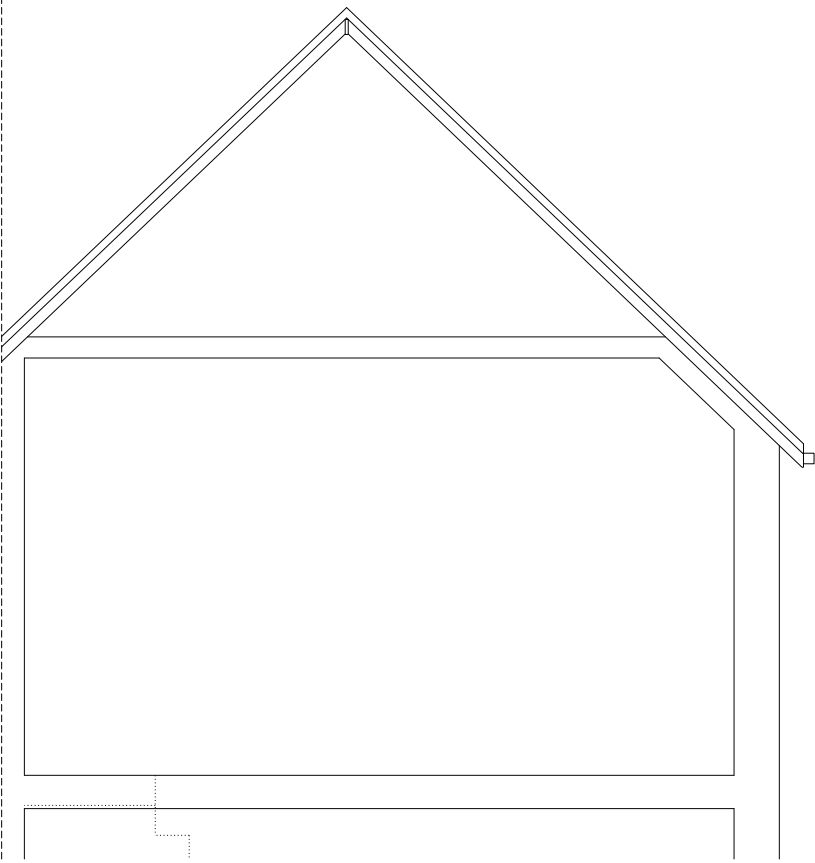


Section B

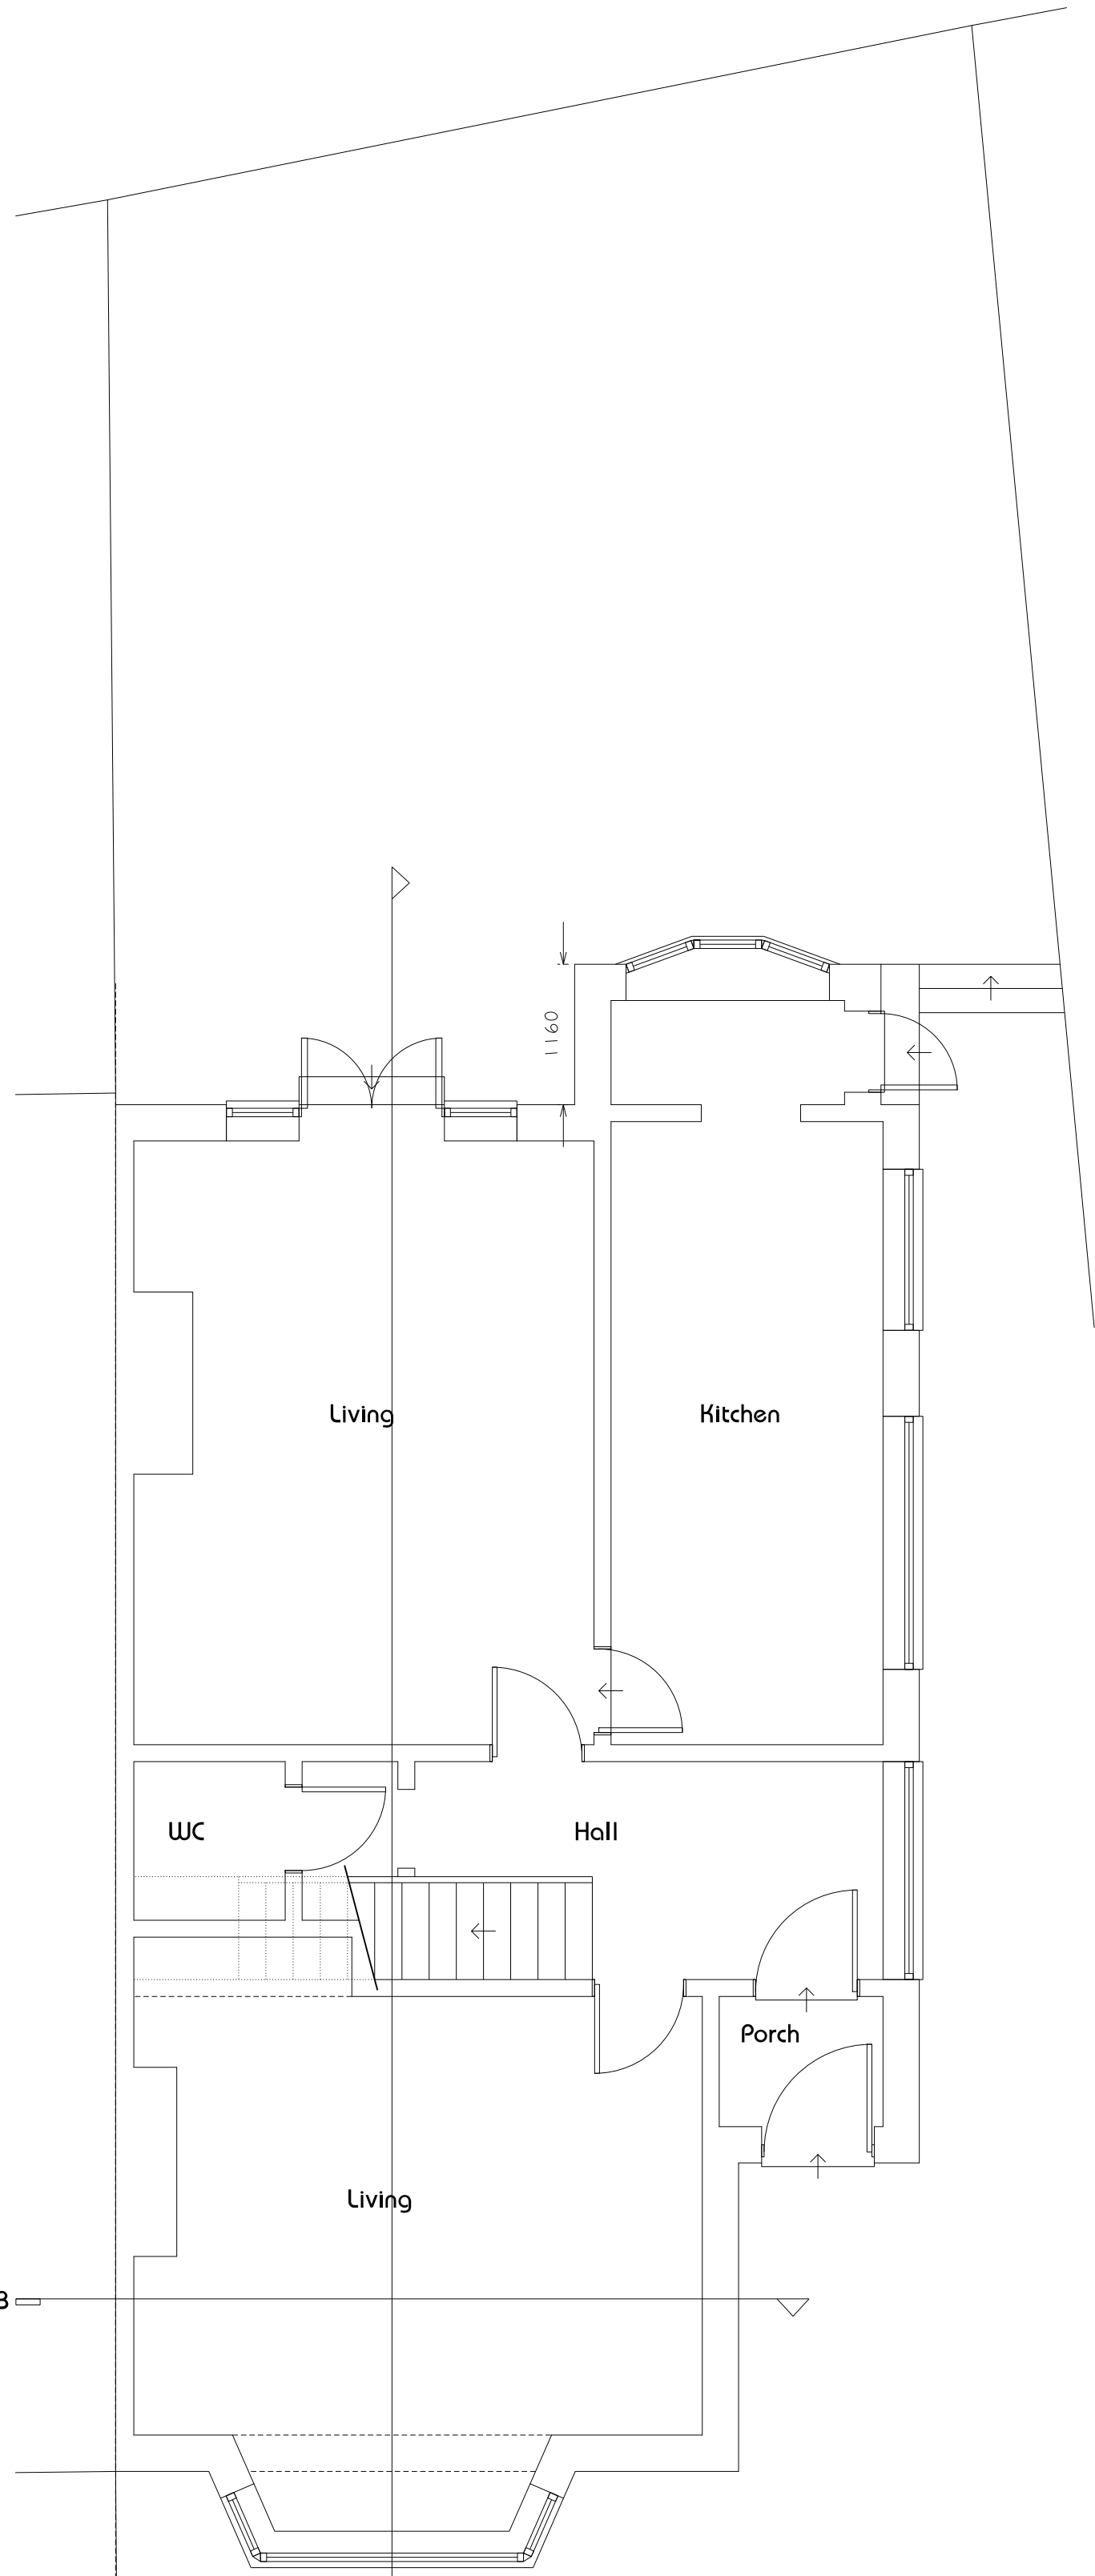


Ground

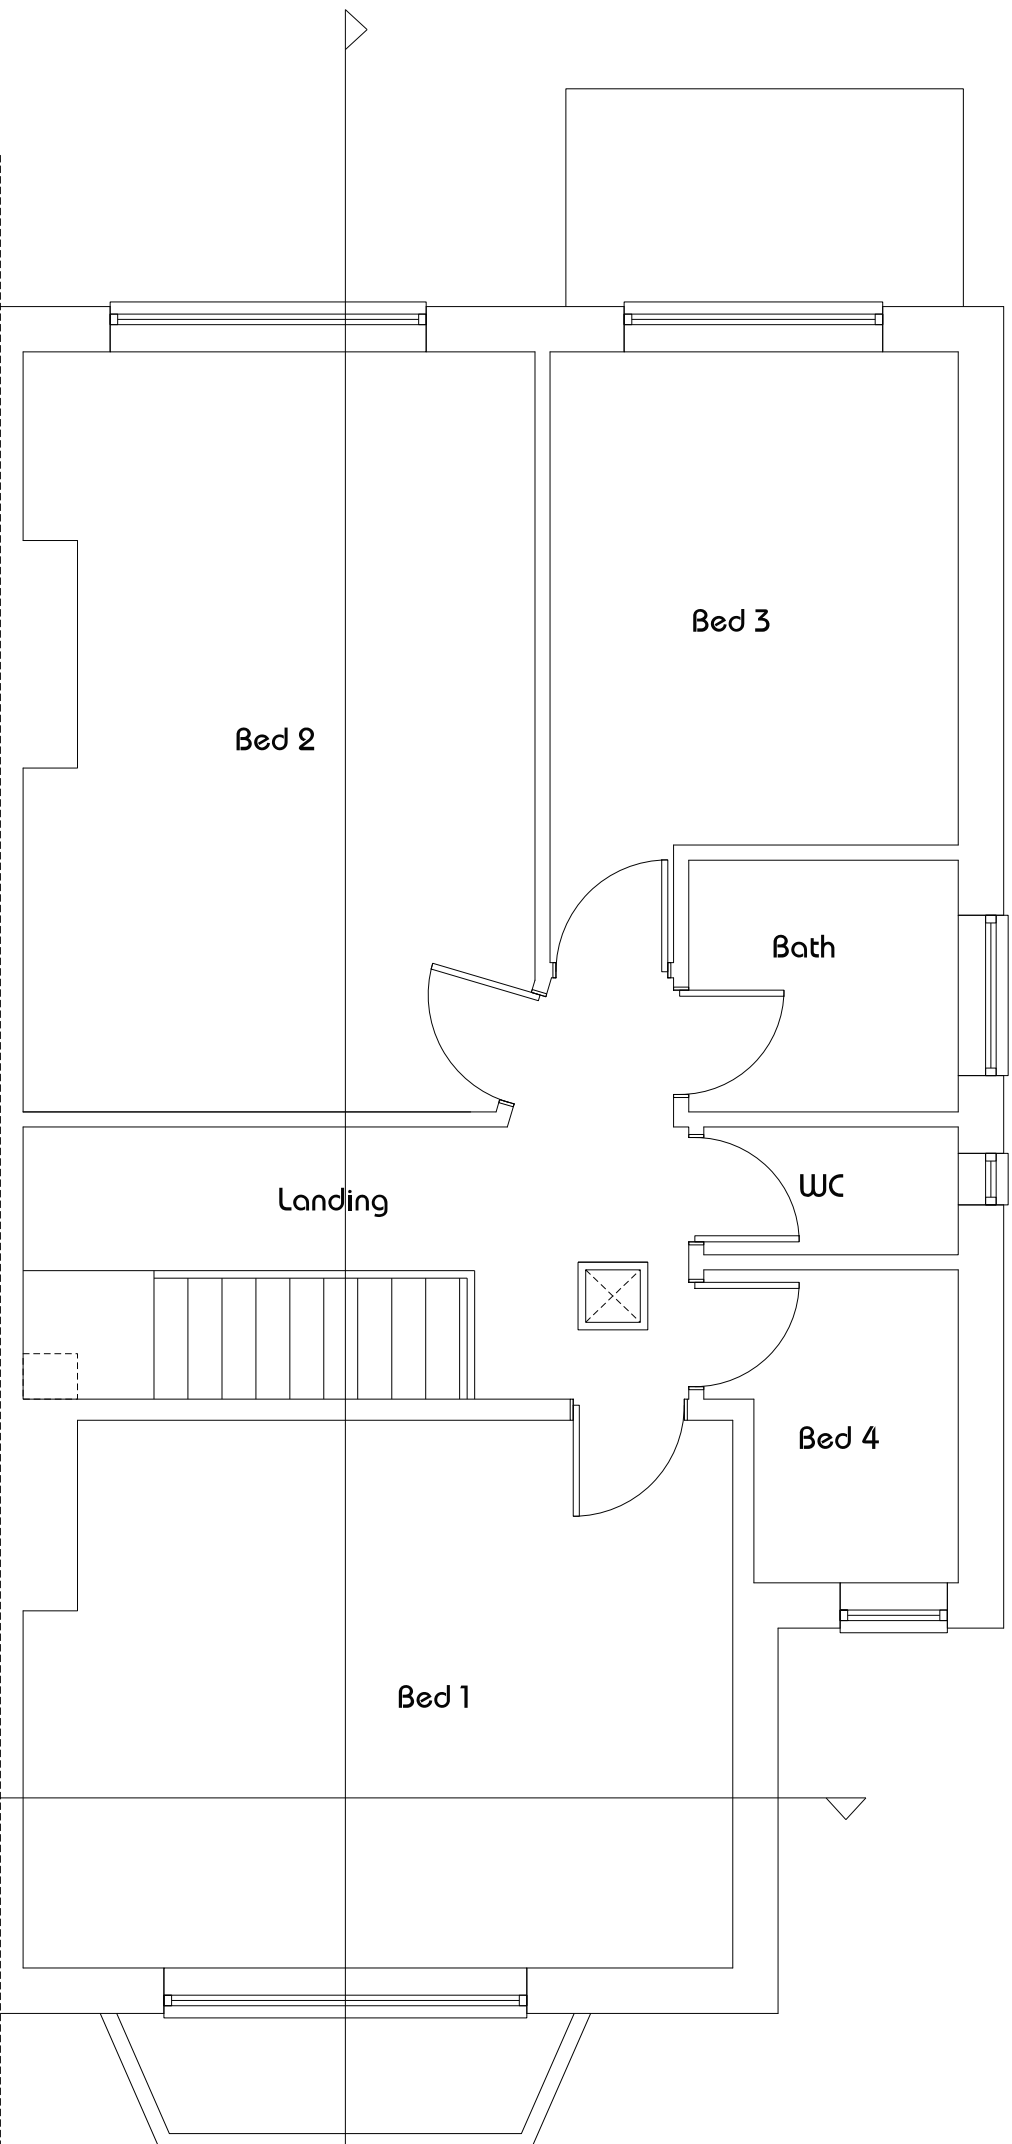



First

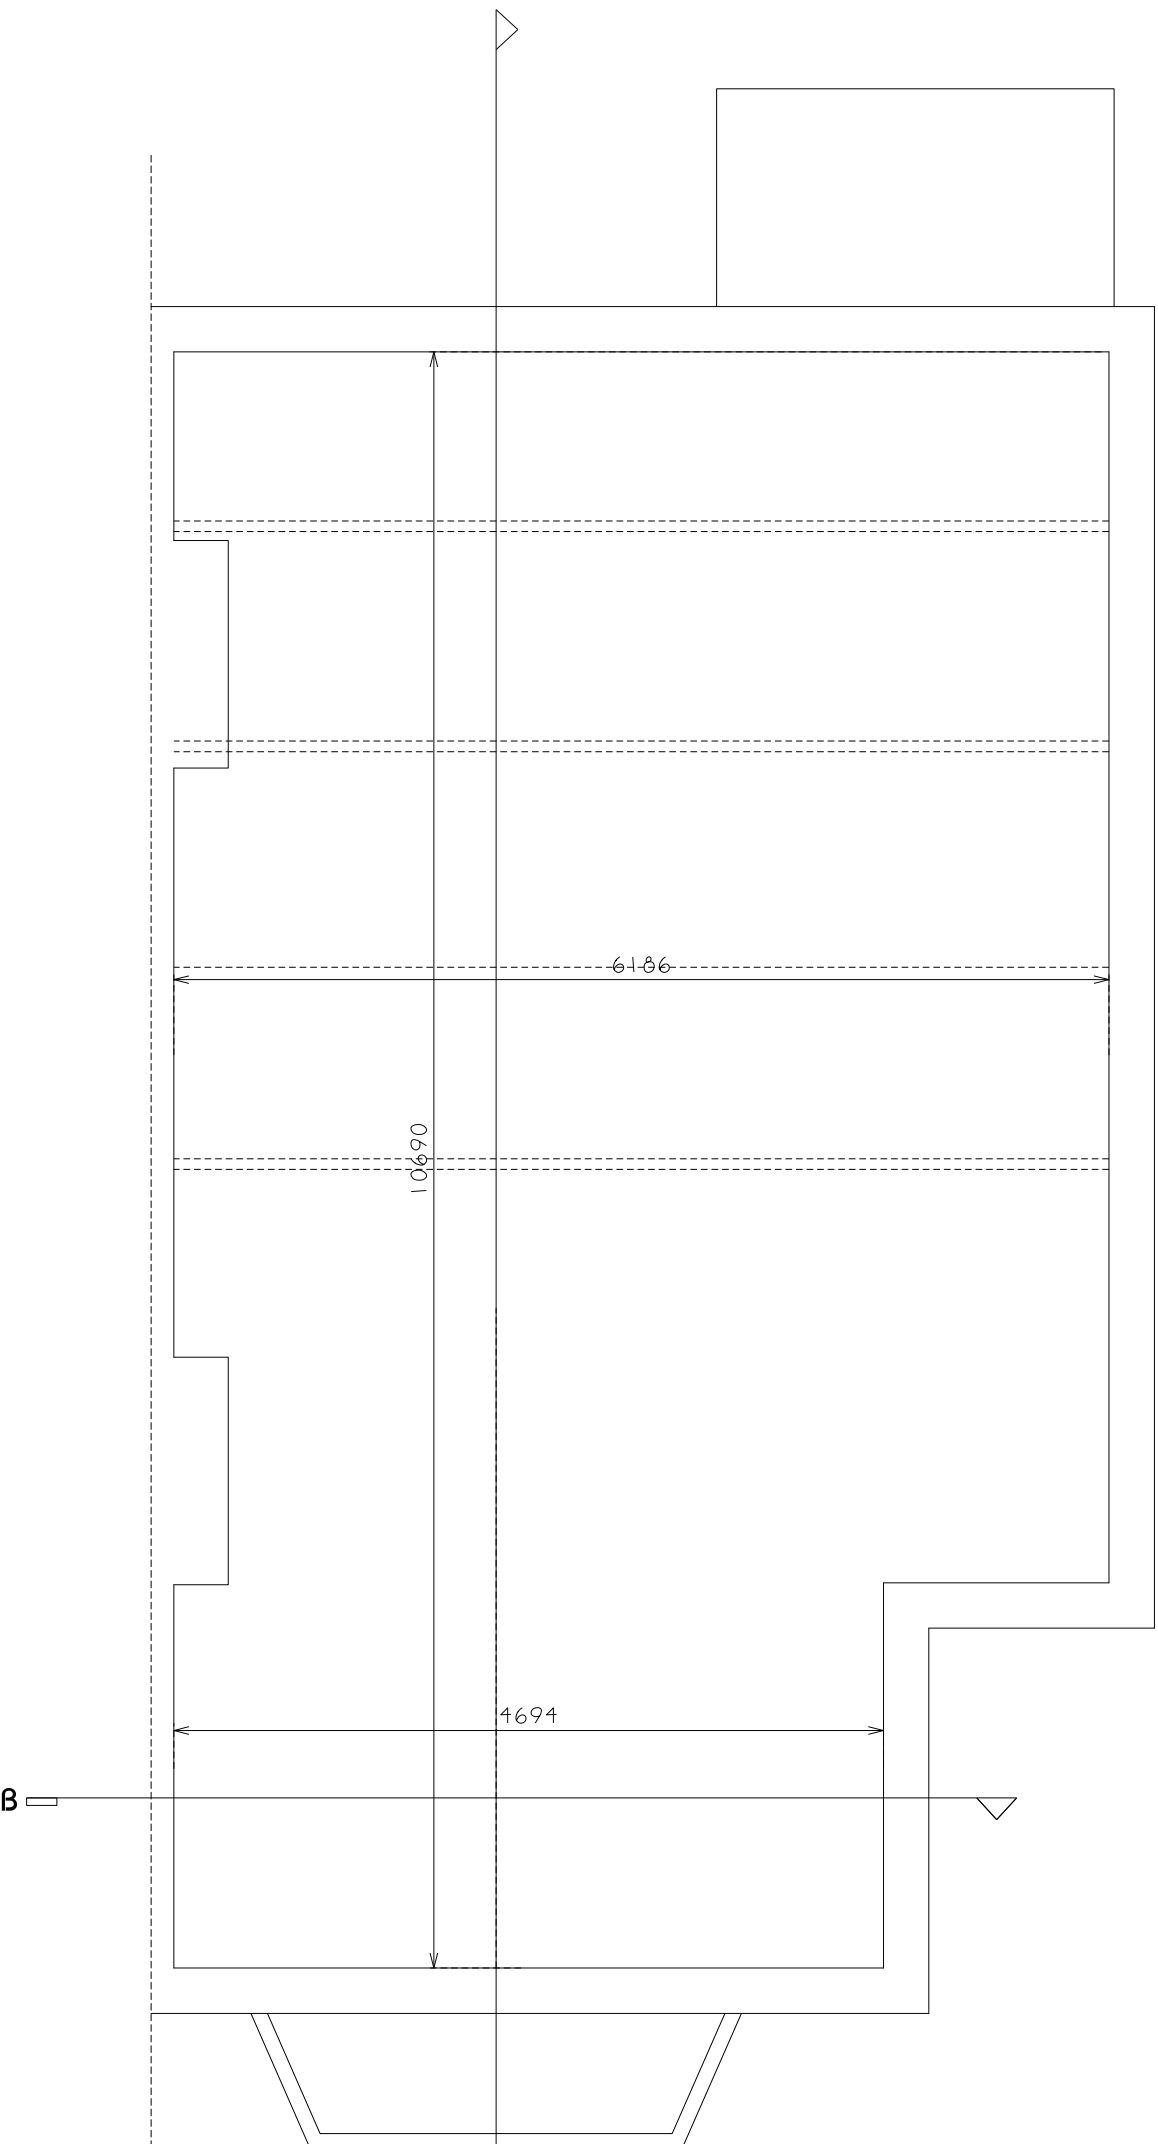


Loft

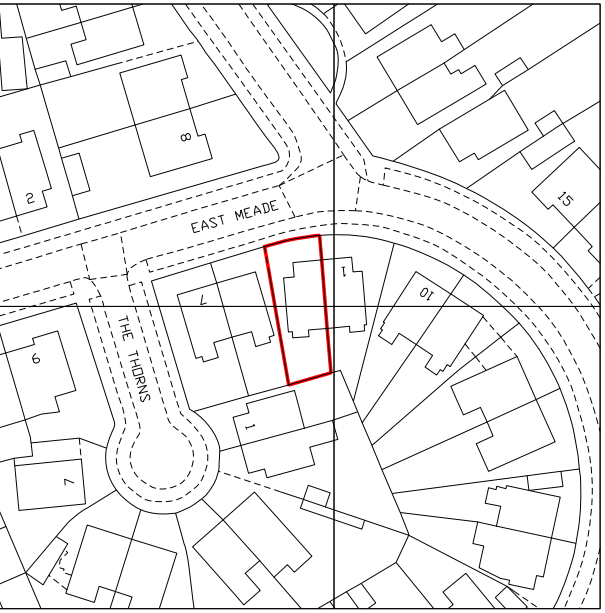

Location Plan
@ 1:1250

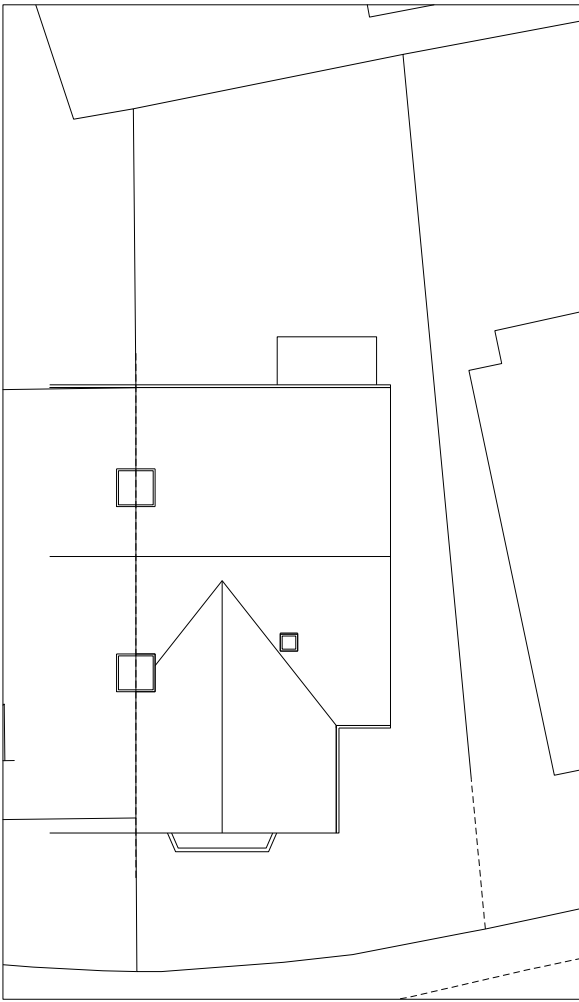 

Site Plan
@ 1:200

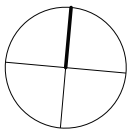

linberg

design associates limited

Studio 11, Unit 10, Century Park, Coppin Road, Rensham, Oxon, OX11 4 8PL
Tel: 01235 860 5965 Fax: 01235 860 5966 Email: info@linberg.co.uk

Project Title:
Rear Extension & Loft Conversion
3 East Meade
Chorlton-cum-Hardy, M21 8GA

A - 21/05/2021 - TPL - Planning Application

Dwg Title:

Existing Plans, Elevations
and Sections

Dwg No:

EP01

Scale:

1: 50

Revision

A

Drawn By / Date:

JL