


All dimensions to be checked on site prior to the commencement of works.


All work & drainage to be to the entire satisfaction of the local authority , statutory undertakings & in accordance with the current building regulations.

Any drains passing under building to be exposed & encased in 150mm conc.


All structural timber is to be stress graded

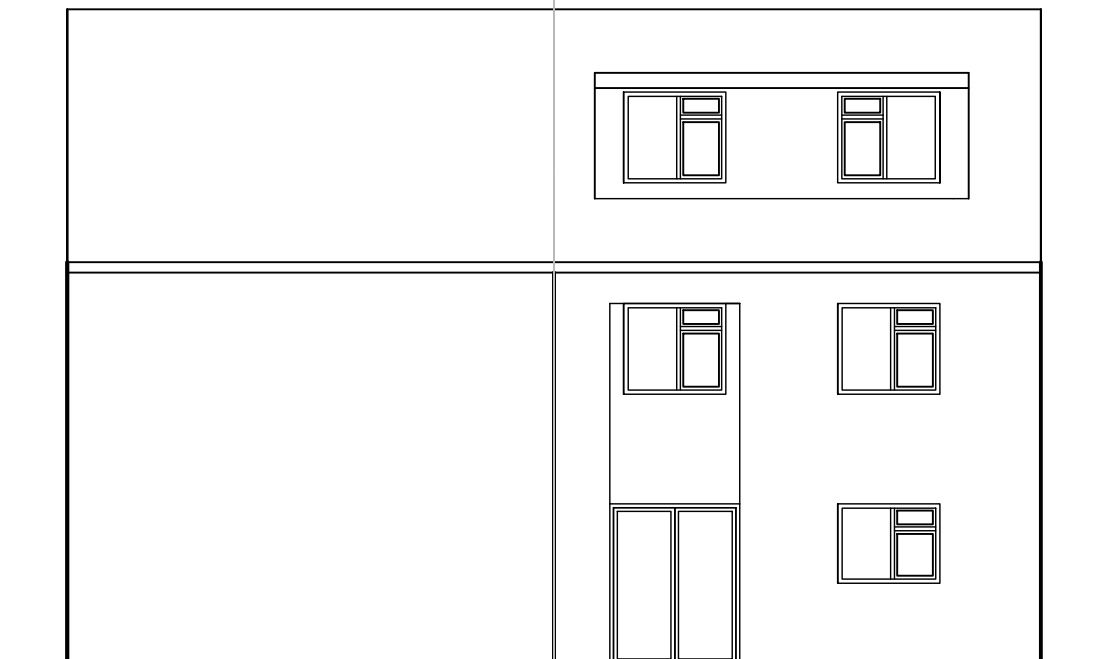


Rear Elevation

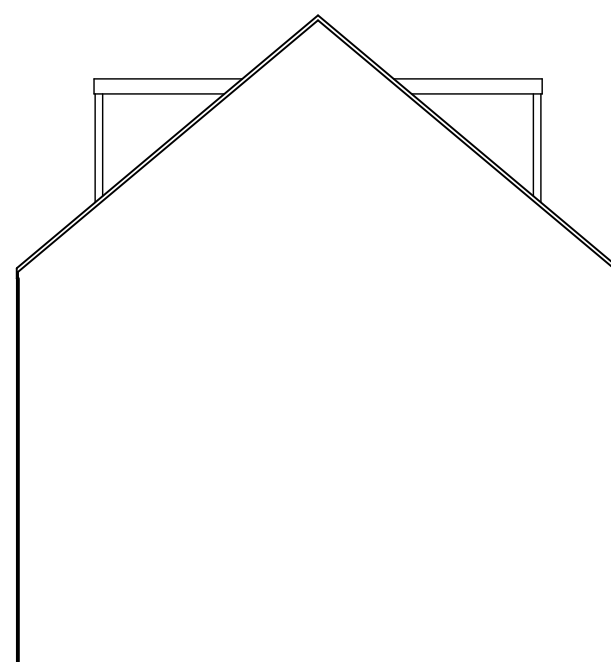


Side Elevation from 297 Barlow Road

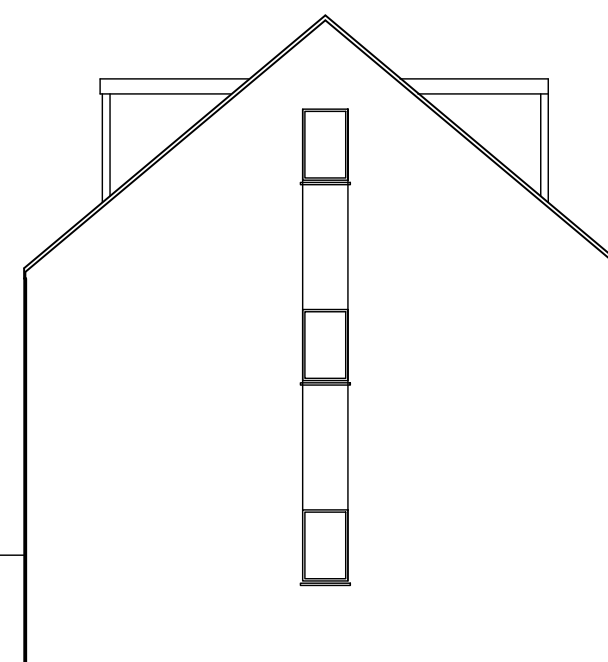

Side Elevation

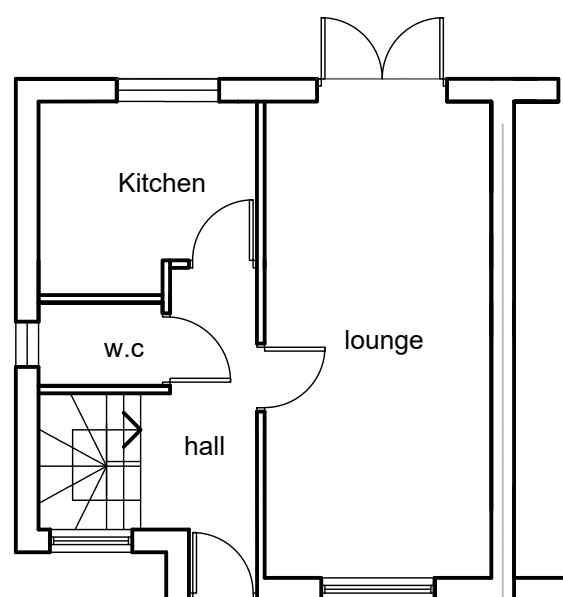

Ground Floor Plan

 [illegible]

Chartered Architects & Interior Designers
1 Cranleigh Avenue
Stockport
SK4 3 PZ

Tel : 07581 056 056

Site
295 Barlow Road
Levenshulme
Manchester

Title	Existing Plan and Elevations
-------	------------------------------

Project Manager/ Checked	Drawn By	Scale 1:100 @ A3	Date 0522
Arch./Des.	Drawing Number F01/BA/01		Rev.