

General Notes

The Architect shall have no responsibility for any use made of this document other than for that which it was prepared and issued.

All dimensions should be checked on site. Do not scale from this drawing. To be read in conjunction with all other Consultant's drawings. The Architect to be immediately notified of any discrepancies.

Copyright on this drawing retained by the Architect.

LEGEND

Site Boundary

02/11/20 SA SH Initial Issue
No. Date Dwn Chk App Revision or reason for issue

Client
Qais Ahmed

createitstudios
Architects & Designers


Create It Studios (NW) Ltd
Universal Square
Devonshire Street North
Manchester M12 6JH
0161 974 6165
www.createitstudios.co.uk
info@createitstudios.co.uk

Project Title
270 Kings Rd, Manchester M21 0XQ

Scale / North Point
As indicated

Drawing Title
Existing Site and Location Plan

Drawing Number
A1311(01)001
Drawing Status
Preliminary
Revision
-

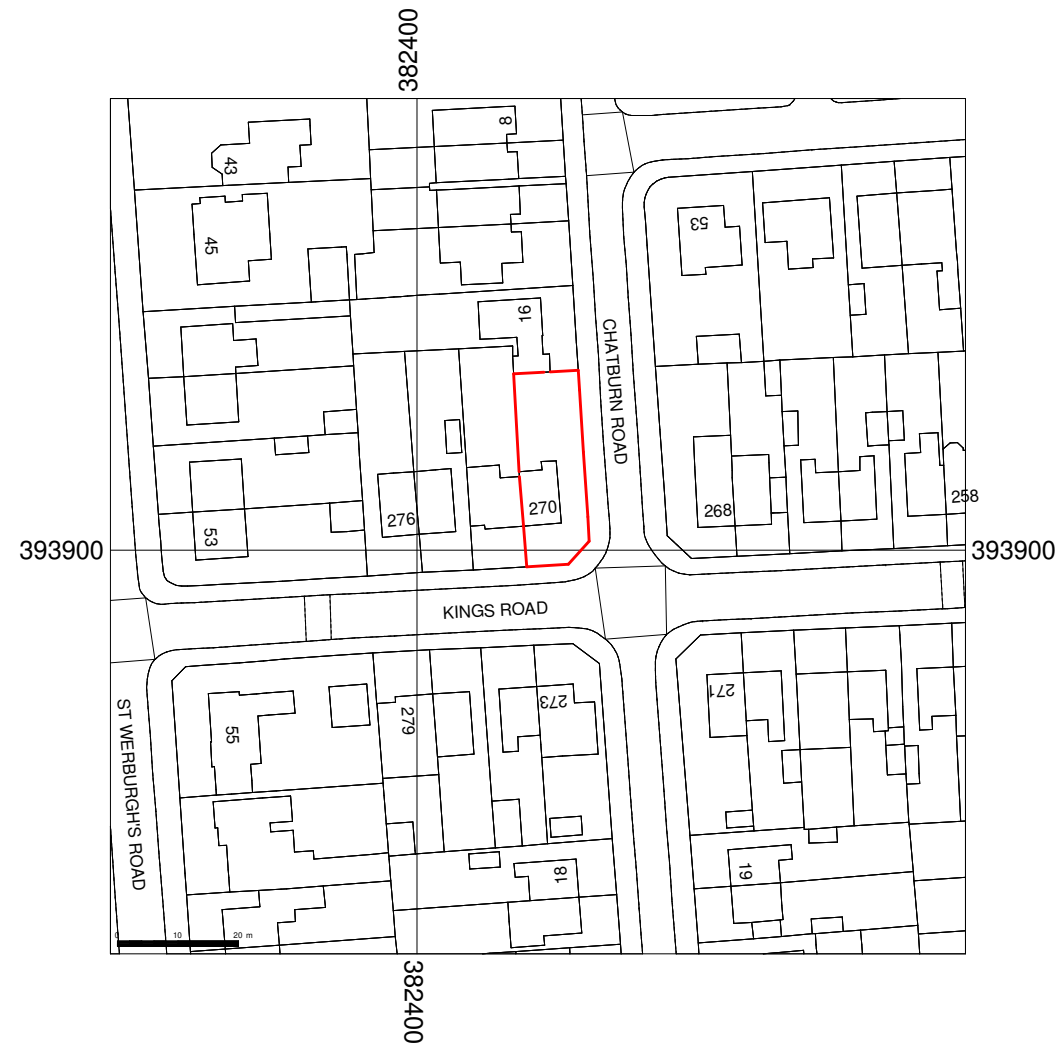


1

Site Location Plan

1 : 1250

1

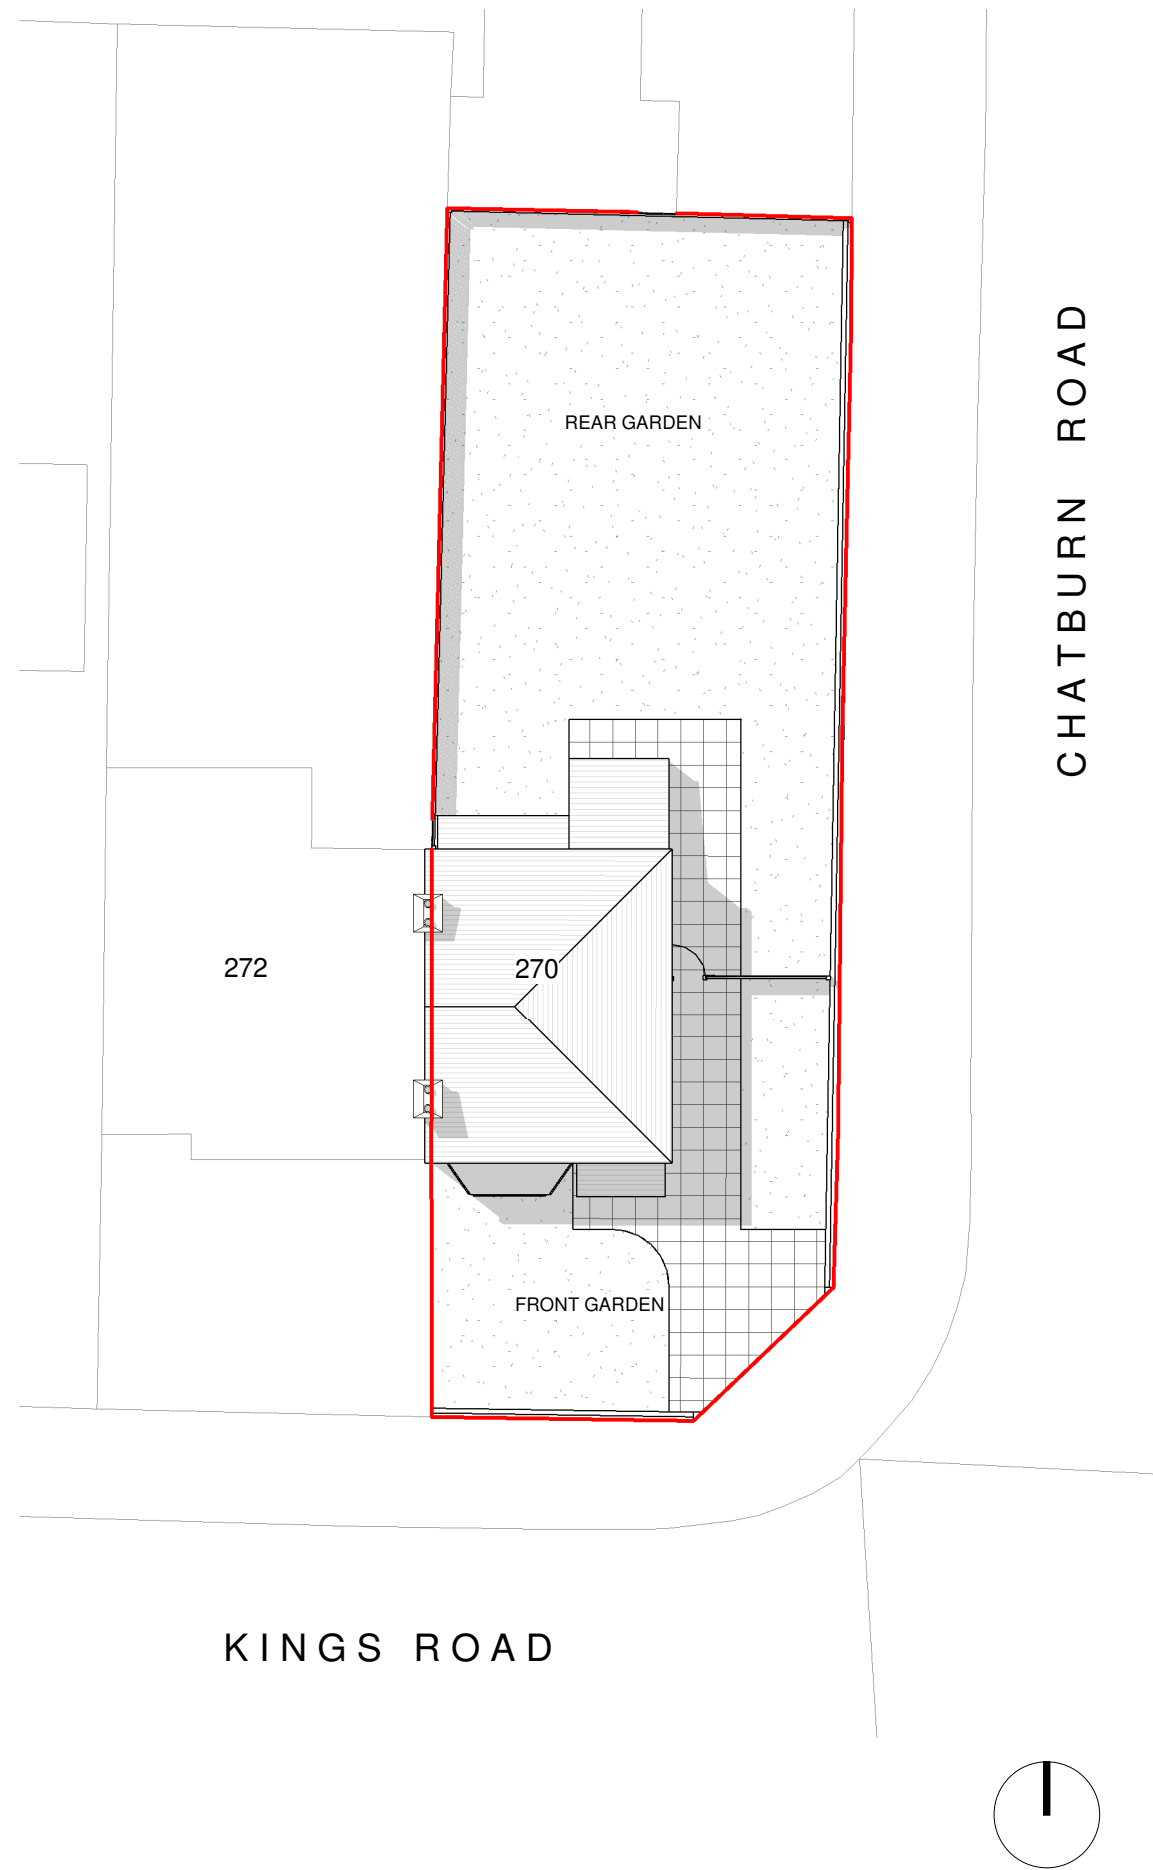


2

Existing Site Plan

1 : 200

0 2 4 6 8m
1:200

 

General Notes
The Architect shall have no responsibility for any use made of this document other than for that which it was prepared and issued.
All dimensions should be checked on site. Do not scale from this drawing. To be read in conjunction with all other Consultant's drawings. The Architect to be immediately notified of any discrepancies.
Copyright on this drawing retained by the Architect.

LEGEND
Site Boundary

02/11/20 SA SH Initial Issue
No. Date Dwn Chk App Revision or reason for issue

Client
Qais Ahmed

createitstudios
Architects & Designers


Create It Studios (NW) Ltd
Universal Square
Devonshire Street North
Manchester M12 6JH
0161 974 6165
www.createitstudios.co.uk
info@createitstudios.co.uk

Project Title
270 Kings Rd, Manchester M21 0XQ


Scale / North Point
1 : 100

Drawing Title
Existing Floor Plans

Drawing Number
A1311(01)002
Drawing Status
Preliminary
Revision
-

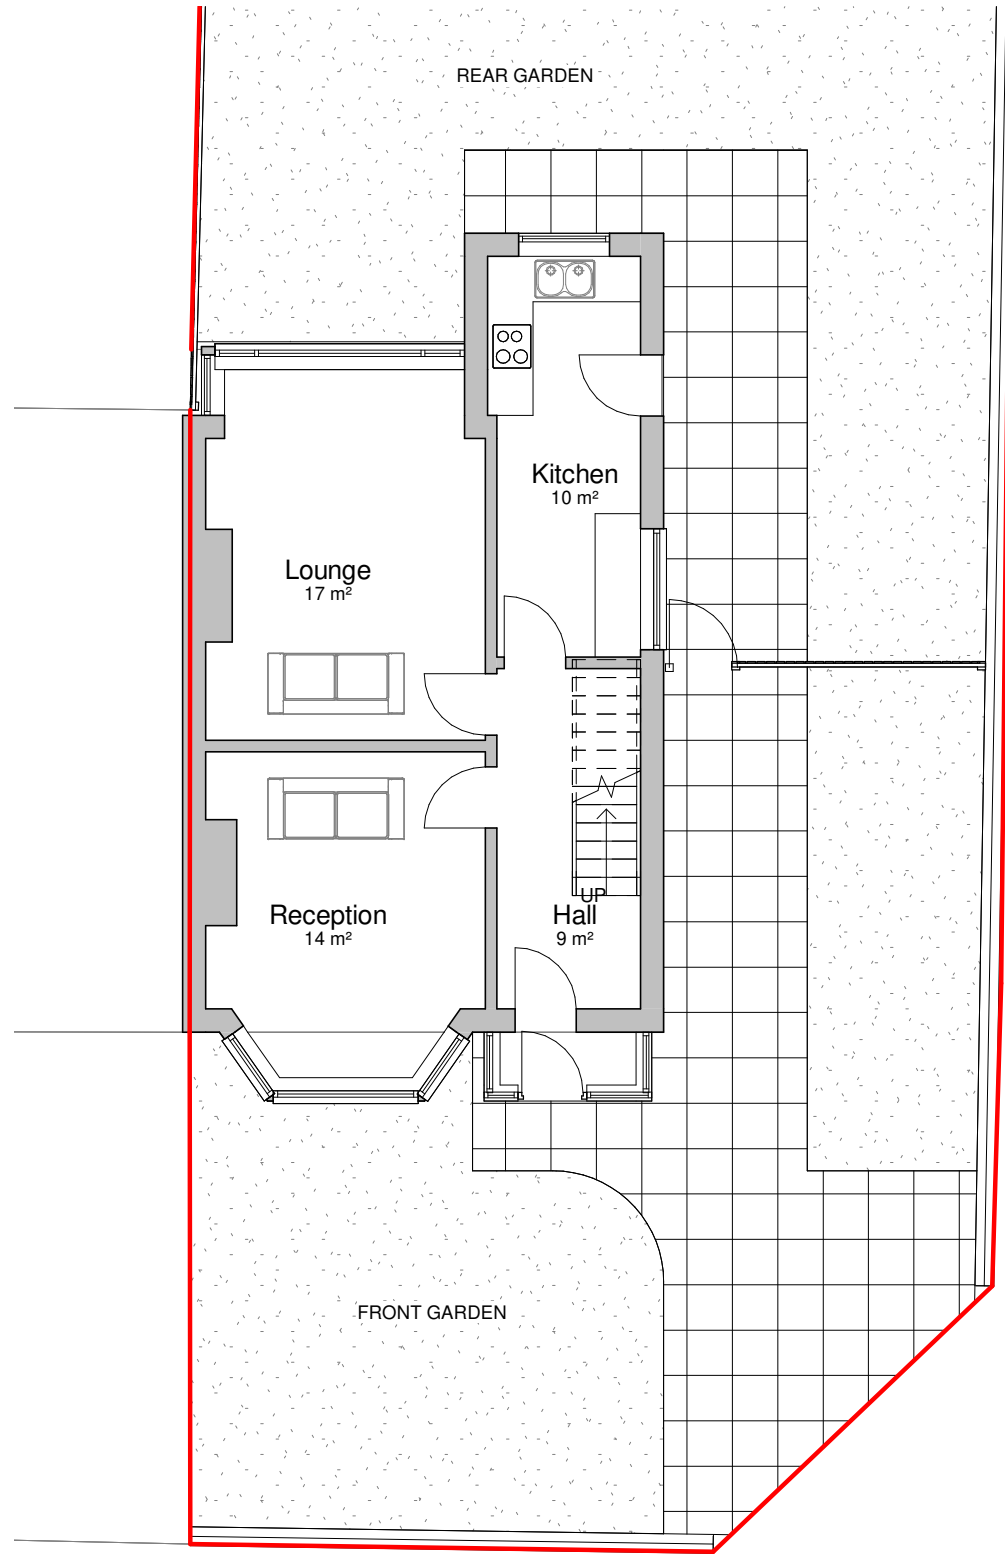


1 Existing Ground Floor Plan
1 : 100

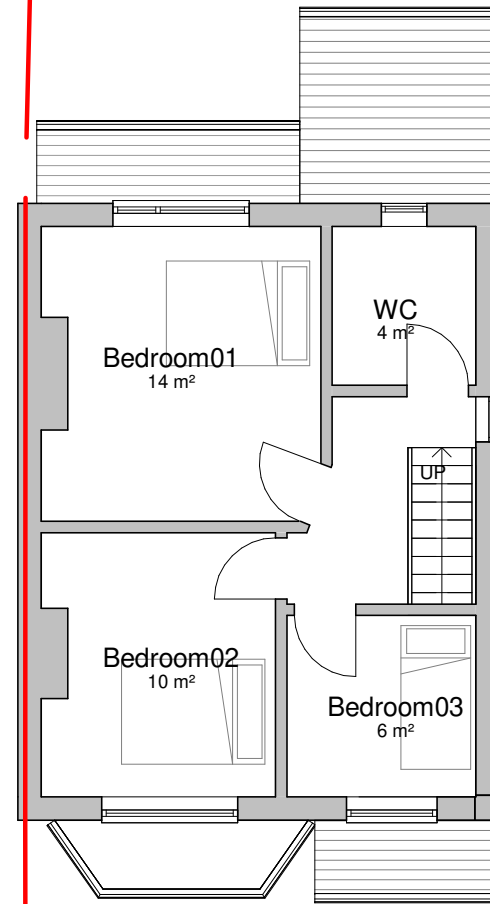

2 Existing First Floor Plan
1 : 100

0 1 2 3 4m
1:100

 


General Notes

The Architect shall have no responsibility for any use made of this document other than for that which it was prepared and issued.
All dimensions should be checked on site. Do not scale from this drawing. To be read in conjunction with all other Consultant's drawings. The Architect to be immediately notified of any discrepancies.


Copyright on this drawing retained by the Architect.




1 Existing South Elevation
1 : 100

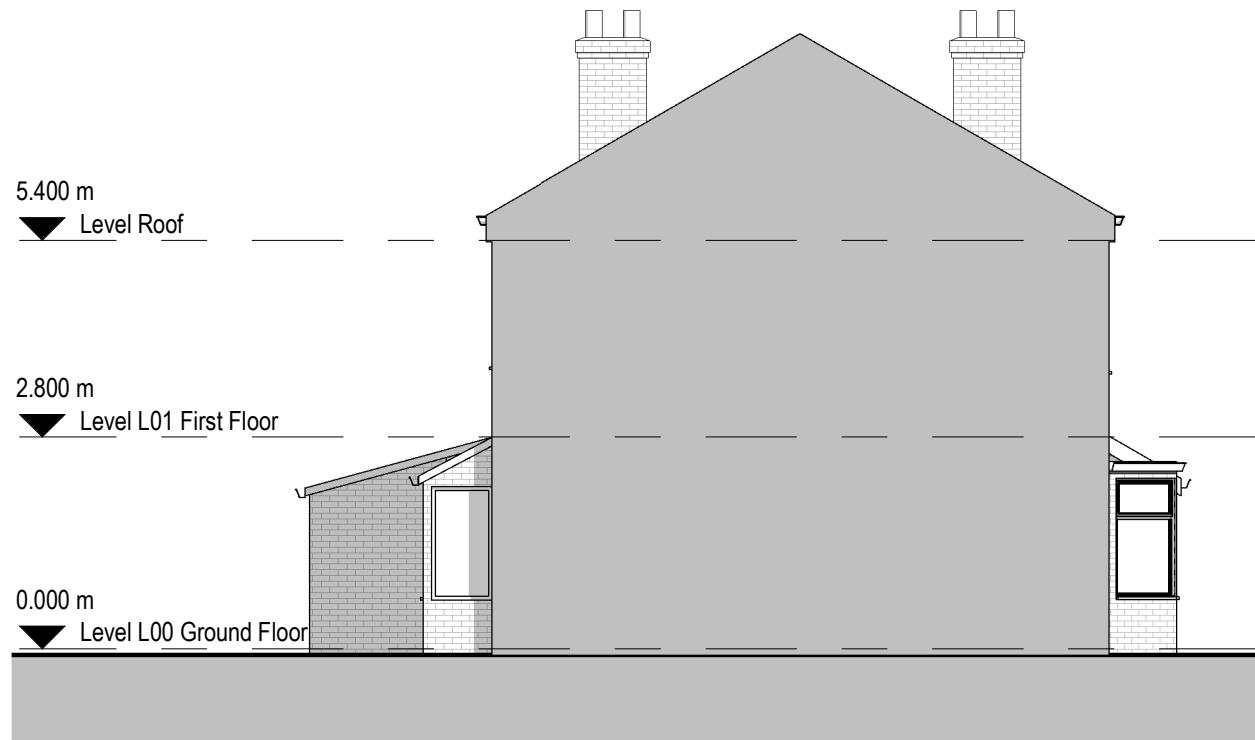

2 Existing West Elevation
1 : 100

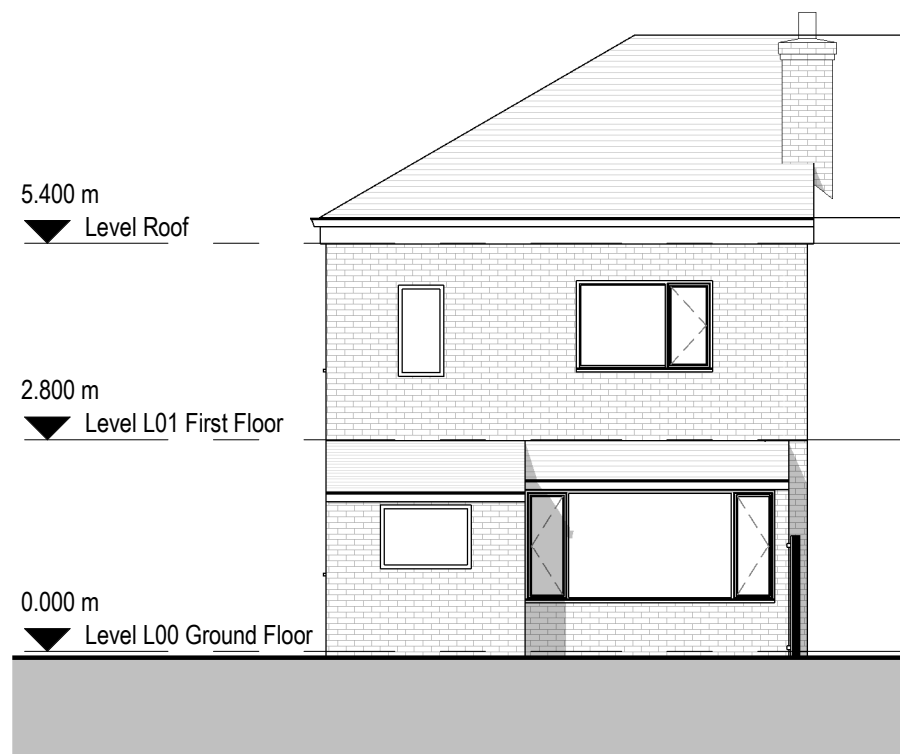

3 Existing North Elevation
1 : 100

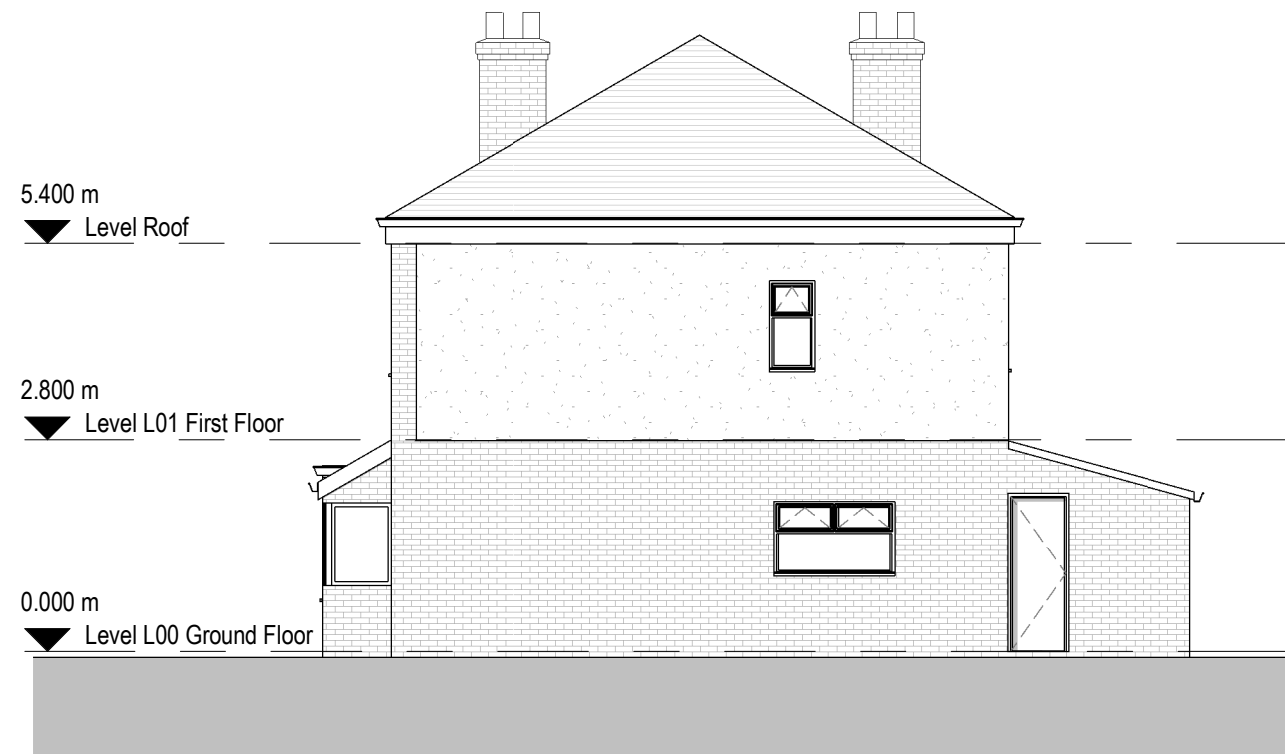

4 Existing East Elevation
1 : 100

0 1 2 3 4m
1:100

No. Date Dwn Chk App Revision or reason for issue
- 02/11/20 SA SH Initial Issue

Client

Qais Ahmed

createit studios
Architects & Designers

Create It Studios (NW) Ltd
Universal Square
Devonshire Street North
Manchester M12 6JH
0161 974 6165
www.createitstudios.co.uk
info@createitstudios.co.uk

Project Title

270 Kings Rd, Manchester M21 0XQ

Scale / North Point

1 : 100

Drawing Title

Existing Elevations

Drawing Number

A1311(01)003

Drawing Status

Preliminary

Revision

-