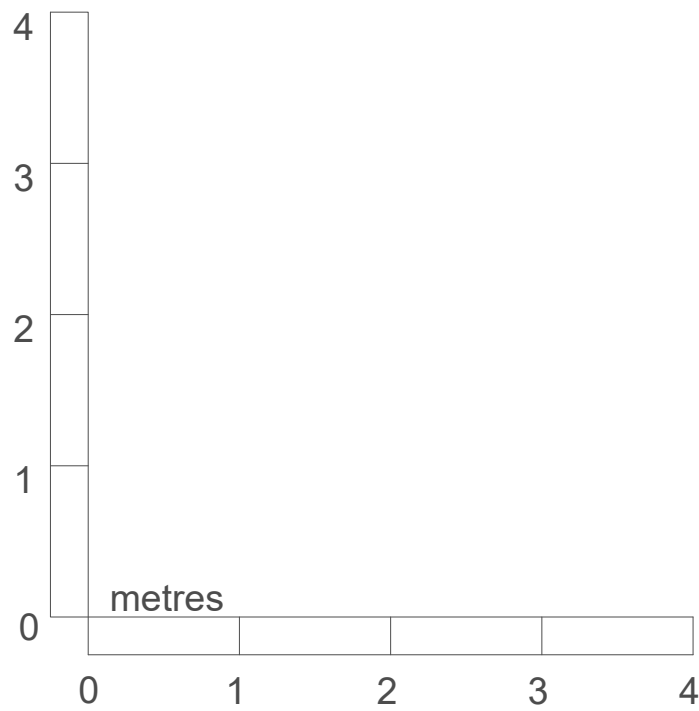
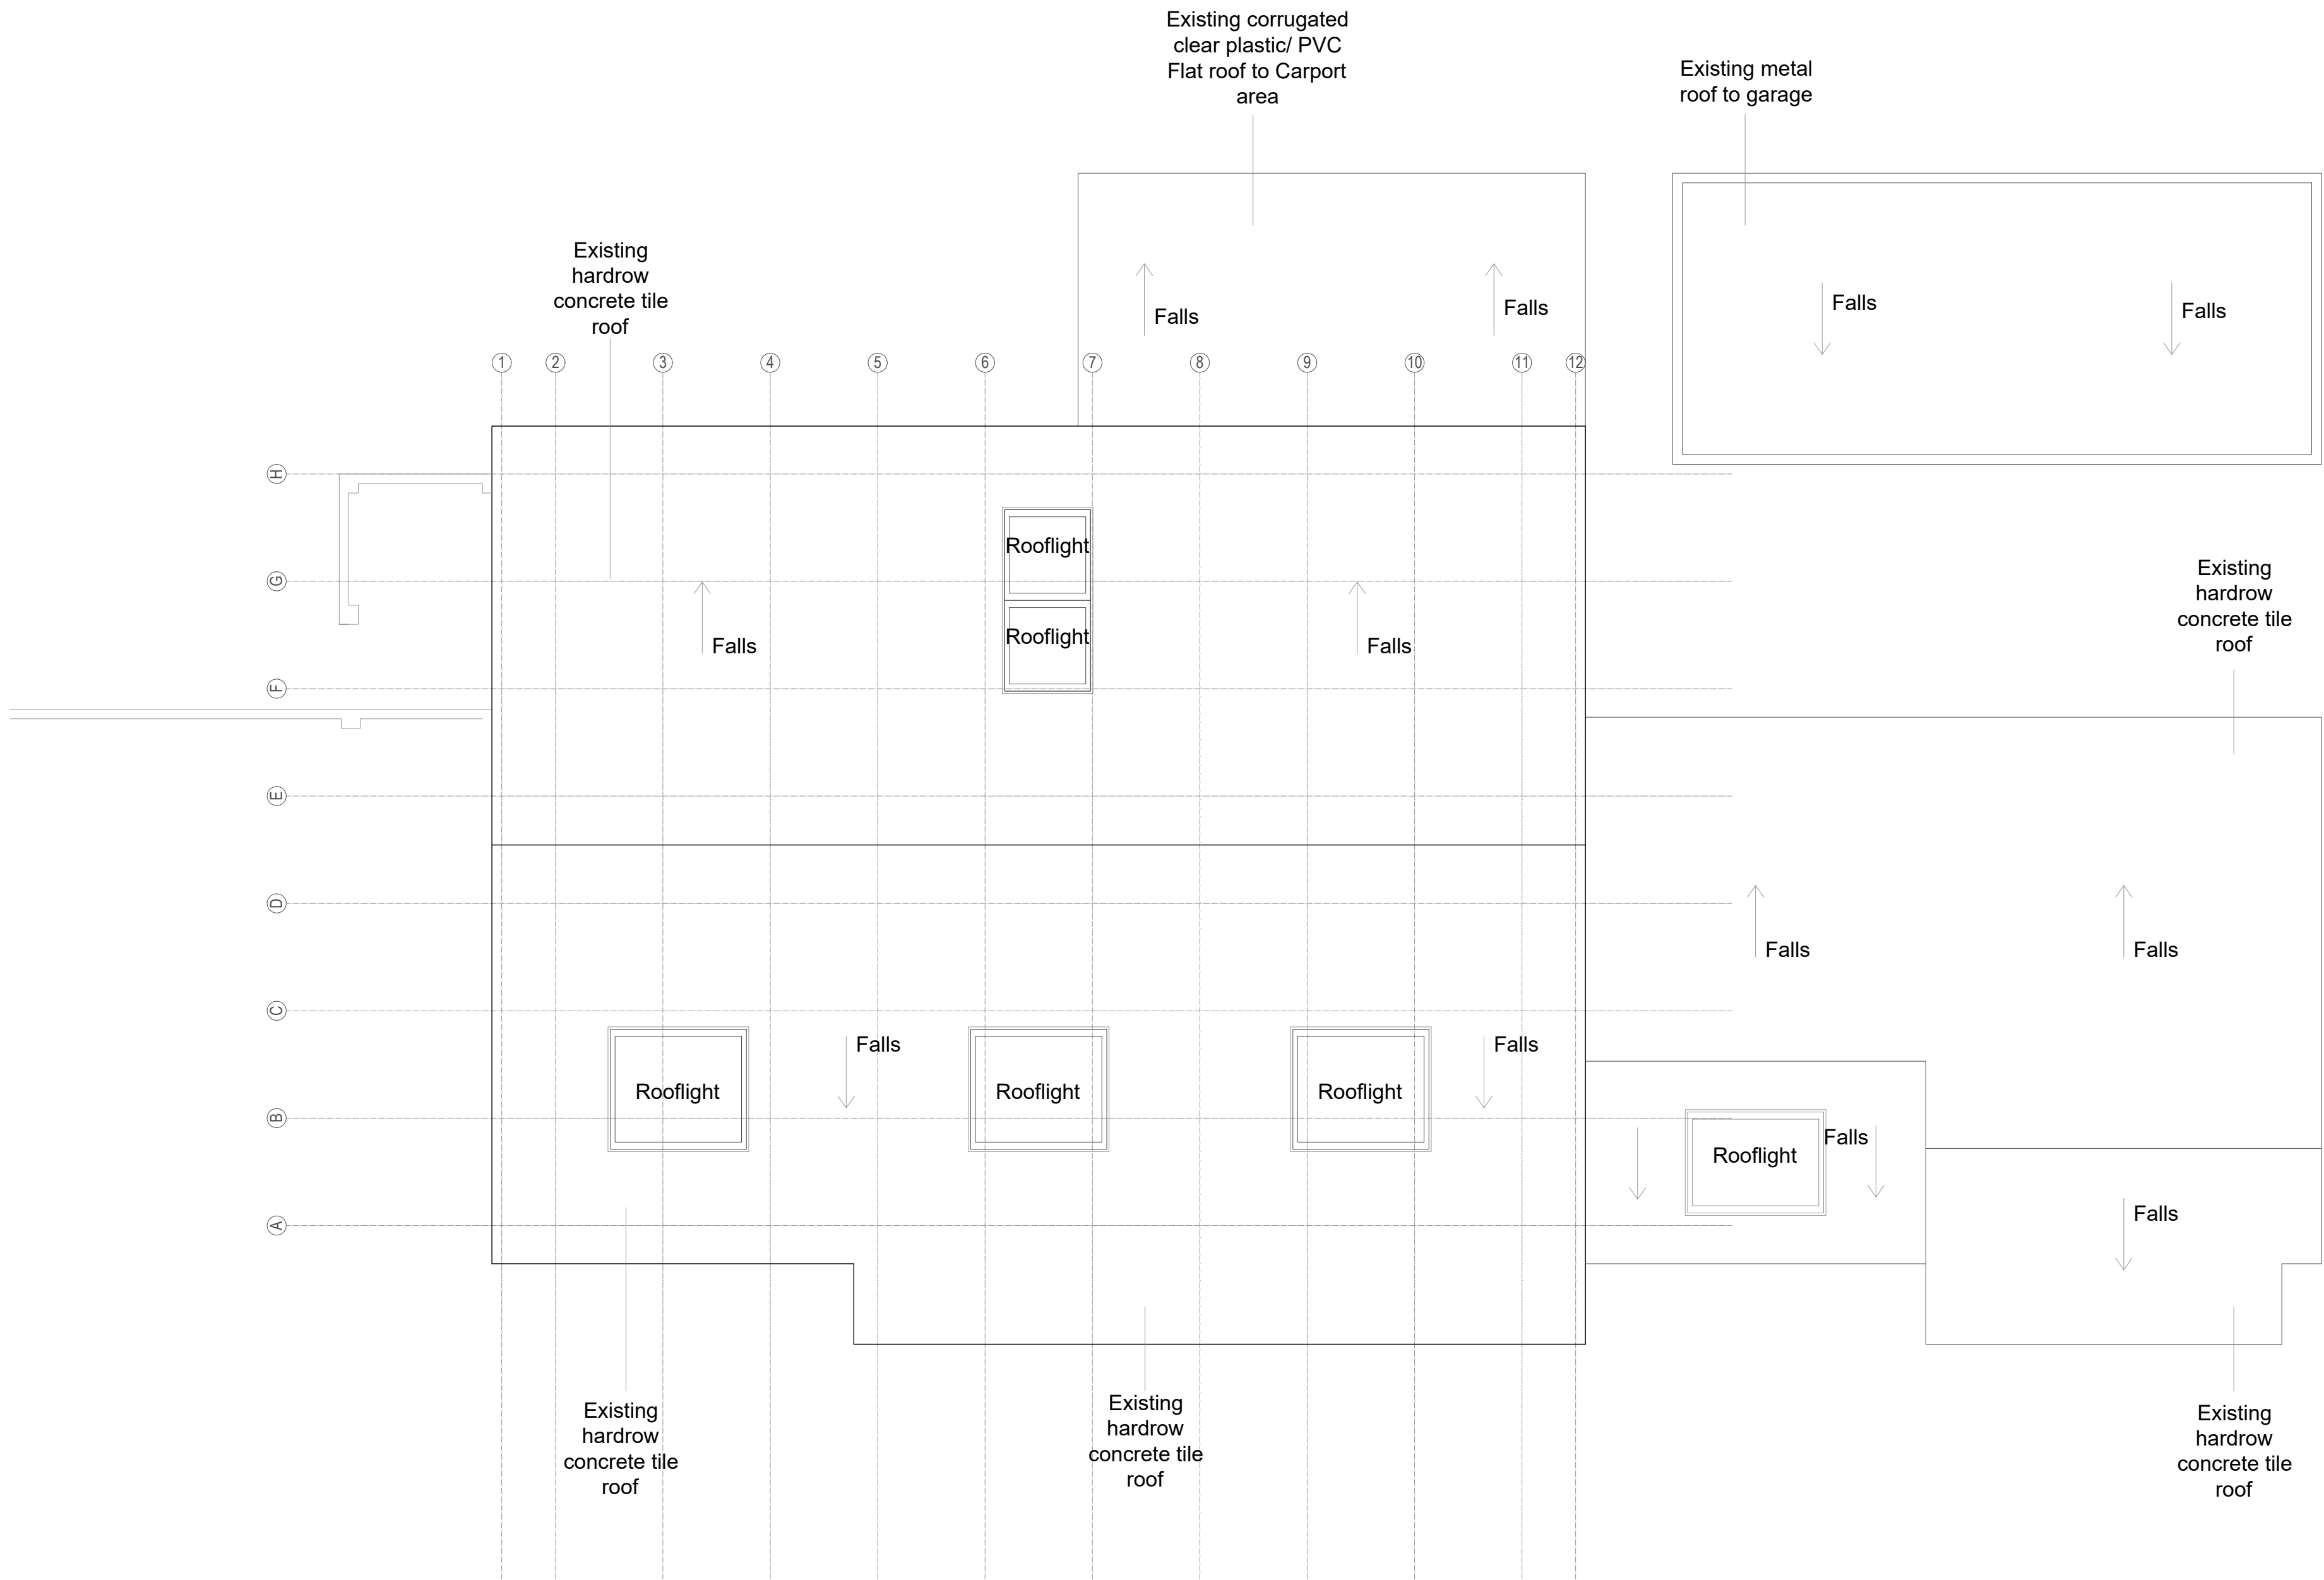


Residence	
your-residence.co.uk	
Client	
Ellen-Nesta and Kevin Stout	
Job	
3 Winster Avenue	
Status	
Planning	
Drawing title	
Existing Roof Plan	
Drawing number	
007	
Scale at A1	Scale at A3
1:50	1:100
Date	Revision
30.07.2021	-
Drawn by	Checked by
CC	SK

Copyright: All rights reserved. This drawing and design must not be reproduced without permission. Dimensions are in millimetres unless specified. Only written dimensions to be worked from. Do not scale from this drawing.