


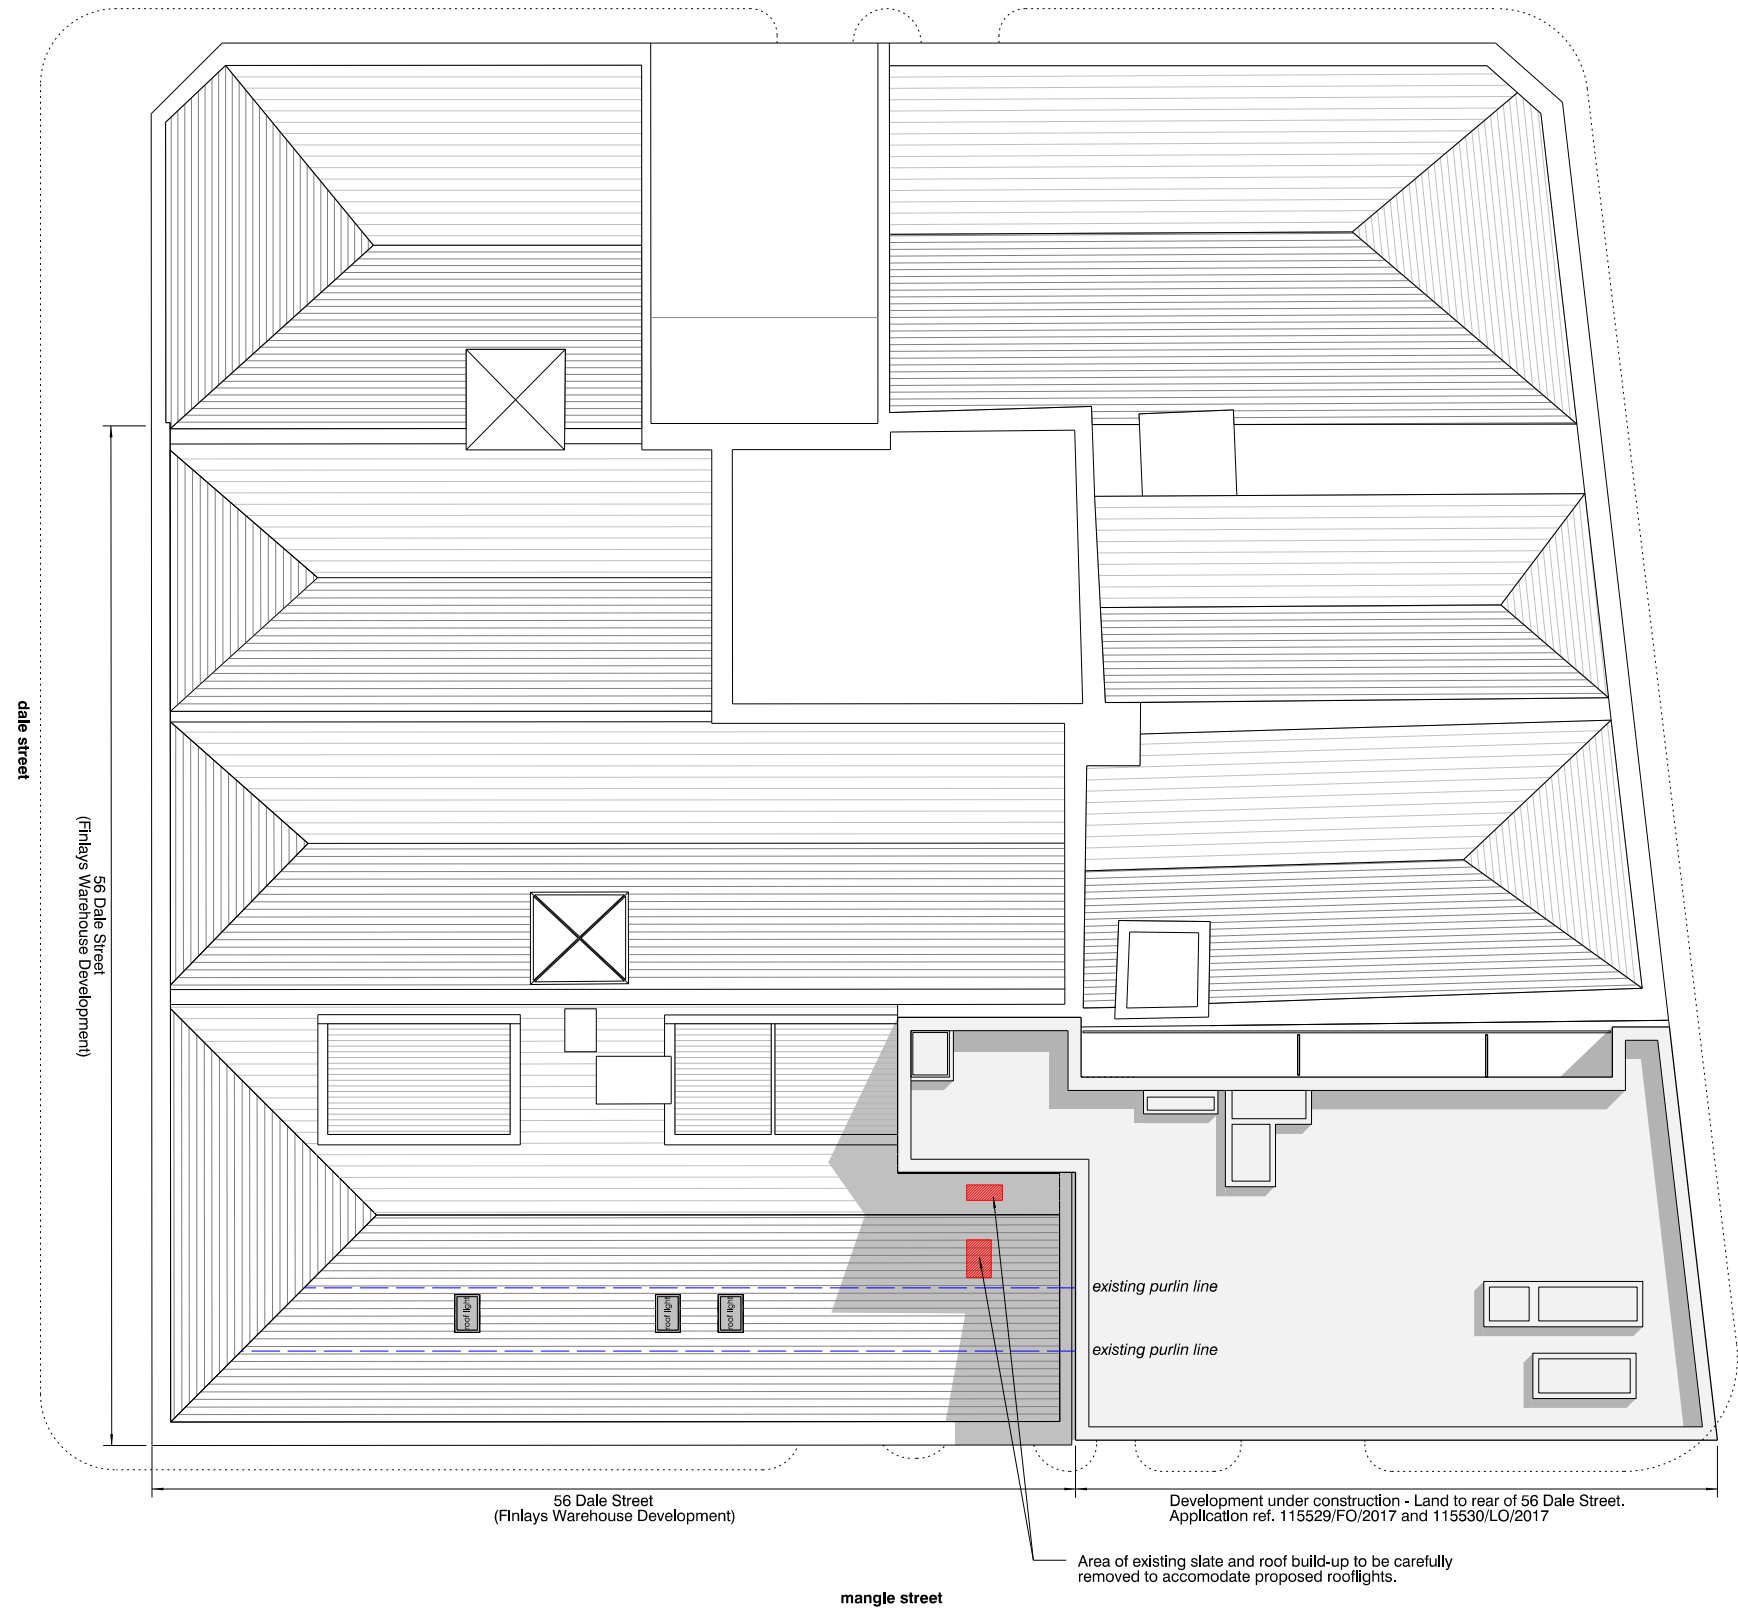

Existing roof plan

revision: P01 date: 20210726 note: preliminary first issue



note:- Interfaces with existing structure and fabric to be confirmed by site checked dimensions. Any queries to be brought to the attention of the contract administrator

© stephenson hamilton risley STUDIO Ltd. do not scale from this drawing

project
finlay's yard, 2 mangle street, manchester
job no.
7403
title
56 Dale Street - existing roof plan
scale
1:200 @ A3
drawing no.
al(05)0090

stephenson hamilton risley
STUDIO

3 riverside mews
4 commercial street
manchester, M15 4RQ
www.shr.studio
email@shr.studio
0161 832 0244