




2 No. new metal Juliet balcony's with
inward opening UPVC french doors
Colour: White to match windows

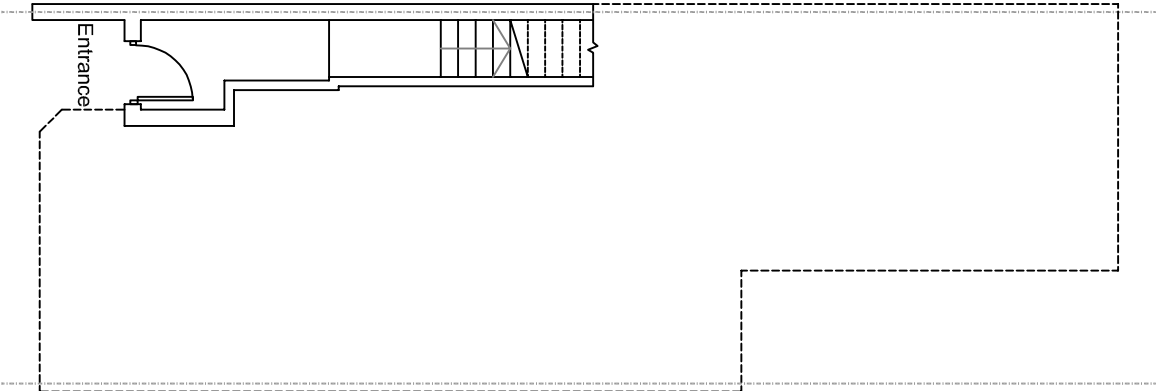


Proposed Ground Floor Plan

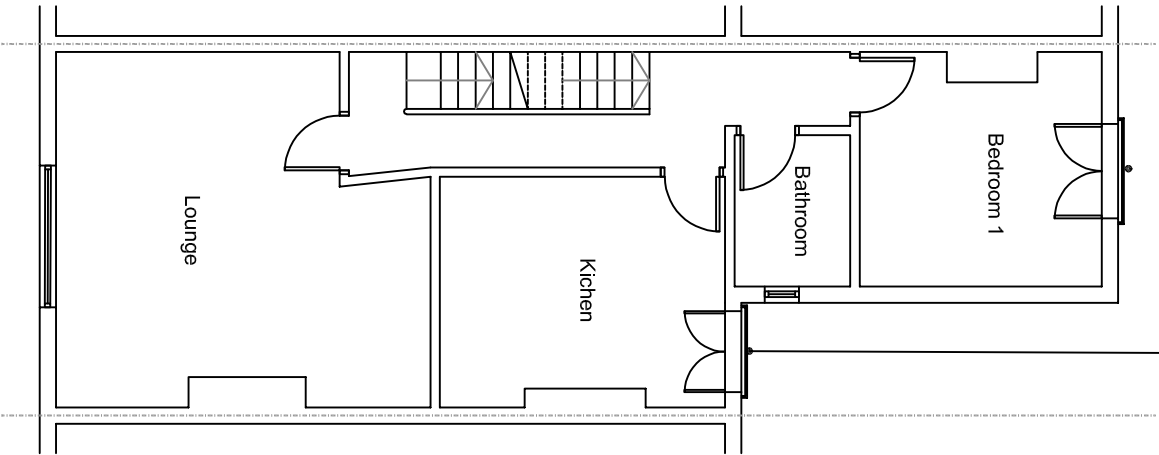

Proposed First Floor Plan

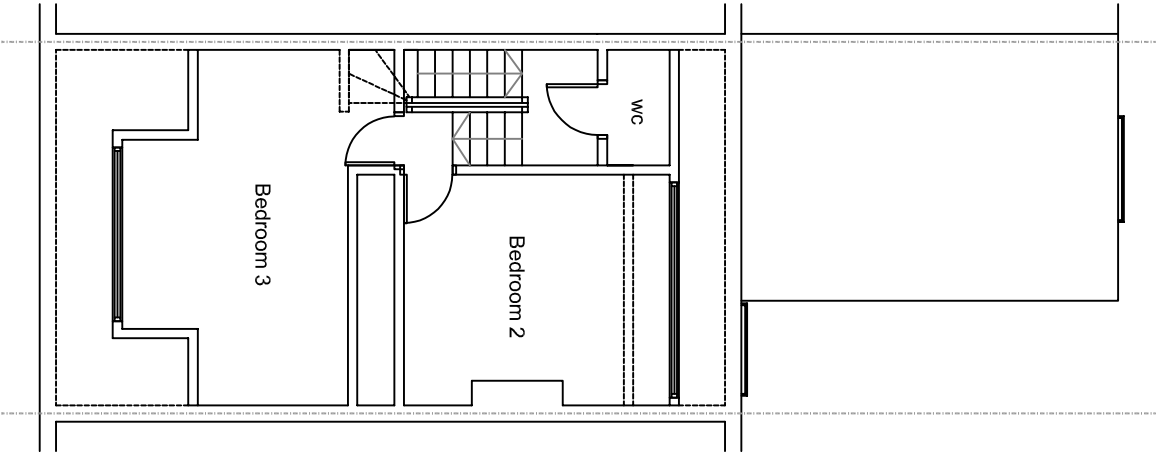

Proposed Second Floor Plan

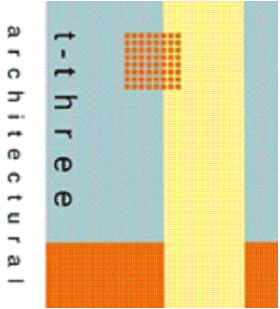

Project: Gavin Retrospective Planning
232 Burton Road
Didsbury, Manchester
M20 2LW

Do not scale drawings.

First Issue for Planning 05/05/2021

Project No. P2021-104 Drawing No. P101 Rev. -	Title: Proposed GA Plans Drawn: T.O./April 2021	Scale: 1:100 @ A3
--	--	-------------------