



SITE LOCATION
(Scale 1:50000)
Ordnance Survey map extract
based upon Landranger map series
with the permission of the controller of
Her Majesty's Stationery Office
Licence No. 100022432
Crown copyright.

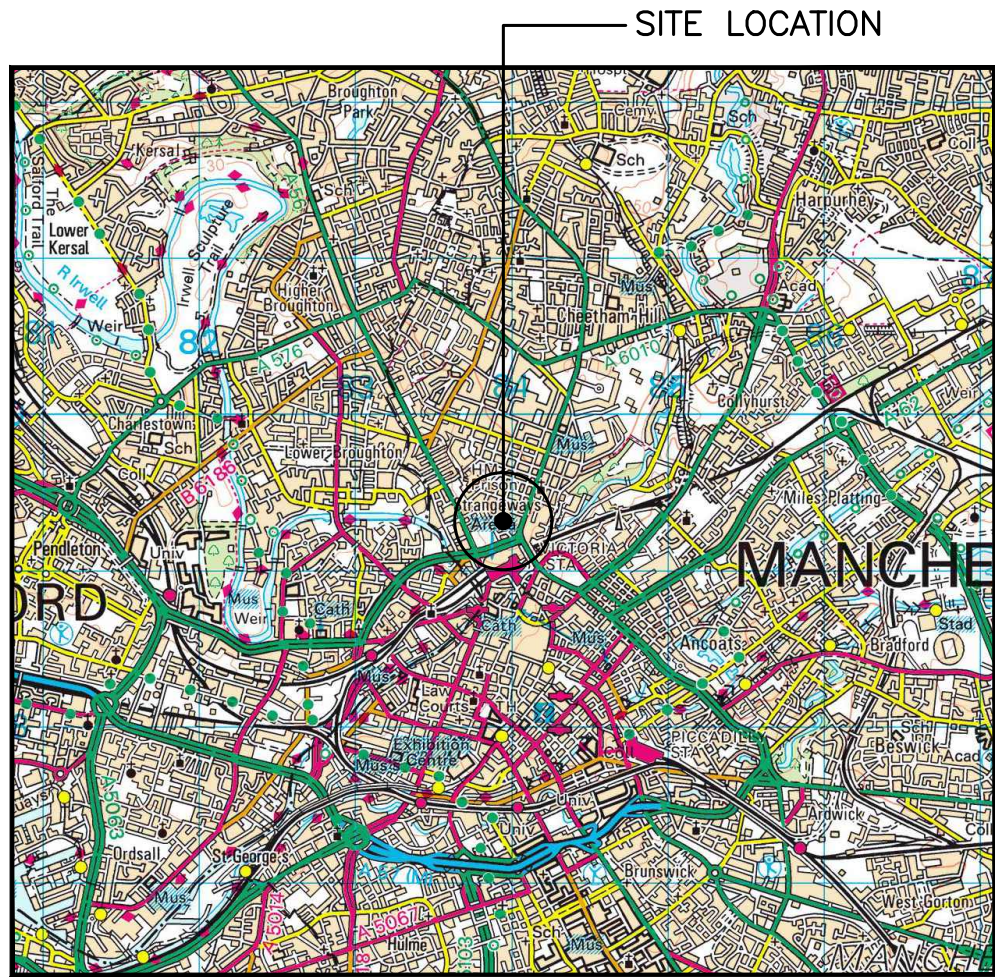

SITE PHOTOGRAPH

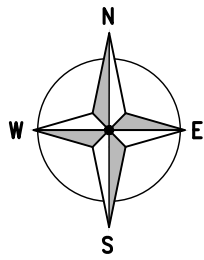


3994 00

3993 00

3840 00

← = Right of Access
← = Public Access Route

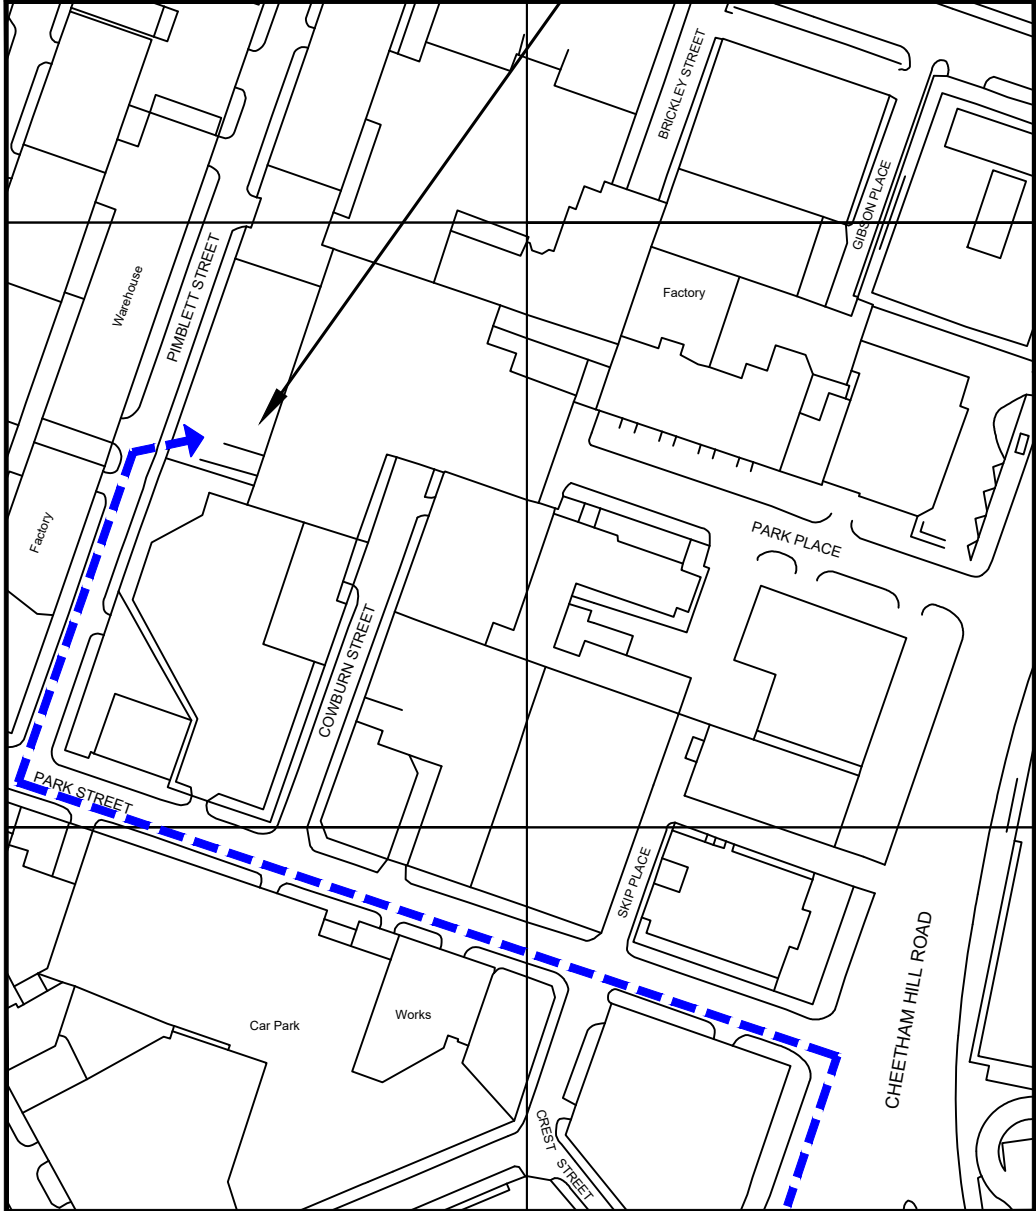

DETAILED SITE LOCATION
(Scale 1:1250)

Based upon Ordnance Survey map extract
with the permission of the Controller of
Her Majesty's Stationery Office.
Crown copyright.
Licence No. 100022432

ALL DIMENSIONS ARE IN mm UNLESS NOTED OTHERWISE

N.G.R | E: 383958 N: 399371

DIRECTIONS TO SITE:
EXIT M6 AT J12 ONTO M602 TOWARDS
SALFORD CONTINUE ONTO REGENT RD/A57
TURN LEFT ONTO ORDSALL LN/B5461 TURN
LEFT ONTO RING RD/A34/A6042 CONTINUE,
SLIGHT LEFT TOWARDS CHEETHAM HILL
RD/A665 TURN LEFT ONTO PARK ST TURN
RIGHT ONTO PIMBLETT ST THE SITE IS ON
THE RIGHT

NOTES:

A	Issued for Approval	DP	MC	27.09.21
REV	MODIFICATION	BY	CH	DATE



Unit E, Madison Place, Northampton Road,
Manchester, M40 5AG
Tel: 0161 785 4500
Fax: 0161 785 4501
Web: www.clarke-telecom.com




CORNERSTONE - BEACON 3

Cell Name	Opt.
CHEETHAM HILL CAR PARK	—

Cell ID No		
CORNERSTONE	TEF	VF
305995_00 E367085	097330	21478

Site Address / Contact Details		
LOWER CAR PARK PIMBLETT ST/PARK PLACE PIMBLETT STREET MANCHESTER M3 1FS		

Drawing Title: SITE LOCATION MAPS				
Purpose of issue: PLANNING				Dwg Rev:
Drawing Number: 100				A
Surveyed By: DW		Original Sheet Size: A3		Pack Issue:
Drawn: DP	Date: 27.09.21	Checked: MC	Date: 27.09.21	B

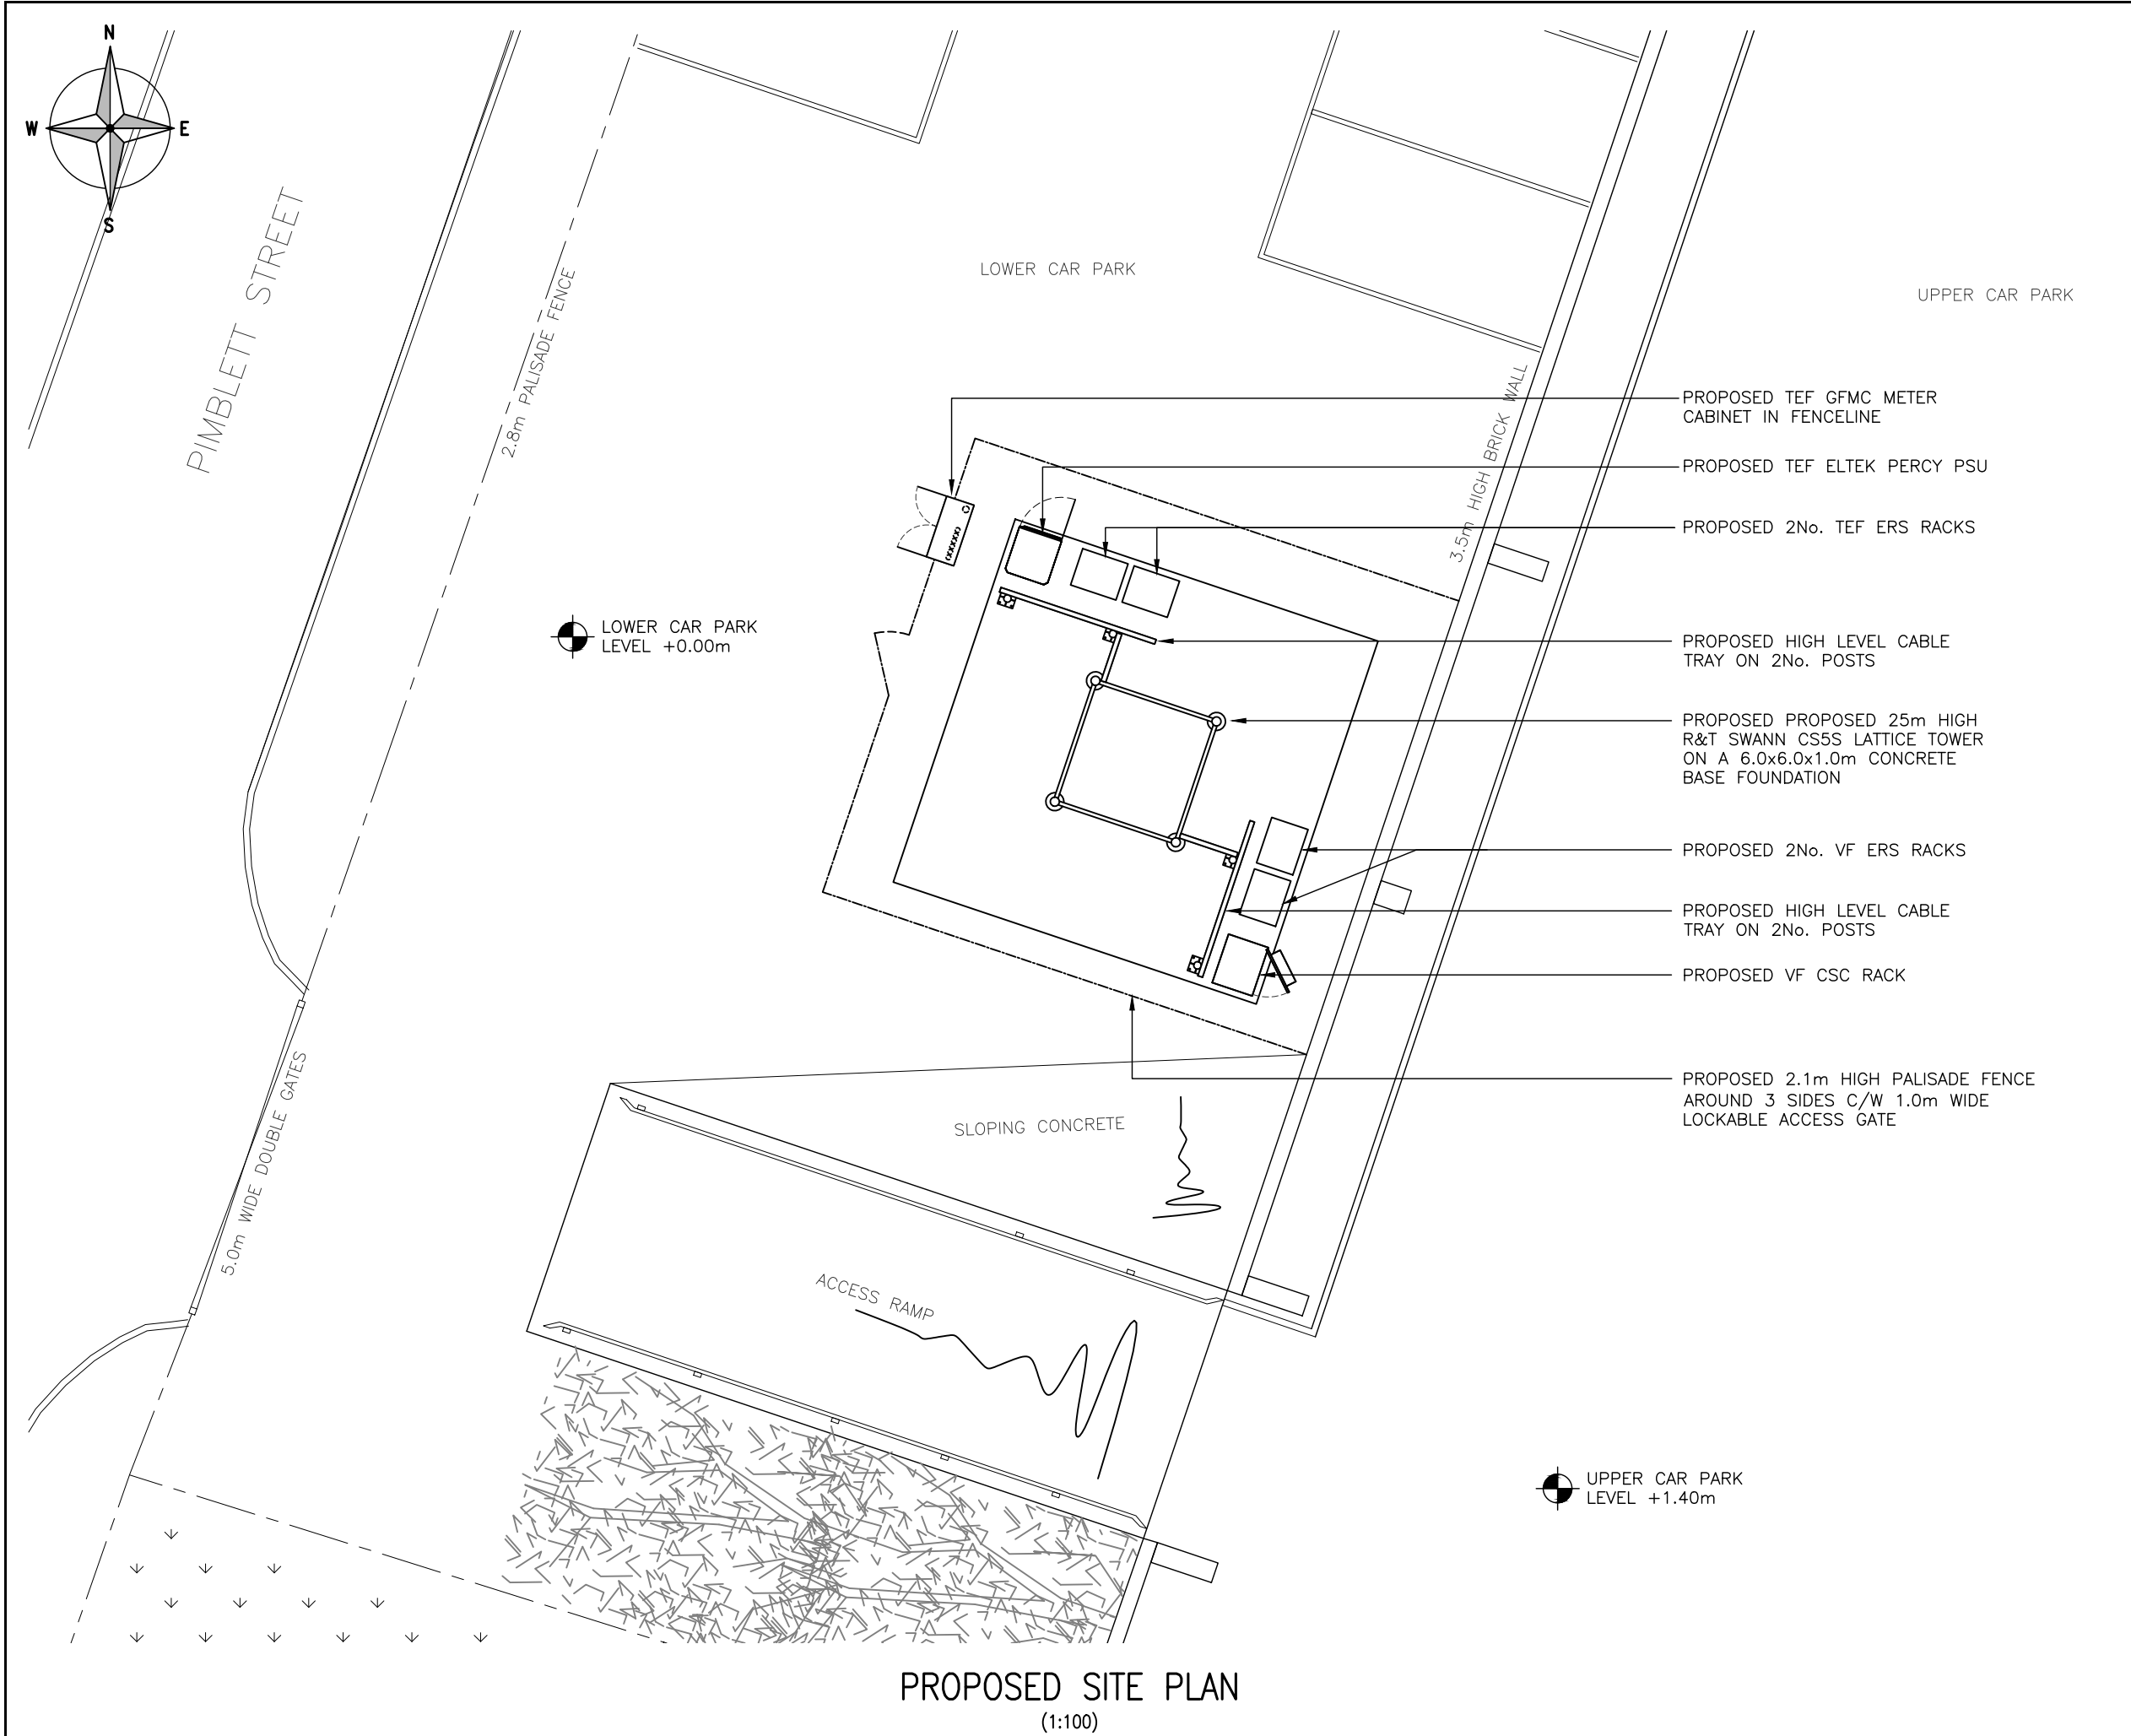

PROPOSED SITE PLAN
(1:100)

The drawings comply with TEF & Vodafone Standard ICNIRP guidelines.
Designed in accordance with CORNERSTONE document: SDN0013

ALL DIMENSIONS ARE IN mm UNLESS NOTED OTHERWISE

N.G.R

E: 383958

N: 399371


NOTES:

A	Issued for Approval	DP	MC	27.09.21
REV	MODIFICATION	BY	CH	DATE

Unit E, Madison Place, Northampton Road,
Manchester, M40 5AG
Tel: 0161 785 4500
Fax: 0161 785 4501
Web: www.clarke-telecom.com

CORNERSTONE - BEACON 3

Cell Name			Opt.
CHEETHAM HILL CAR PARK			-
Cell ID No			
CORNERSTONE	TEF	VF	
305995_00 E367085	097330	21478	
Site Address / Contact Details			
LOWER CAR PARK PIMBLETT ST/PARK PLACE PIMBLETT STREET MANCHESTER M3 1FS			
Drawing Title: PROPOSED SITE PLAN			
Purpose of issue: PLANNING			Dwg Rev:
Drawing Number: 201			A
Surveyed By: DW		Original Sheet Size: A3	Pack Issue:
Drawn: DP	Date: 27.09.21	Checked: MC	Date: 27.09.21 B

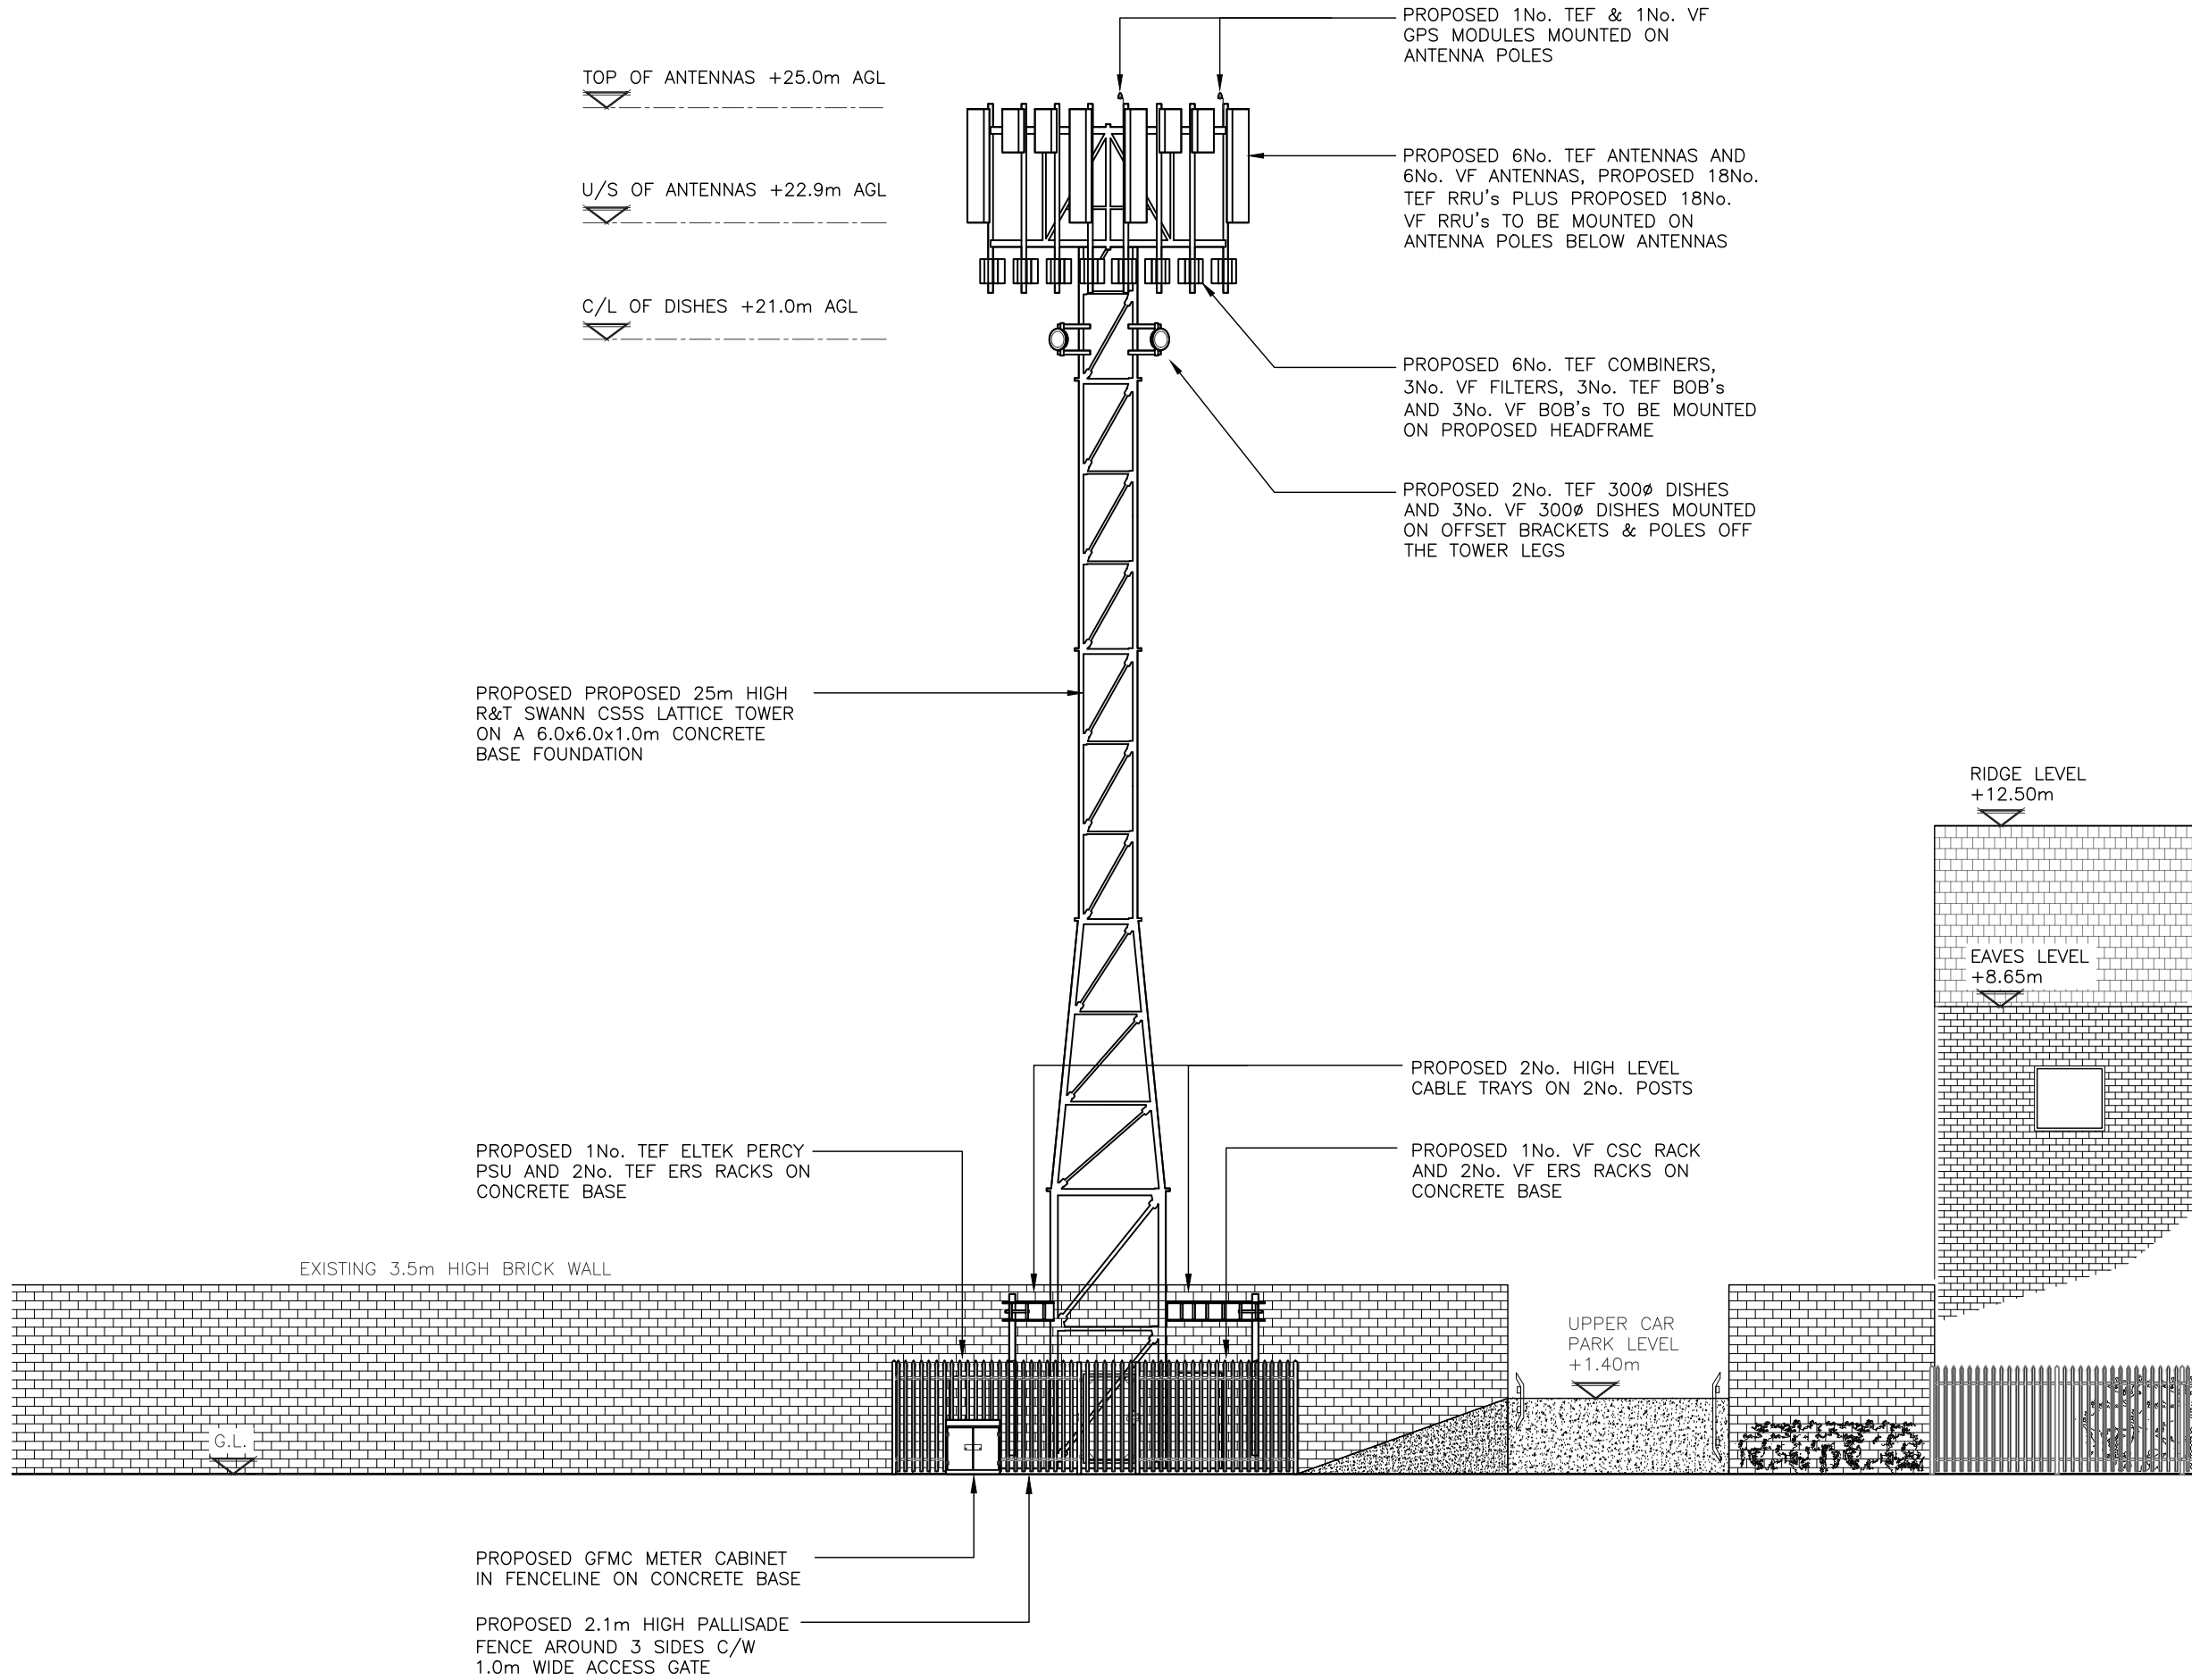

PROPOSED NORTHWEST ELEVATION
(1:125)

The drawings comply with TEF & Vodafone Standard ICNIRP guidelines.
Designed in accordance with CORNERSTONE document: SDN0013

ALL DIMENSIONS ARE IN mm UNLESS NOTED OTHERWISE

N.G.R | E: 383958 N: 399371

NOTES:

B	Dishes added	DP	MC	02.02.22
A	Issued for Approval	DP	MC	27.09.21
REV	MODIFICATION	BY	CH	DATE



Unit E, Madison Place, Northampton Road,
Manchester, M40 5AG
Tel: 0161 785 4500
Fax: 0161 785 4501
Web: www.clarke-telecom.com



CORNERSTONE - BEACON 3

Cell Name	Opt.
CHEETHAM HILL CAR PARK	-

Cell ID No		
CORNERSTONE	TEF	VF
305995_00 E367085	097330	21478

Site Address / Contact Details		
LOWER CAR PARK PIMBLETT ST/PARK PLACE PIMBLET STREET MANCHESTER M3 1FS		

Drawing Title: PROPOSED SITE ELEVATION			
Purpose of issue: PLANNING			Dwg Rev:
Drawing Number: 301			B
Surveyed By: DW		Original Sheet Size: A3	Pack Issue:
Drawn: DP	Date: 27.09.21	Checked: MC	Date: 27.09.21