




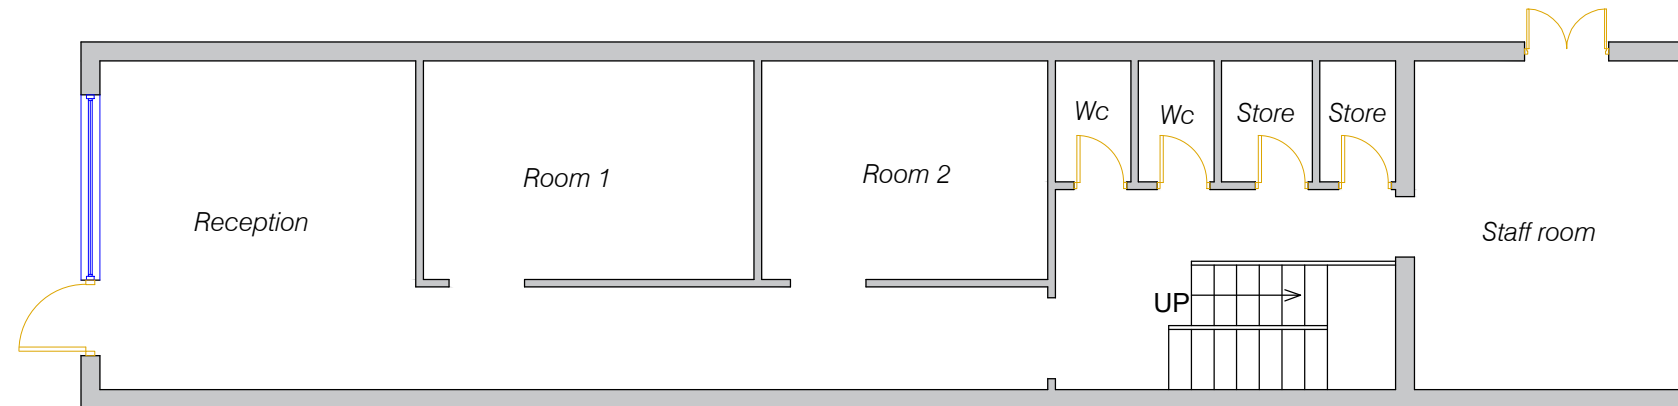

EXISTING GROUND FLOOR PLAN  
SCALE 1:100

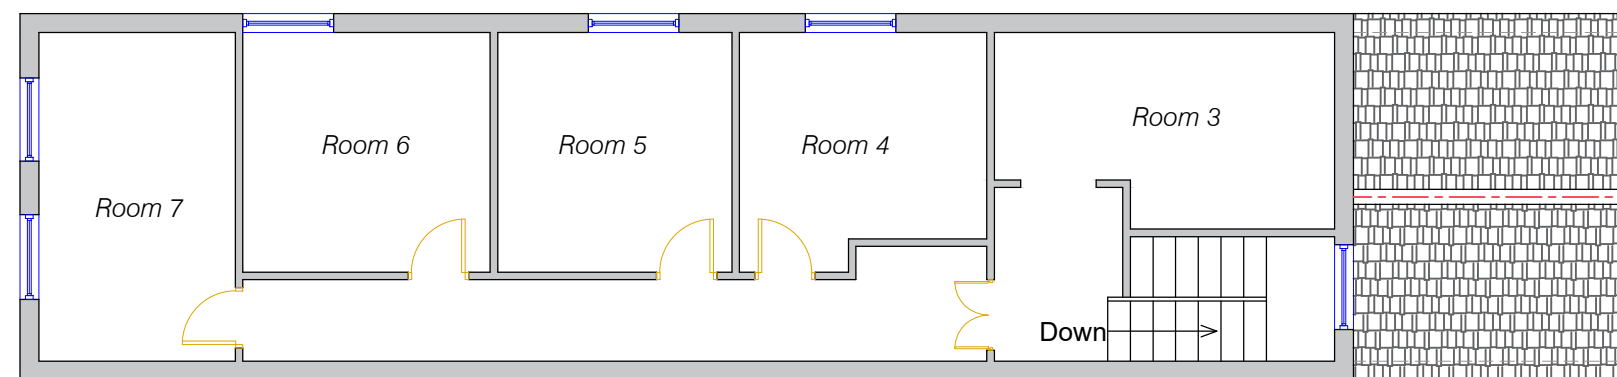

EXISTING FIRST FLOOR PLAN  
SCALE 1:100

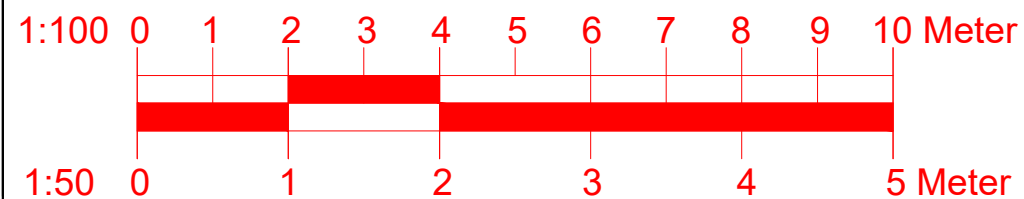

CLIENT NAME : MOSTON DENTAL

301 MOSTON LANE  
MANCHESTER M40 9NL

EXISTING FLOOR PLANS

PROJECT NUMBER:


DATE: DECEMBER 2020

DRAWN BY: OBSM


CHECKED BY: CHECKER

A101


SCALE - 1:100

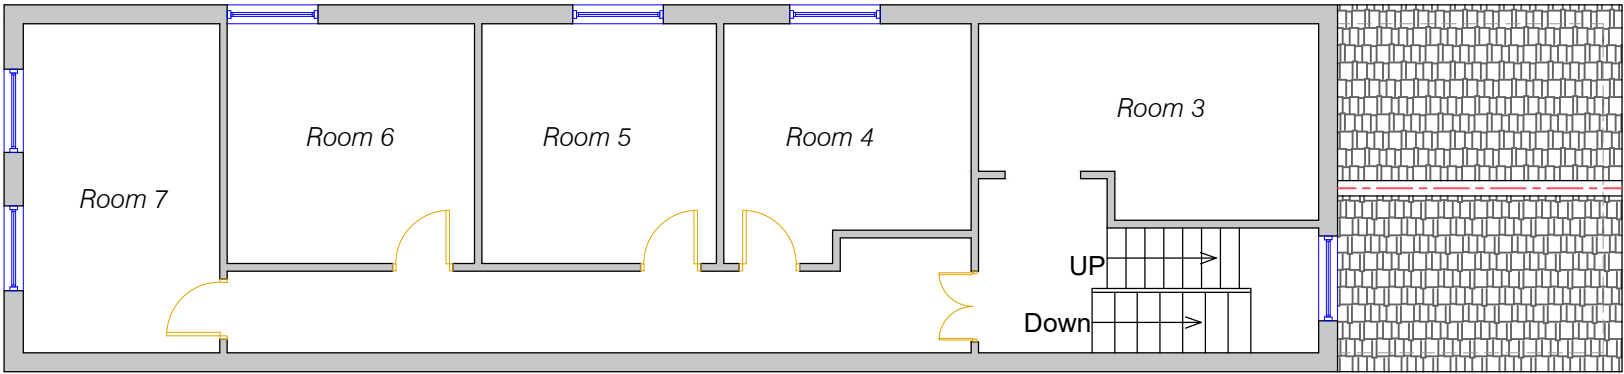

PROPOSED FIRST FLOOR PLAN  
SCALE 1:100

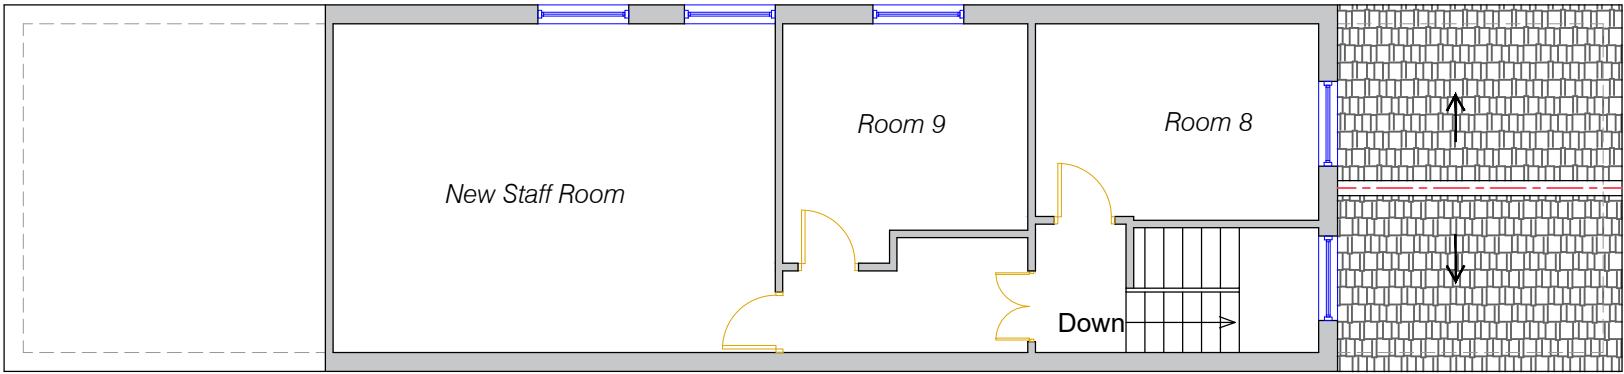

PROPOSED SECOND PLAN  
SCALE 1:100

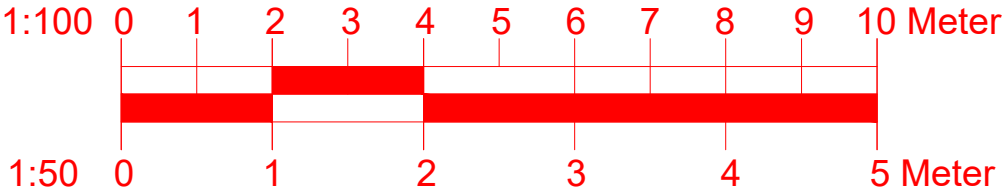

CLIENT NAME:- MOSTON DENTAL


301 MOSTON LANE  
MANCHESTER M40 9NL

PROPOSED FLOOR PLANS

|                 |               |
|-----------------|---------------|
| PROJECT NUMBER: |               |
| DATE:           | DECEMBER 2020 |
| DRAWN BY:       | OBSM          |
| CHECKED BY:     | CHECKER       |

A102


SCALE - 1:100

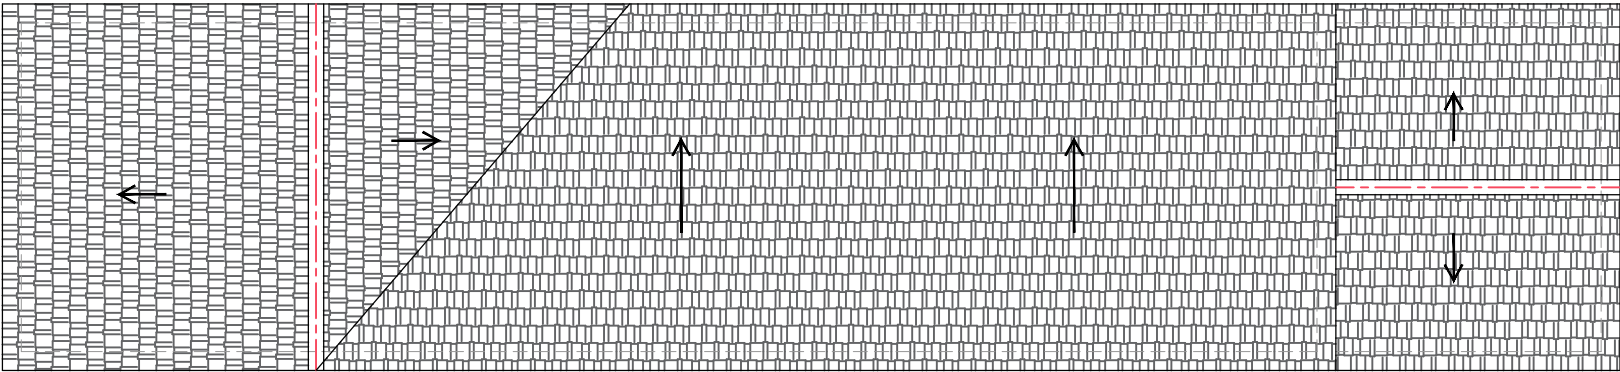

EXISTING ROOF PLAN  
SCALE 1:100



PROPOSED ROOF PLAN  
SCALE 1:100

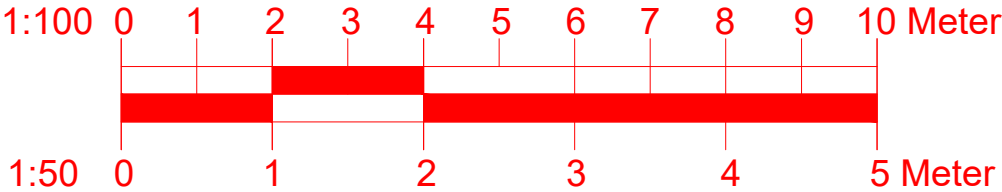

CLIENT NAME : MOSTON DENTAL

301 MOSTON LANE  
MANCHESTER M40 9NL

ROOF PLANS


|                 |               |
|-----------------|---------------|
| PROJECT NUMBER: |               |
| DATE:           | DECEMBER 2020 |
| DRAWN BY:       | OBSM          |
| CHECKED BY:     | CHECKER       |

A103


SCALE - 1:100




EXISTING FRONT ELEVATION  
SCALE 1:100

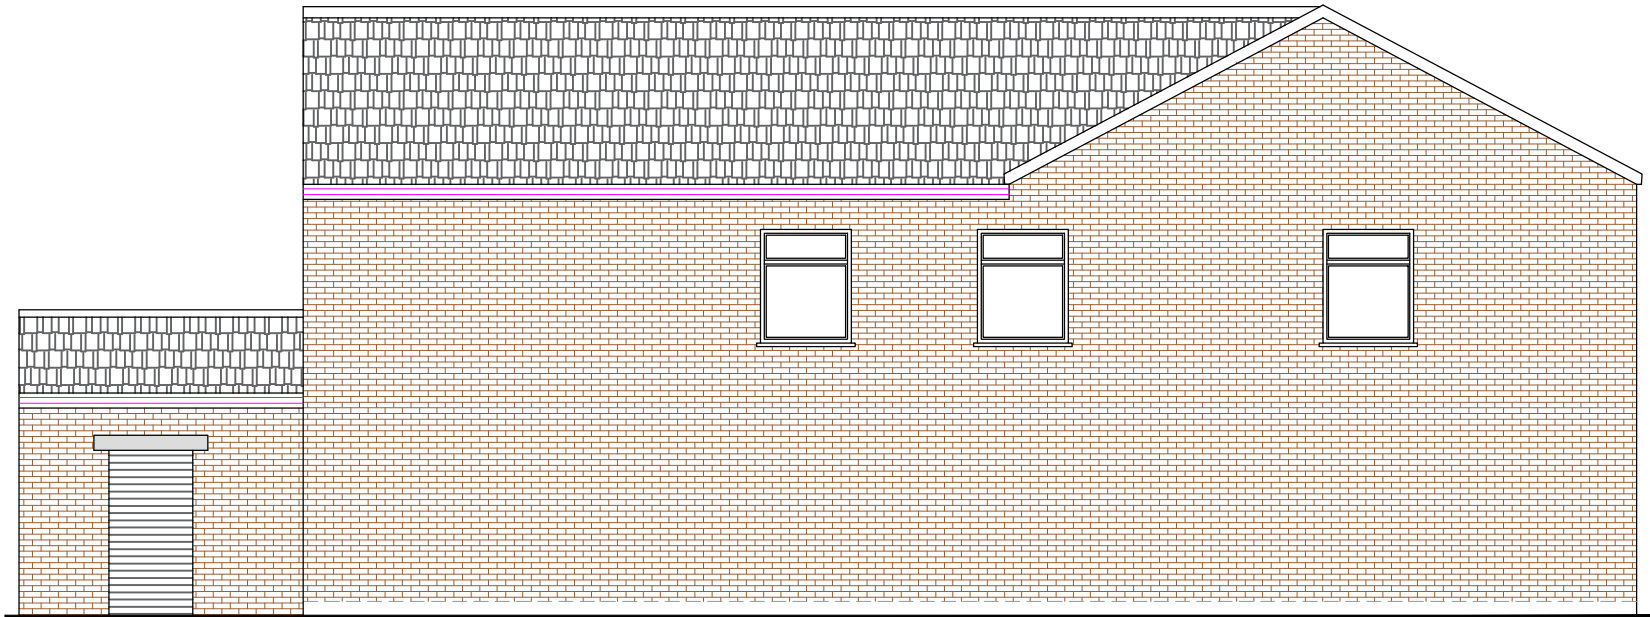


EXISTING ELEVATION SIDE A  
SCALE 1:100

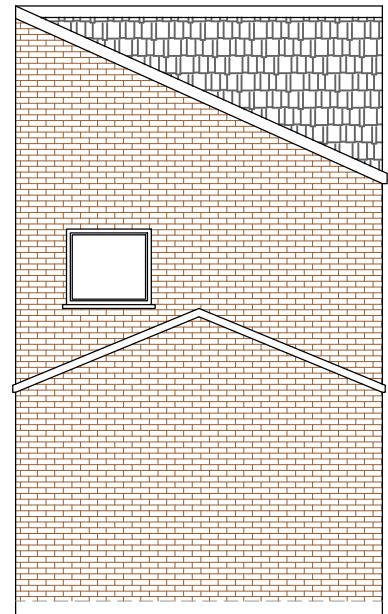

EXISTING REAR ELEVATION  
SCALE 1:100

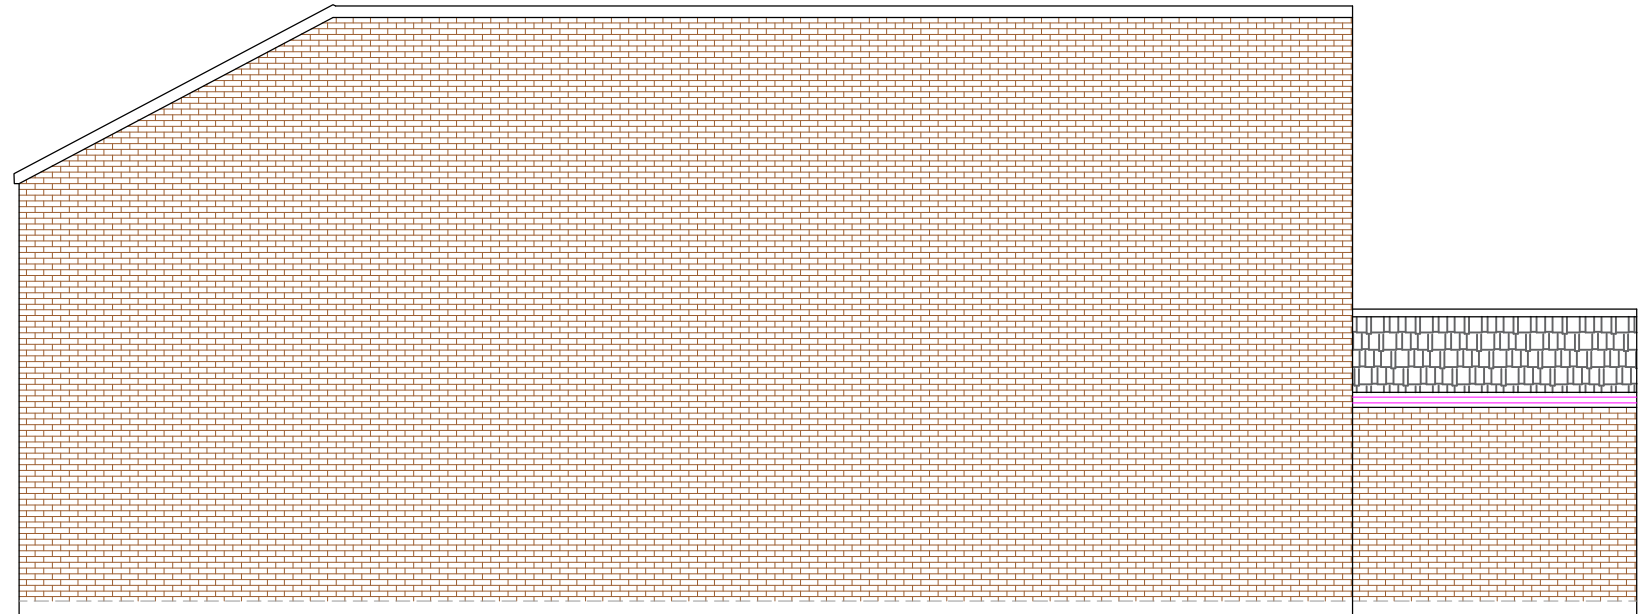

EXISTING ELEVATION SIDE B  
SCALE 1:100

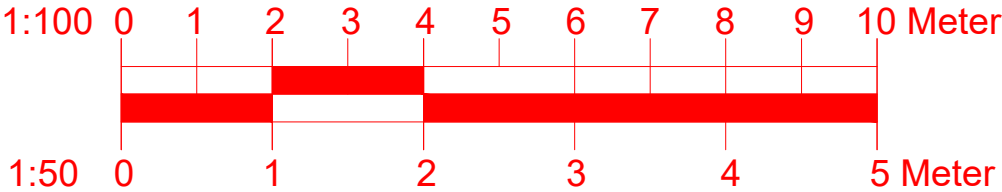

CLIENT NAME : MOSTON DENTAL


301 MOSTON LANE  
MANCHESTER M40 9NL

EXISTING ELEVATIONS


|                 |               |
|-----------------|---------------|
| PROJECT NUMBER: |               |
| DATE:           | DECEMBER 2020 |
| DRAWN BY:       | OBSM          |
| CHECKED BY:     | CHECKER       |

A104


SCALE - 1:100

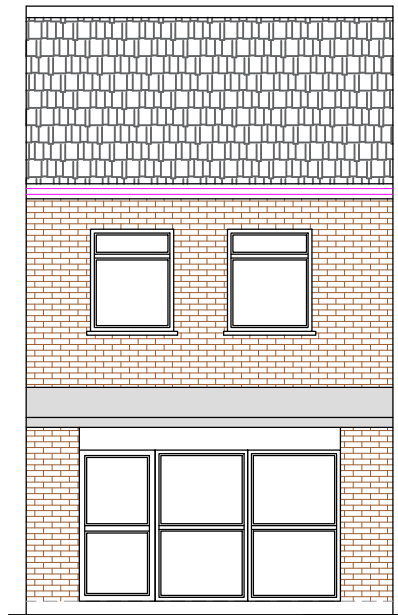


PROPOSED FRONT ELEVATION  
SCALE 1:100

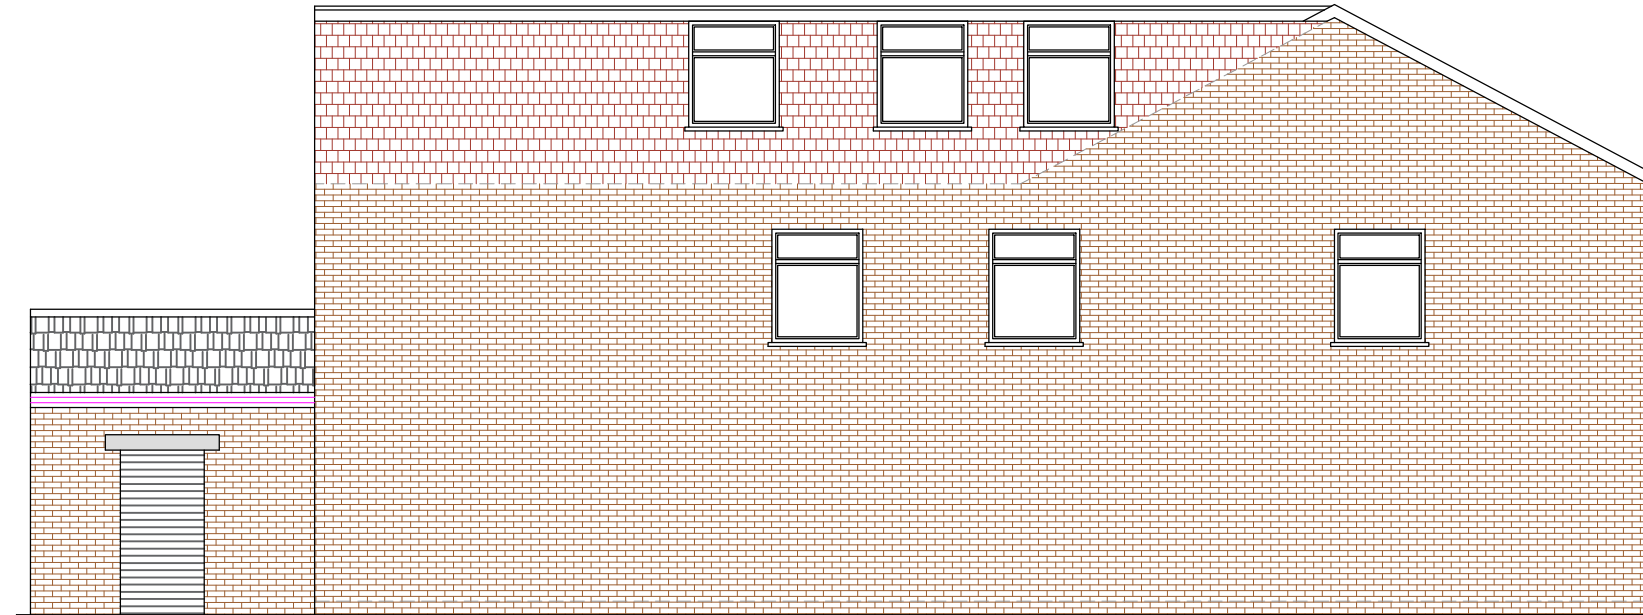


PROPOSED ELEVATION SIDE A  
SCALE 1:100

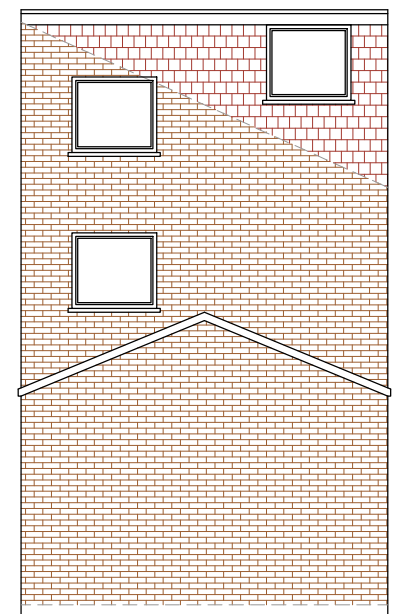

PROPOSED REAR ELEVATION  
SCALE 1:100

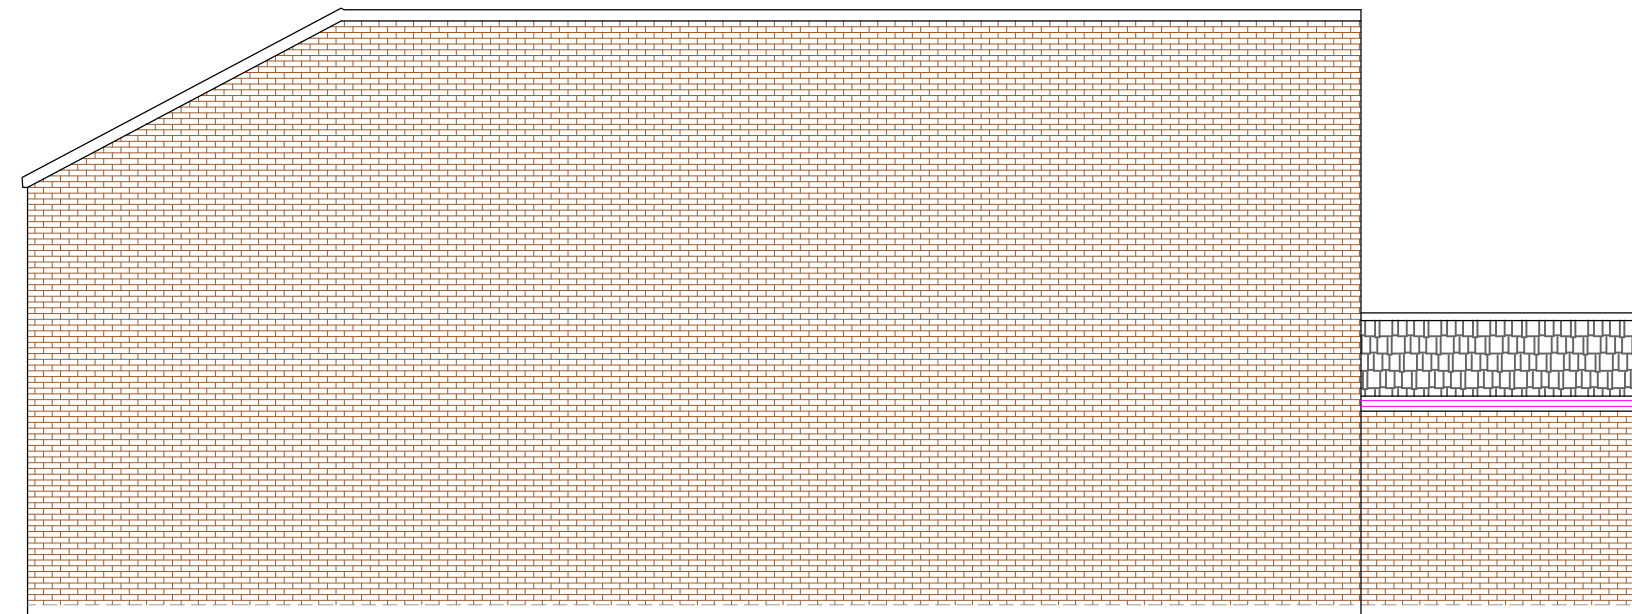

PROPOSED ELEVATION SIDE B  
SCALE 1:100

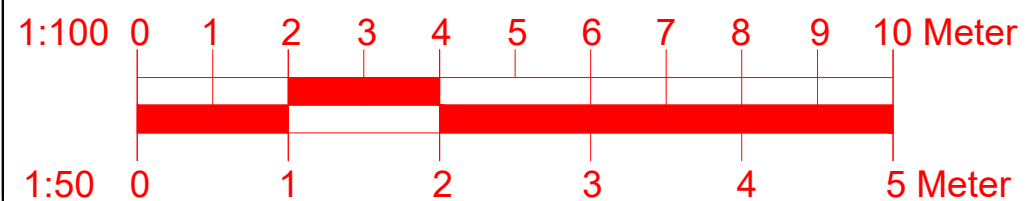

CLIENT NAME : MOSTON DENTAL

301 MOSTON LANE  
MANCHESTER M40 9NL

EXISTING ELEVATIONS

PROJECT NUMBER:

DATE:

DECEMBER 2020

DRAWN BY:

OBSM

CHECKED BY:

CHECKER

A104

SCALE - 1:100