




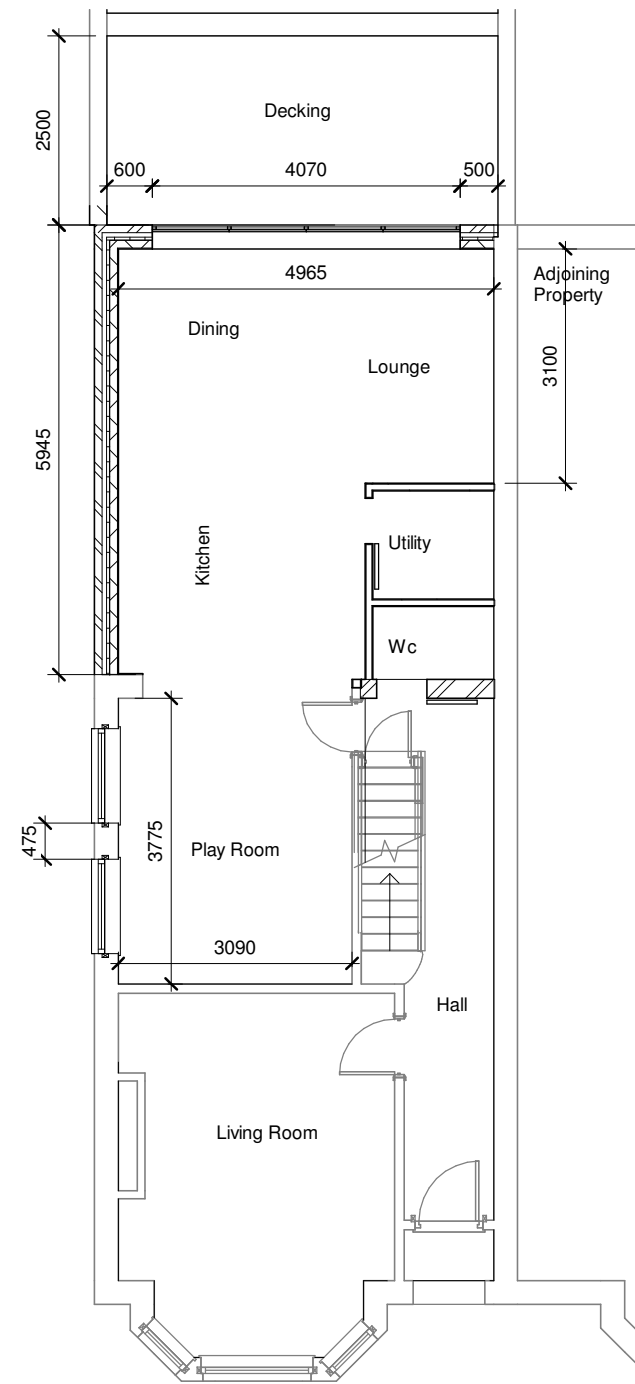


1 01 Proposed Ground Floor
1 : 100

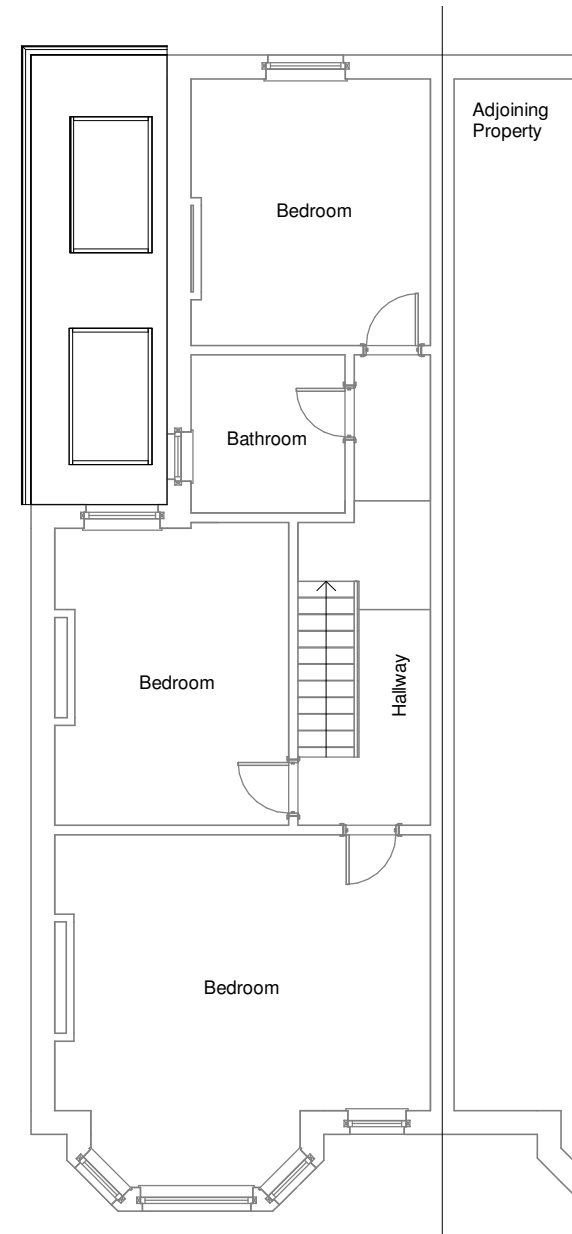


2 02 Proposed First Floor
1 : 100

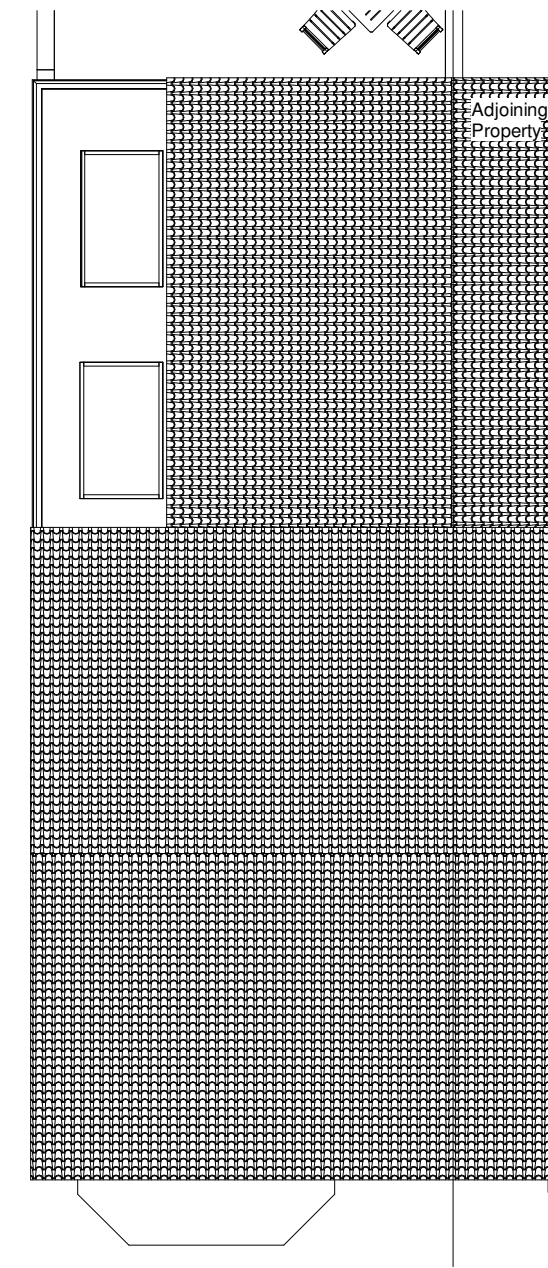

3 04 Proposed Roof Plan
1 : 100

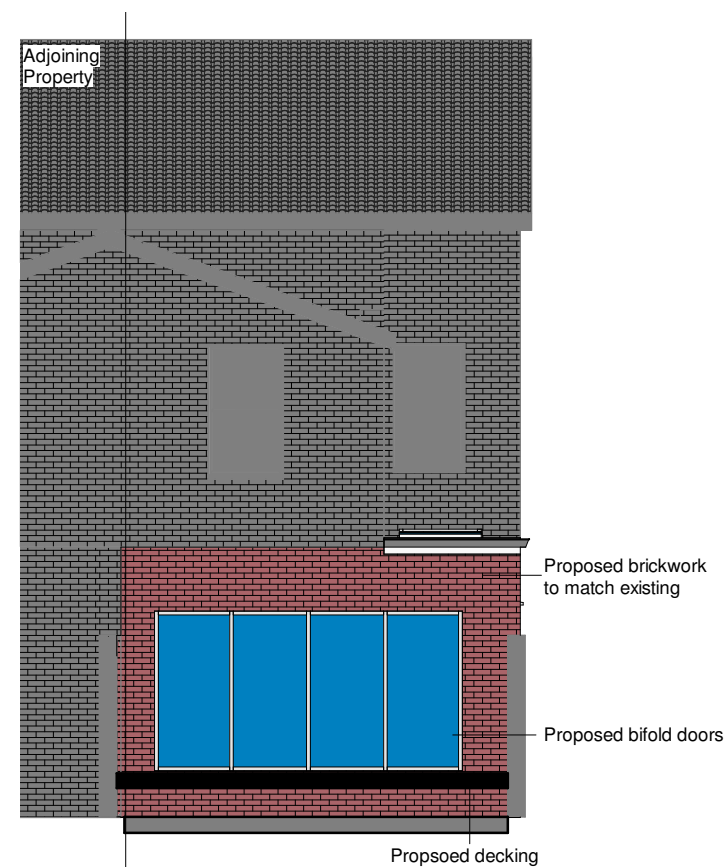

5 Proposed Rear Elevation
1 : 100

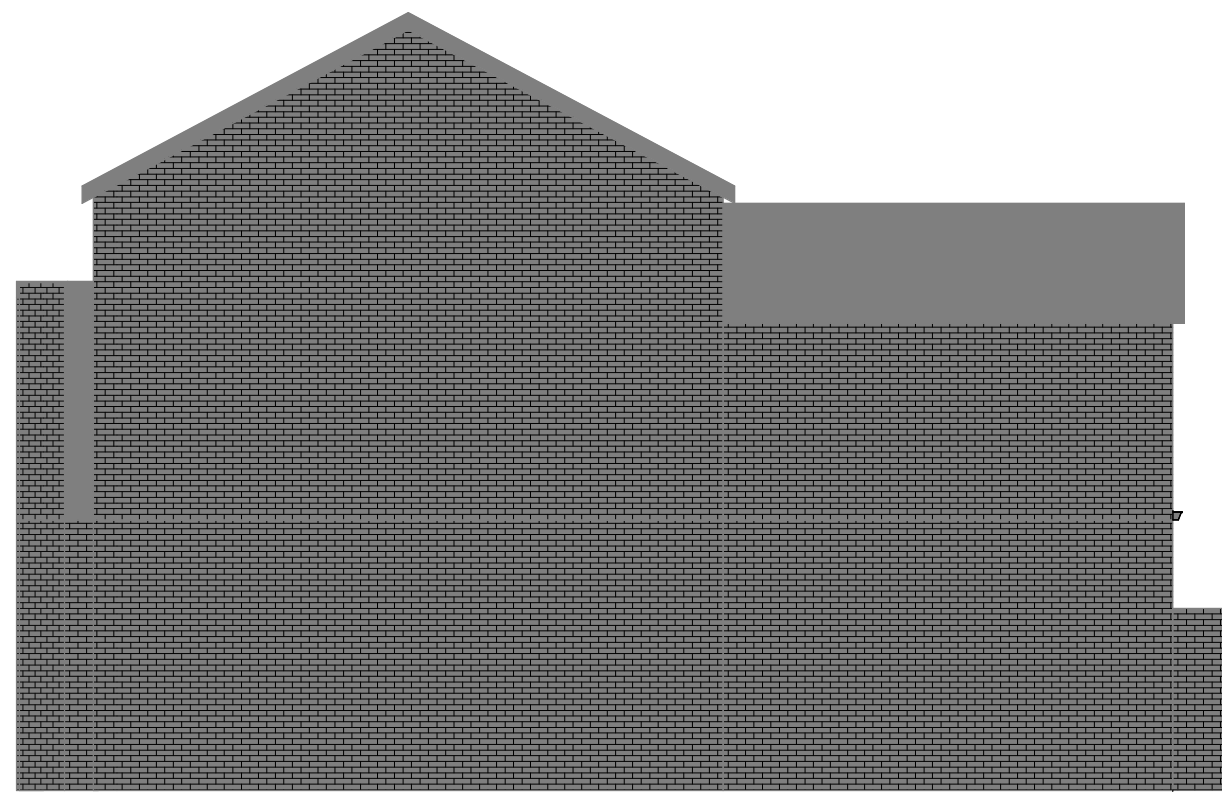

4 Proposed Side Elevation
1 : 100



6 Proposed Side Elevation 1
1 : 100

Project Address:

28 Keppel Road
Chorlton
M21 0BW

Drawing:

Proposed Plans and
Elevations

Date Issued:

2/8/21

Client Name:

Jane Pool

Project Description:

Single Storey Side
Extension

Drawing Number:

PL002

Additional Notes:

Drawing not to be
scaled.

Proposed works not
to be started before
Planning Permission
is granted.

Dimensions shown
are in millimeters.

All measurements
to be verified on
site.



SCALE 1 : 100
A2 DRAWING