





front elevation.

side elevation.


rear elevation.

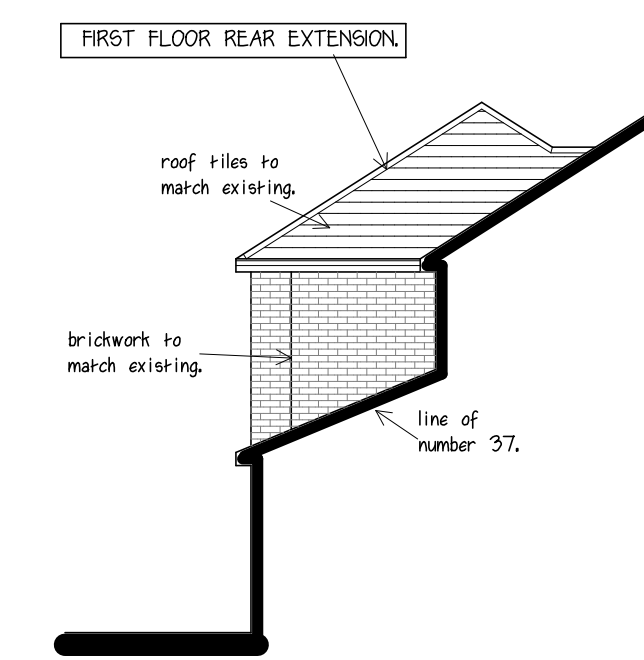



side elevation.

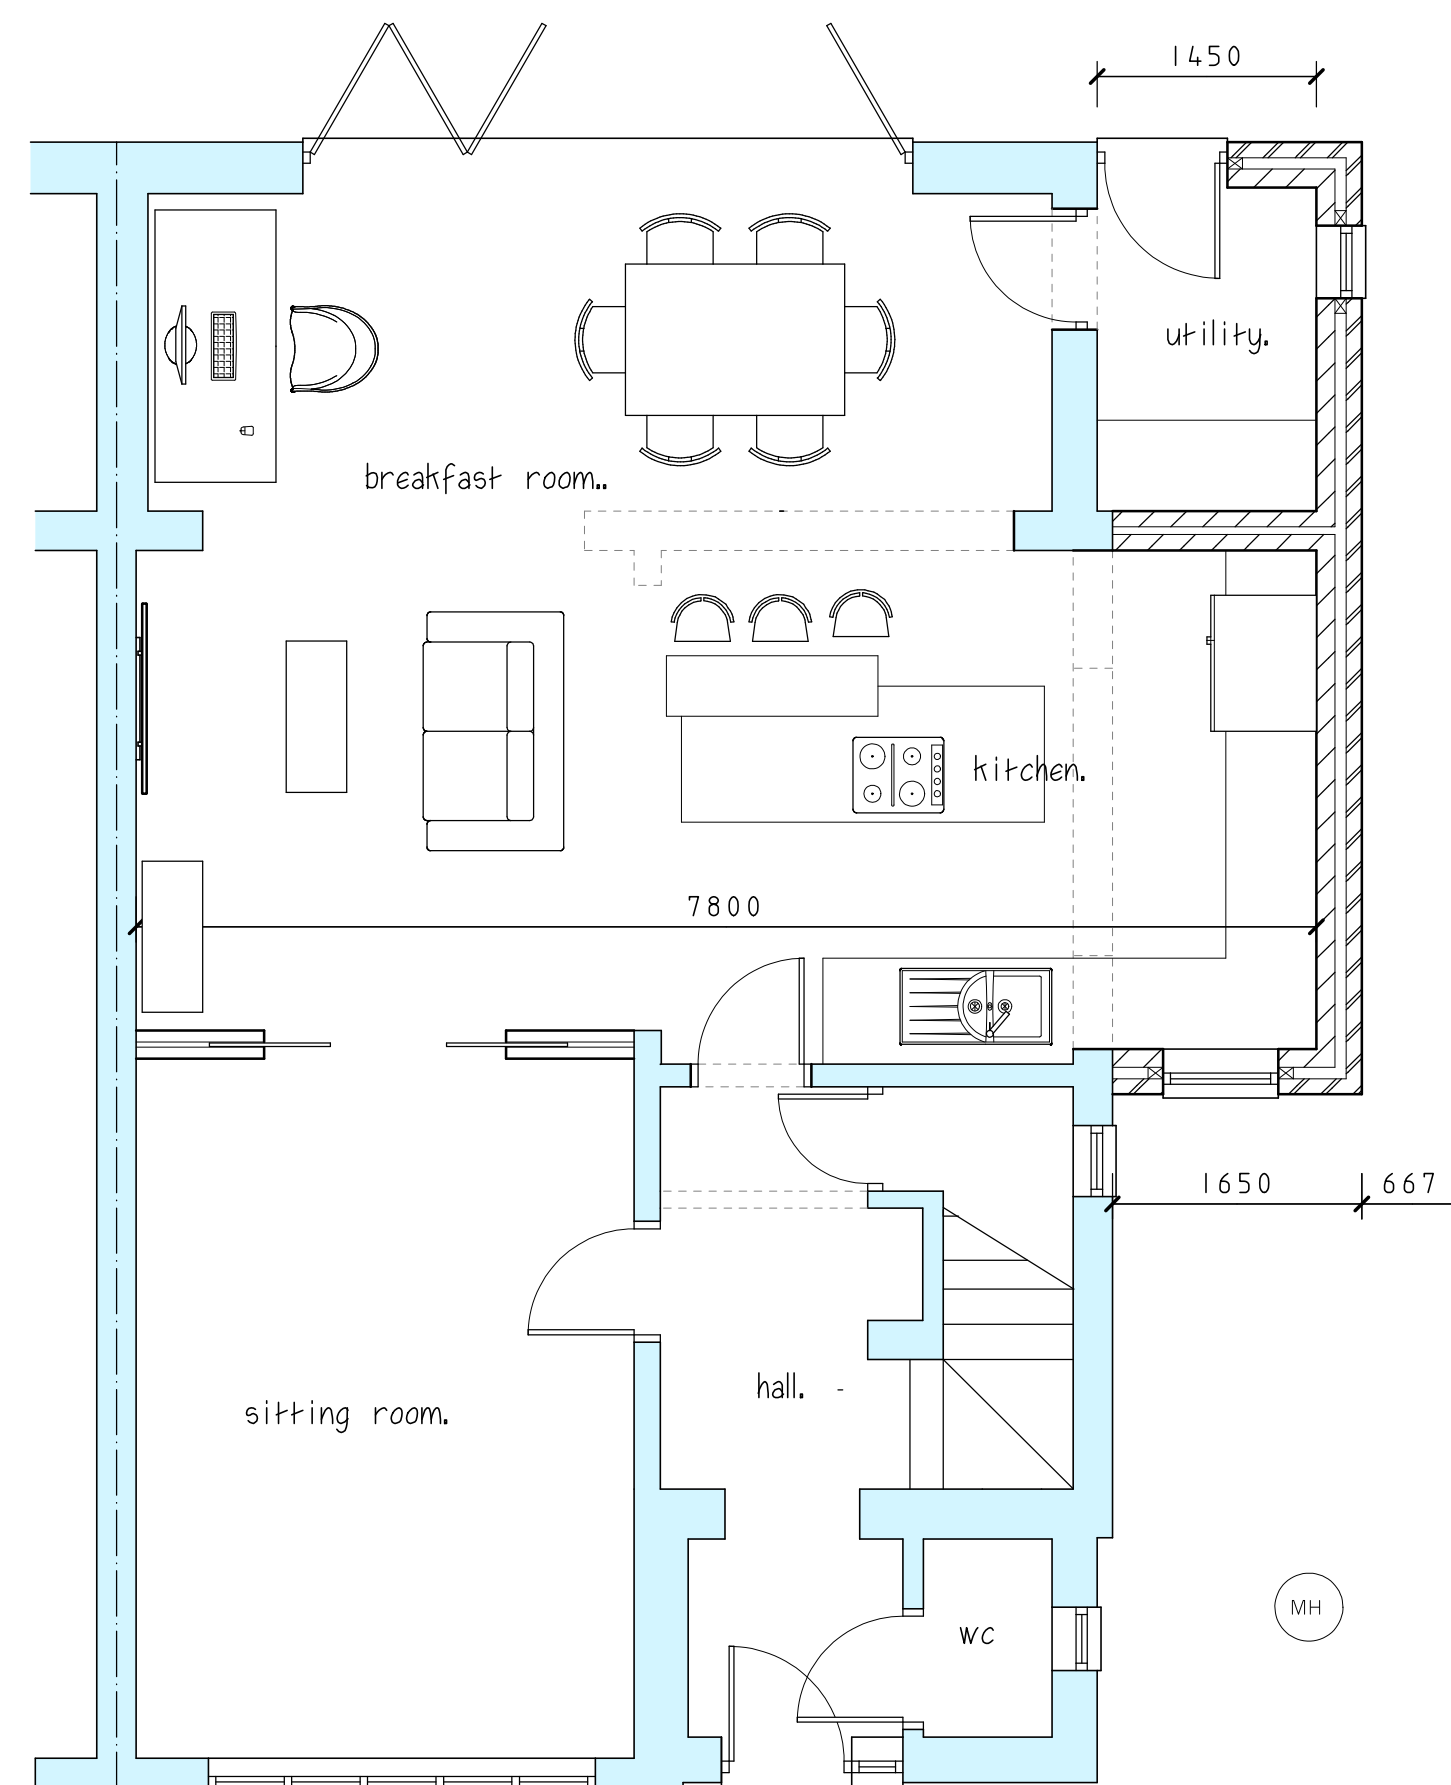


ground floor plan.

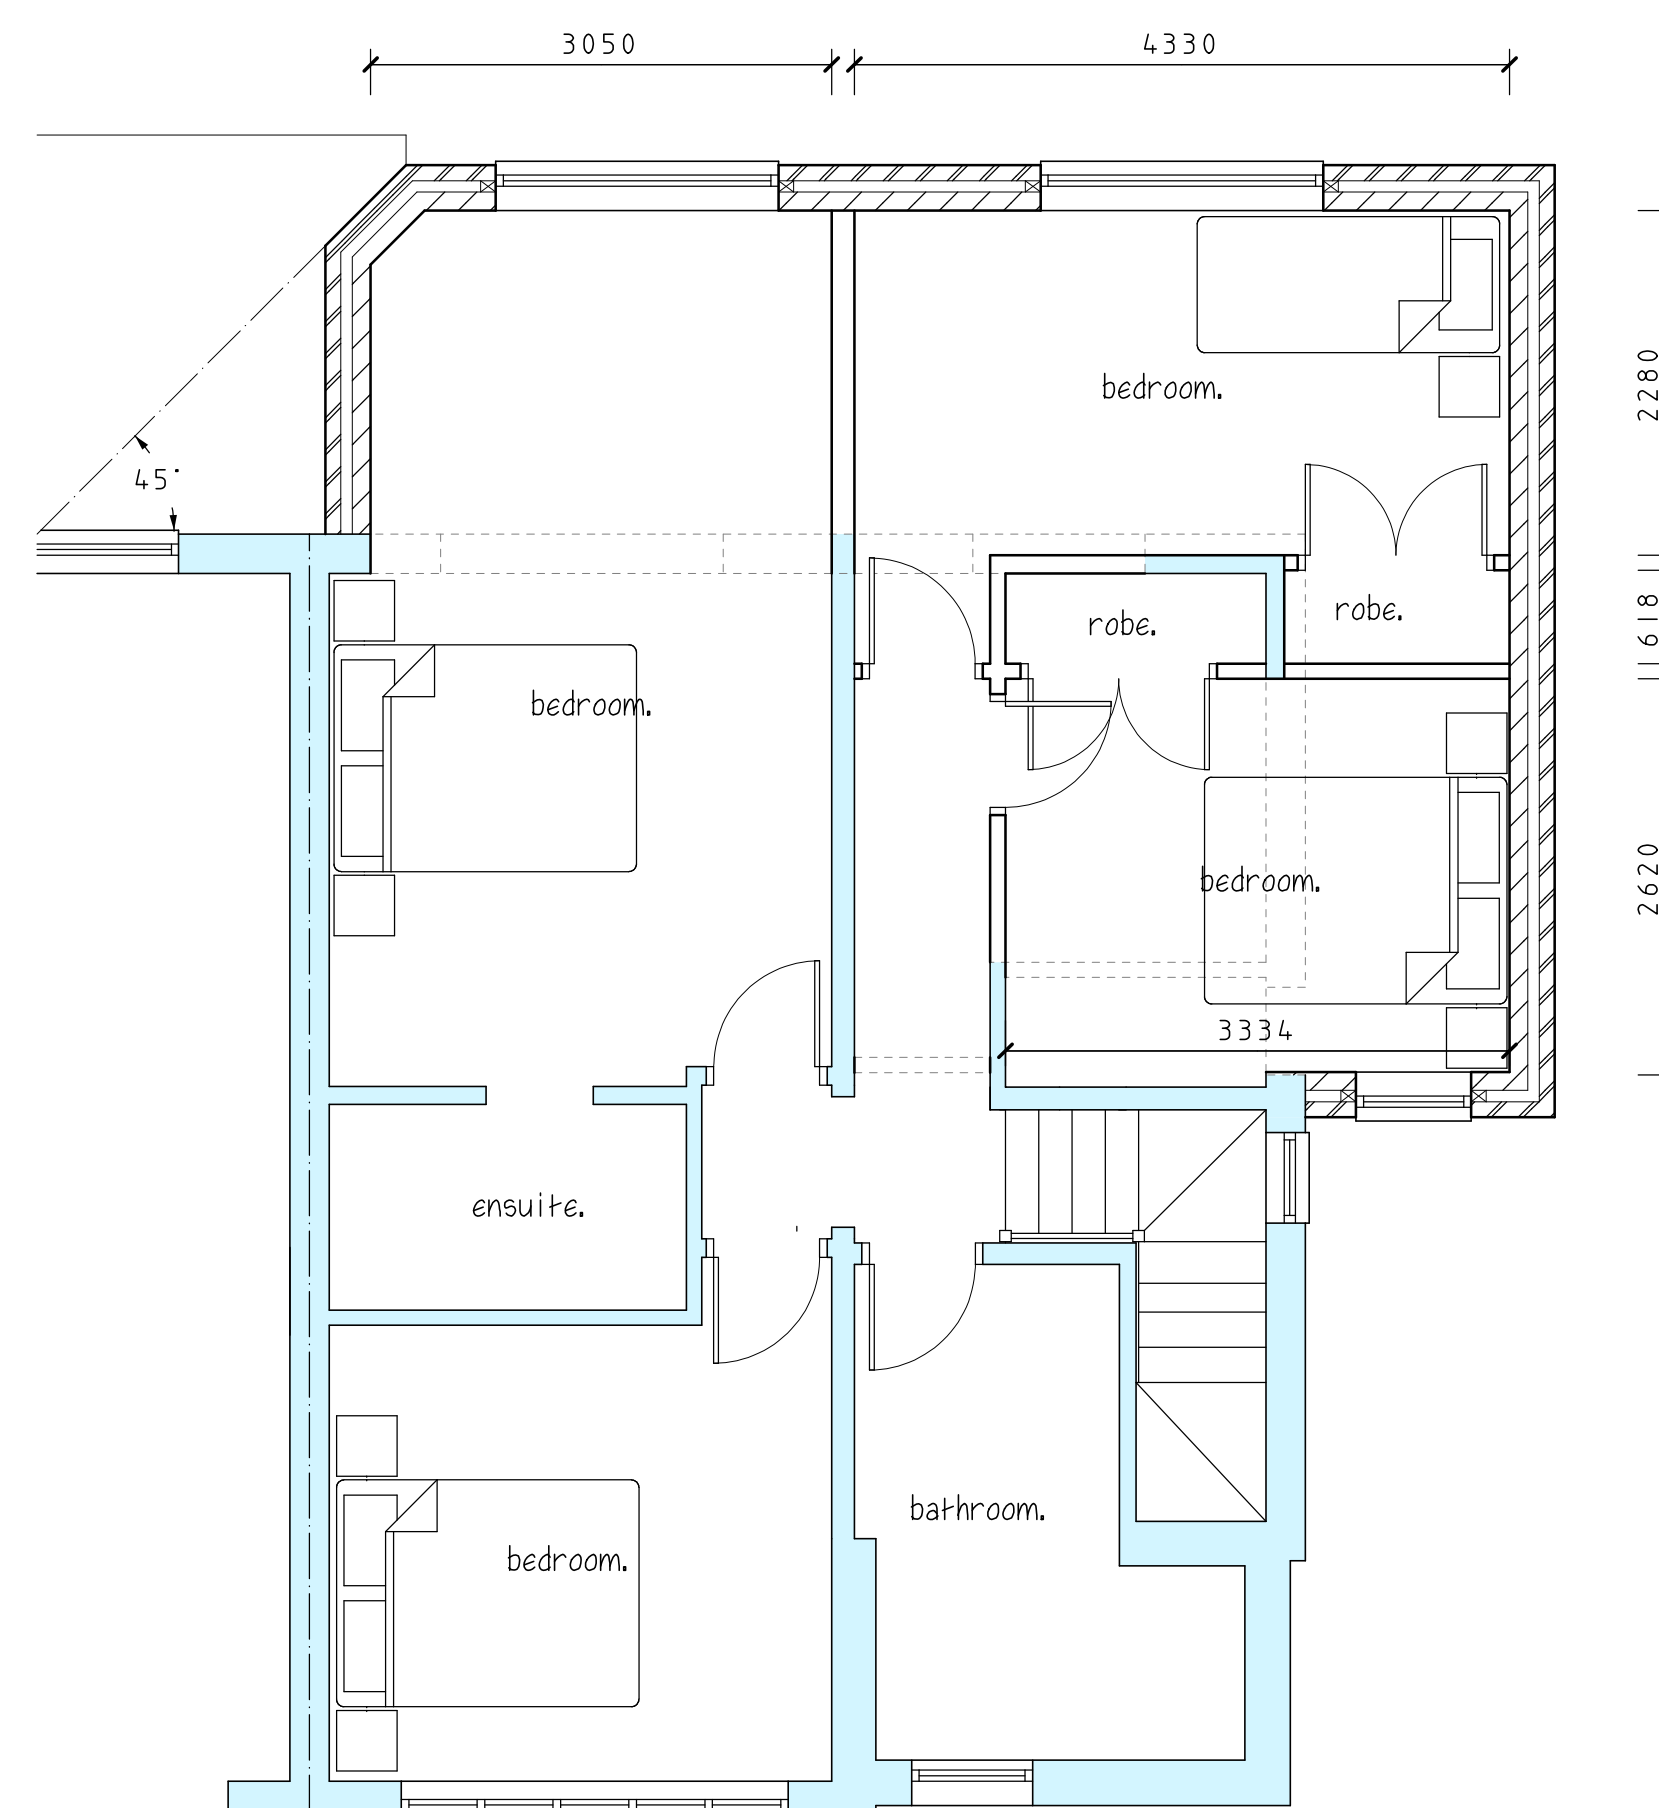

first floor plan.

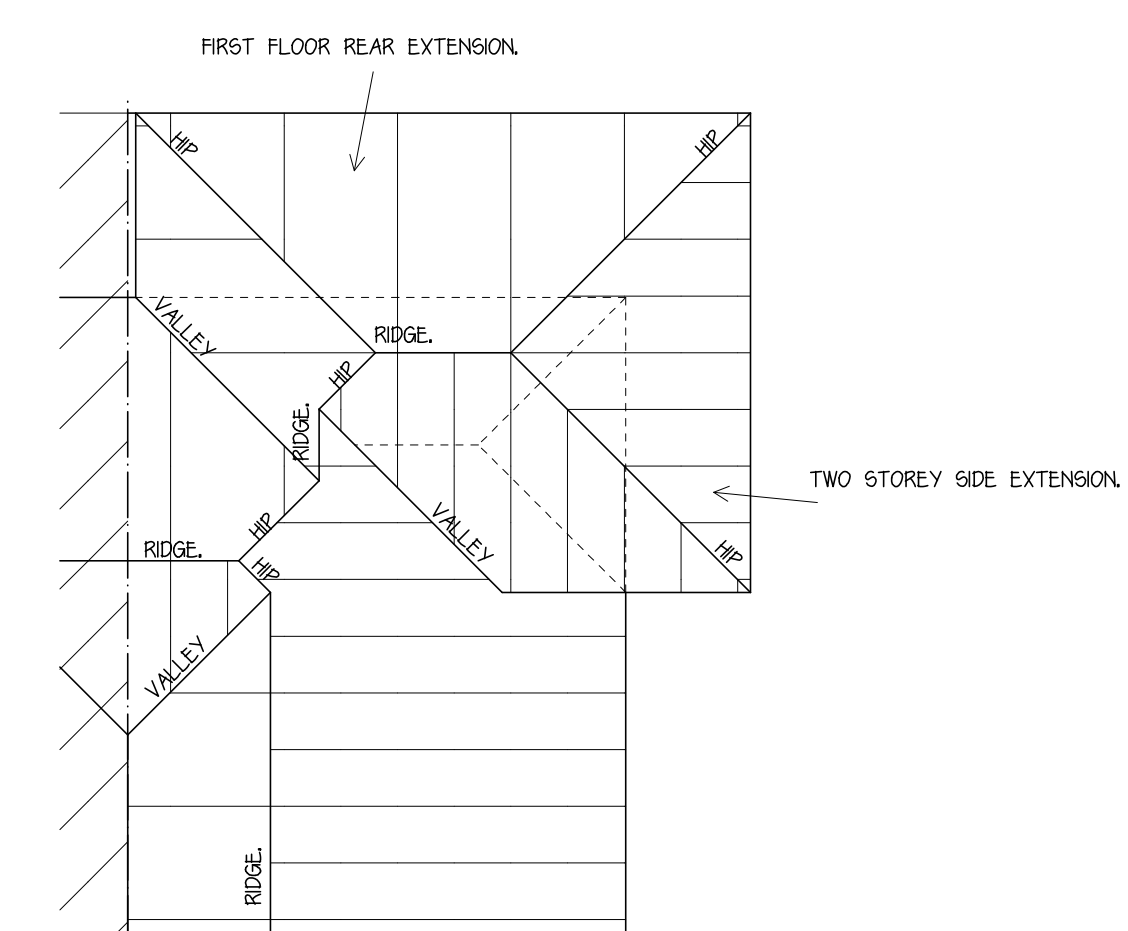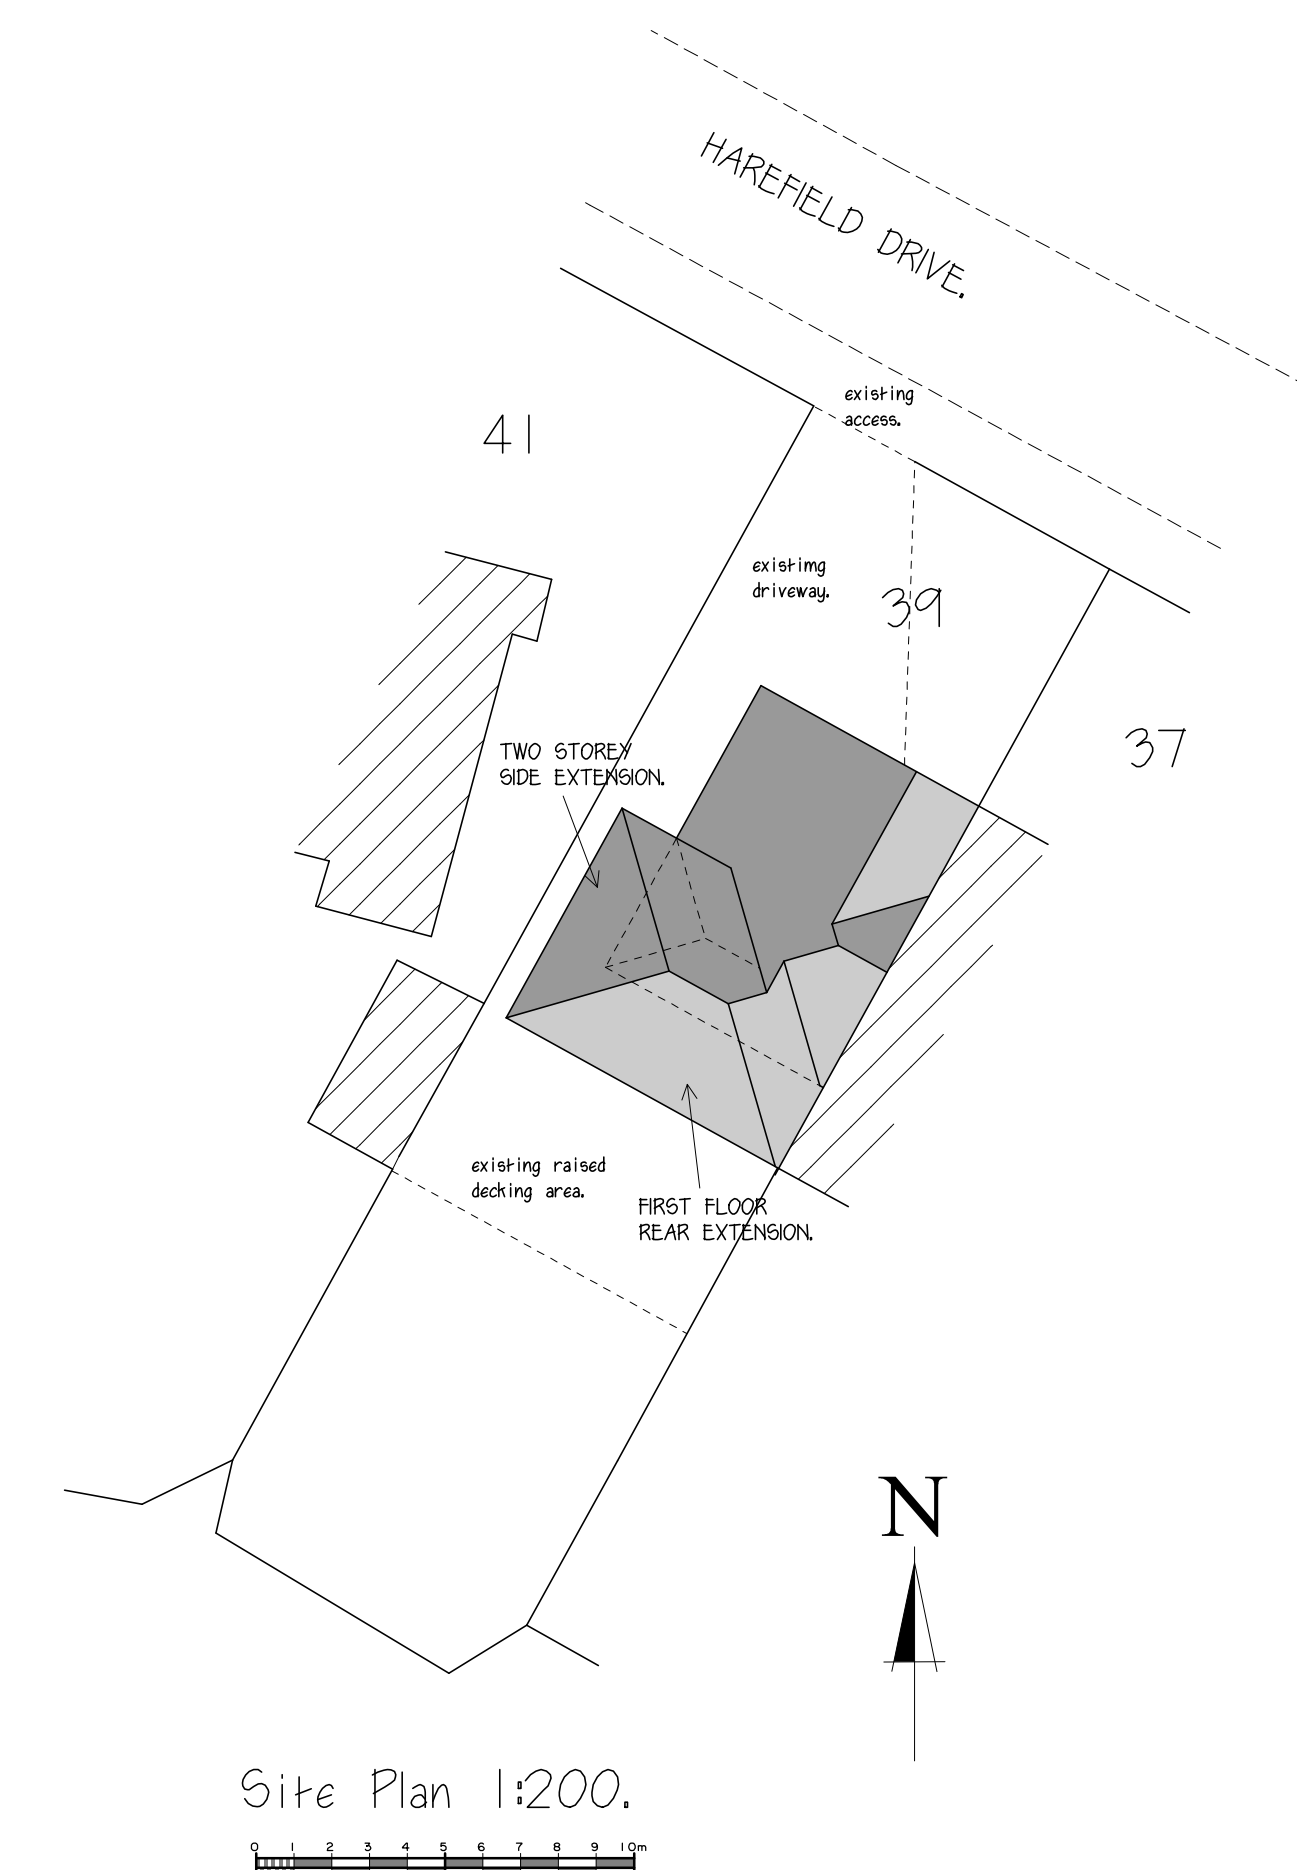

Roof Plan 1:100.

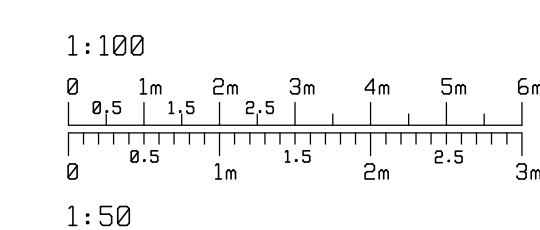

Proposed Extension.	
39 Harefield Drive, Didsbury.	
G.D.A Design Associates Ltd.	
4 Oakleigh Court Congleton, Cheshire CW12 4NP TEL: 01260 273331	
Date.	APR 21
Scale.	1:50
Drawn.	DJA
Org. No.	21/12/02
Note. All dimensions must be checked on site. Drawing size A1.	