




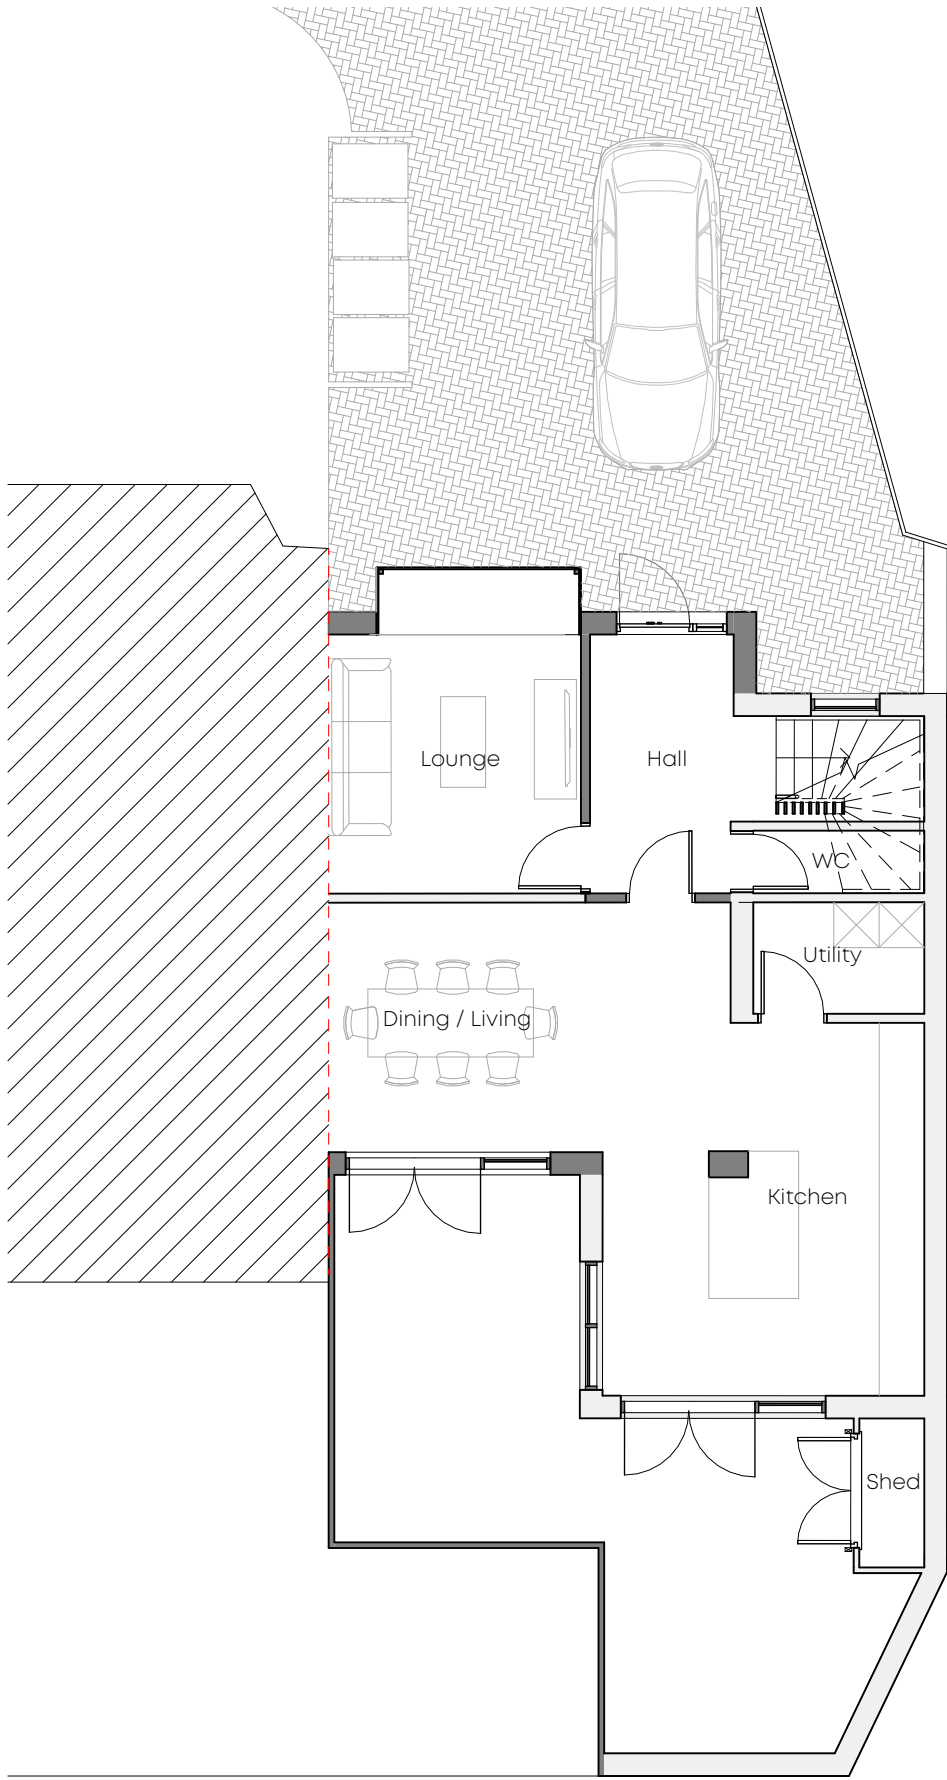

00 Ground Floor
1:100

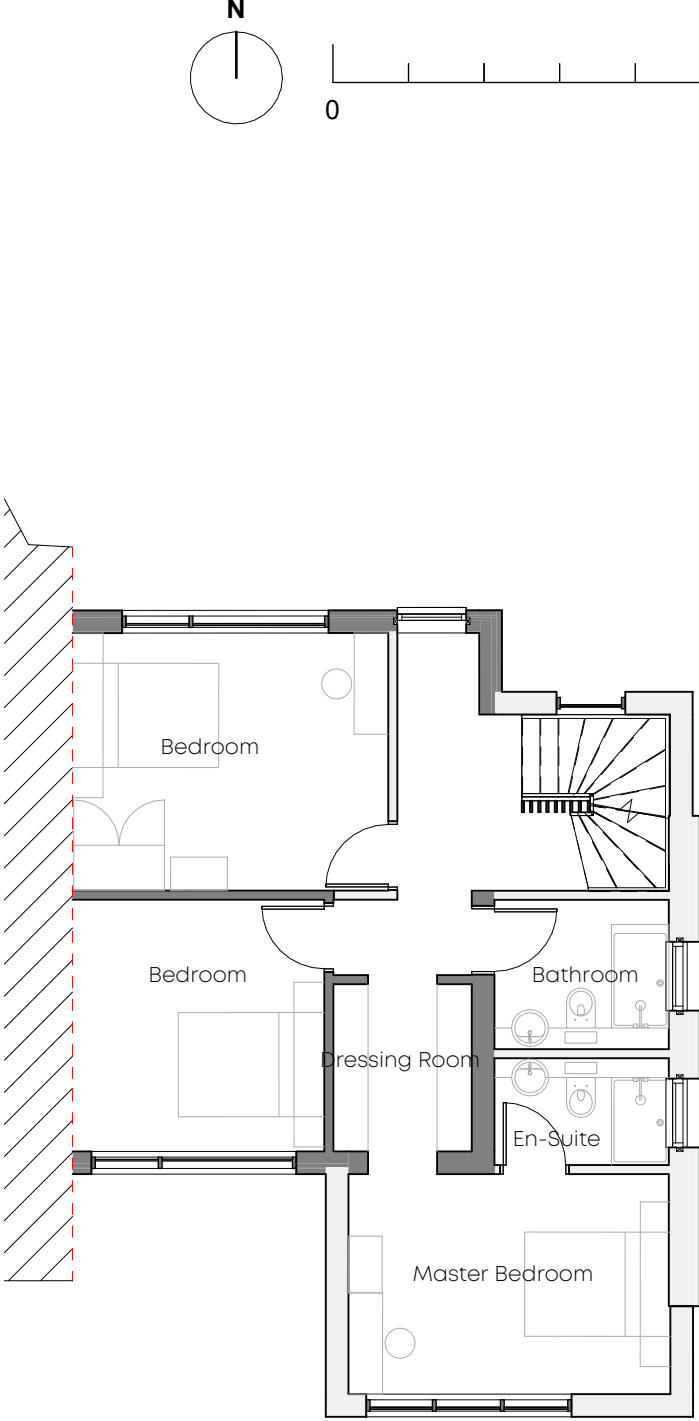

01 First Floor
1:100

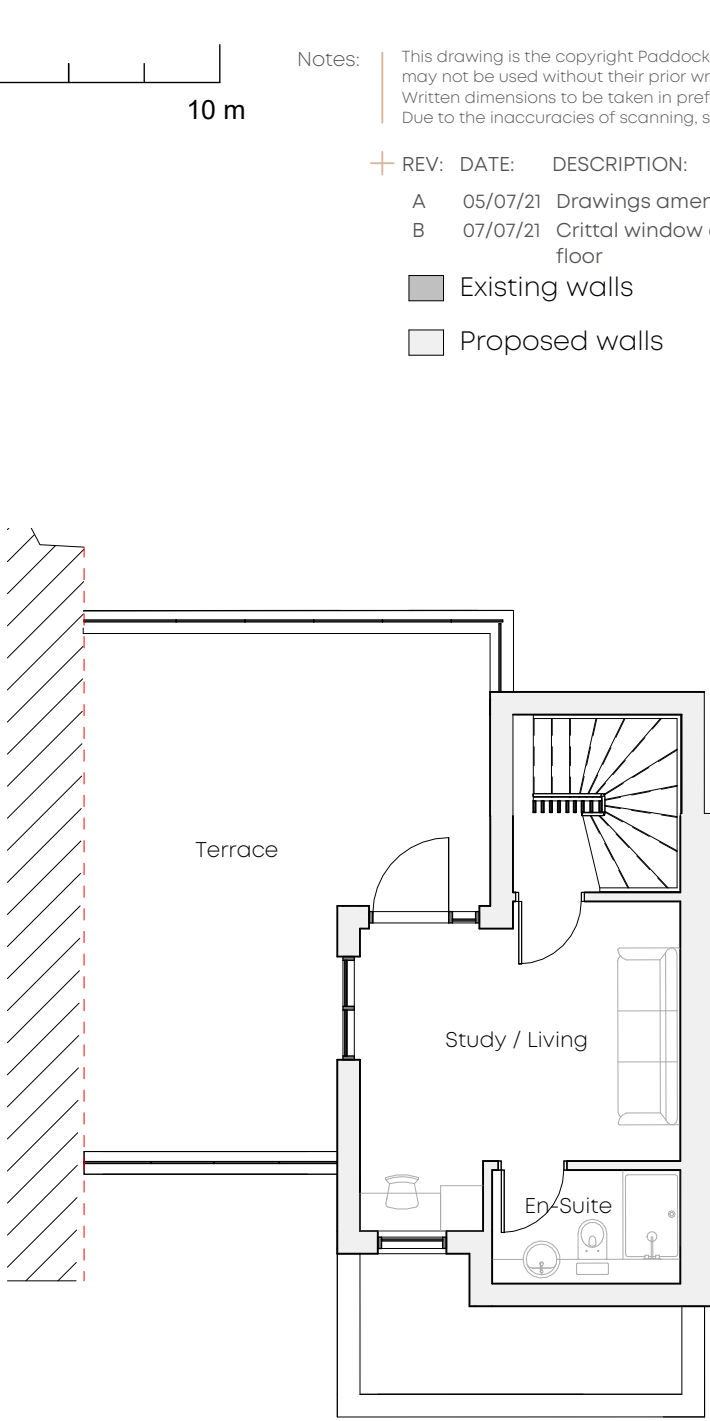

02 Second Floor
1:100

Notes:

This drawing is the copyright Paddock Johnson Partnership Limited and may not be used without their prior written consent.
Written dimensions to be taken in preference to scaled dimensions.
Due to the inaccuracies of scanning, scanned images should not be scaled.

+

REV:

DATE:

DESCRIPTION:

BY:

A

05/07/21

Drawings amended.

RD

B

07/07/21

Critical window and door added to ground RD floor

■

Existing walls

□

Proposed walls

CLIENT:

Rebecca May

PROJECT:

Extension & Alteration
10 Victoria Grove, Manchester,
M14 6BF

DRAWING TITLE:

Proposed Floor Plans

DRAWING NUMBER:

21032-110-B

SCALE:

As indicated@A3

DATE:

06/25/21

STATUS:

Planning

BY:

RD

CHECKED:

VA

PADDOCK
JOHNSON

Studio 2, The Lyceum,
Bath Street, Port Sunlight,
Merseyside, CH62 4UJ
0151 643 1234
admin@paddockjohnson.com
www.paddockjohnson.com
Paddock Johnson Partnership
Limited. Registered in England
and Wales. No. 06684275