




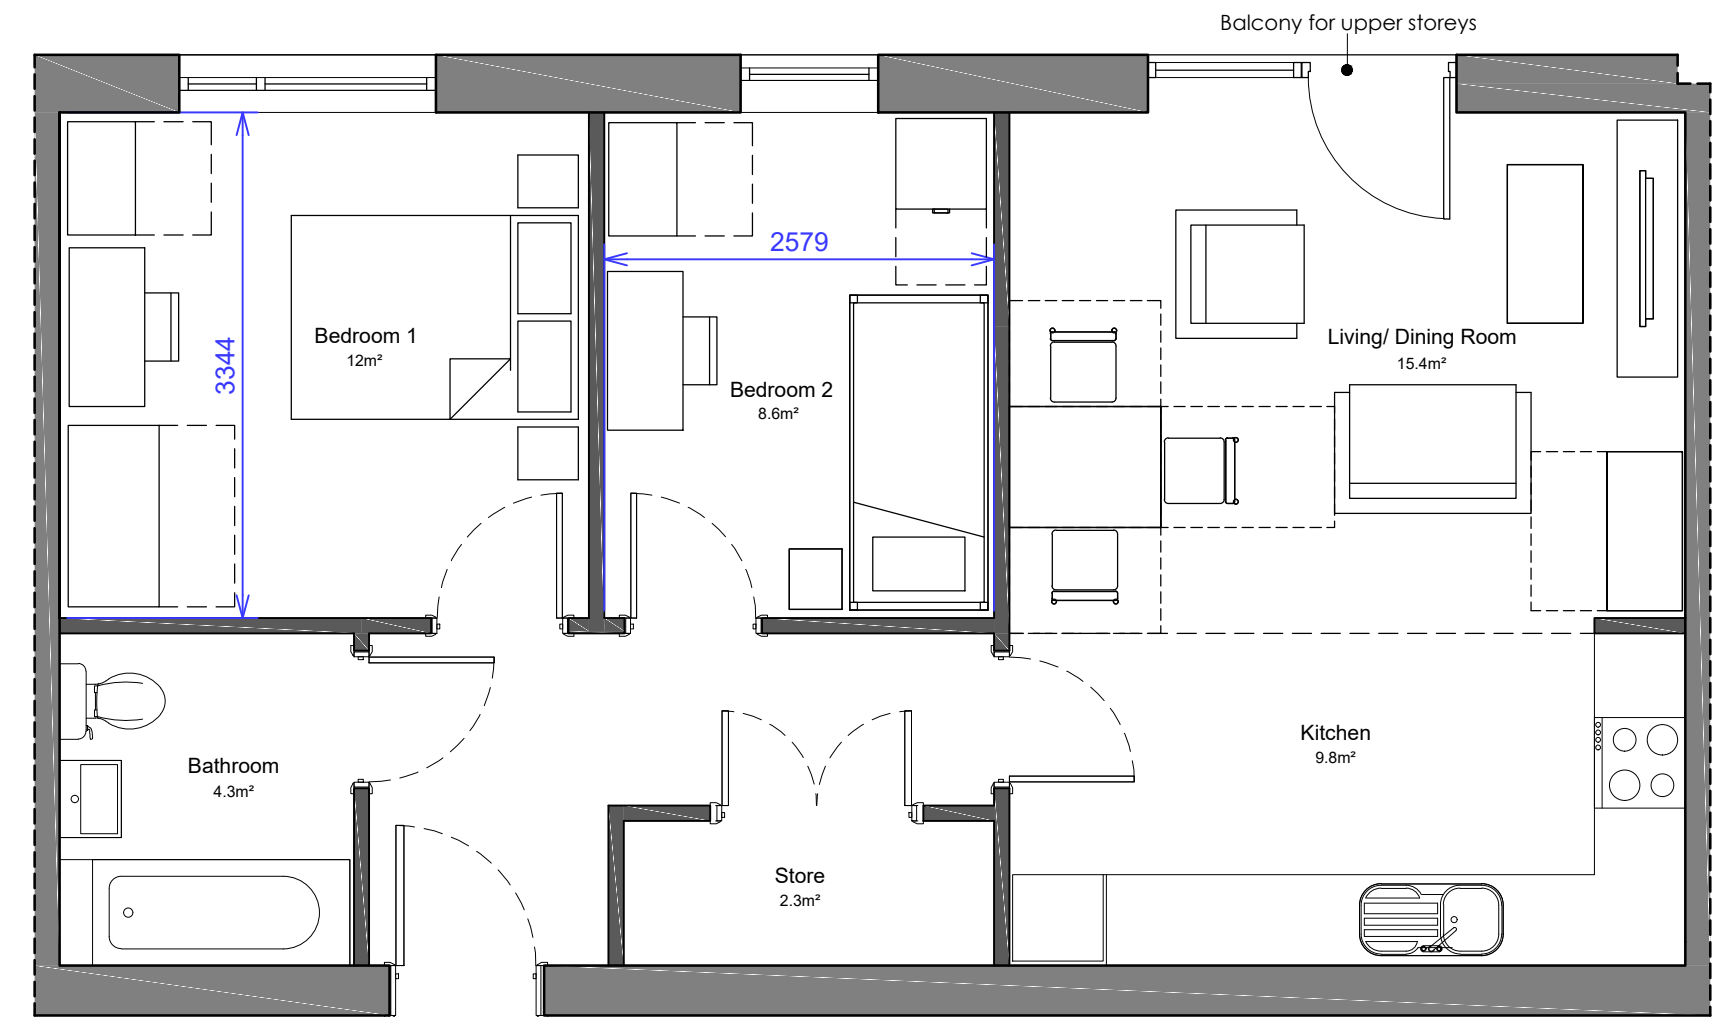


Type G (2 Bedroom 3 Person)
Floor Plan (Internal Area 61.0m²)

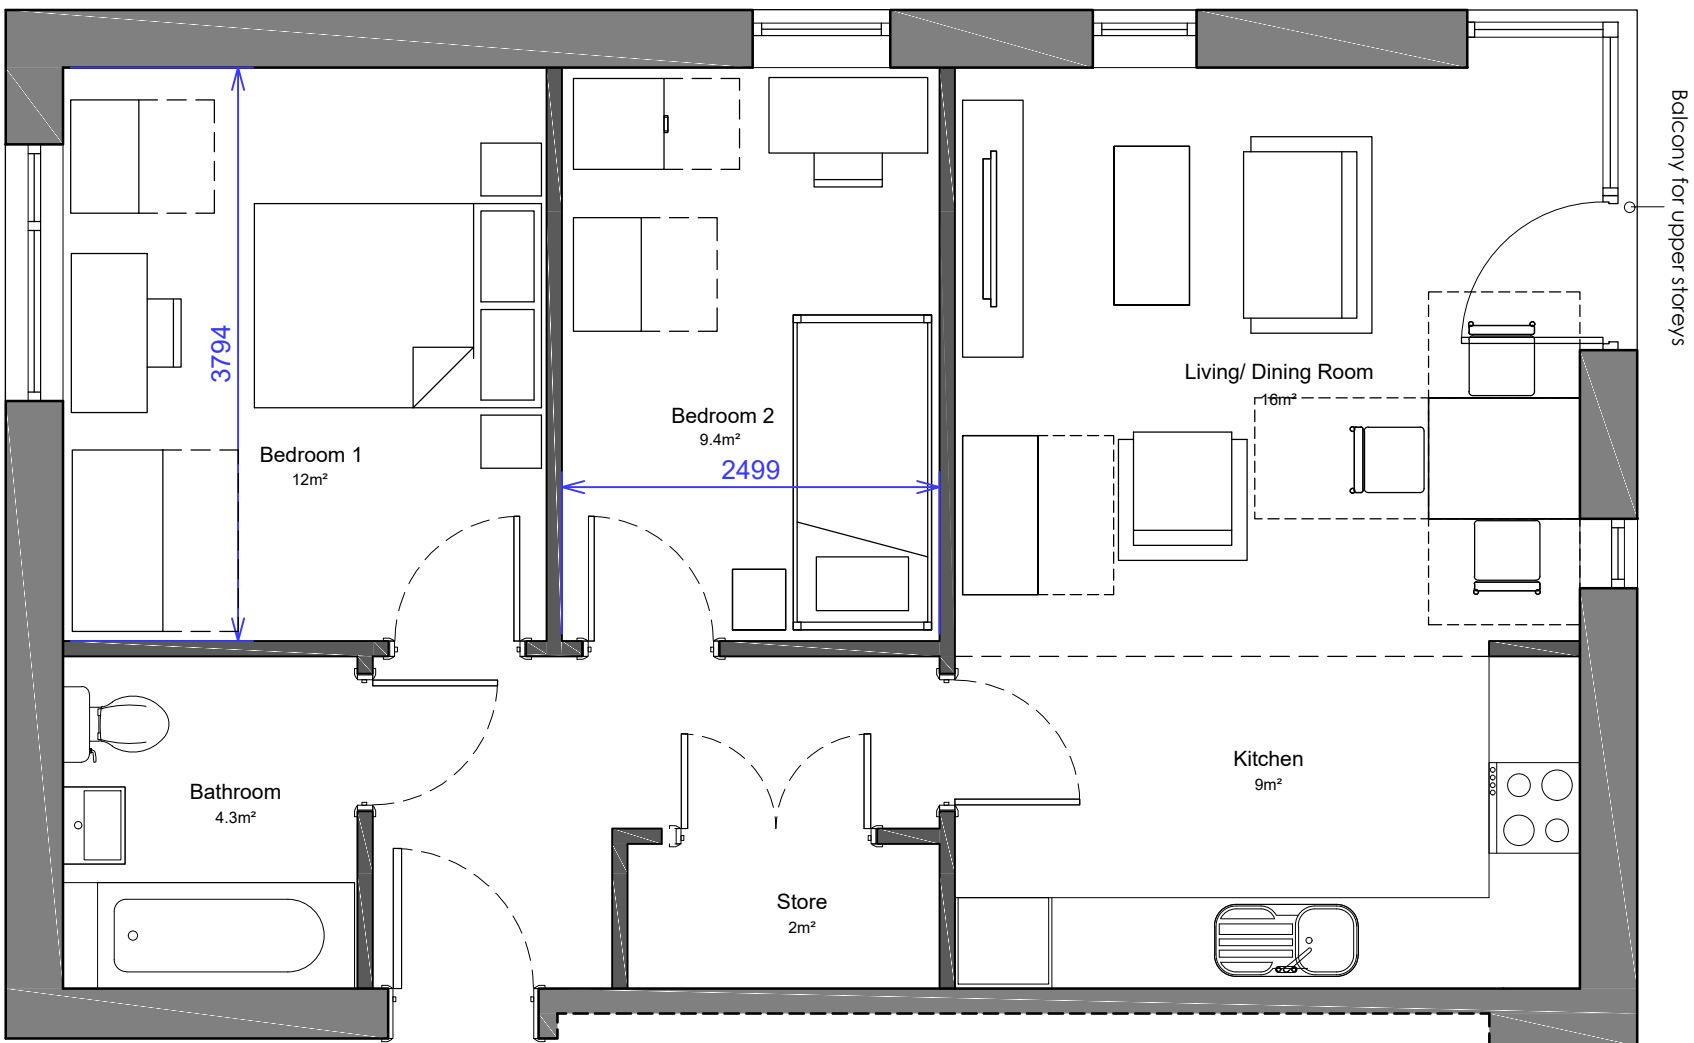

Type G Alt (2 Bedroom 3 Person)
Floor Plan (Internal Area 61.0m²)

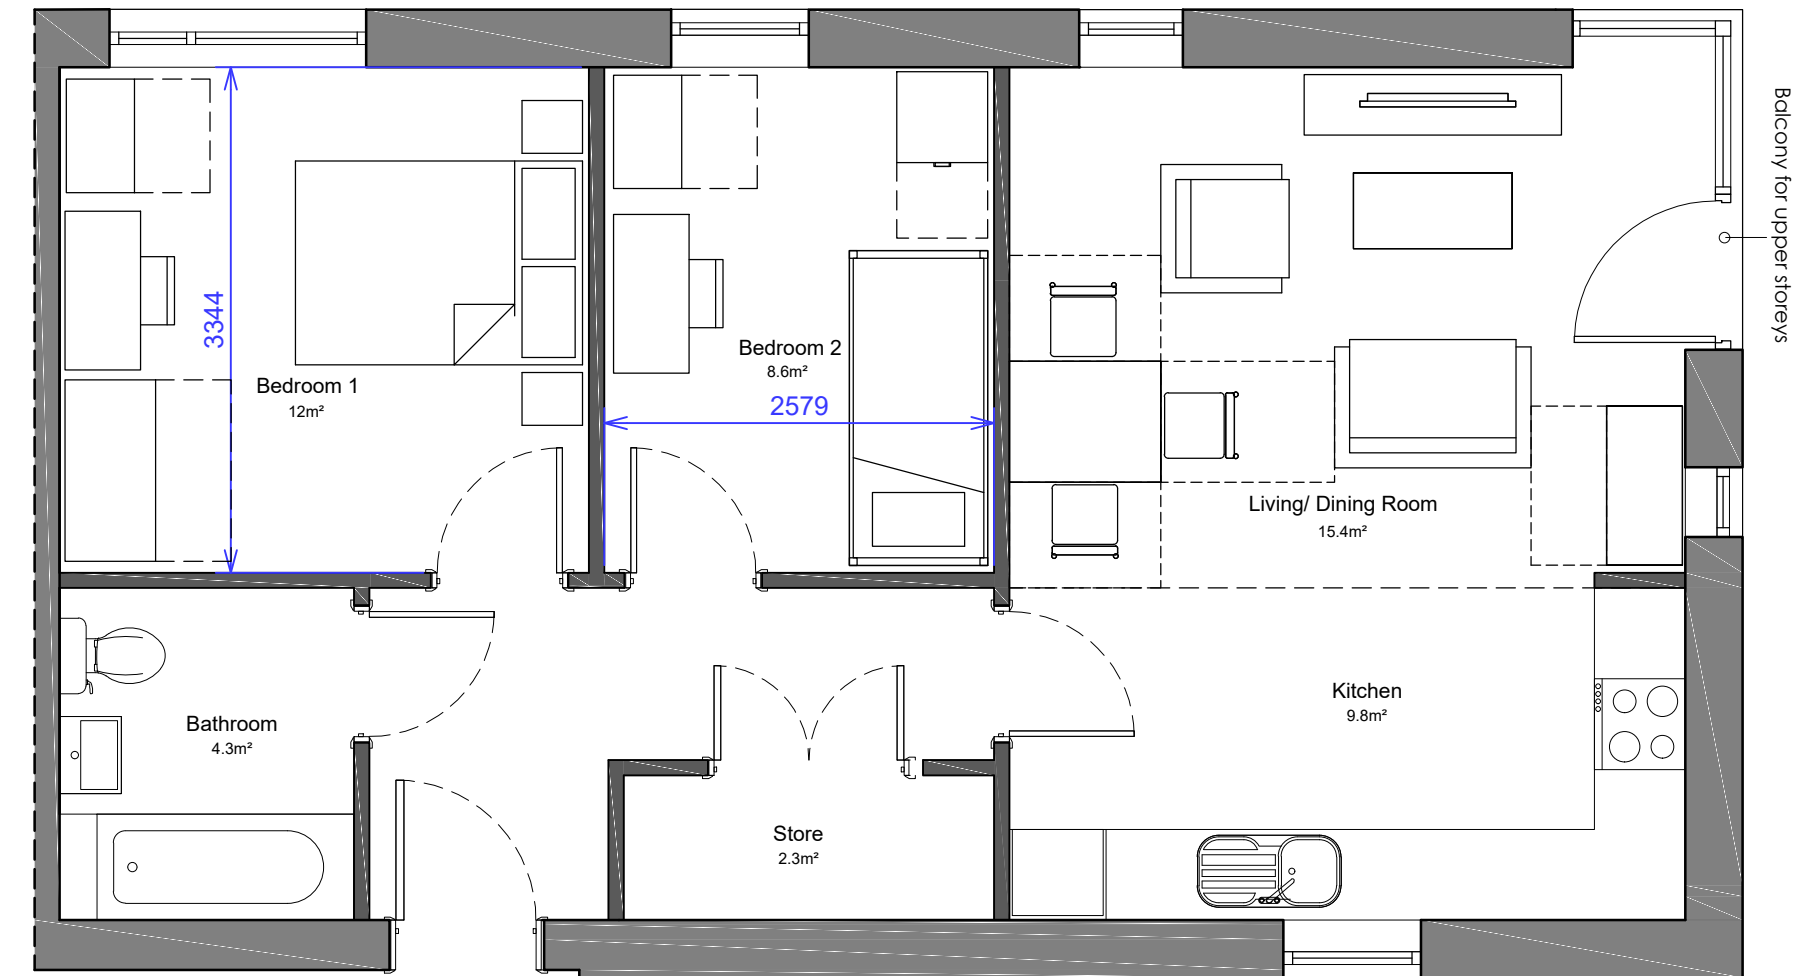

Type G Alt 2 (2 Bedroom 3 Person)
Floor Plan (Internal Area 61.0m²)

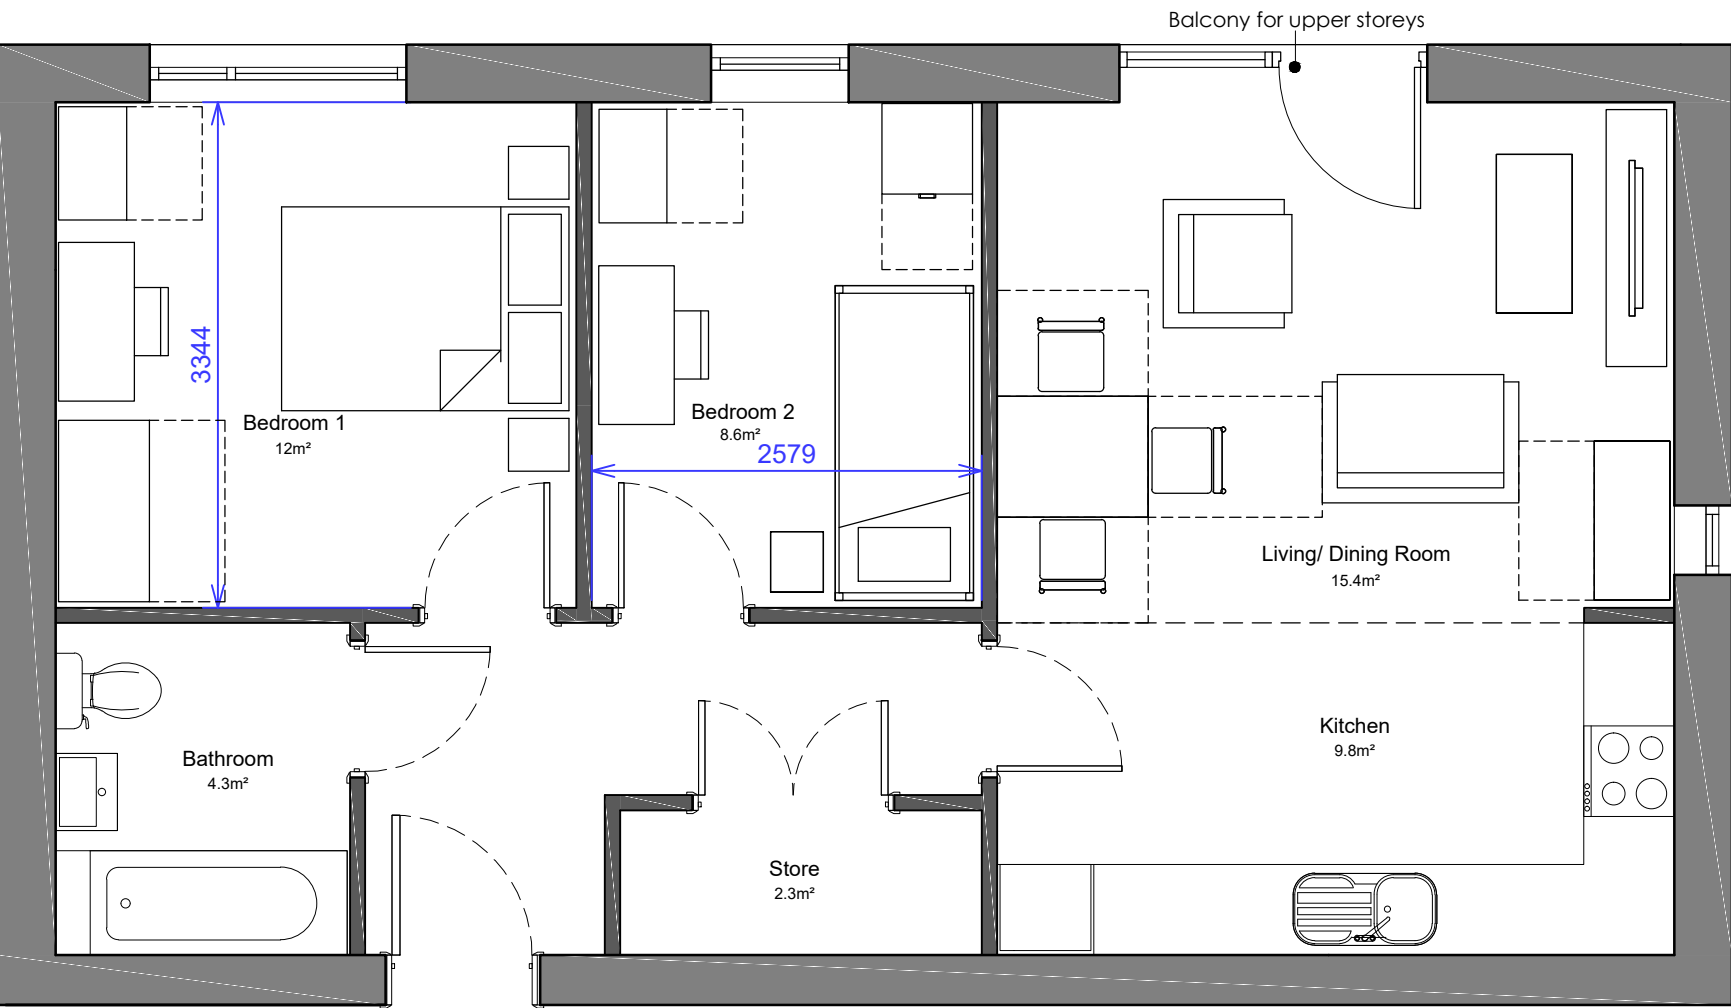

Type G Alt 3 (2 Bedroom 3 Person)
Floor Plan (Internal Area 61.0m²)

- NOTES:
- THE CONTRACTOR IS RESPONSIBLE FOR CHECKING DIMENSIONS, TOLERANCES & REFERENCES. ANY DISCREPANCY TO BE VERIFIED WITH THE ARCHITECT BEFORE PROCEEDING WITH THE WORKS.
 - WHERE AN ITEM IS COVERED BY DRAWINGS OF DIFFERENT SCALES, THE LARGER SCALE DRAWING TO BE WORKED TO. DO NOT SCALE FROM THE DRAWING. FIGURED DIMENSIONS
 - TO BE WORKED TO IN ALL CASES.
 - THIS DRAWING TO BE READ IN CONJUNCTION WITH:

NATIONAL SPACE STANDARDS (March 2015)	
✓	The dwelling provides at least the gross internal floor area and built-in storage area set out in Table 1 below
✓	A dwelling with two or more bedspaces has at least one double (or twin) bedroom
✓	In order to provide one bedspace, a single bedroom has a floor area of at least 7.5m² and is at least 2.15m wide
✓	In order to provide two bedspaces, a double (or twin bedroom) has a floor area of at least 11.5m²
✓	One double (or twin bedroom) is at least 2.75m wide and every other double (or twin) bedroom is at least 2.55m wide.
✓	Any area with a headroom of less than 1.5m is not counted within the Gross Internal Area unless used solely for storage (if the area under the stairs is to be used for storage, assume a general floor area of 1m² within the Gross Internal Area)
✓	Any other area that is used solely for storage and has a headroom of 900-1500mm (such as under eaves) is counted at 50% of its floor area, and any area lower than 900mm is not counted at all
✓	A built-in wardrobe counts towards the Gross Internal Area and bedroom floor area requirements, but should not reduce the effective width of the room below the minimum widths set out above. The built-in area in excess of 0.72m² in a double bedroom and 0.36m² in a single bedroom counts towards the built-in storage requirement
✓	The minimum floor to ceiling height is 2.3m for at least 75% of the Gross Internal Area

Minimum gross internal floor areas and storage (m2)	
Number of bedrooms(b)	Built-in Storage
1b1p	1.9
1b2p	1.5
2b	2
3b	2.5
4b	3
5b	3.5
6b	4.0

C	Revised to suit building amendment	18.06.21	JH
B	Planning Issue	21.11.19	HR
A	Proposal updated to reflect comments received on 16.07.19 at design freeze meeting	23.07.19	CG
Rev		Date	By

Client: _____

Southway Housing

Project: _____

Southway Infill Sites

Description: _____

GA Plans Type G:
Nell Lane

Purpose of issue: _____

PLANNING

Drawn by: _____ Checked by: _____ Scale: _____

CG HR 1:50@A2

Date: _____ Project No: _____ Drawing No: _____ Rev: _____

JUN 19 18-021/20-057 1.04 C



Manchester office: Raven House, 113 Fairfield Street, Manchester, M12 6EL. Tel: 0161 272 3500 Fax: 0161 272 3501
studio@trianglearchitects.co.uk www.trianglearchitects.co.uk www.twitter.com/TriangleArch

scale 1:50 0 2.5m