


NOTES


1. On no account may this drawing be scaled.
2. Any discrepancy to be reported to the Contract Administrator immediately
3. The Contractor must check all dimensions on site prior to placing work in hand and/or ordering any materials or work.
4. This drawing is copyright of property sign ltd t/a studio_neo
it may not be reproduced or part reproduced without the express consent of property sign

Drawing Status


- ☐ PRELIMINARY FOR APPROVAL
- ☐ AGREED LAYOUT - SIGNED OFF
- ☒ PLANNING DRAWING
- ☐ BUILDING CONTROL DRAWING
- ☐ TENDER DRAWING
- ☐ CONTRACT DRAWING
- ☐ CONSTRUCTION DRAWING
- ☐ AS-BUILT DRAWING

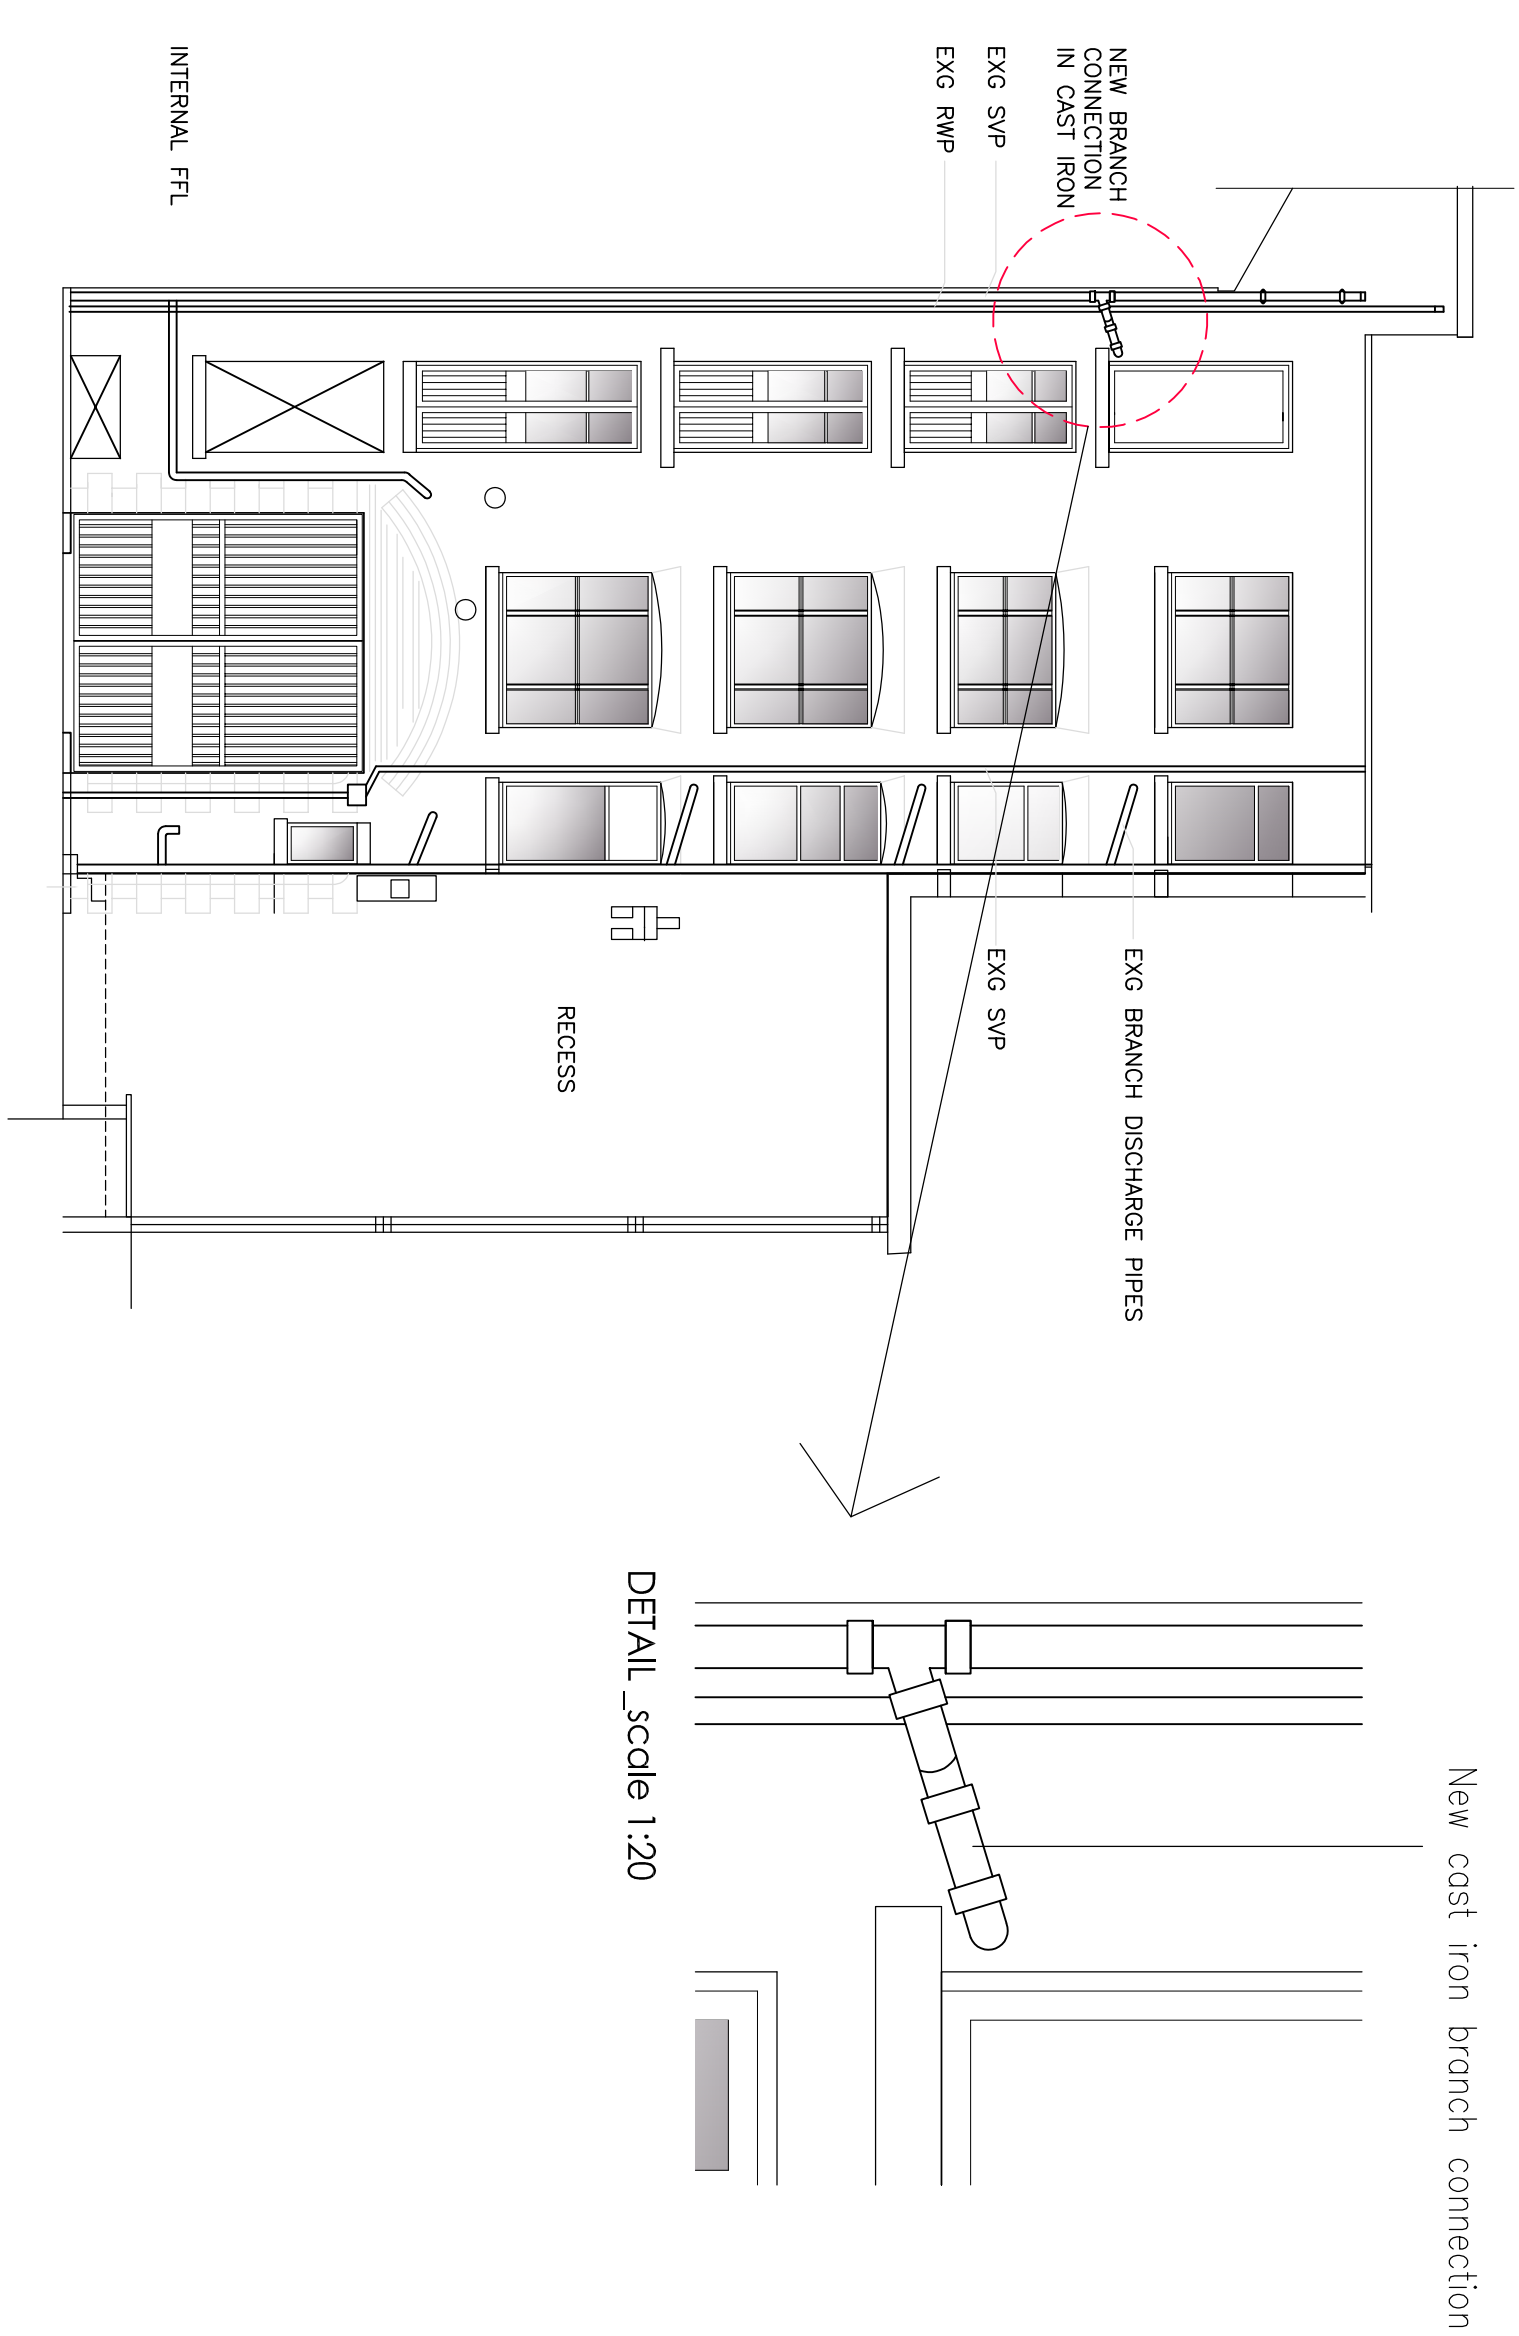


PROPOSED YARD- PART EAST ELEVATION_scale 1:100

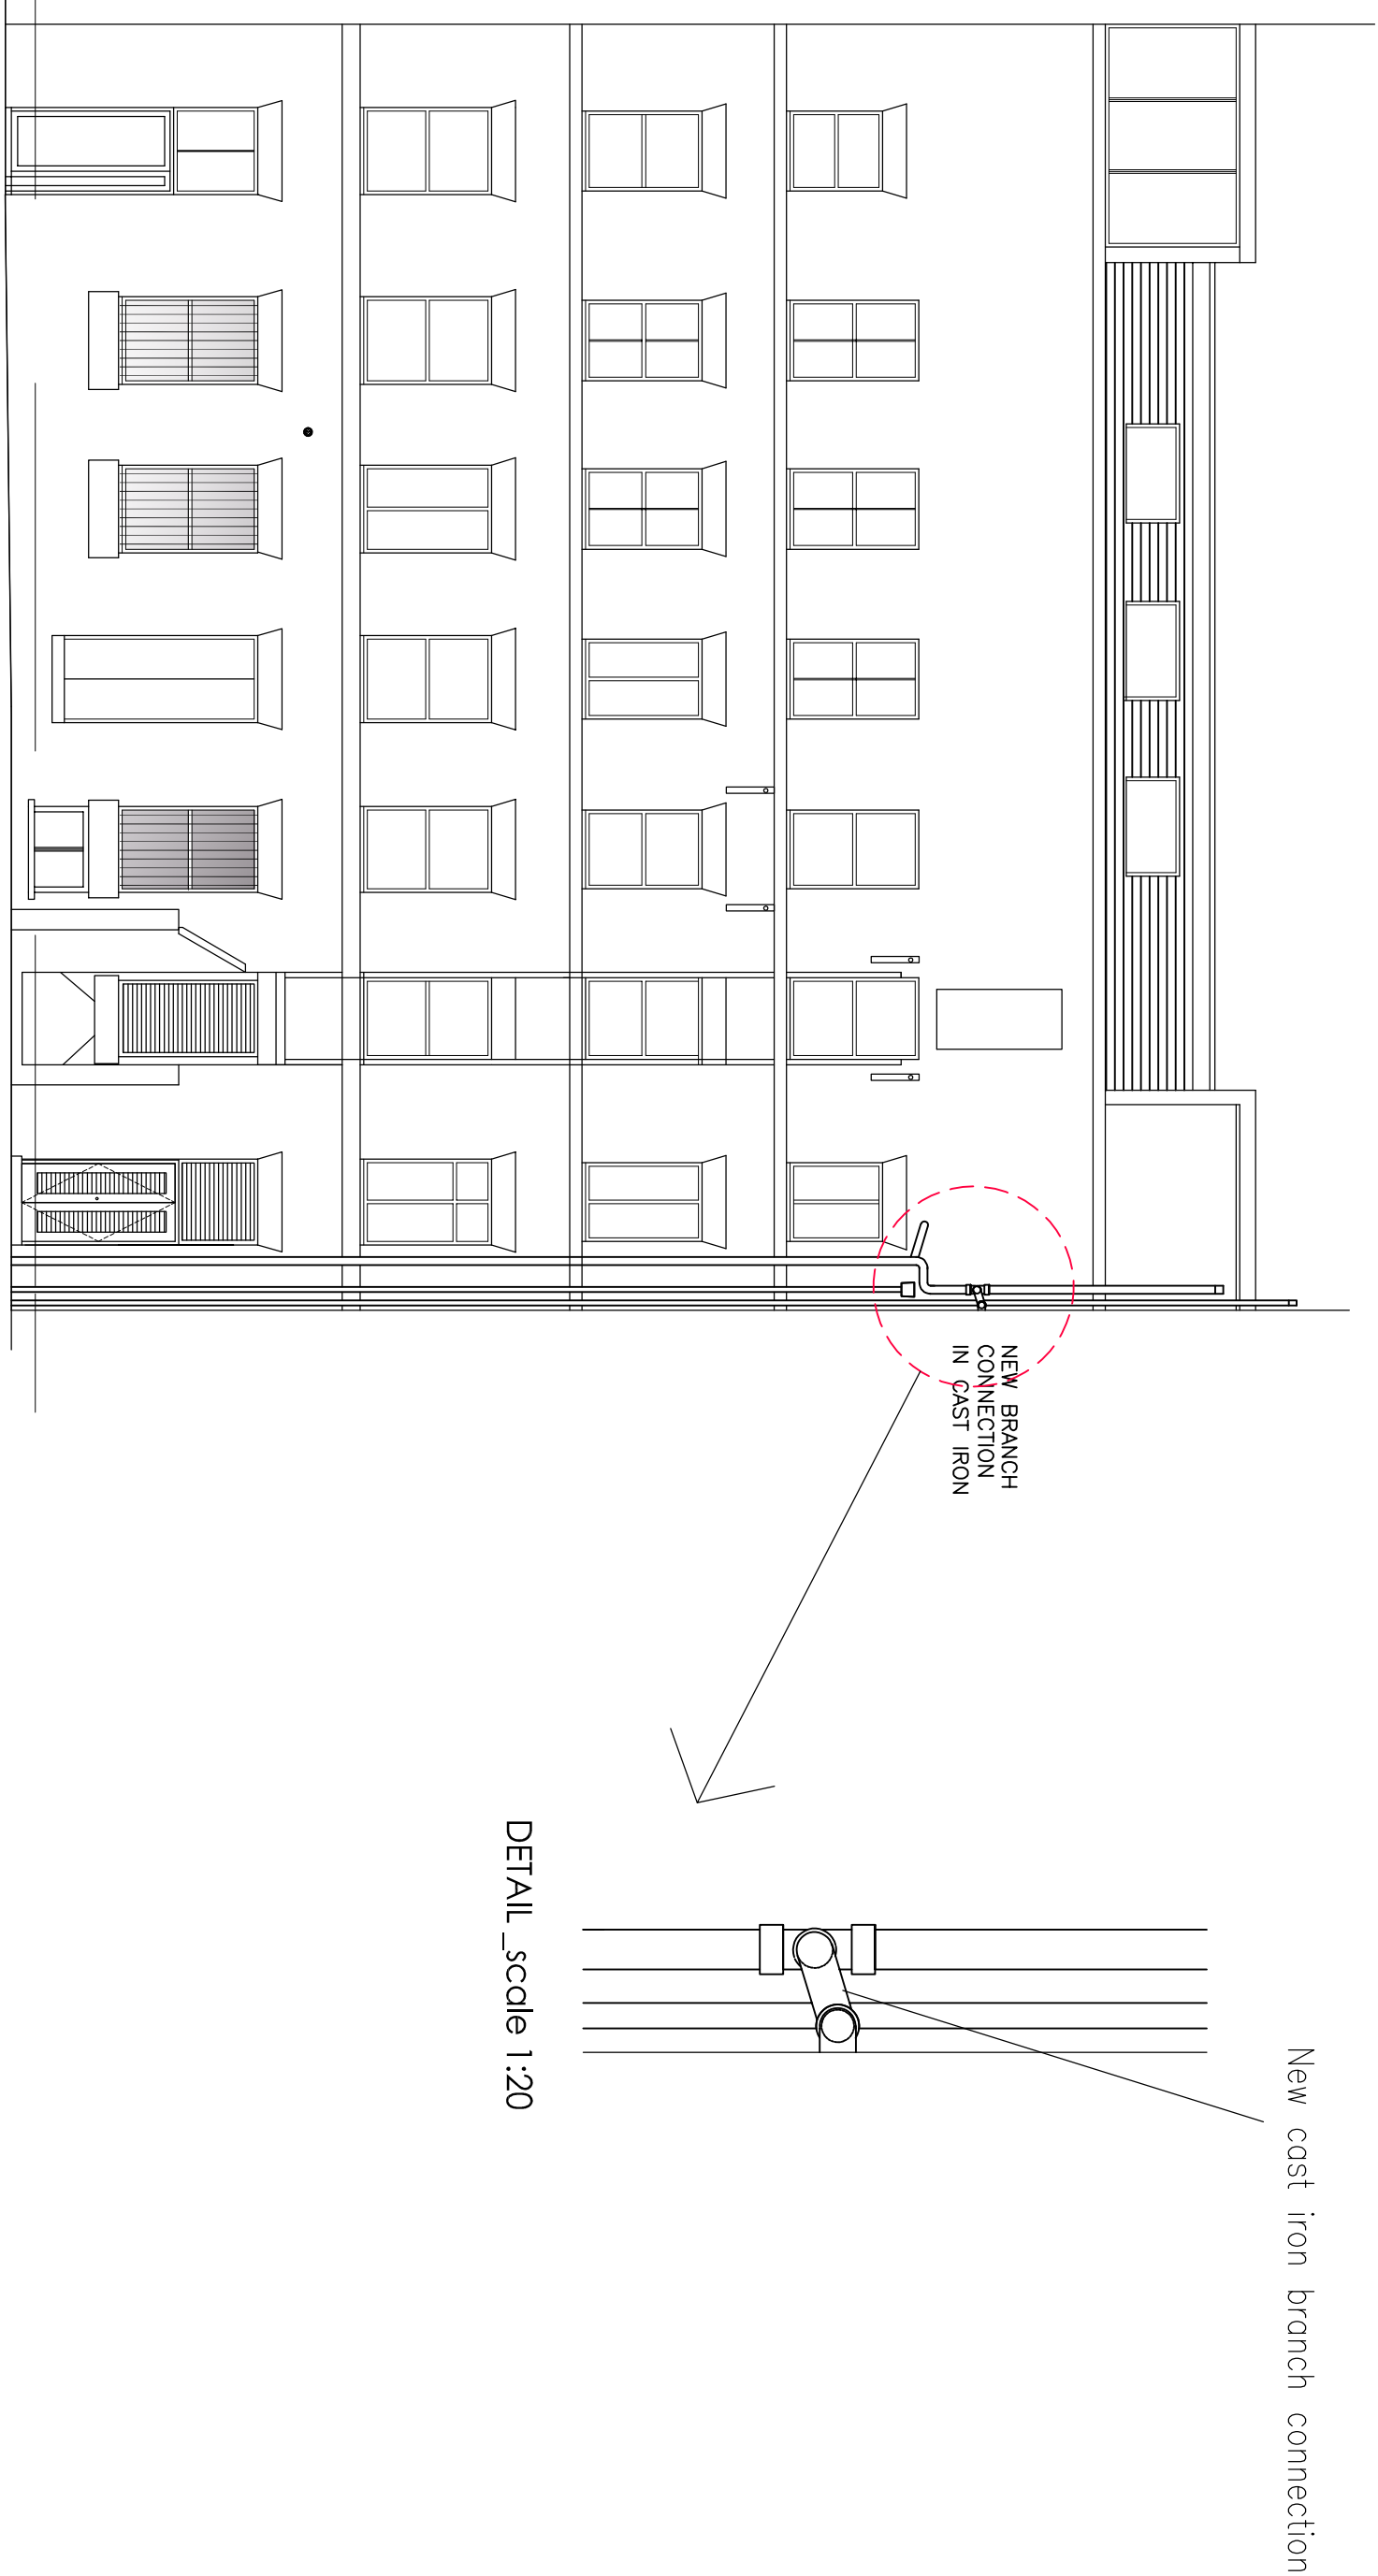

PROPOSED YARD- PART NORTH ELEVATION_scale 1:100

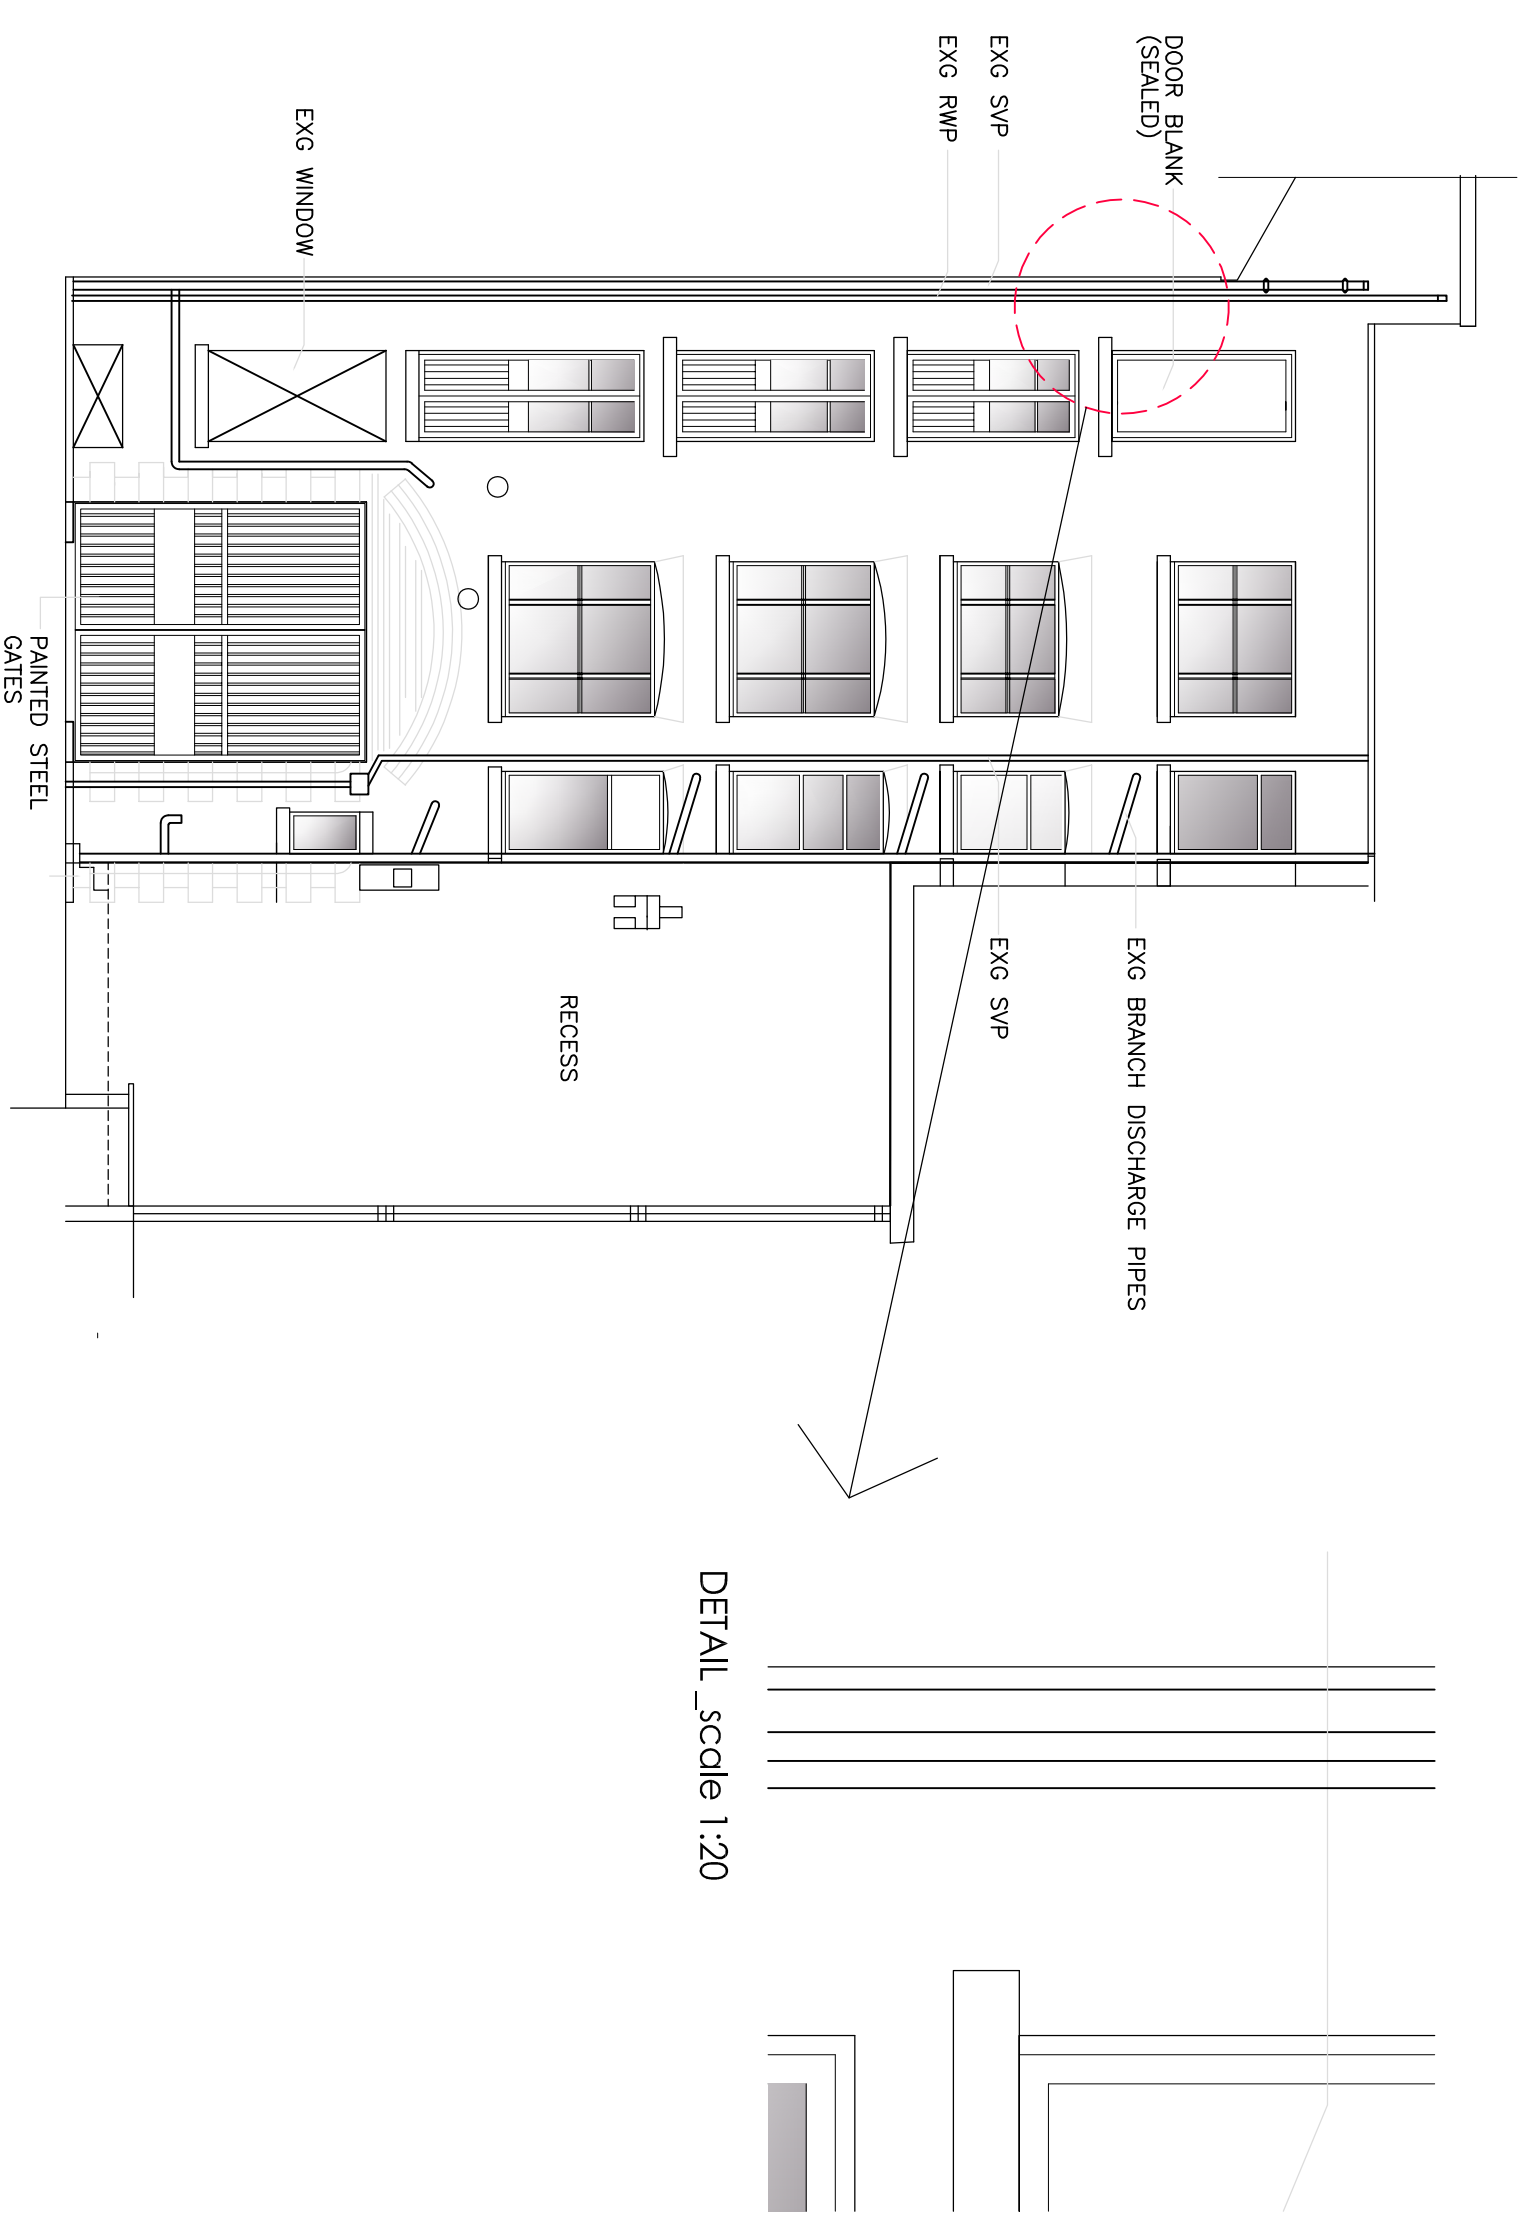

EXISTING YARD- PART EAST ELEVATION_scale 1:100

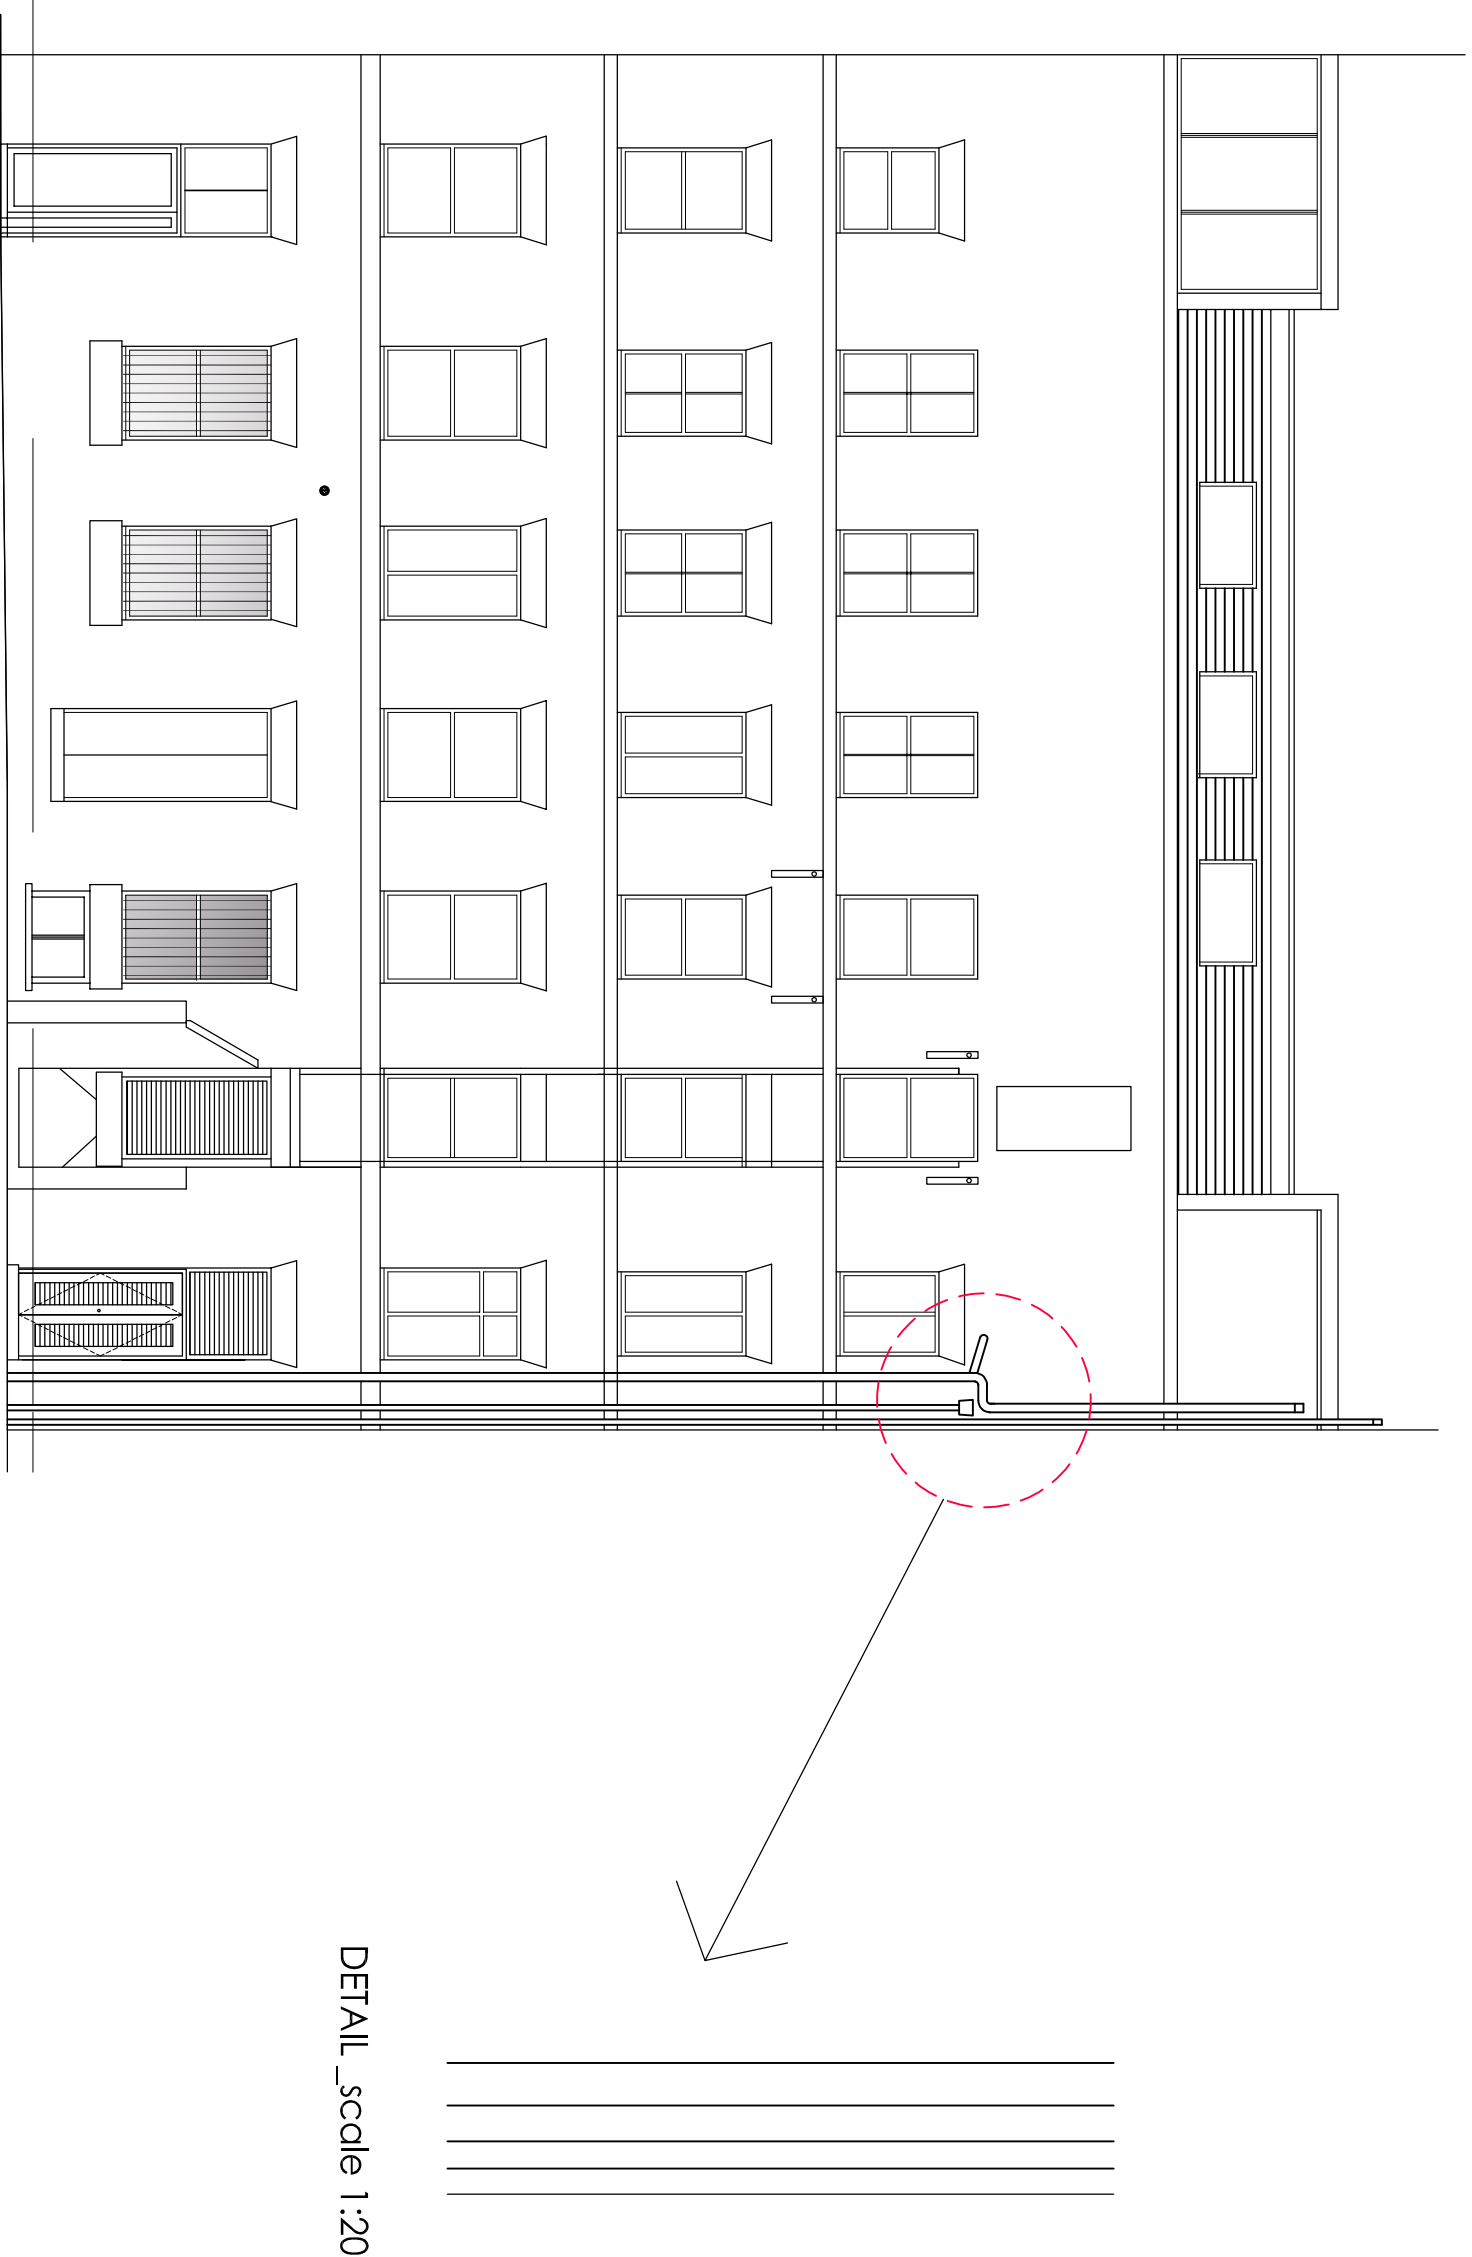

EXISTING YARD- PART NORTH ELEVATION_scale 1:100

Project	
TOP FLOOR	
18 HILTON STREET	
MANCHESTER M4	
Drawing Title	
YARD DRAINAGE	
ELEVATIONS	
Scale	Date
1:100 @ A1	00.00.21.
Drawing No.	Revision
2325/12-23	
Rev	Date
00.00.21	Description