




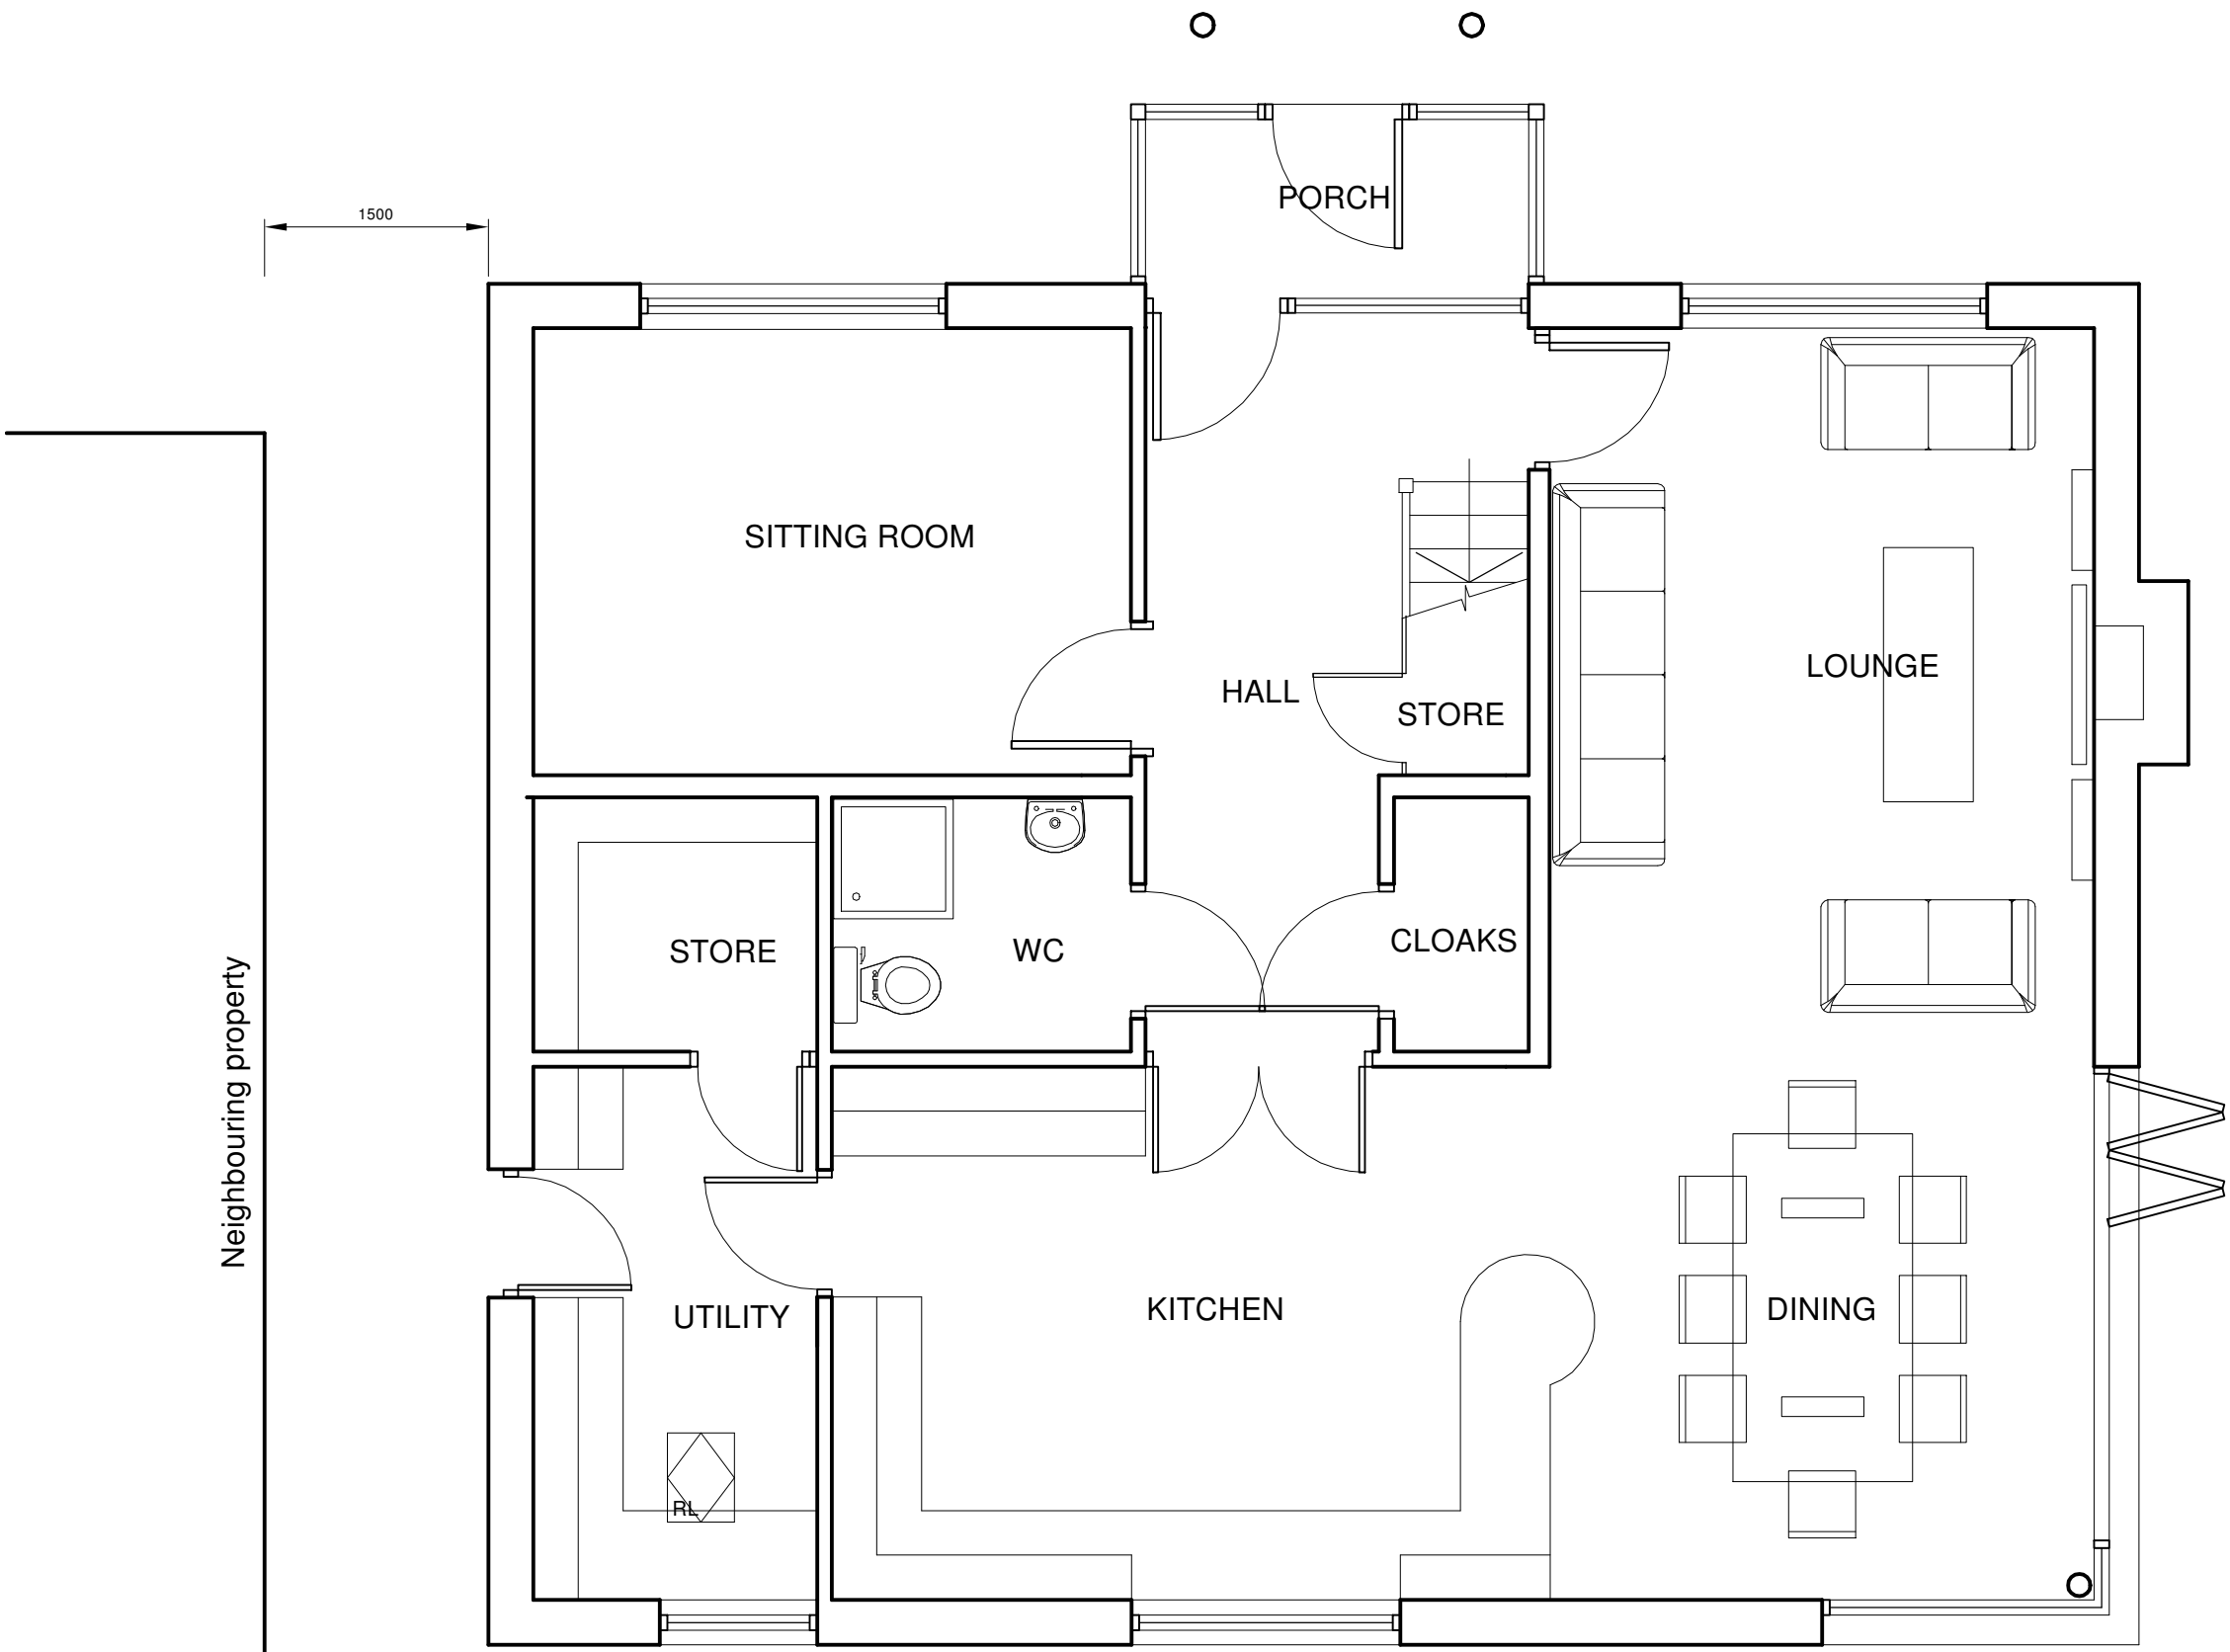

Proposed Ground Floor Plan


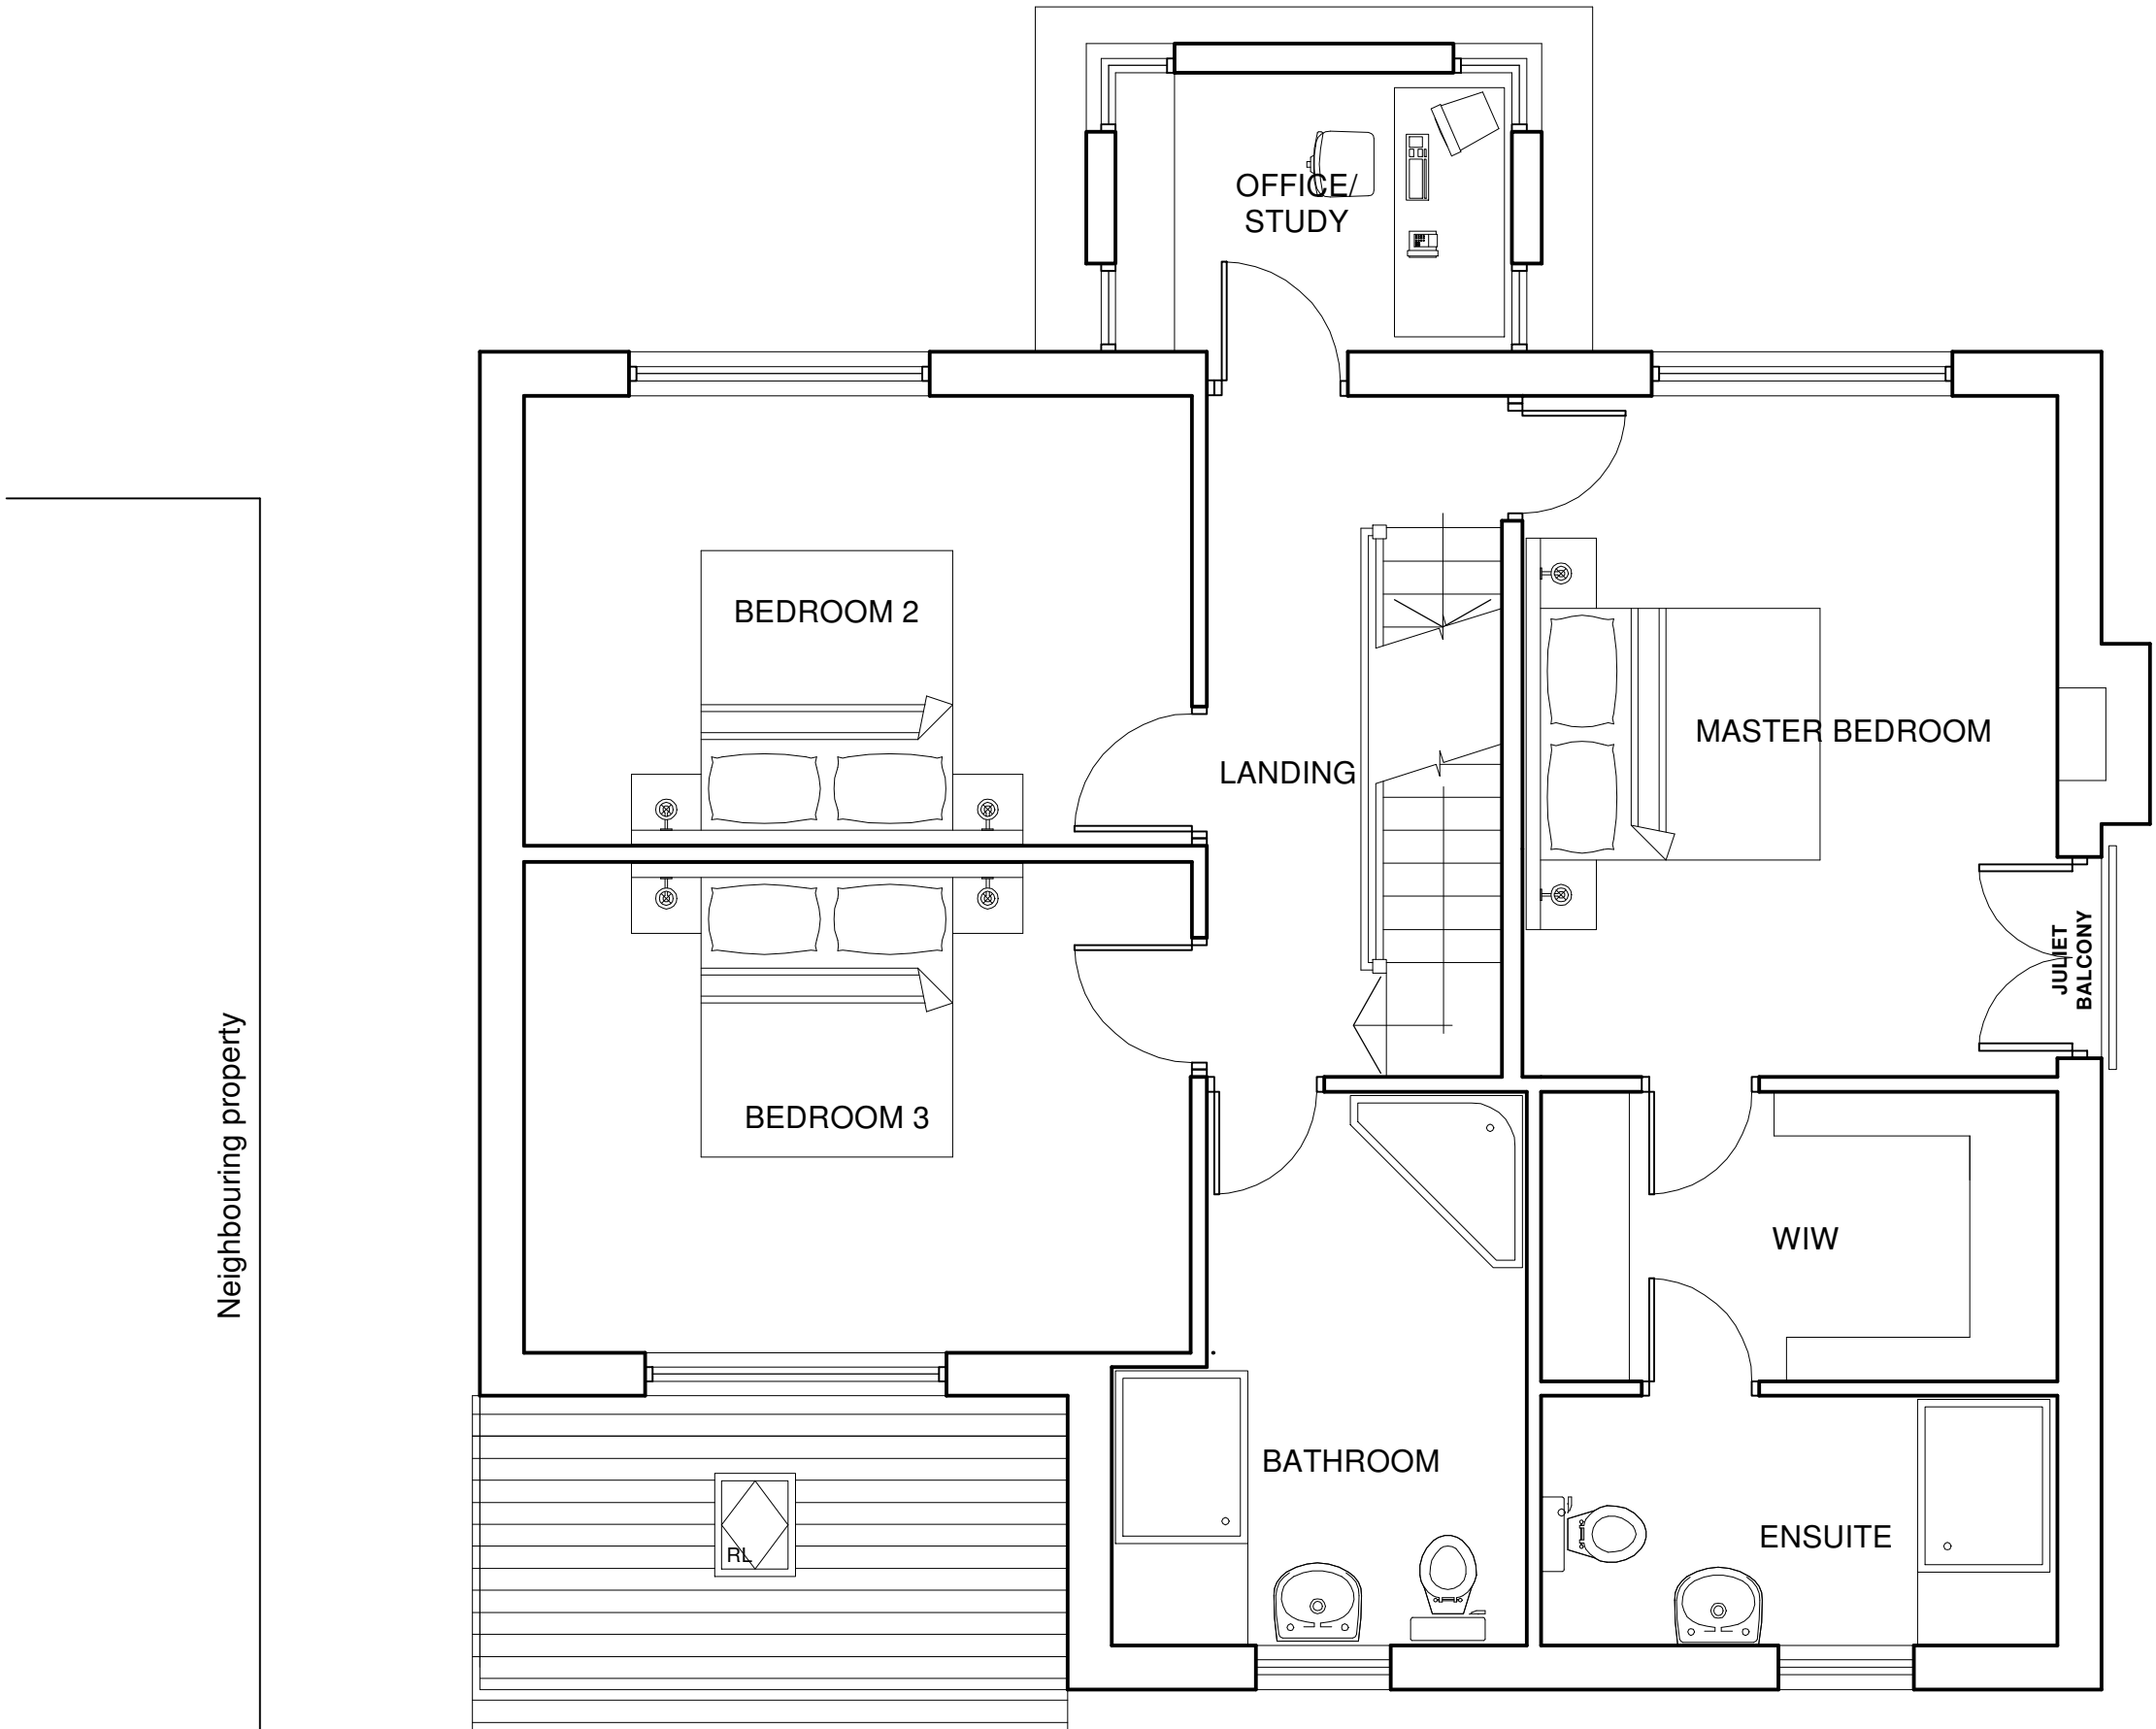


Proposed First Floor Plan

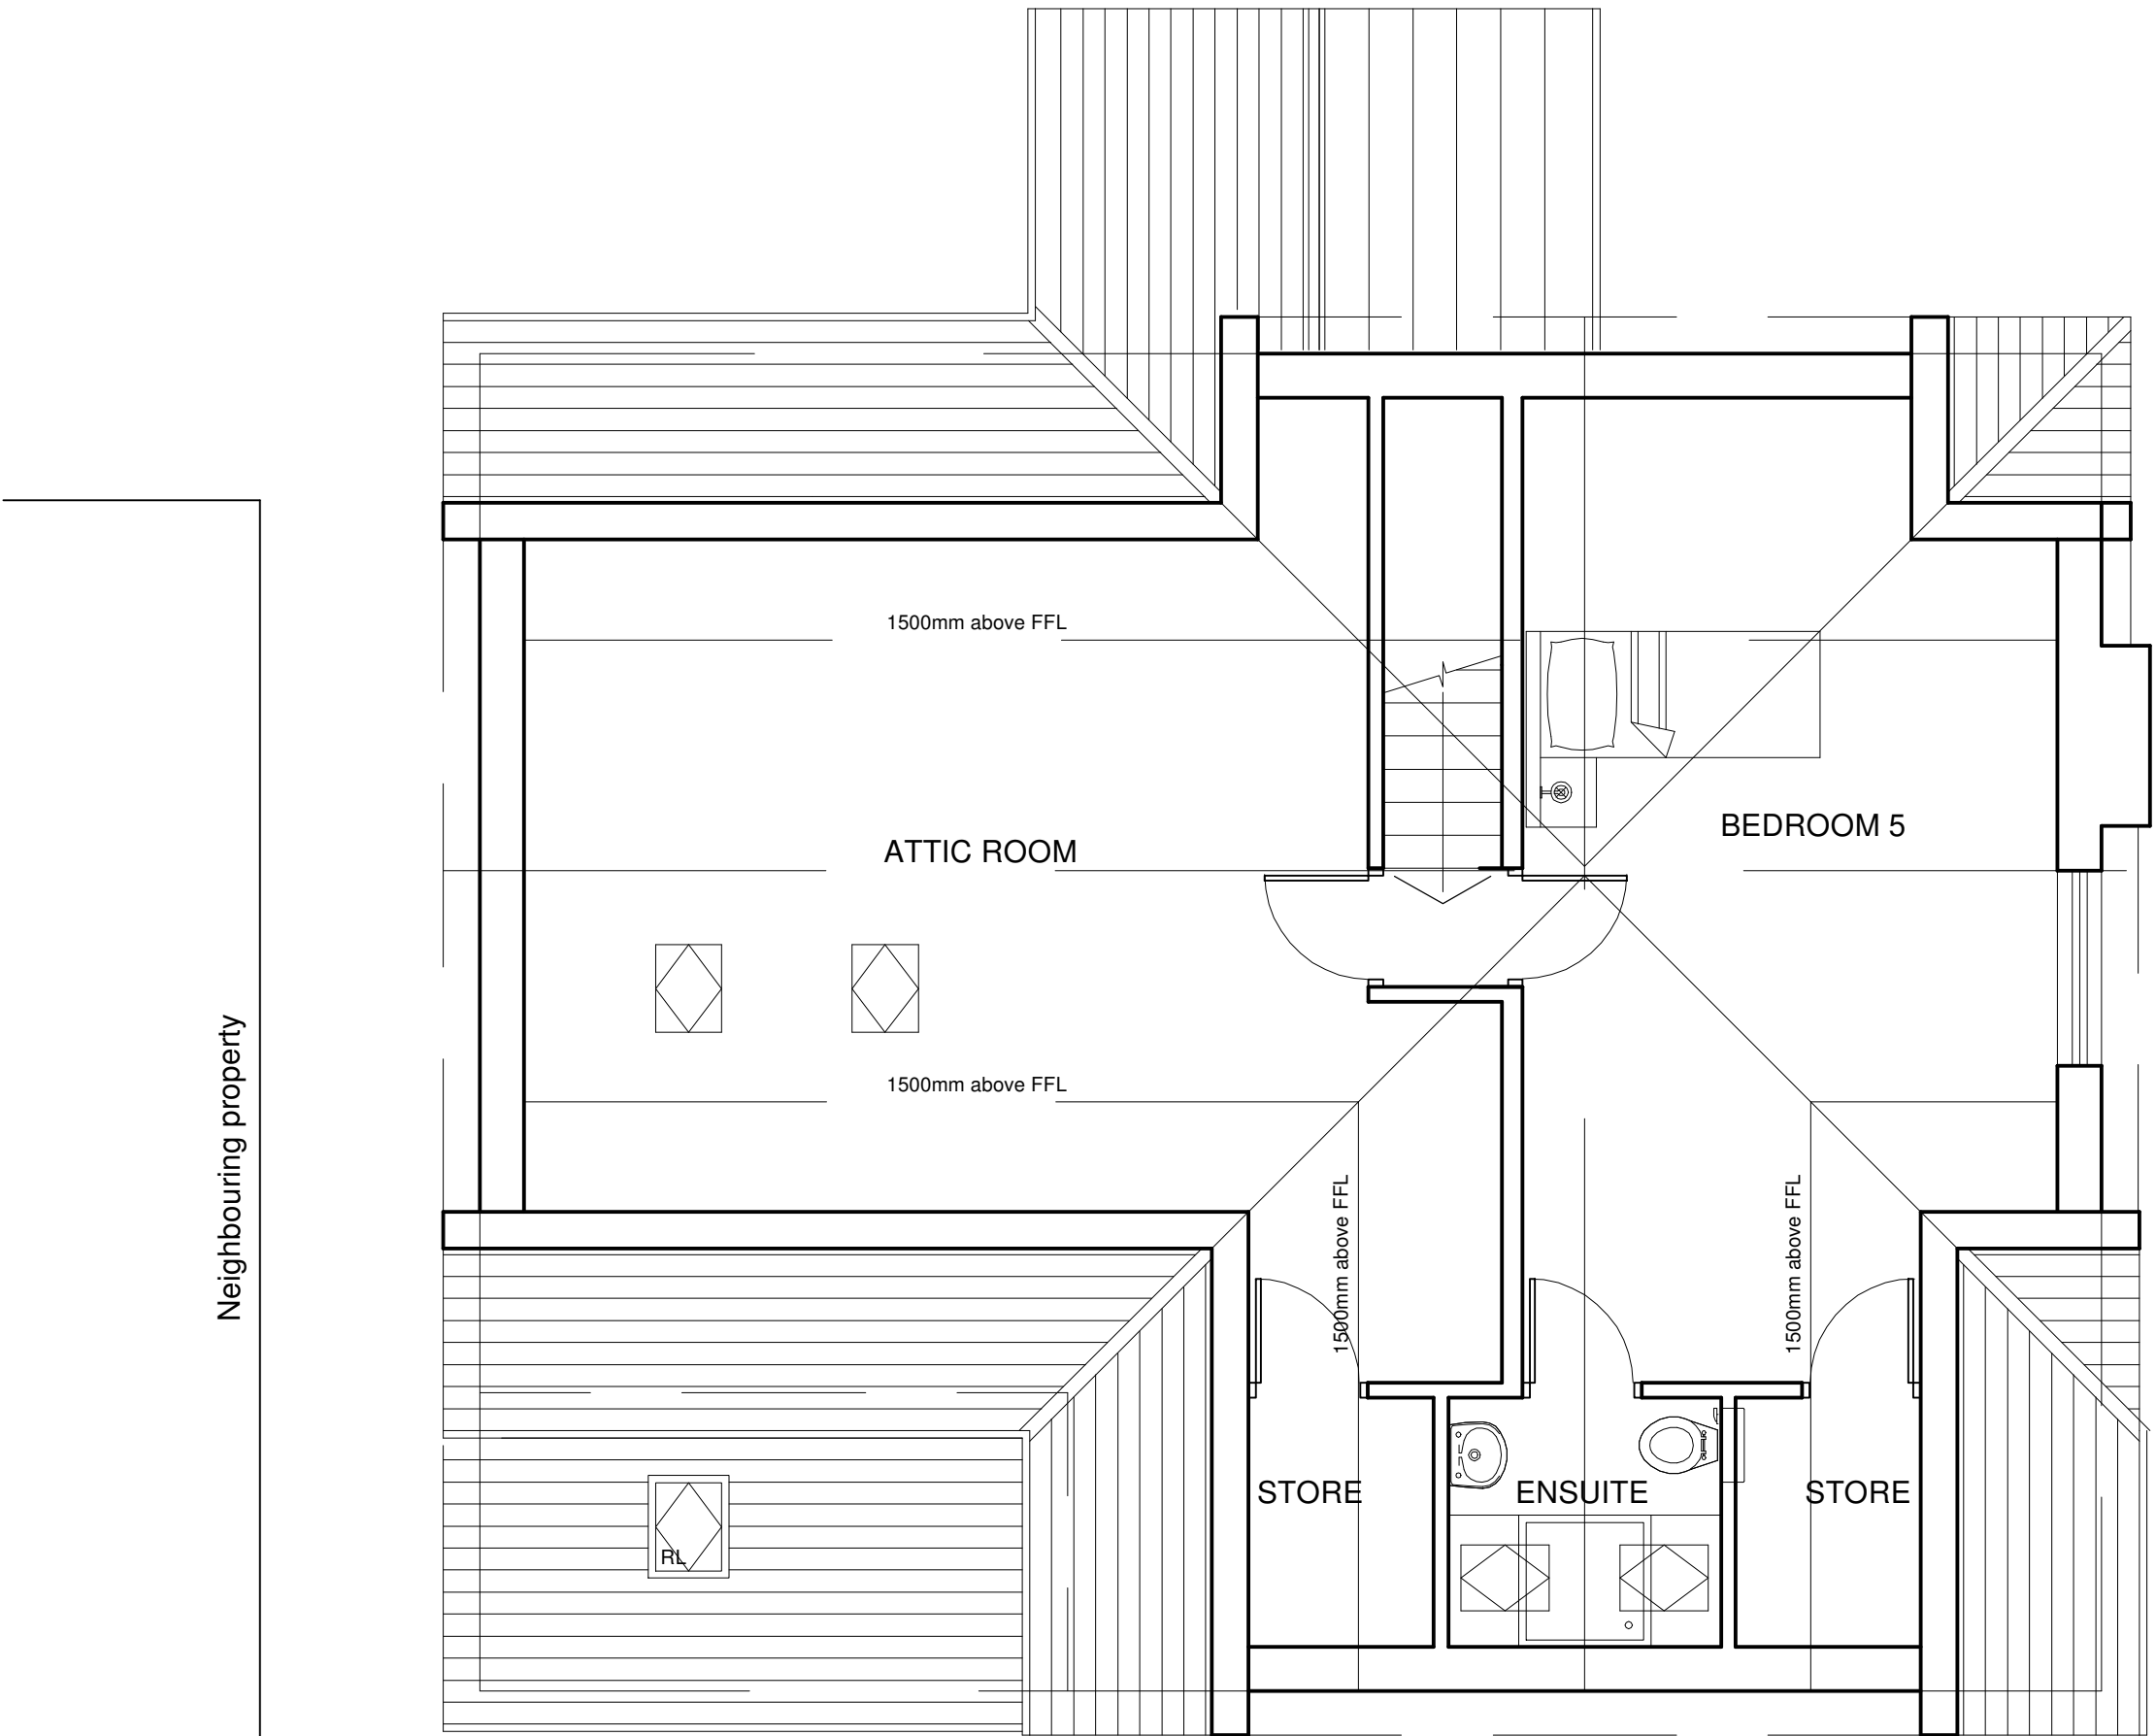

Proposed Second Floor Plan

THIS DRAWING IS FOR PLANNING PURPOSES ONLY. SUBJECT TO SITE SURVEY AND ALL NECESSARY CONSENTS. ALL DIMENSIONS TO BE CHECKED BY USER AND ANY DISCREPANCIES, ERRORS OR OMISSIONS TO BE REPORTED TO THE ARCHITECT BEFORE THE WORK COMMENCES. THIS DRAWING IS TO BE READ WITH ALL OTHER RELEVANT MATERIALS			
Revision	Notes	Date	Drawn
A	Dwelling position adjusted	May '20	-
B	Client name revised. Planning resubmission	June '21	
C			
D			

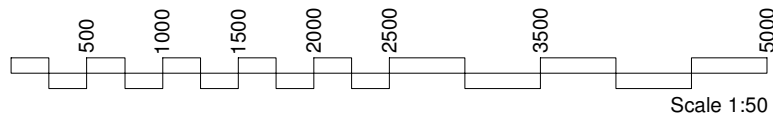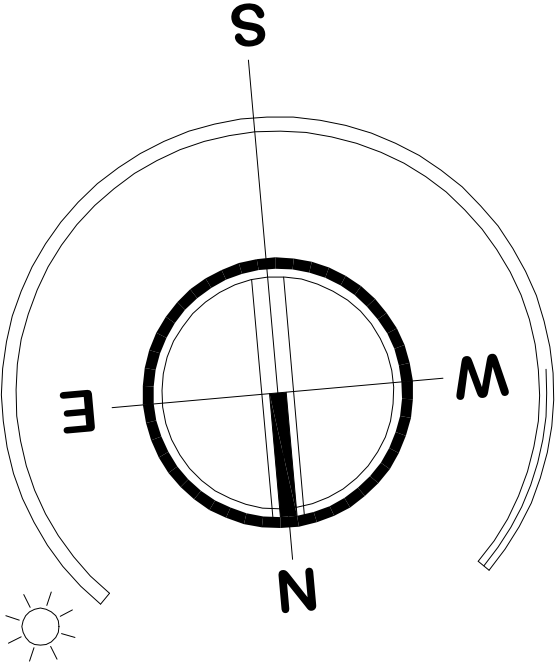

Scale 1:50

FA
+D

Fuzed A+D Ltd, 74A Water Street, Radcliffe, Manchester, M26 4DF • Tel/Fax: 0161 724 8006 • Email: fuzedarchitects@gmail.com			
Project	Detached dwelling at 9 Ansleigh Avenue, Crumpsall		
Client	Claire, Christina and Alex Senechko		
Content	Proposed Floor plans		

Scale	Drawn	Checked	Date	Contract No.	Dwg No.	Rev
1:50 @ A1	PD	-	Sept '11	1022	5.01	B