




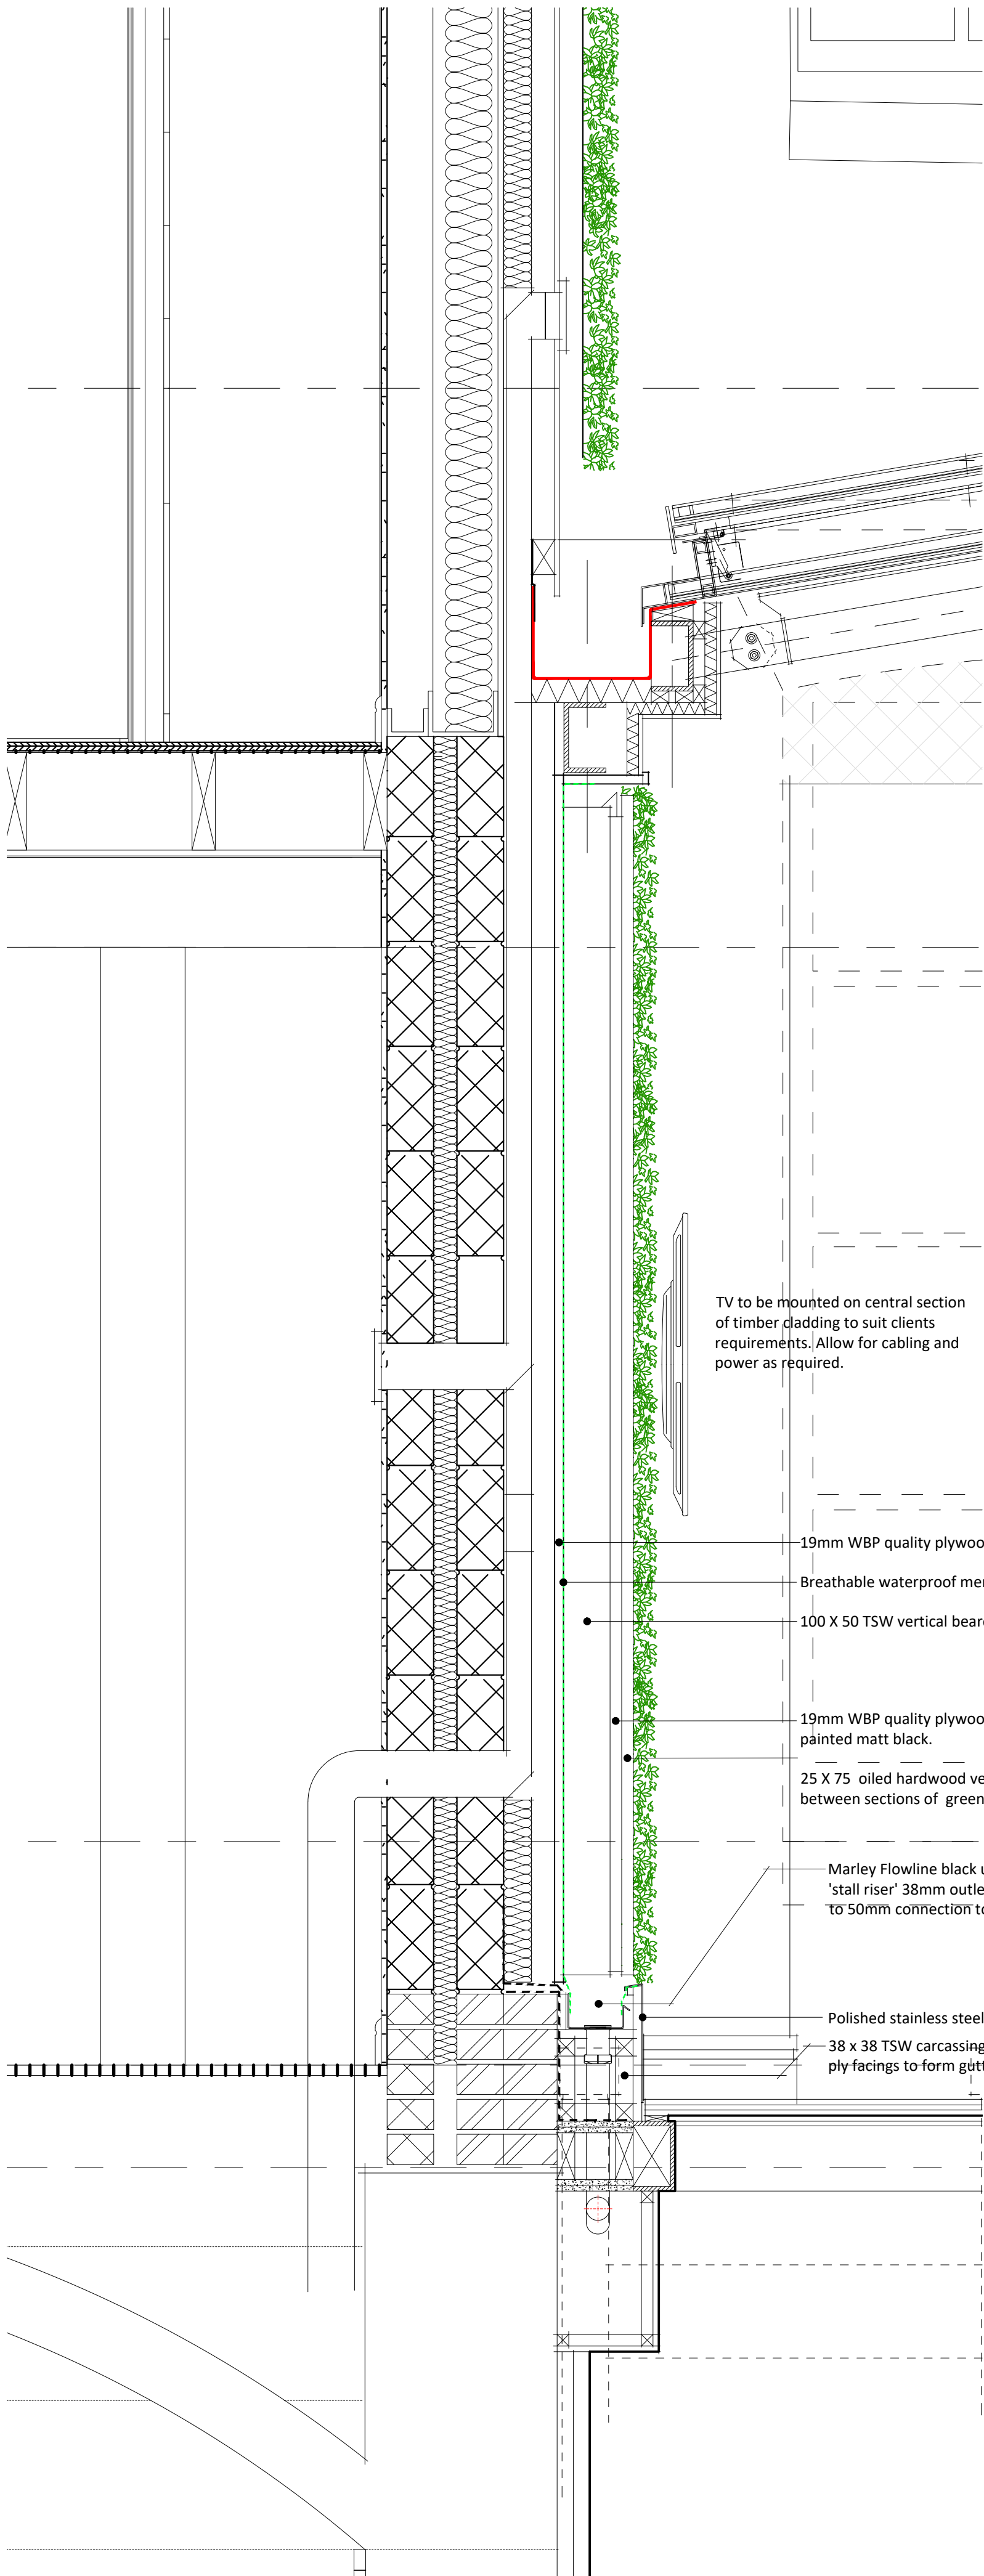

Detail Section intermediate cladding sections to Green Wall. (scale 1 to 10)

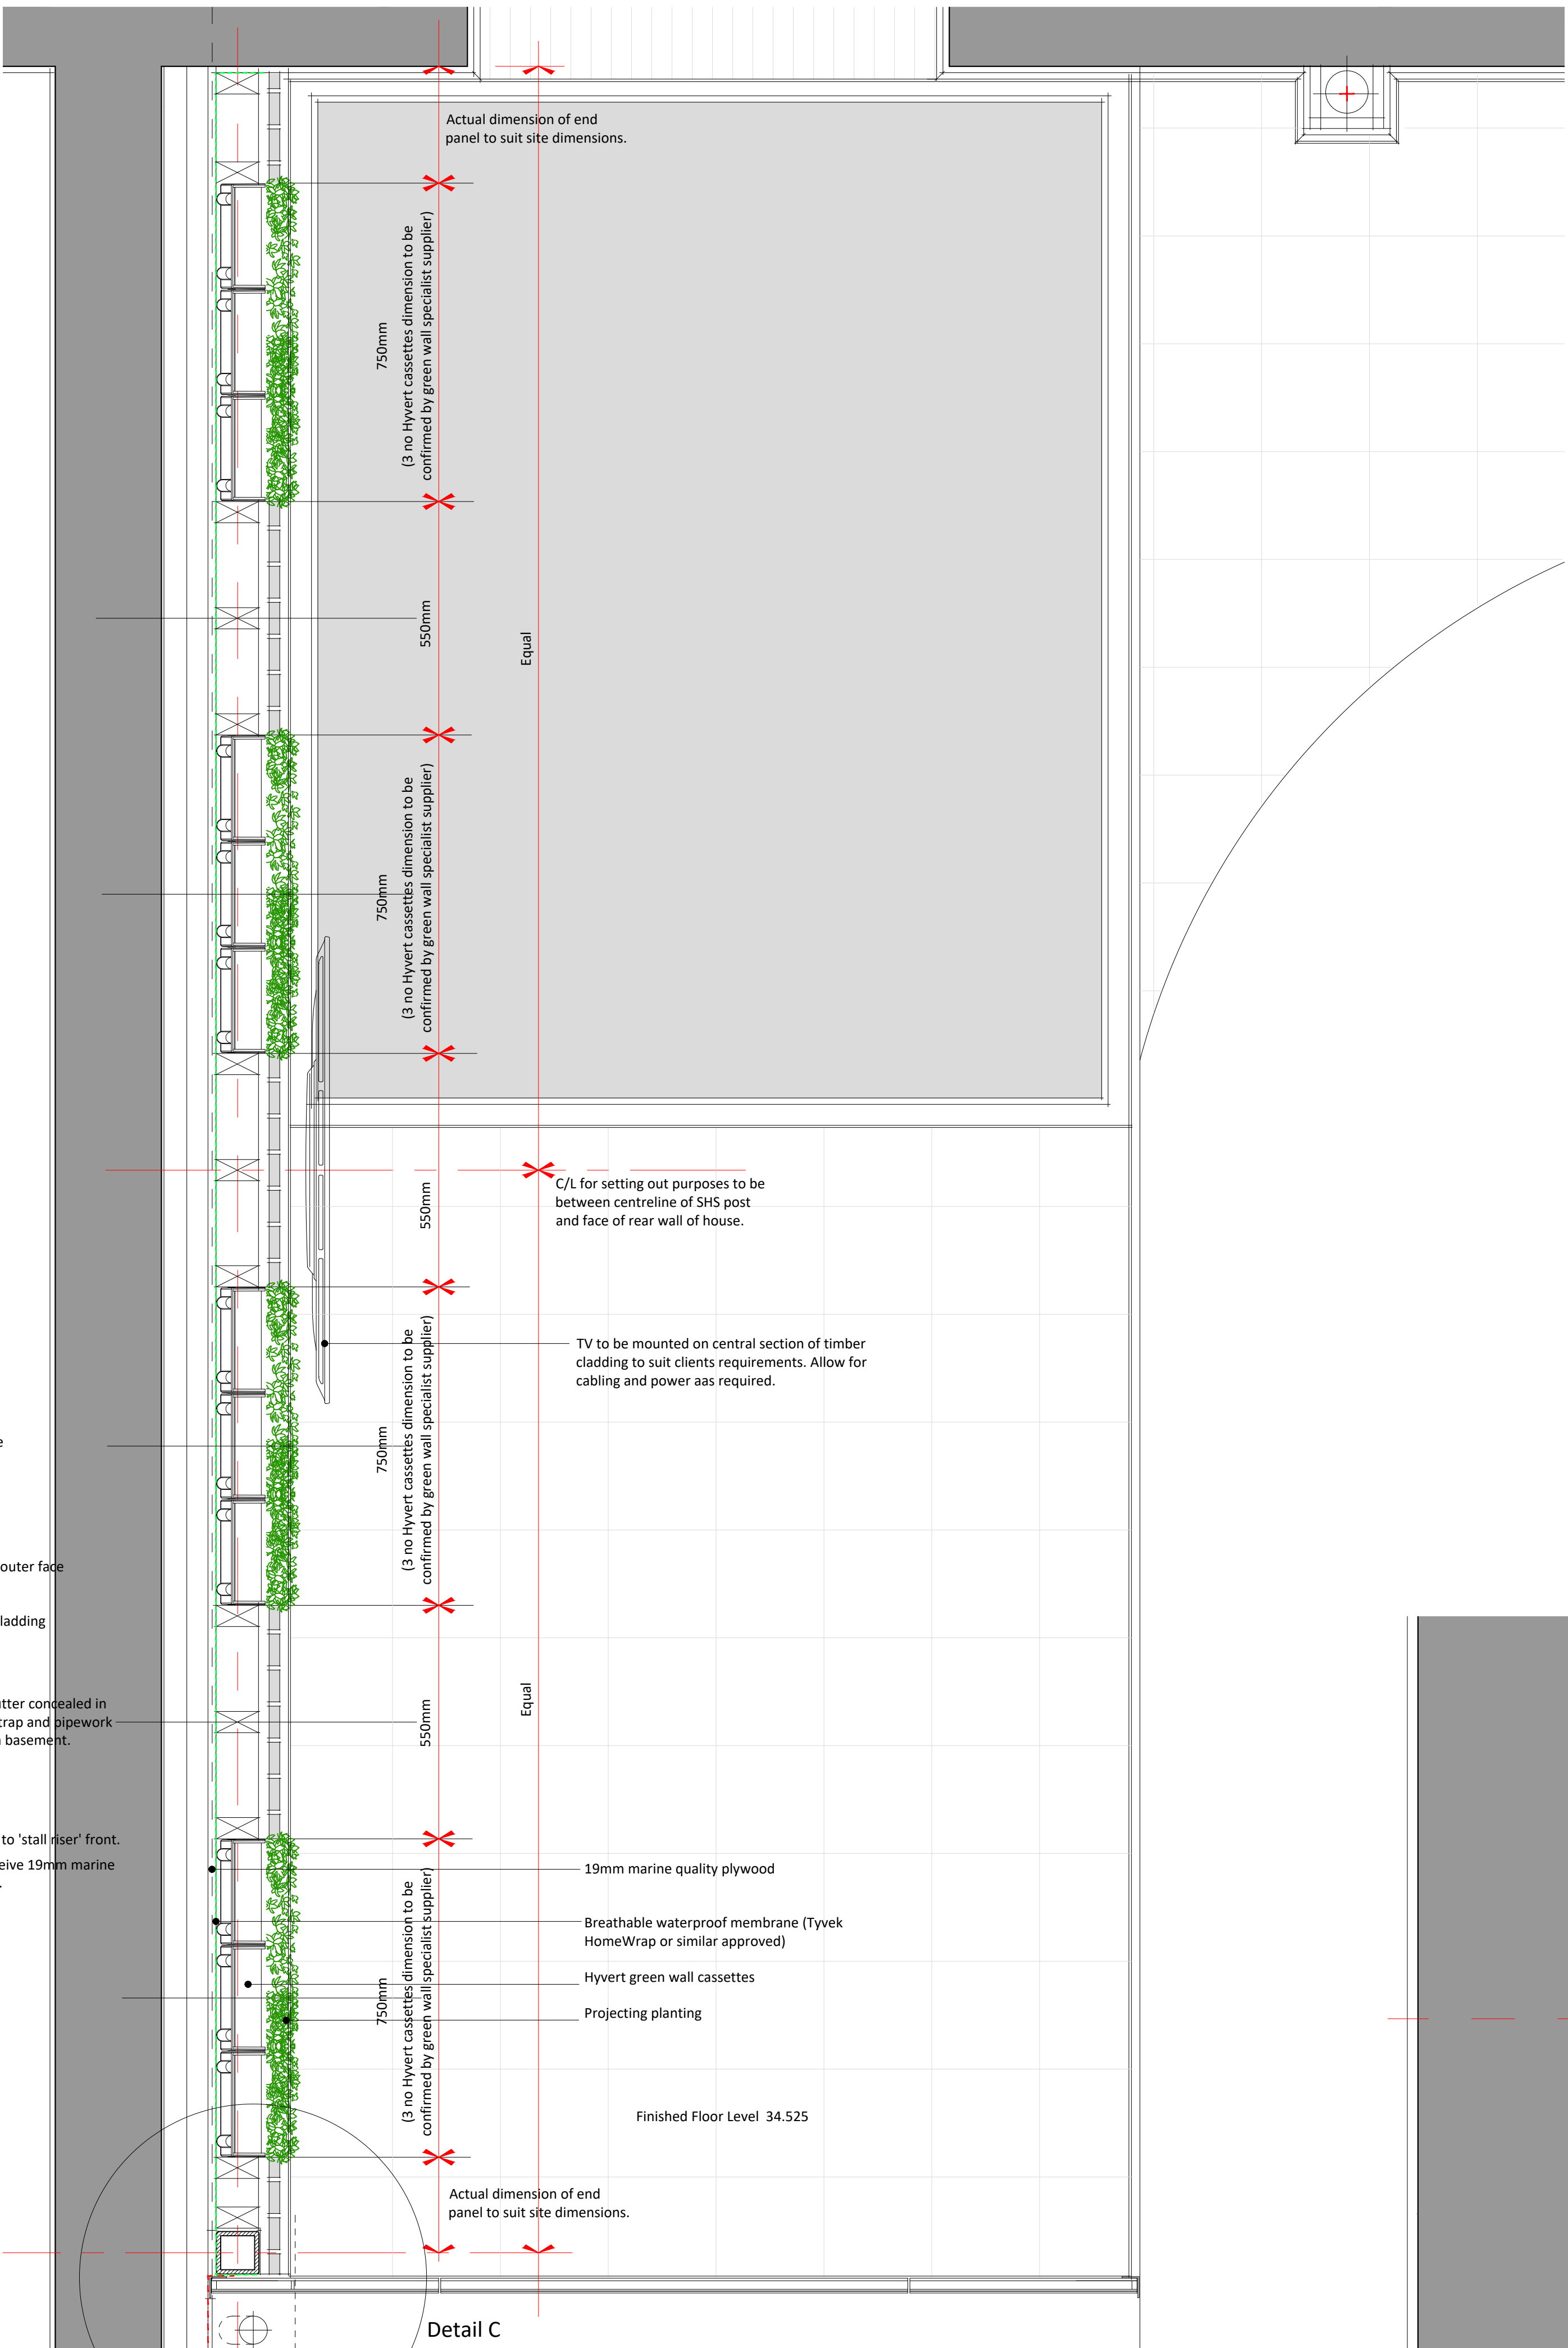

Detail Plan through Green and cladding scetions. (scale 1 to 10)

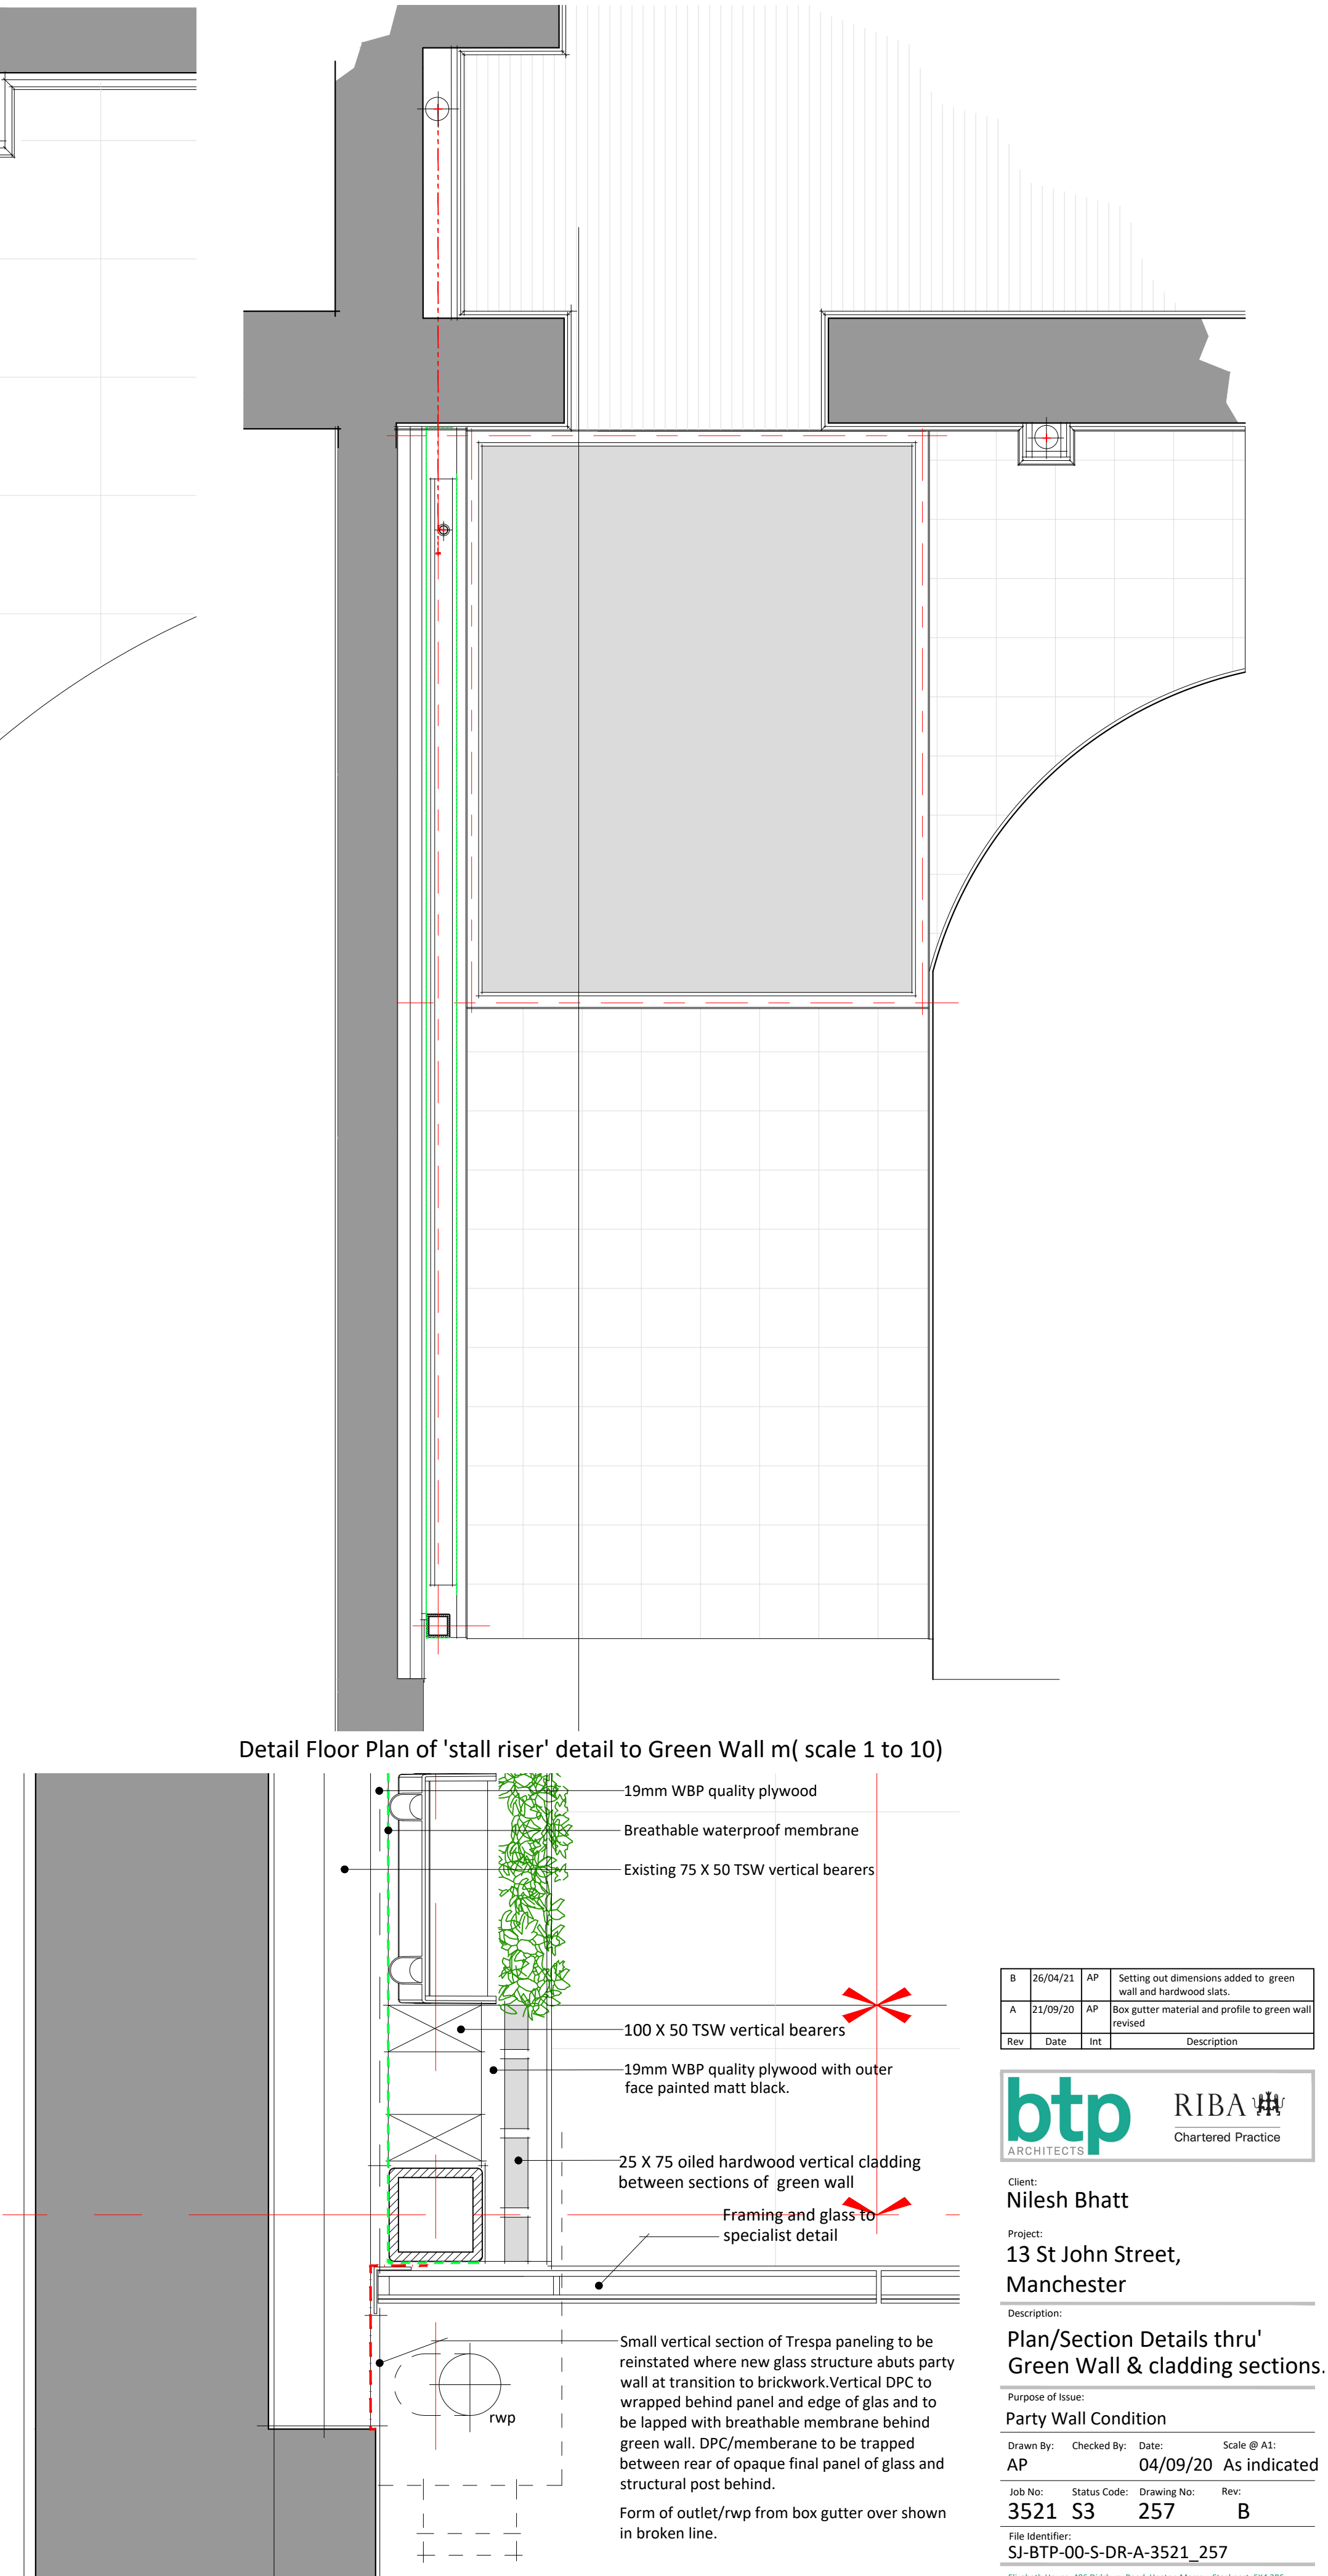

Detail Floor Plan of 'stall riser' detail to Green Wall m(scale 1 to 10)

B	26/04/21	AP	Setting out dimensions added to green wall and hardwood slats.
A	21/09/20	AP	Box gutter material and profile to green wall revised
Rev	Date	Int	Description



Client:
Nilesh Bhatt

Project:
13 St John Street, Manchester

Description:
Plan/Section Details thru' Green Wall & cladding sections.

Purpose of Issue:
Party Wall Condition

Drawn By: Checked By: Date: Scale @ A1:

AP 04/09/20 As indicated

Job No: Status Code: Drawing No: Rev:

3521 S3 257 B

File Identifier:
SJ-BTP-00-S-DR-A-3521_257

Elizabeth House, 486 Deebury Road, Heaton Mersey, Stockport, SK4 3BS
10161 443 1221 e info@bernardtaylor.co.uk w www.btparchitects.co.uk