




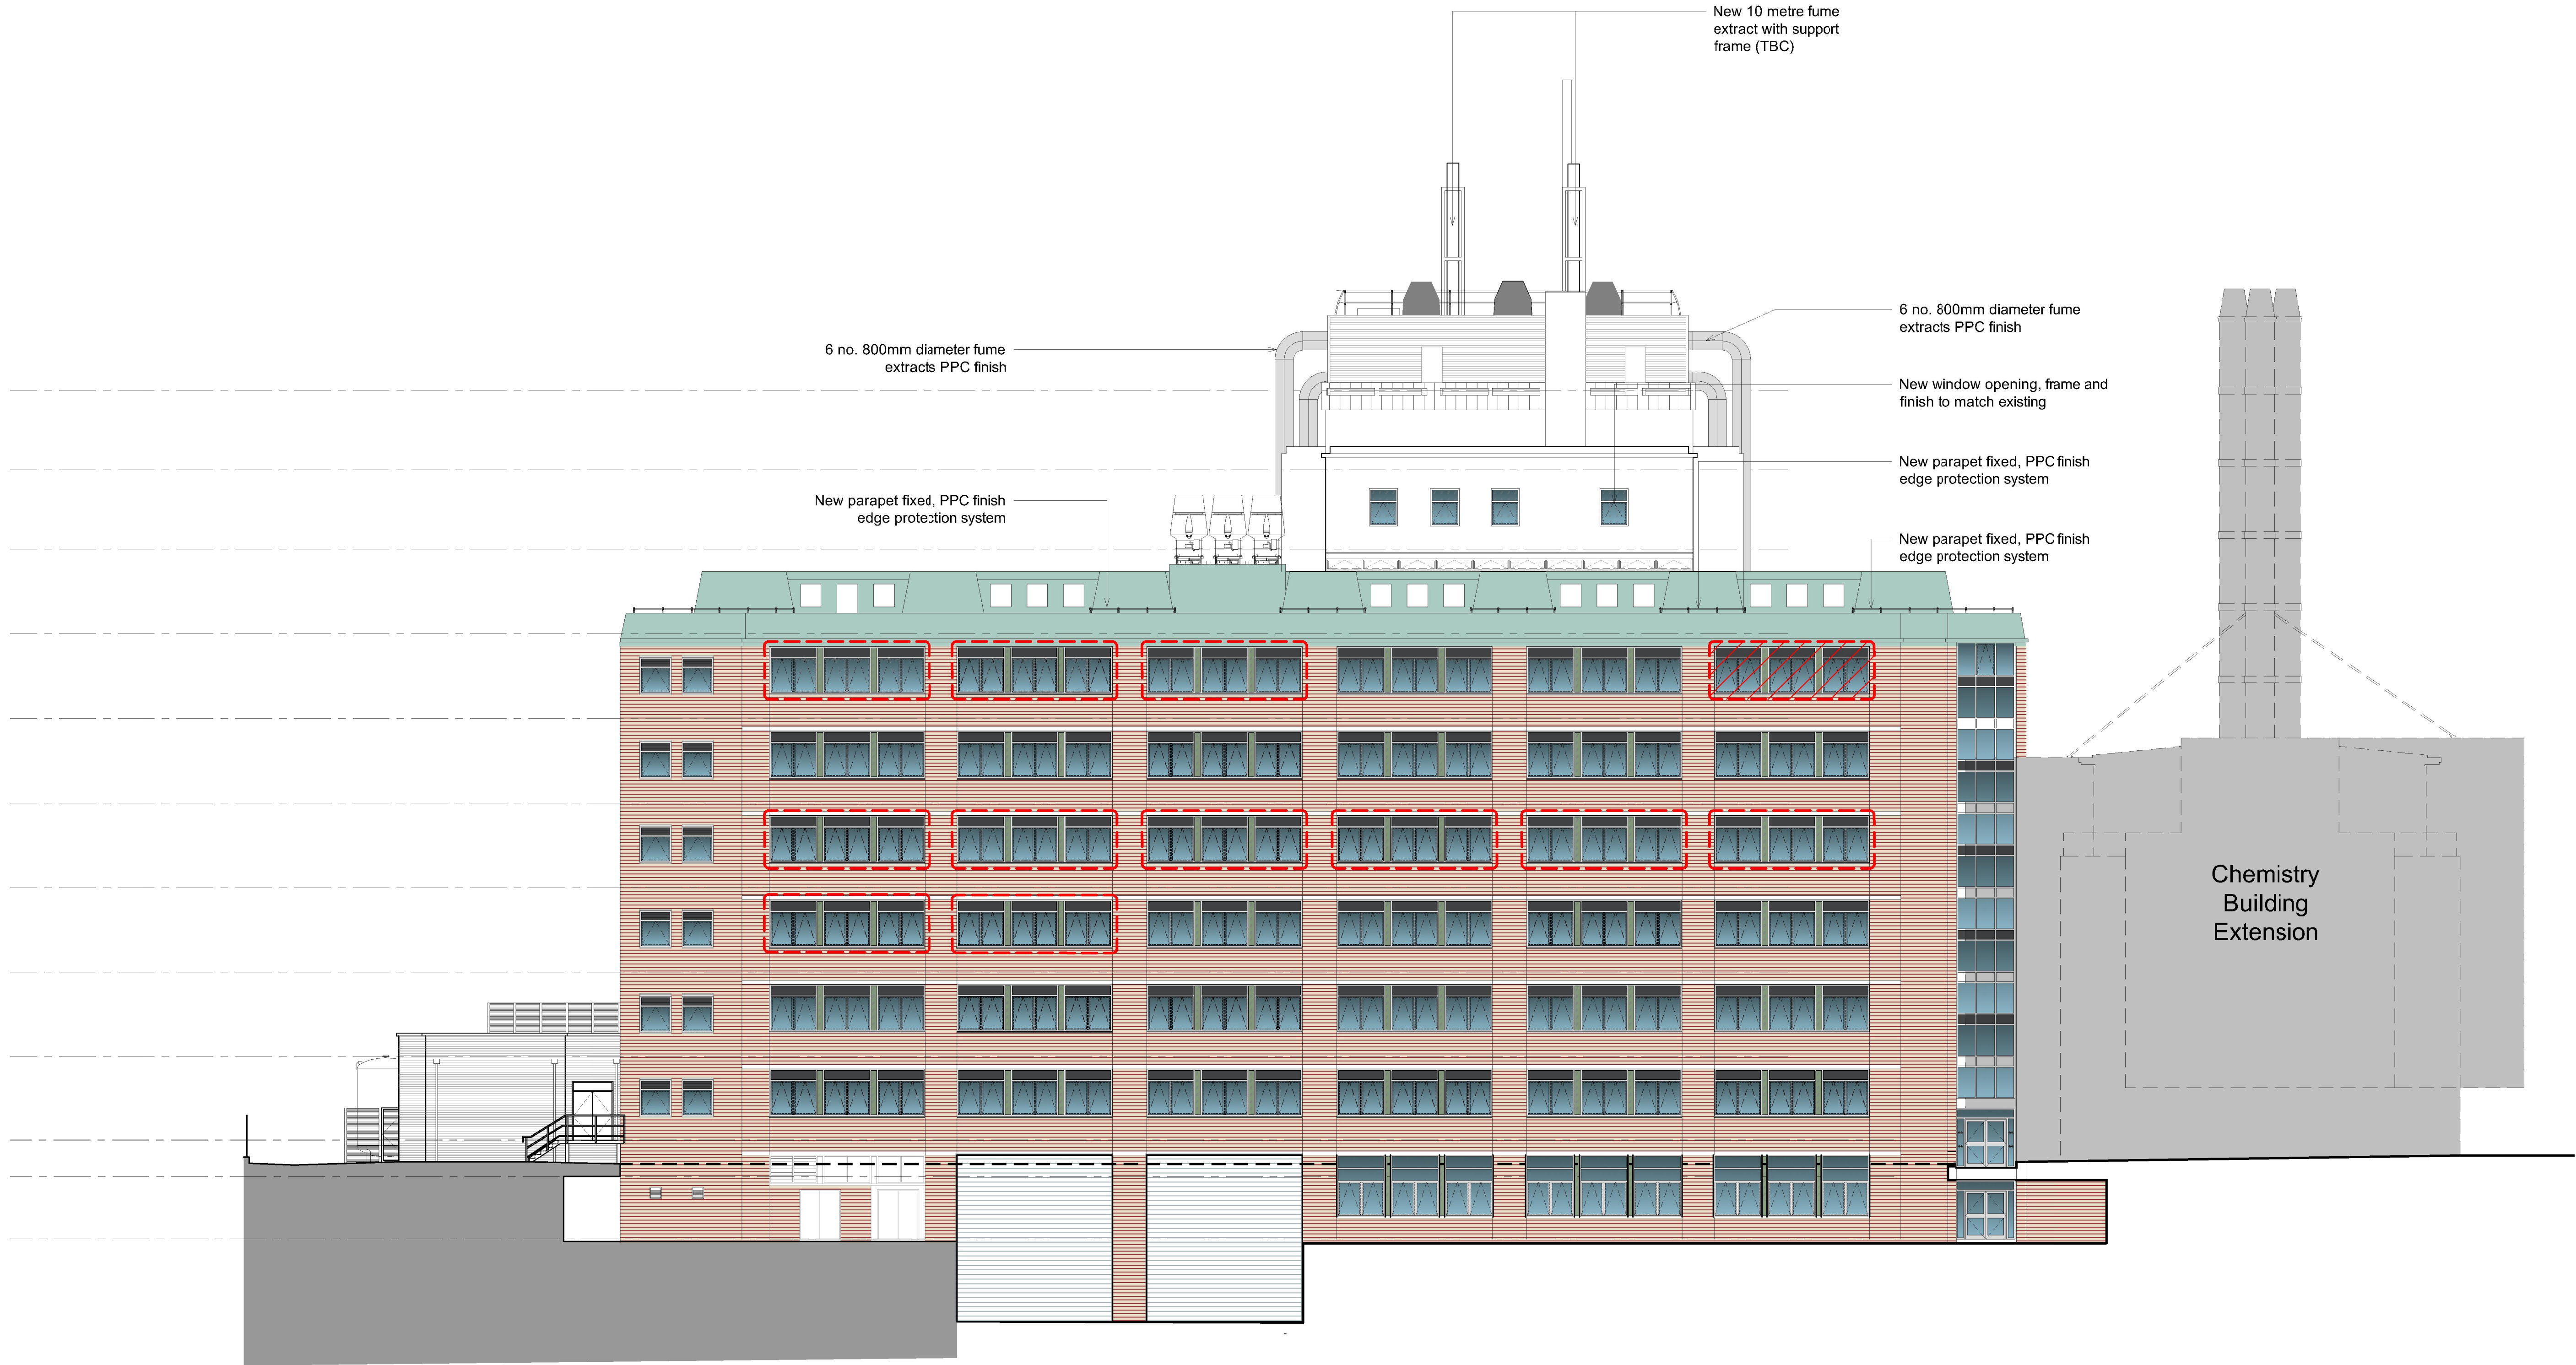

ELEVATION A (SOUTH EAST)
PROPOSED
1:200 @ A3

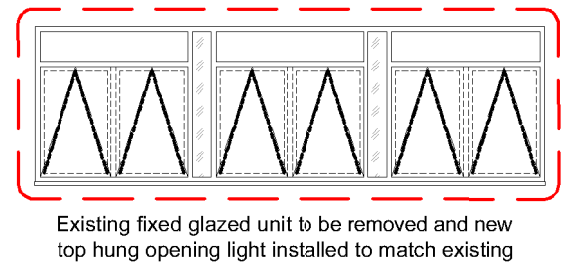

- Windows obscured and insulation panels installed (to be fitted internally)
- New louvres to be fitted into existing window frames

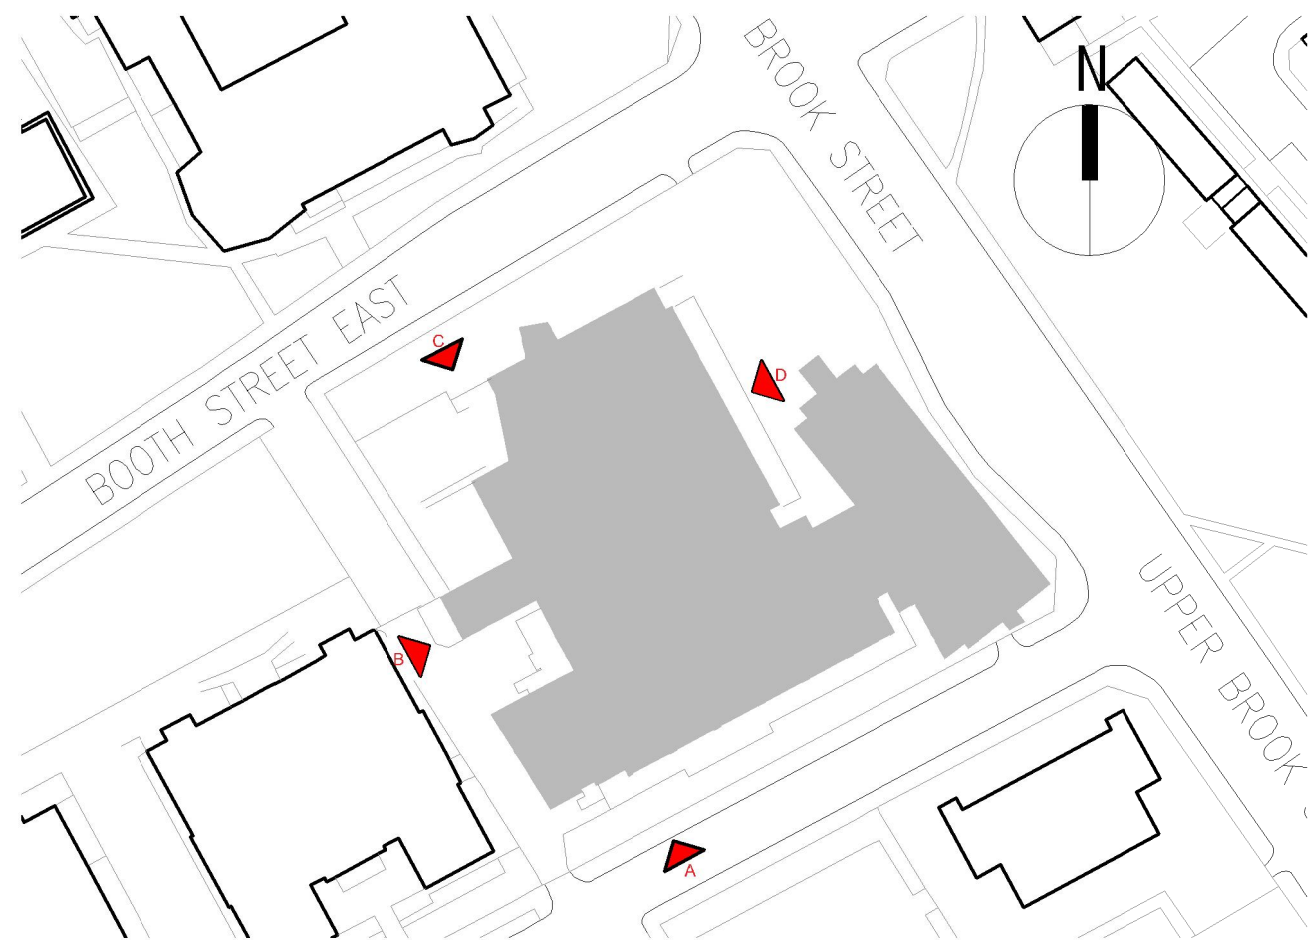

-	First Issue. Issued for Comment/Approval.			
PLANNING DISCUSSION				
Revision	Description	Date	Drawn	Checked
Halliday Meecham Architects Limited				
111 Piccadilly Manchester M1 2HY +44 (0)161 661 5566				
4 Devonshire Street London W1W 5DT +44 (0)203 440 5175				
hma@hallidaymeecham.com www.hallidaymeecham.com				
Client:	University of Manchester			
Project:	Chemistry Building Re-Engineering			
Phase/Location:	University of Manchester			
Drawing:	Elevation A PROPOSED SOUTH EAST ELEVATION			
Scale @ A1	Scale @ A3	Date:	Drawn:	Checked:
1:75	1:150	23.06.21	EH	FMW
Job No.		Drawing No.	Revision	
5384		5376-HMA-11-ZZ-DR-07-00224	P1	