



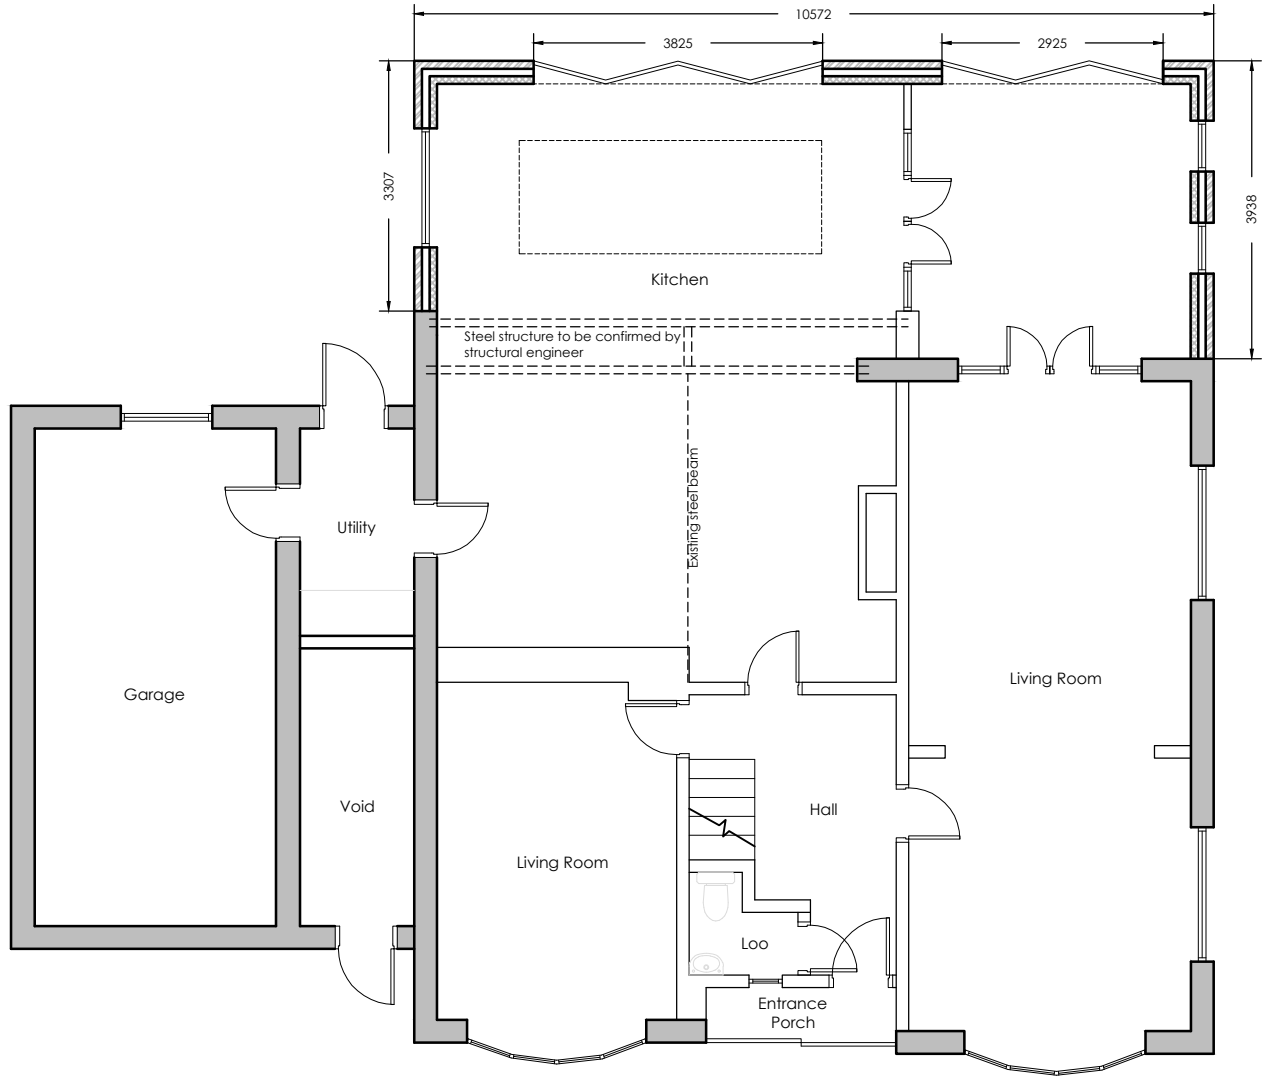

Proposed GA Plan

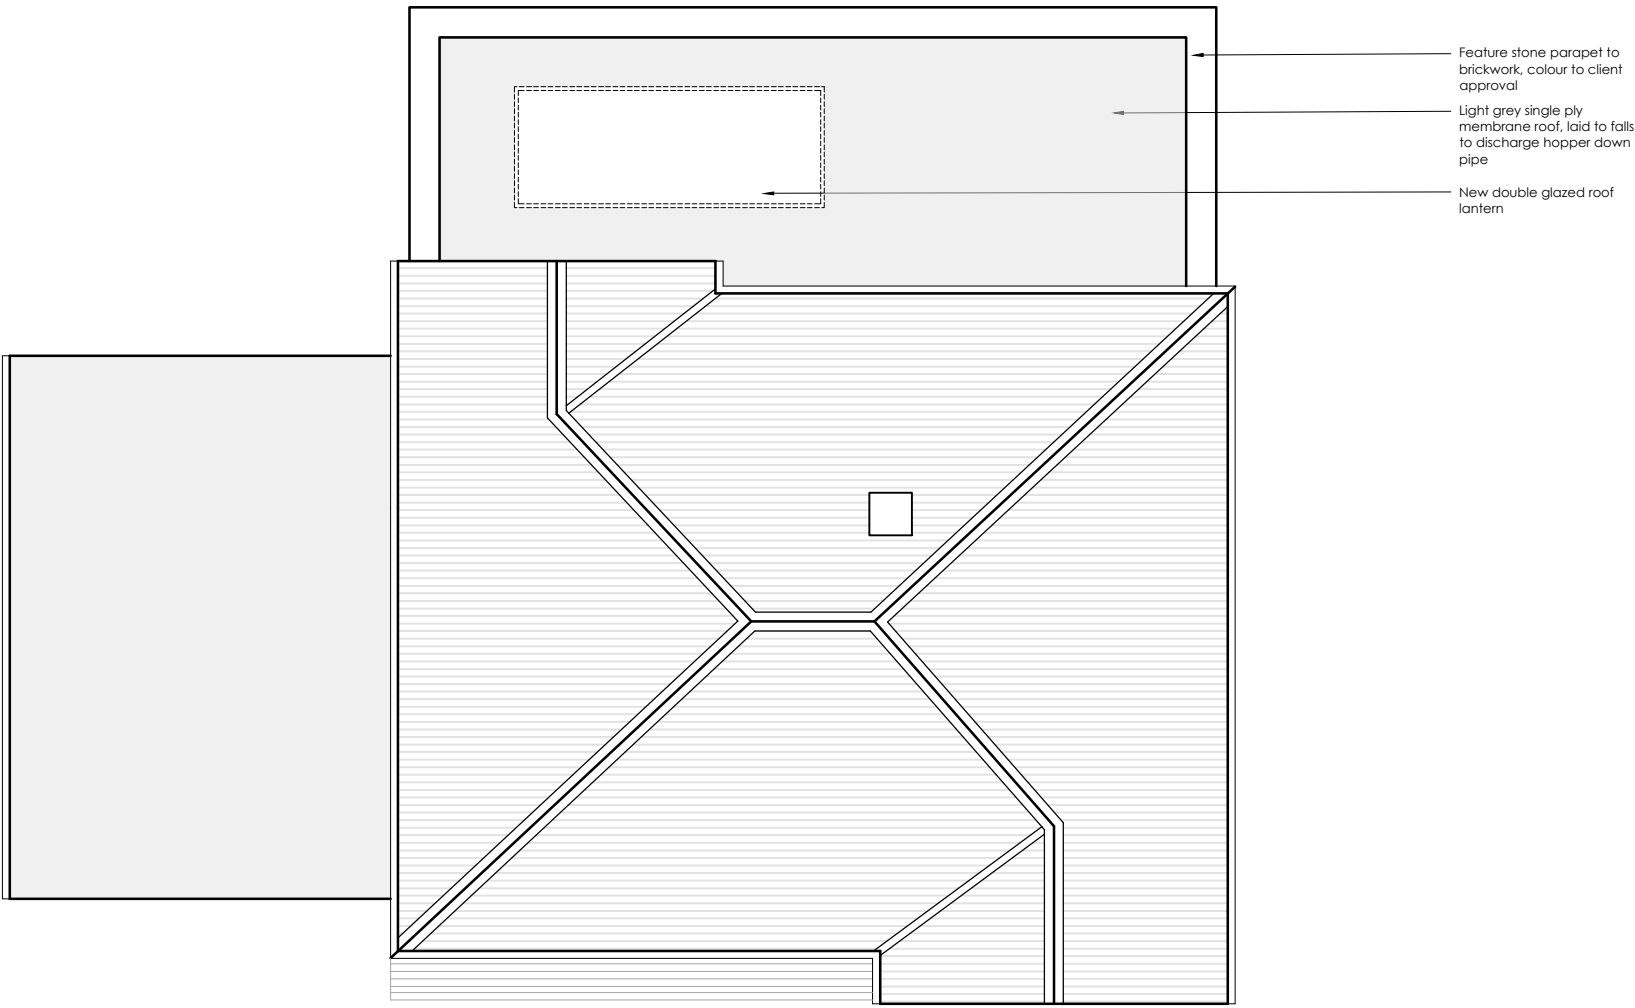

Proposed Roof Plan



Proposed Front Elevation



Proposed Side Elevation



Proposed Rear Elevation



Proposed Side Elevation

PROPOSED PLANS & ELEVATIONS
SCALE 1:100 @ A2

0 1000 2000 3000 4000 5000mm
SCALE 1:100



-	dd-mm-yy	----	----	----
Rev	Date	Description	Rev By	Chk'd By
Project Title	Proposed Development			
	4 Saxfield Drive Wythenshawe Manchester M23 1PY			
Client	Mr Andy Parry			
Status	PLANNING			
Scale	1:100			
Date	MAY 21	Drawing Size	A2	
Drawing Title	Proposed GA Plan & Elevations			
Job-Dwg No	1003-(00) 05			Rev -