


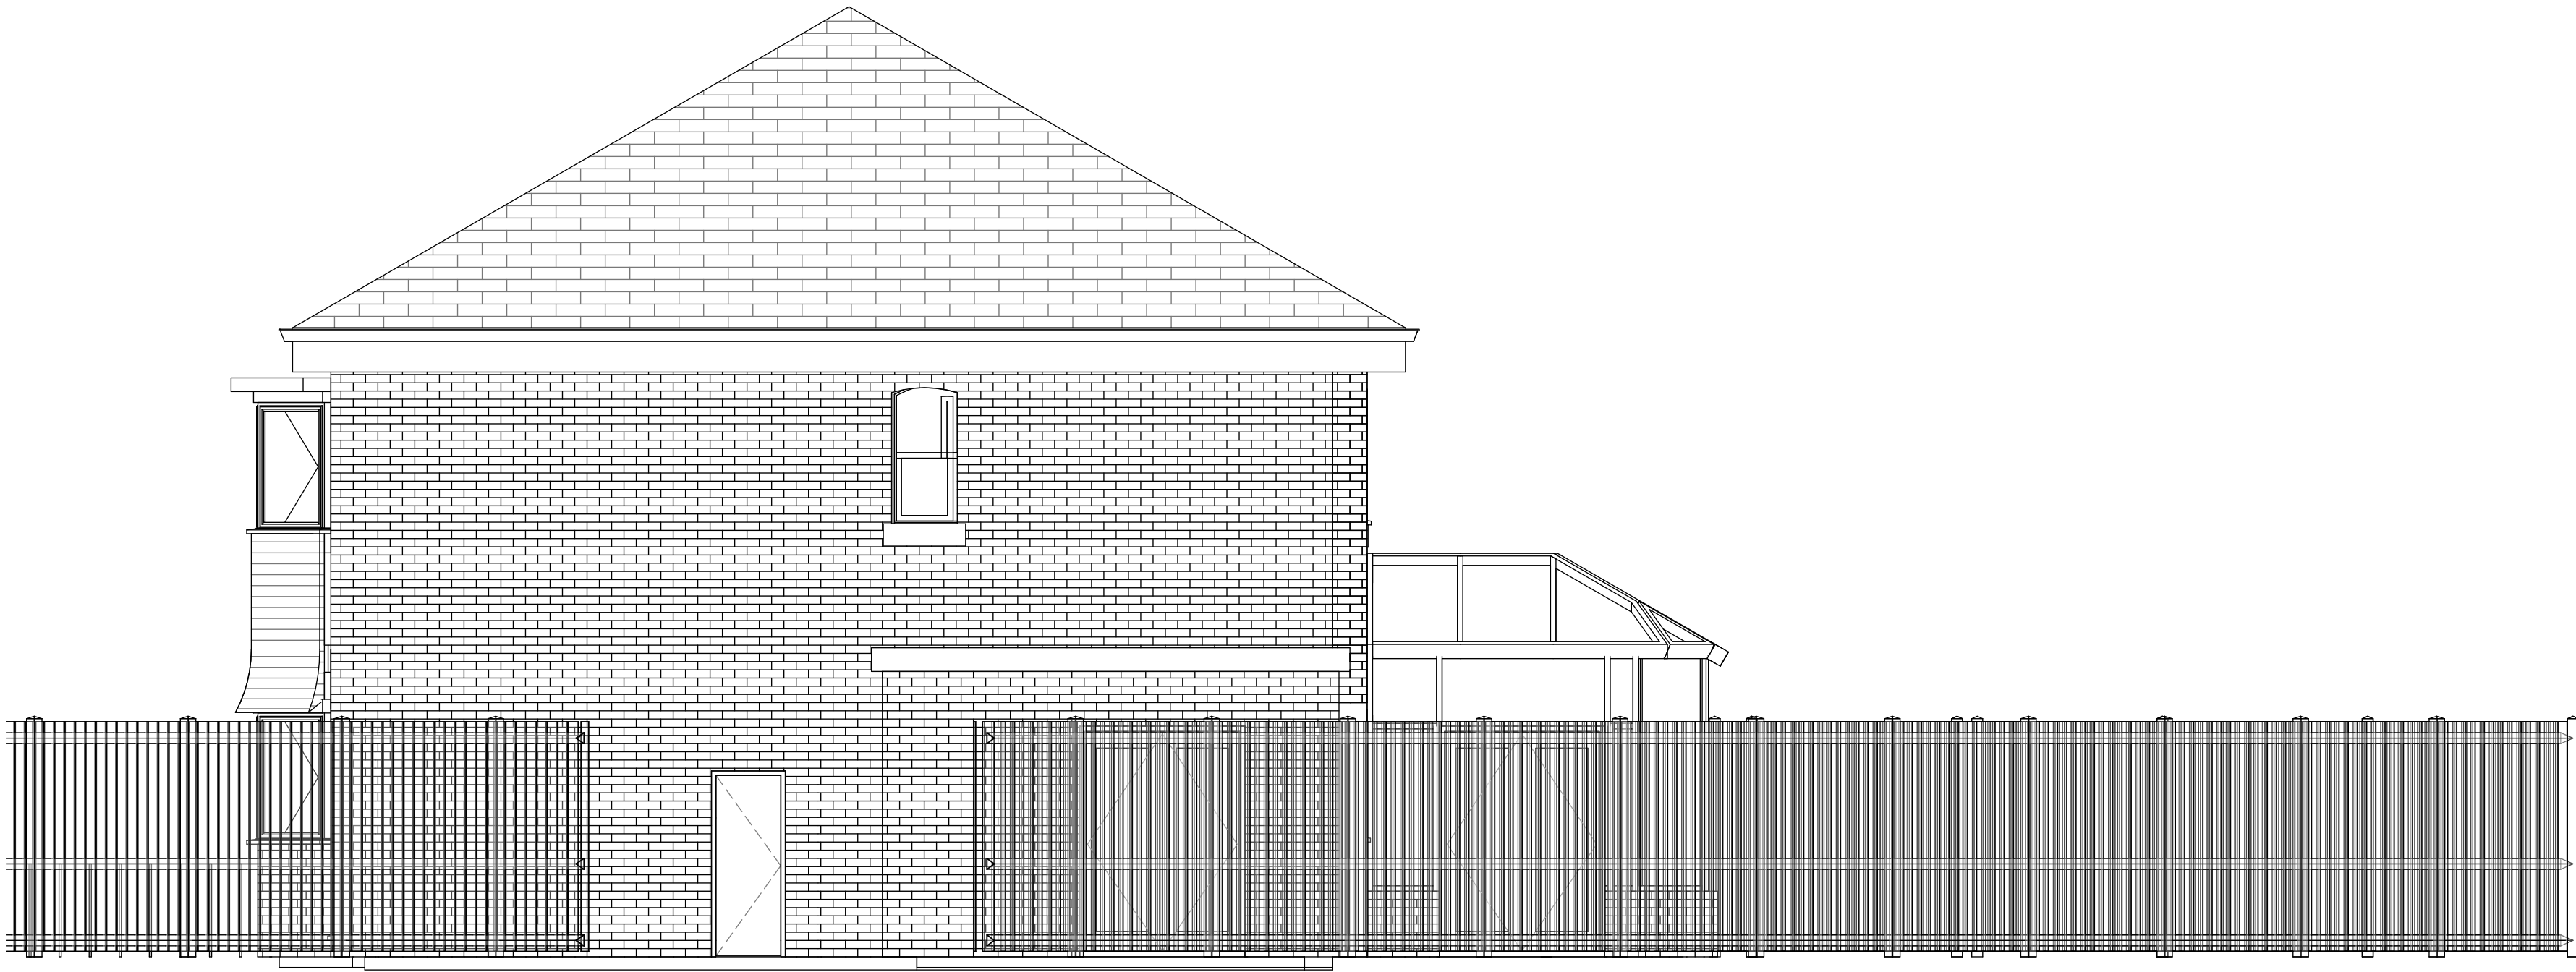


1 EXISTING NORTH ELEVATION
1 : 50



8 EXISTING WEST 1
1 : 50



2 EXISTING SOUTH ELEVATION
1 : 50

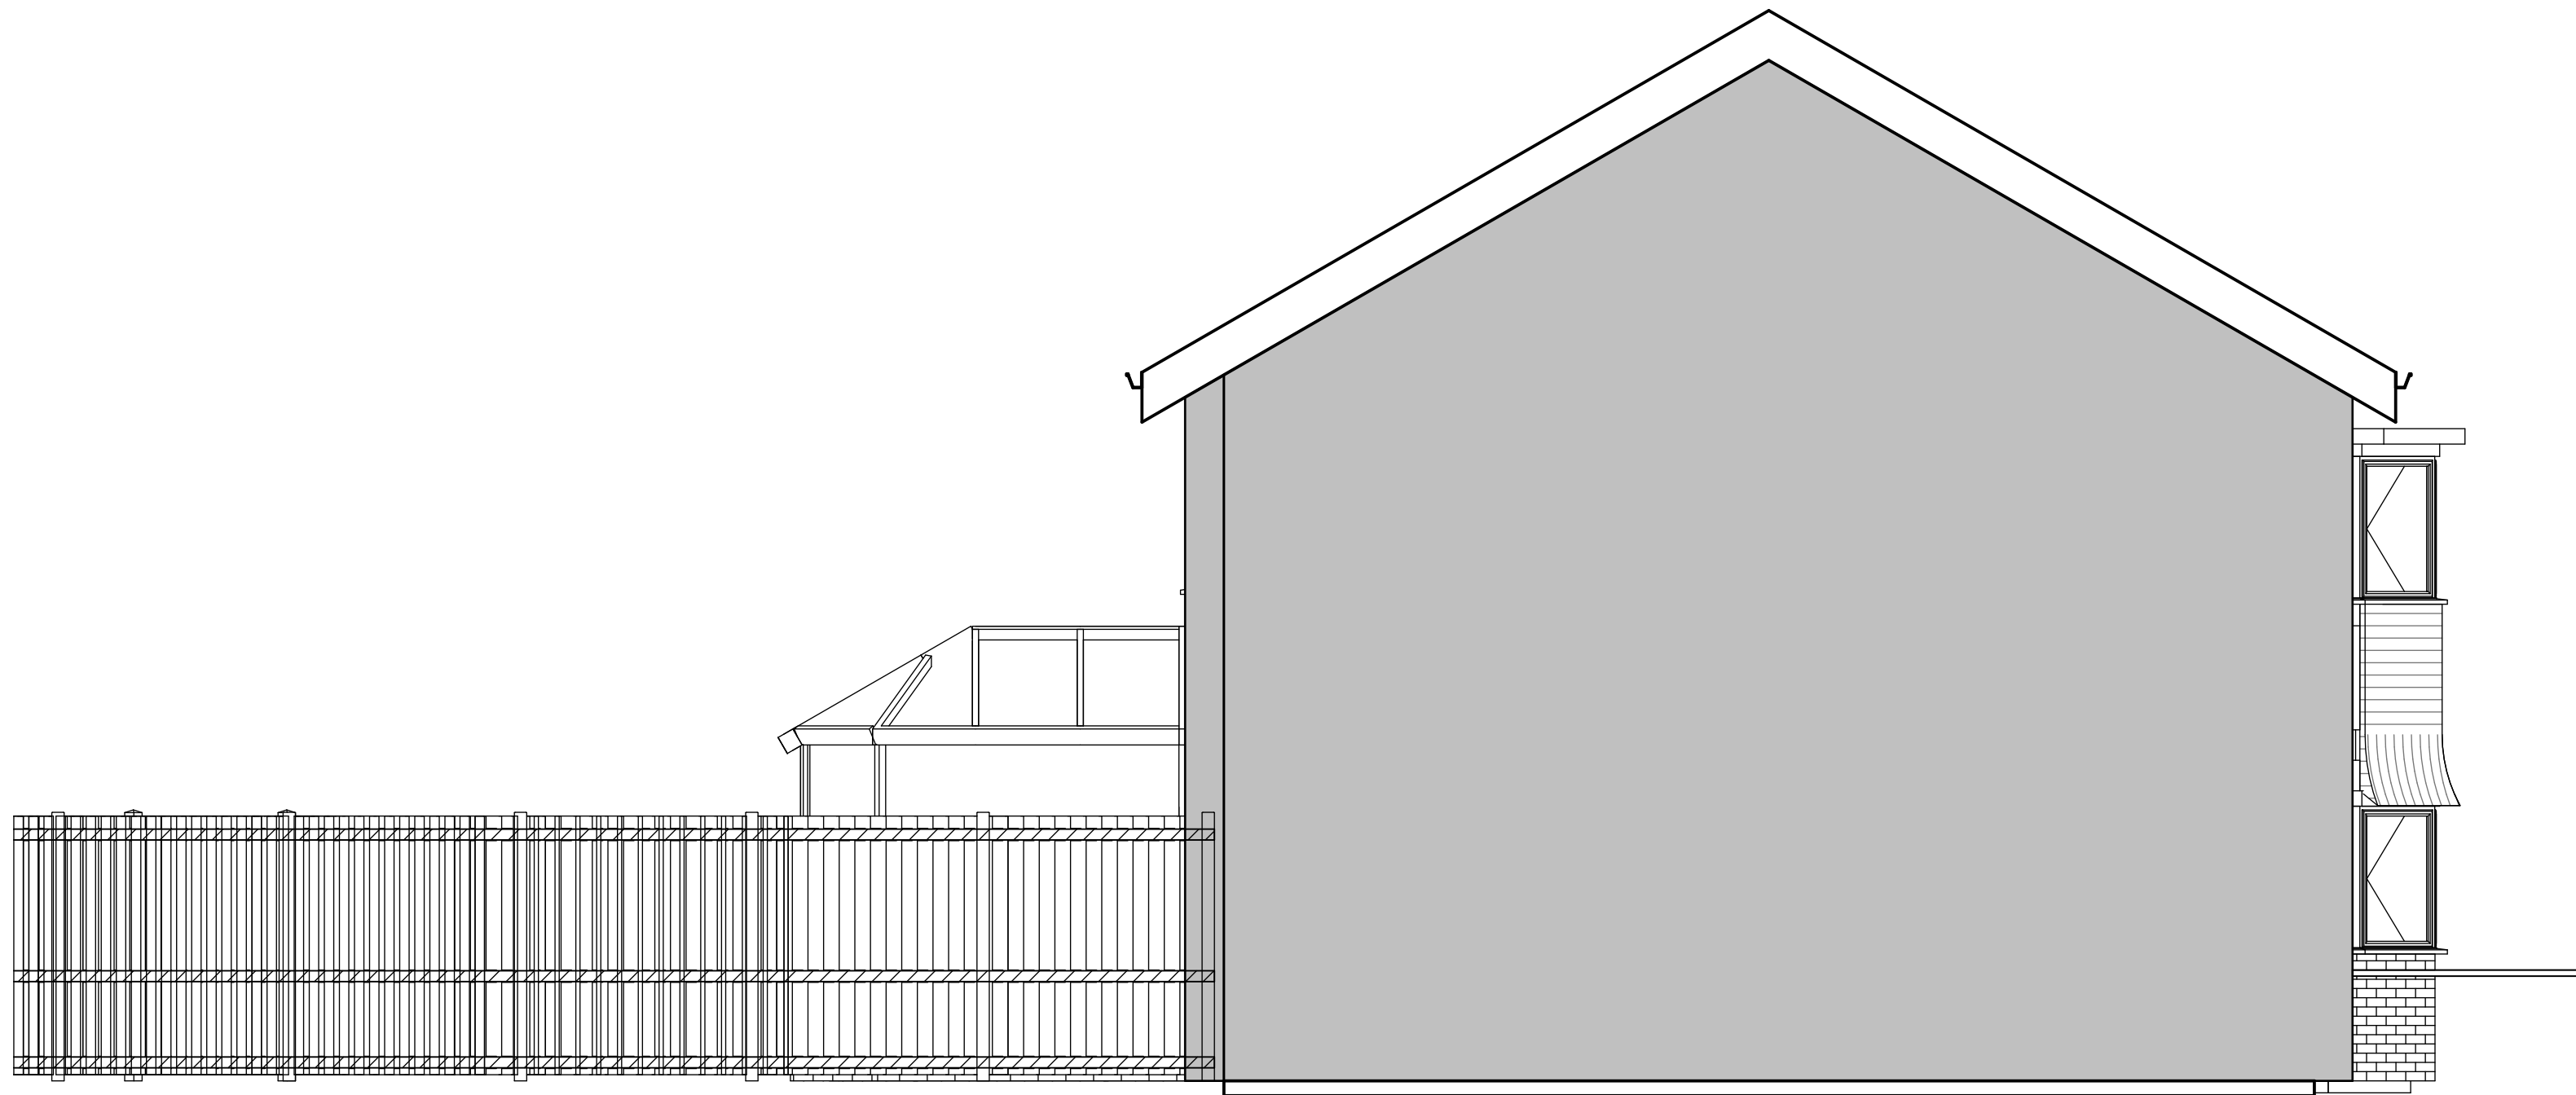

9 EXISTING EAST ELEVATION
1 : 50

Rev	Description	Date	Dr	App
original by		date created	by	by
NK		09/09/18	NK	

NK Architectural Services
Cheshire
SK8 6PT
07758824647
www.nkarchitecturalservices.co.uk
enquiries@nkarchitecturalservices.co.uk

client name

MR BIJUP

project

64 ASSHETON ROAD, NEWTON HEATH -
SINGLE STOREY SIDE EXTENSION

drawing

EXISTING ELEVATIONS

computer file

C:\Users\jw\Documents\NK ARCH\BIOU - SINGLE
STOREY EXT.v4

plot date

project number

2018.10001.6785

scale

1 : 50

@A1

drawing number

A102

rev

issue status

This drawing is to be read in conjunction with all related drawings. All dimensions must
be checked and verified on site before commencing any work or producing shop
drawings. The originator should be notified immediately of any discrepancy.
This drawing is copyright and remains the property of NK Architectural Services.