


Department Legend

- Biomarker Sciences
- Building Logistics
- Cafe
- Circulation
- Collaboration/Write-Up
- Consultant workspace
- Engagement/Education
- Facilities Management
- Research Laboratory (Reprovision)
- Plant/Services
- Support Accommodation
- Plant / Facilities Management


- 1 LABORATORY
- 2 LABORATORY PLANT
- 3 PLANT RISER
- 4 LABORATORY LIFT
- 5 PASSENGER / FIRE FIGHTING LIFT
- 6 FIRE FIGHTING STAIR

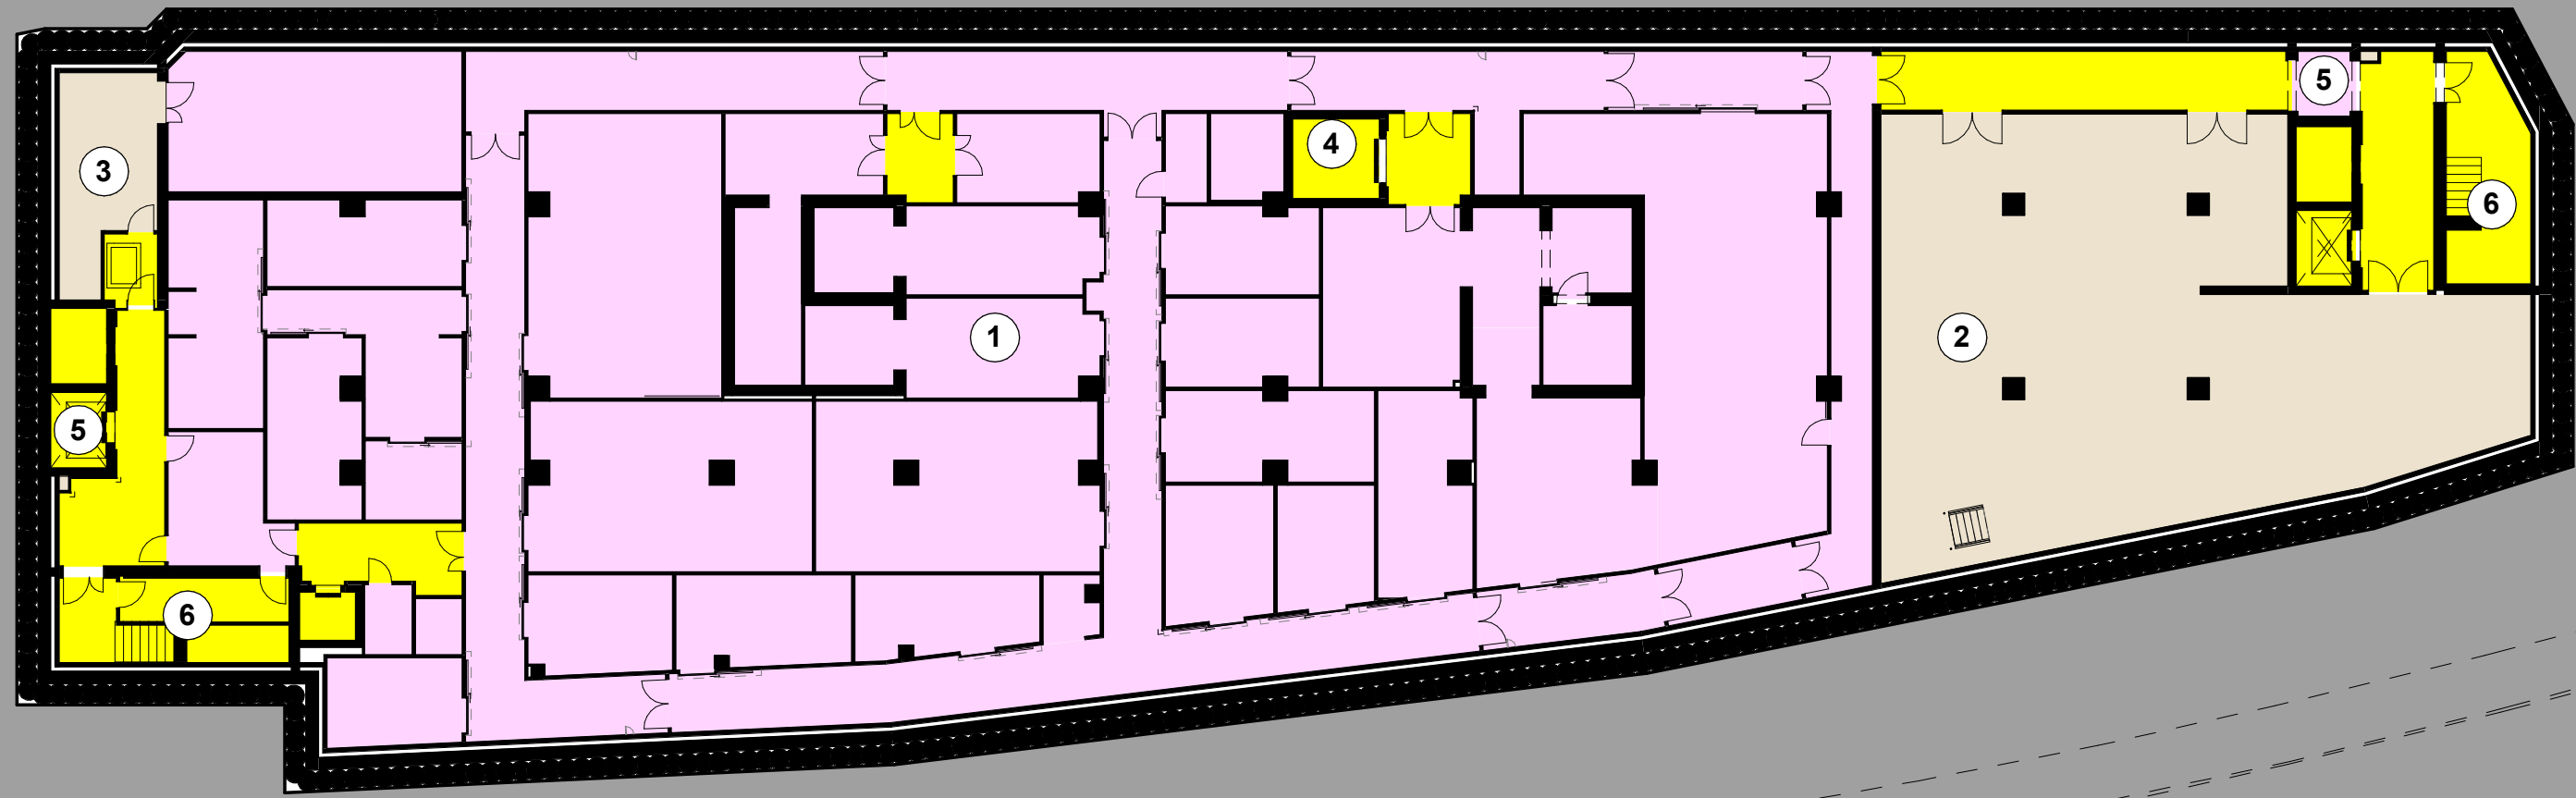

WILMSLOW ROAD

BUILDING DESIGN PARTNERSHIP SHALL HAVE NO RESPONSIBILITY FOR ANY USE MADE OF THIS DOCUMENT OTHER THAN FOR THAT WHICH IT WAS PREPARED AND ISSUED.
ALL DIMENSIONS SHOULD BE CHECKED ON SITE.
DO NOT SCALE FROM THIS DRAWING
ANY DRAWING ERRORS OR DIVERGENCIES SHOULD BE BROUGHT TO THE ATTENTION OF BUILDING DESIGN PARTNERSHIP AT THE ADDRESS SHOWN BELOW.

NOTES

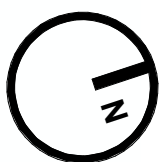

0m 5m 10m 15m 20m 25m

VISUAL SCALE 1:250 @ A1

REV	DESCRIPTION	DRW N	CHK'D	DATE
P03	Reissued as part of Non-Material submission package of information.	CO		2021/06/23
P02	Reissued as part of Non-Material Amendment submission package.	JS	CO	2020/10/09
P01	Issued For Planning	GP	CO	2019/05/23

CLIENT

**MANCHESTER
CANCER
RESEARCH
CENTRE**

Founded by:

**MANCHESTER
1824**
The University of Manchester

**CANCER
RESEARCH
UK**

NHS
The Christie
NHS Foundation Trust

BDP.
11 Ducie Street
PO Box 85, Picadilly Basin
Manchester, M60 3JA
United Kingdom
T +44 (0)161 828 2200
F +44 (0)161 828 2235
www.bdp.com

PROJECT TITLE
Paterson Redevelopment Project

2008381

DRAWING TITLE
Proposed Basement Floor Plan

SCALE
1 : 250

DRAWING NO.
PRP-BDP-Z01-B1-PL-A-0991

REVISION
P03