


KEY:

- 01 Glazed Stick Curtain Walling system.
- 02 Glazed Capless Unitised Curtain Walling system with anodized aluminium vertical fin with United Anodisers brass/ bronzed metallic Analok 541 finish applied to mullion joint.
- 03 Anodized aluminium vertical cladding panel with United Anodisers brass/ bronzed metallic Analok 541 finish.
- 04 Anodized aluminium vertical cladding panel with United Anodisers brass/ bronzed metallic Analok 541 finish. Vertical fin applied to vertical panel joint.
- 05 Anodized aluminium vertical fin screen with United Anodisers brass/bronzed metallic Analok 541 finish fixed to steelwork frame to screen roof top external MEP Plant and equipment.
- 06 Glazed External Balustrade.
- 07 Glazed Revolving Entrance door.
- 08 Glazed/ Spandrel infill Capless /Unitised Curtain Walling.
- 09 PPC Aluminium Louvered Cladding finished in;
RAL 7016 where set in Brickwork and Unitised Curtain Walling
RAL 1035 where set in Rainscreen Cladding
- 10 Staffordshire Smooth Blue Solid Facing Brickwork.
- 11 Strobic Flues
- 12 Steel Tubular handrail/ guarding system.
- 13 Acoustic screen with RAL 9018 finish

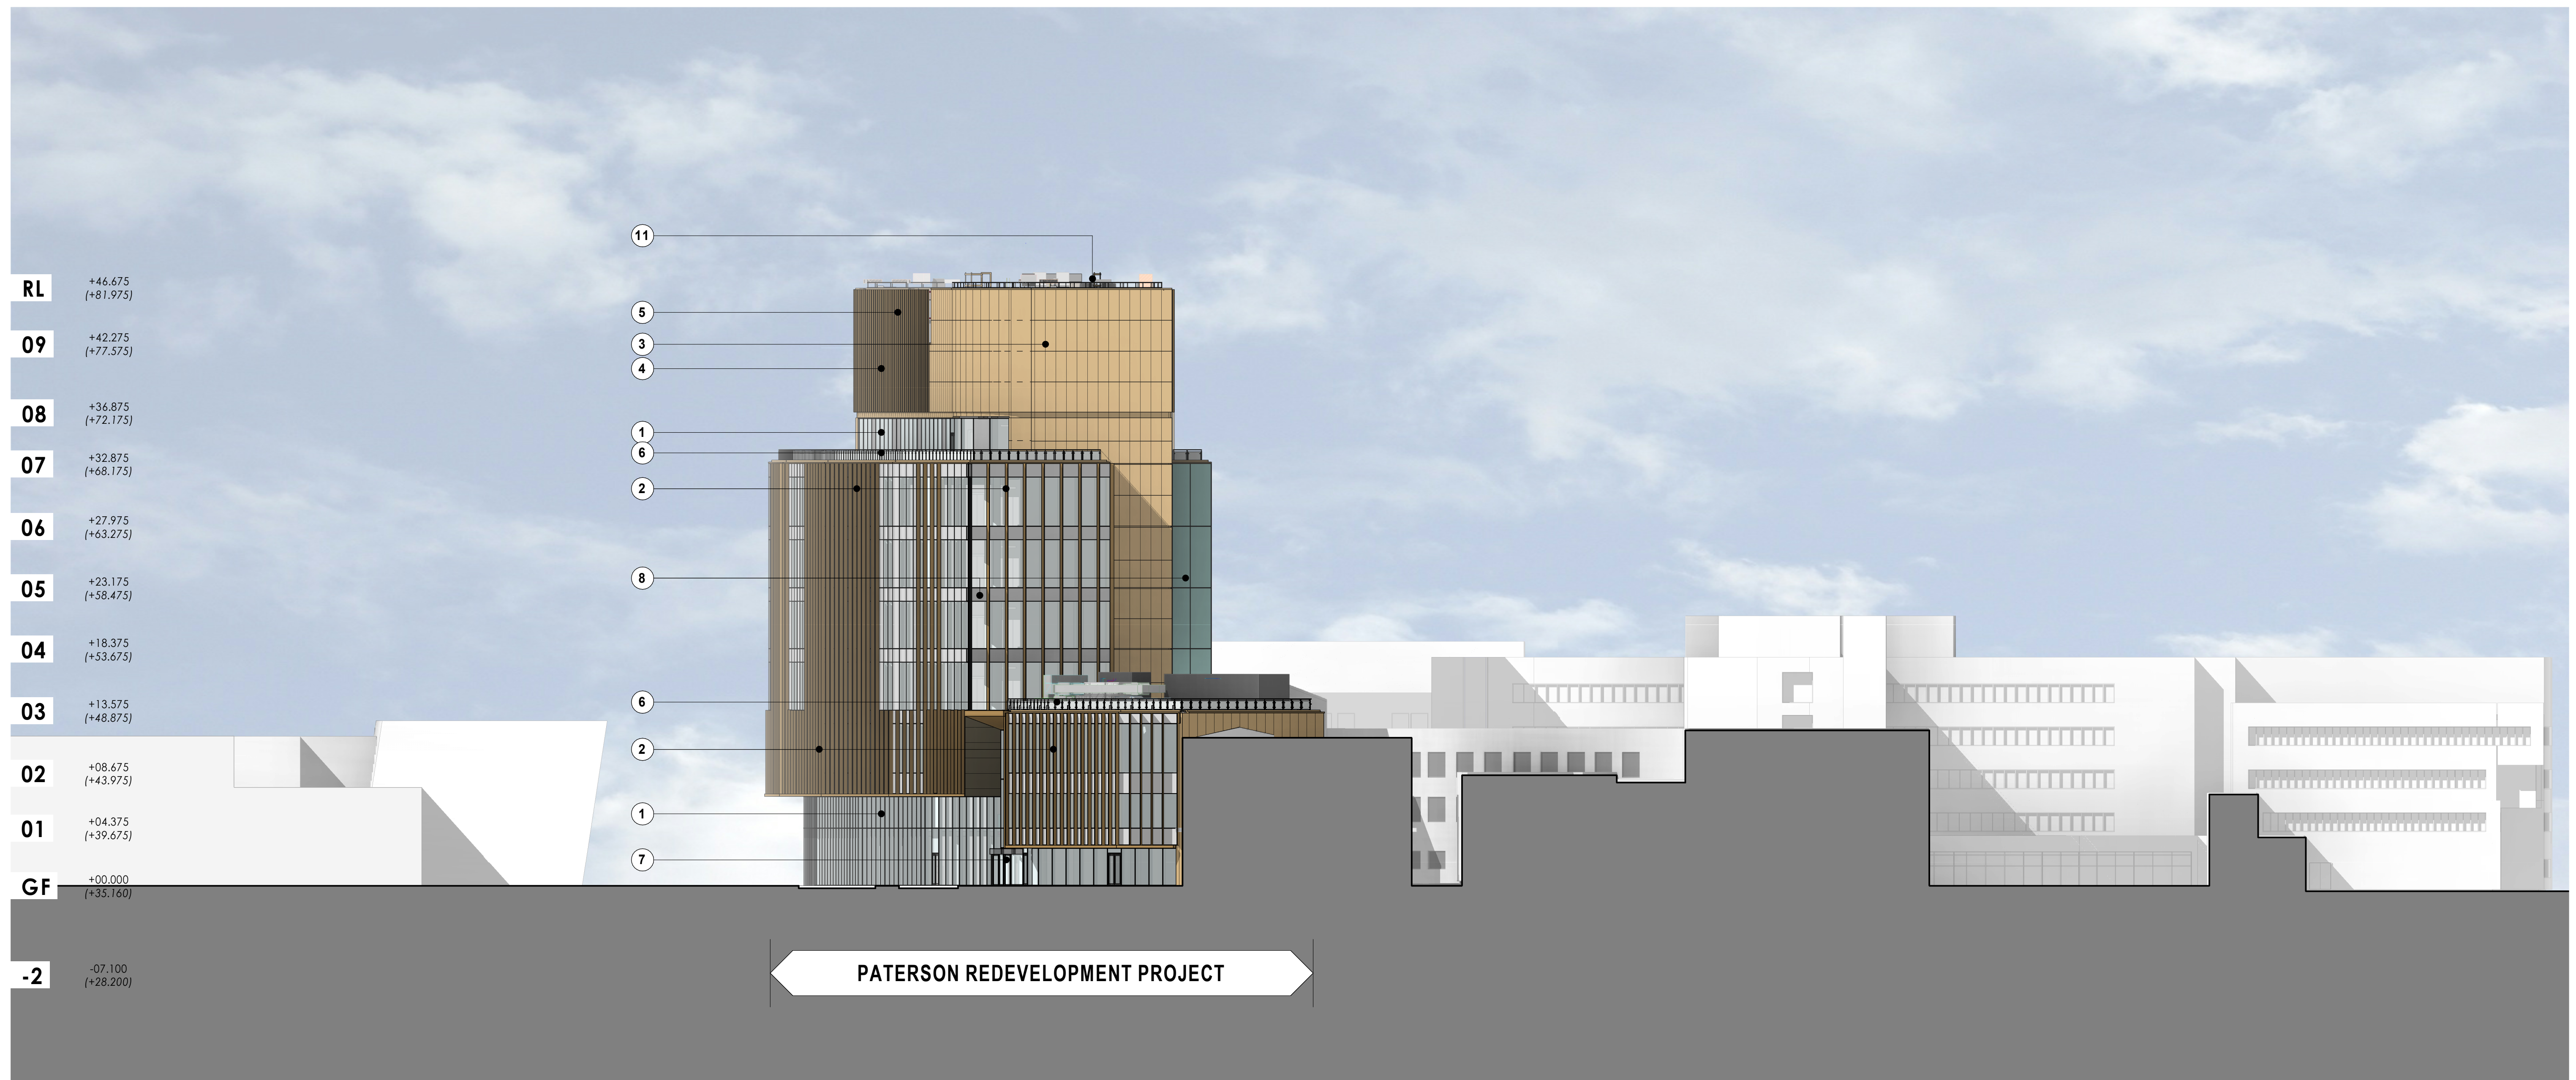

BUILDING DESIGN PARTNERSHIP SHALL HAVE NO RESPONSIBILITY FOR ANY USE MADE OF THIS DOCUMENT OTHER THAN FOR THAT WHICH IT WAS PREPARED AND ISSUED. ALL DIMENSIONS SHOULD BE CHECKED ON SITE. DO NOT SCALE FROM THIS DRAWING ANY DRAWING ERRORS OR DIVERGENCES SHOULD BE BROUGHT TO THE ATTENTION OF BUILDING DESIGN PARTNERSHIP AT THE ADDRESS SHOWN BELOW.	NOTES 0m 5m 10m 15m 20m 25m VISUAL SCALE 1:250 @ A1	CLIENT Founded by: MANCHESTER CANCER RESEARCH CENTRE The University of Manchester MANCHESTER 1824 CANCER RESEARCH UK NHS The Christie NHS Foundation Trust IHP BDP. 11 Ducie Street PO Box 85, Piccadilly Basin Manchester, M60 3JA United Kingdom T +44 (0)161 828 2200 F +44 (0)161 828 2235 www.bdp.com	PROJECT TITLE Paterson Redevelopment Project
			PROJECT TITLE 2008381 DRAWING TITLE Proposed North Elevation SCALE 1 : 250 @ A1 DATE 2021/07/06 DRAWING NO. PRP-BDP-Z01-XX-EL-A-2192 REVISION P06