


current GA L8 plan for reference

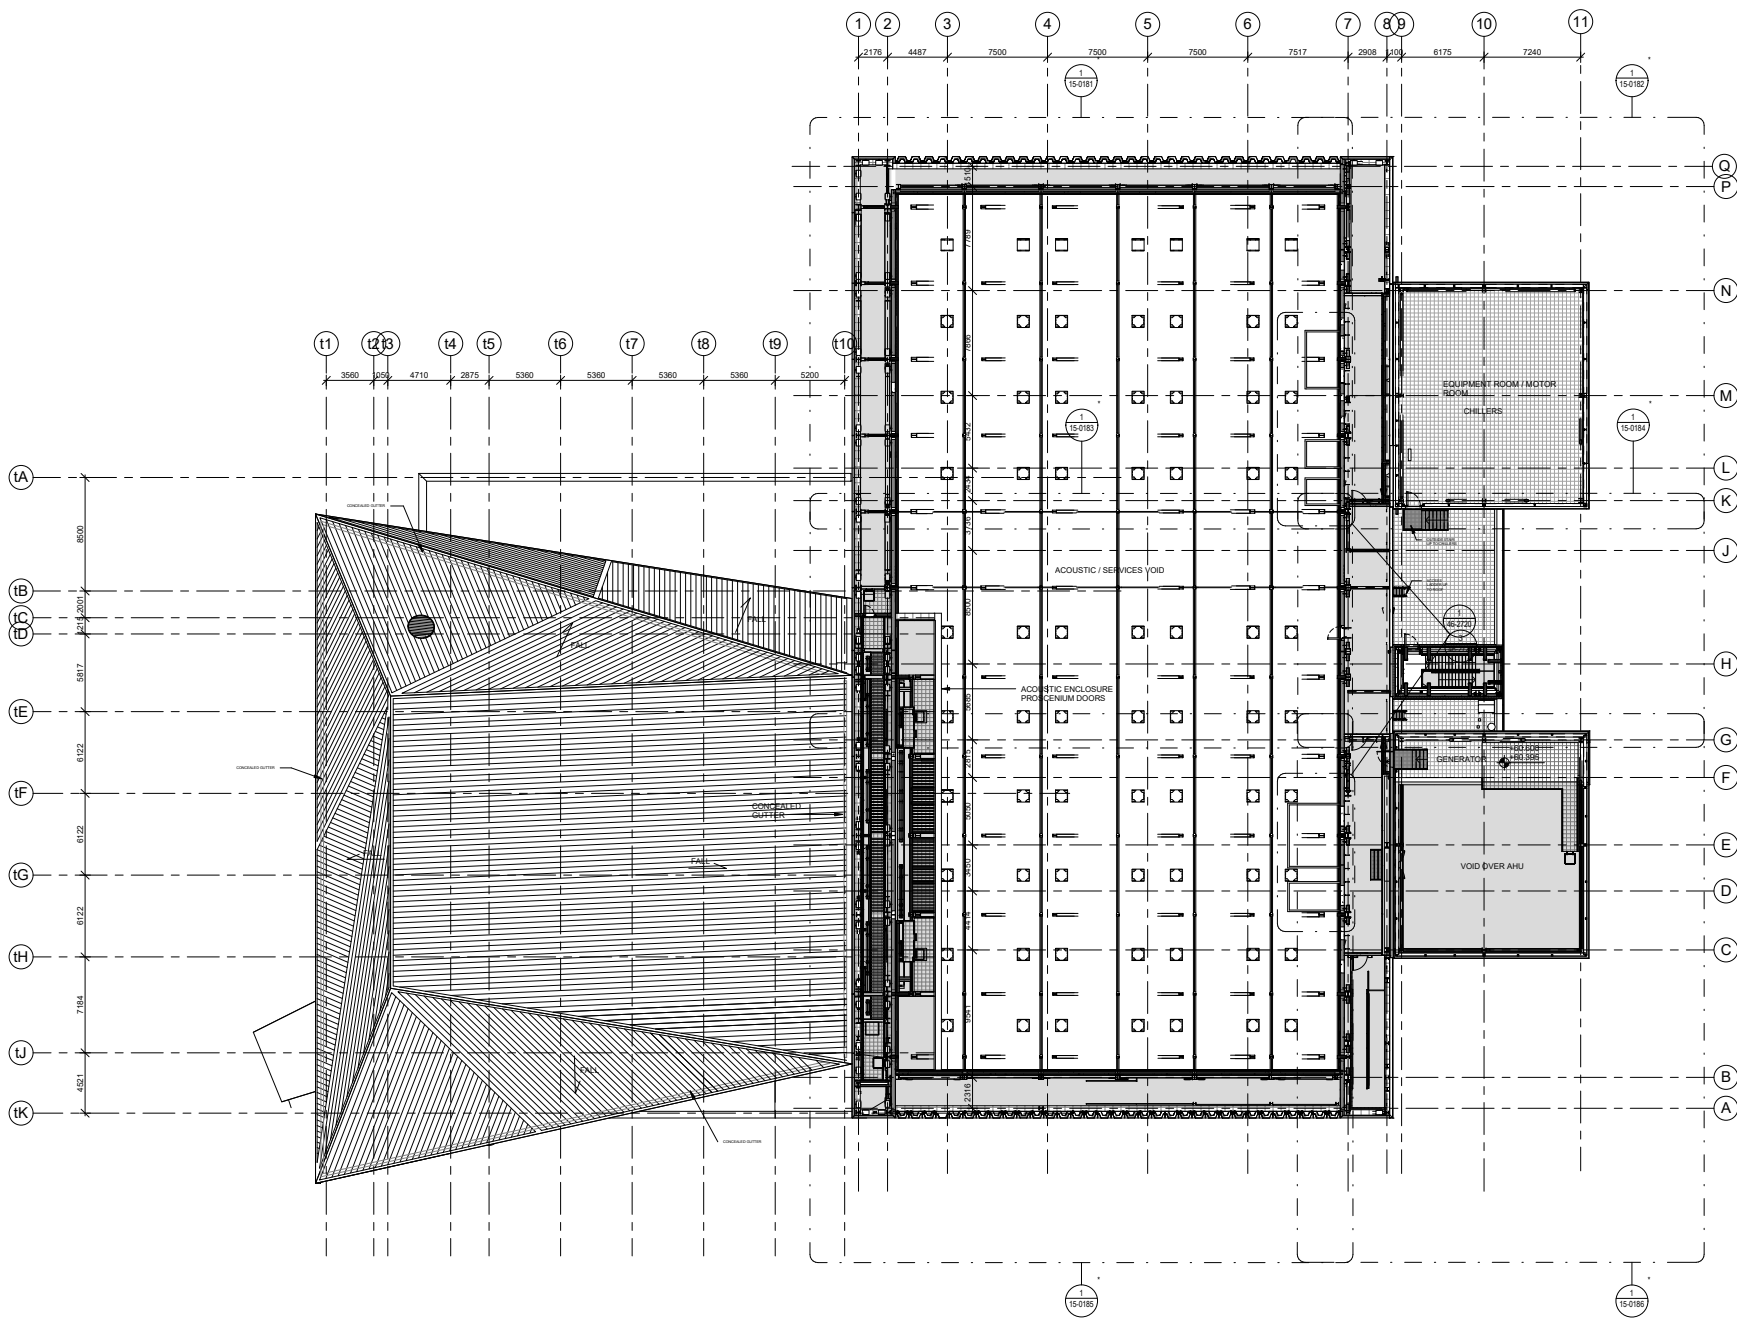

1 FLOOR PLAN - LEVEL 8
SCALE: 1:200



FACTORY MANCHESTER

MANCHESTER CITY COUNCIL Albert Square, Town Hall M2 5DB Manchester, United Kingdom T: +44 (0) 161 234 5024	CLIENT
OMA Weena-Zuid 158 3012 NC Rotterdam, Netherlands T: +31 (0) 10 2436000	ARCHITECT
BURO HAPPOLD 230 Lower Bristol Road B42 3SQ Bath, United Kingdom T: +44 (0) 122 532 0600	STRUCTURAL ENGINEER
BDP 11 Ducie Street M1 2JB Manchester, United Kingdom T: +44 (0) 161 828 2200	MECHANICAL AND ELECTRICAL ENGINEER
BURO HAPPOLD 230 Lower Bristol Road B42 3SQ Bath, United Kingdom T: +44 (0) 122 532 0600	FACADE ENGINEER
WSP The Victoria, 150-182 The Quays M50 3SP Manchester, United Kingdom T: +44 (0) 161 886 2400	FIRE ENGINEER
LEVEL ACOUSTICS De Roncken 10 5612 AP Eindhoven, Netherlands T: +31 (0) 40 247 2700	ACOUSTIC CONSULTANT
CHARCOAL BLUE 180 Strand WC1R 3DA London, United Kingdom T: +44 (0) 207 928 0000	THEATRE CONSULTANT

HEIGHT / LOCATION TAGS:

SPOT HEIGHT	N 38533031 NORTH COORDINATE
FINISHED FLOOR LEVEL	N 38533029 EAST COORDINATE
STRUCTURAL SLAB LEVEL	GF LEVEL HEIGHT
ARCHITECTURAL ABOVE	+26.720 ORG LINE
ARCHITECTURAL BELOW	B
STRUCTURAL ABOVE	
STRUCTURAL BELOW	

DRAWING REFERENCES:

SECTION	CALLOUT	ELEVATION	INTERNAL ELEVATION(S)	DETAIL NUMBER(S)
				DRAWING REFERENCE

ITEMS:

FLOOR GULLY	MANHOLE COVER
FLOORBOX	STRONG POINT
CABLE PASS (ELEVATION)	CABLE PASS (PLAN)

CLEARANCE ZONES:

REFUSE SPOT	TURNING CIRCLE IN ACCESSIBLE TOILET (Ø 1500mm)
WHEELCHAIR LOCATION	
THEATRE	


CONTRACTUAL:

NOT IN CONTRACT (SHEDD OUT)

PR	S2	18 Mar 2020	ISSUED FOR INFORMATION
PR	S2	19 Nov 2018	ISSUED FOR INFORMATION
PT	S2	23 Mar 2018	ISSUED FOR PLANNING
PR	S3	18 Mar 2018	INTERIM DESIGN RELEASE
PS	S0	21 Dec 2017	WIP INTERIM GA SUBMISSION
REV	STAT	DATE	DESCRIPTION

DO NOT SCALE FROM THIS DRAWING. USE FIGURED DIMENSIONS ONLY. FIGURED DIMENSIONS ARE IN MILLIMETRES. ALL LEVELS ARE IN METRES. ALL DIMENSIONS AND LEVELS SHALL BE VERIFIED ON SITE BEFORE PROCEEDING WITH WORKS. DETAILED SITE SURVEY TO BE CARRIED OUT TO VERIFY POSITIONS AND LEVELS. RELOCATIONS WITH SITE VERIFICATION AND APPROVE. ALL DIMENSIONS ARE INDICATIVE ONLY AND ARE TO BE VERIFIED BY OTHERS. THIS DRAWING IS TO BE READ IN CONJUNCTION WITH OTHER DOCUMENTATION FROM THE ARCHITECT DESIGN TEAM. MANAGEMENT CONTRACTOR AND EMPLOYER. THE ARCHITECT MUST BE NOTIFIED OF ANY DISCREPANCIES. WHERE BUILDING COMPONENTS ARE DESCRIBED IN THE SPECIFICATION AS CONTRACTOR DESIGNED, 'CONSTRUCTION' INFORMATION RELATING TO THOSE COMPONENTS THAT ARE SHOWN ON THIS DRAWING REPRESENT DESIGN INTENT ONLY.

THIS DOCUMENT CONTAINS COPYRIGHTED MATERIAL. ANY UNAUTHORIZED USE, DISCLOSURE, REPRODUCTION OR DUPLICATION OF ANY OF THE INFORMATION CONTAINED HEREIN MAY RESULT IN LIABILITY UNDER APPLICABLE LAWS.

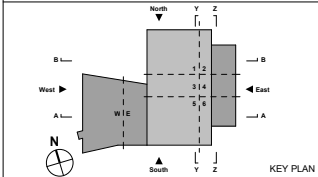

KEY PLAN

DRAWN BY: Author CHECKED BY: Checker APPROVED BY: Approver

PROPOSED LEVEL 08 PLAN

DRAWING NAME: P9

PHASE: REVISION

XXXX 1:200 A0 10/21/16

PROJ. NR. SCALE FORMAT DATE

MF-OMA-XX-L8-DR-A-10-0180

DRAWING NUMBER