


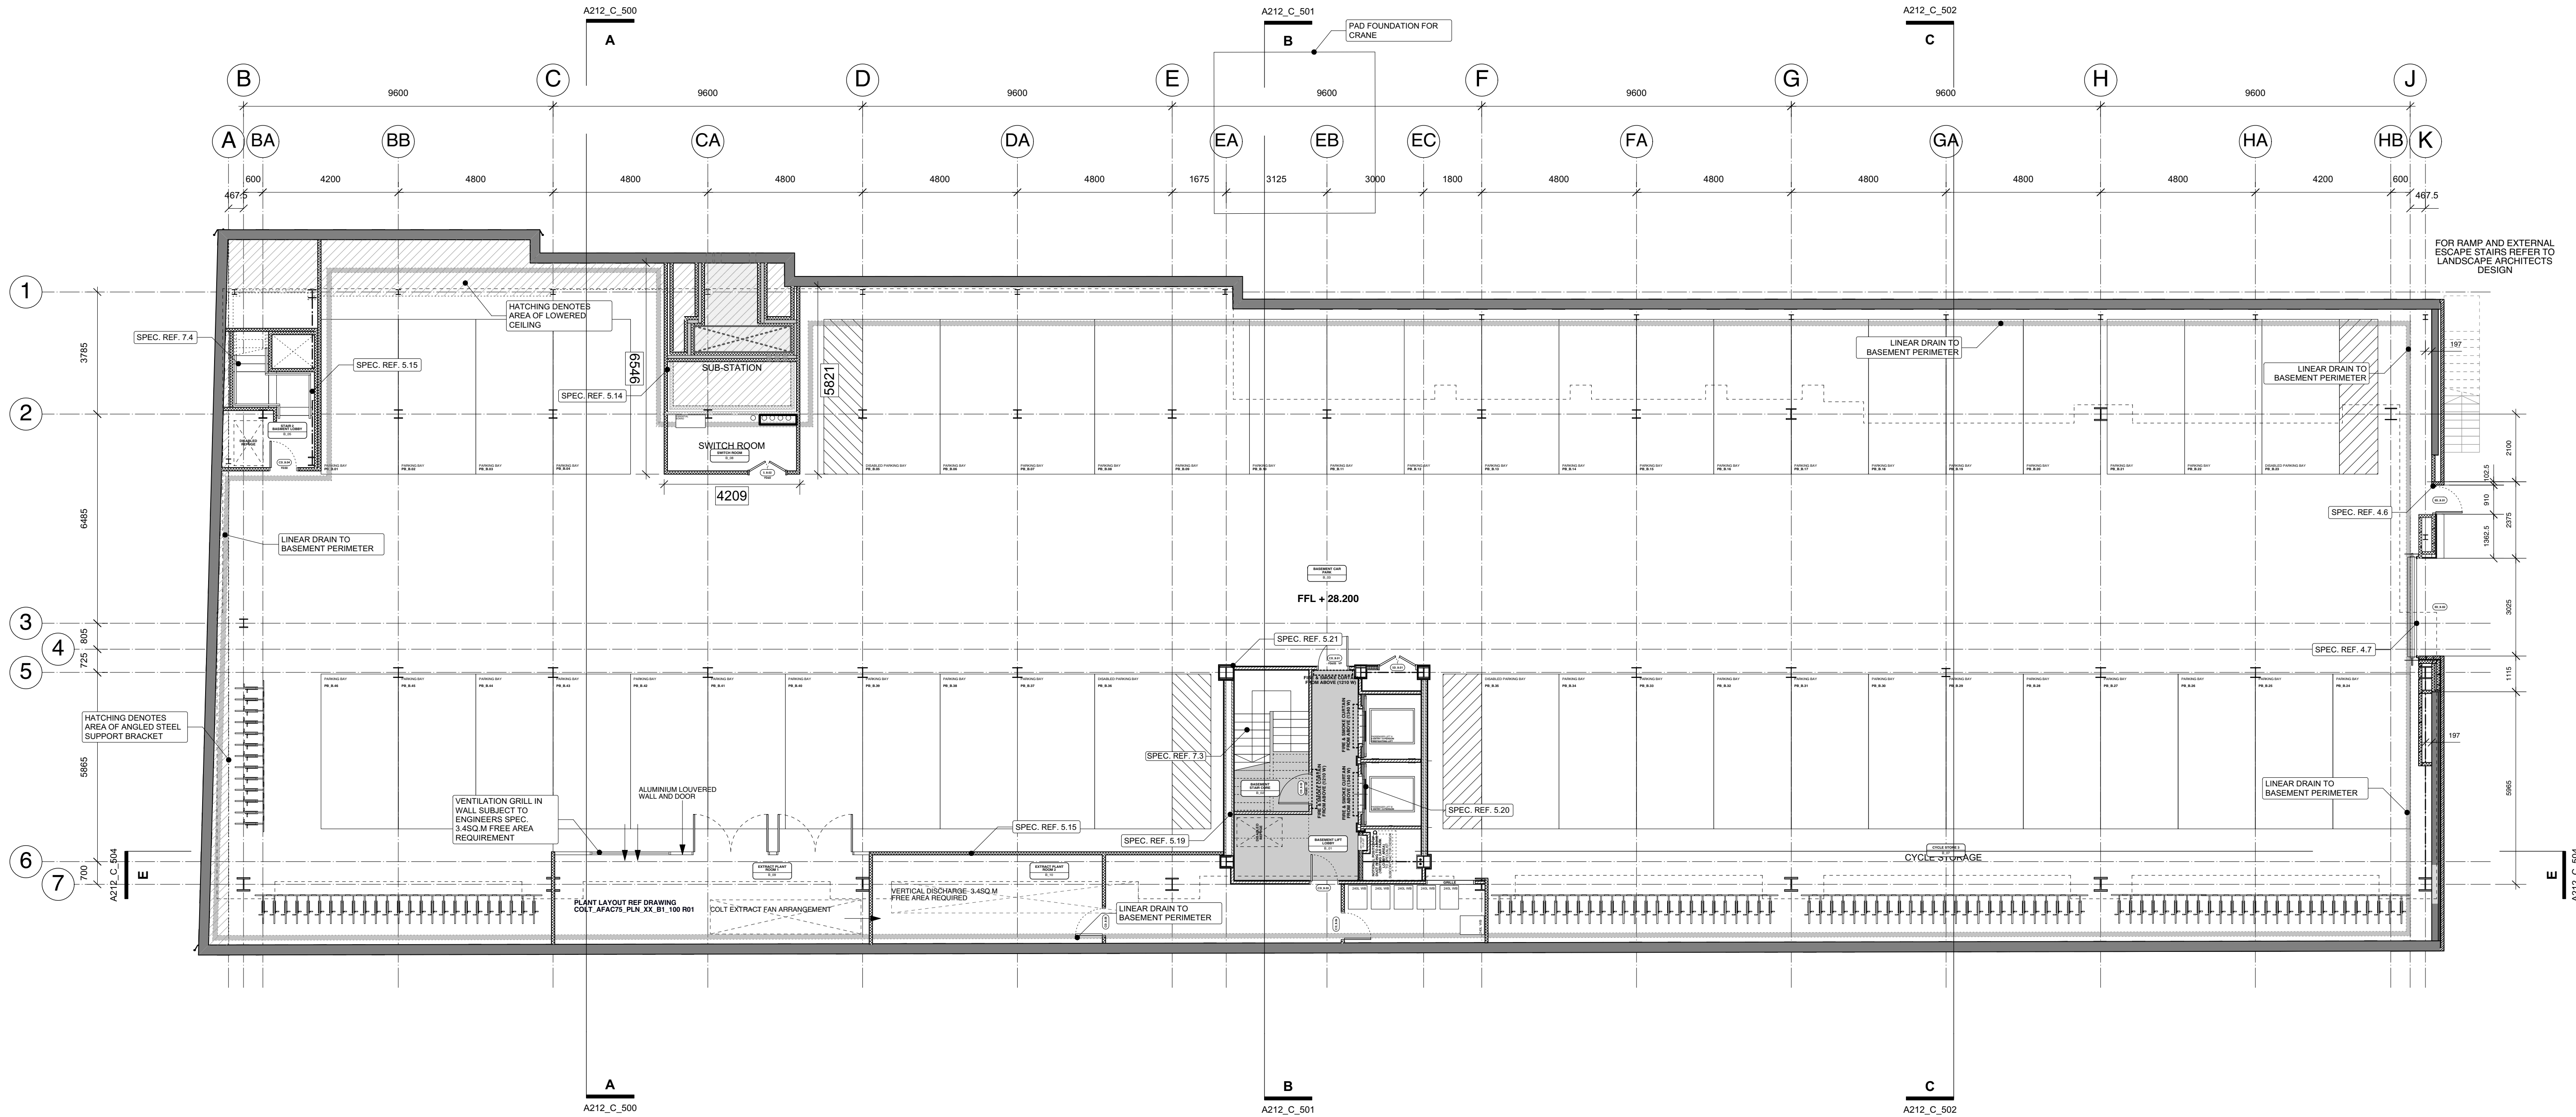

BLOCK C1

PROPOSED BASEMENT FLOOR PLAN - CONSTRUCTION

IMPORTANT NOTES:

X	26.04.21	SIZE OF BIN STORE LOBBY INCREASED
W	26.11.20	CAR PARK HOLLER SHUTTER (SHOWN & BOOK REFERENCES CLARIFIED)
V	18.03.20	DETC CONSTRUCTION ISSUE
U	03.03.20	ISSUED FOR CLIENT APPROVAL
T	02.03.20	REVISED CAR & CYCLE PARKING
S	12.02.20	SECTION LINES A-V (BB - CC) (22 ADDED)
R	17.06.19	BIN STORE RECONFIGURED TO SUIT BRACING
Q	18.02.19	ALTERNATIVE BIN STORE & ADDITIONAL DOORS (D, E, B) SHOWN
P	27.08.18	CAR PARK DOOR FROM LOBBY REPOSITIONED
N	18.08.18	LIFT LOBBY FIRE CURTAIN CONFIGURATION REVISED
M	18.06.18	CYCLE PARKING CONFIGURATION TOWARDS TYPE REVISED
L	12.07.18	LIFT LOBBY CONFIGURATION CHANGED TO MOVE BRASSER REFUGE
K	11.07.18	LIFT LOBBY CONFIGURATION CHANGED TO SUIT MOORE COMMENTS

CLIENT: DETRAFFORD ESTATES	
PROJECT: SITE C, CHURCH GATE MASTERPLAN	
ADDRESS: CASTLEFIELD, MANCHESTER, M15 4LN	
DRAWING TITLE: BLOCK C1 PROPOSED BASEMENT FLOOR PLAN	
SCALE: 1:100@A1	DATE: MARCH 2017
DRAWING NO: A212_C_16X	CONSTRUCTION

OLLIER SMURTHWAITE ARCHITECTS

106 Albert Mill, 10 Hulme Hall Road, Manchester, M15 4LY
T 0161 883 0838
F 0161 883 0639
E mail@olliersmurthwaite.com