




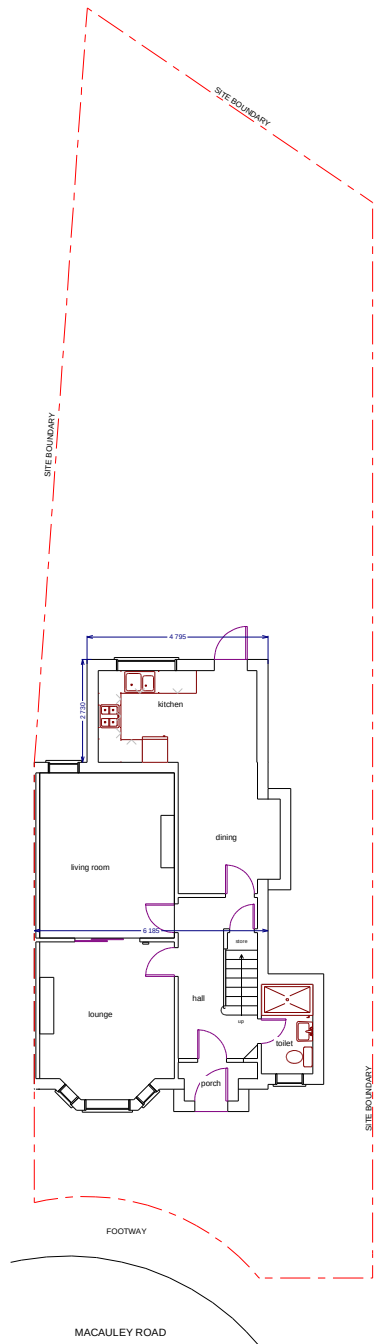


EXISTING SITE PLAN

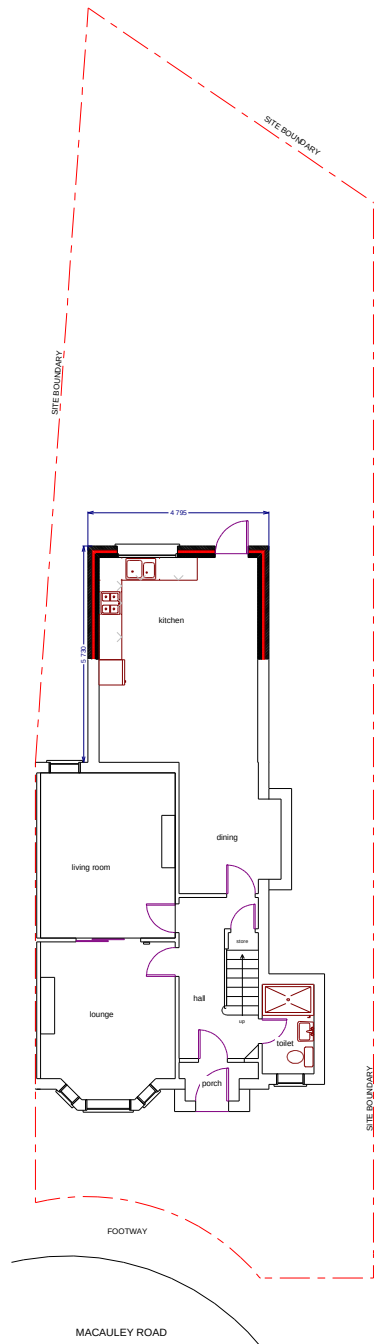

PROPOSED SITE PLAN

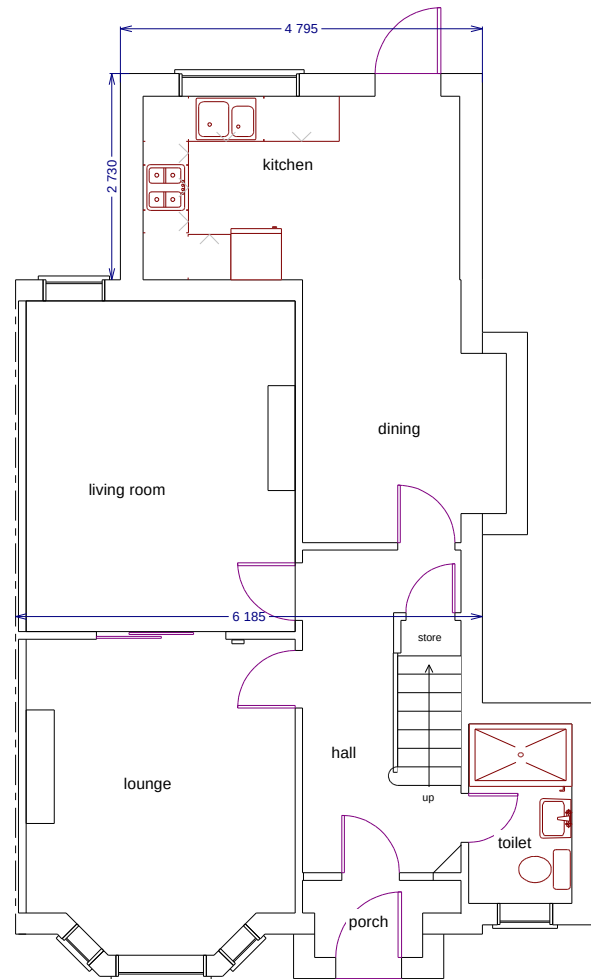


EXISTING GROUND FLOOR PLAN

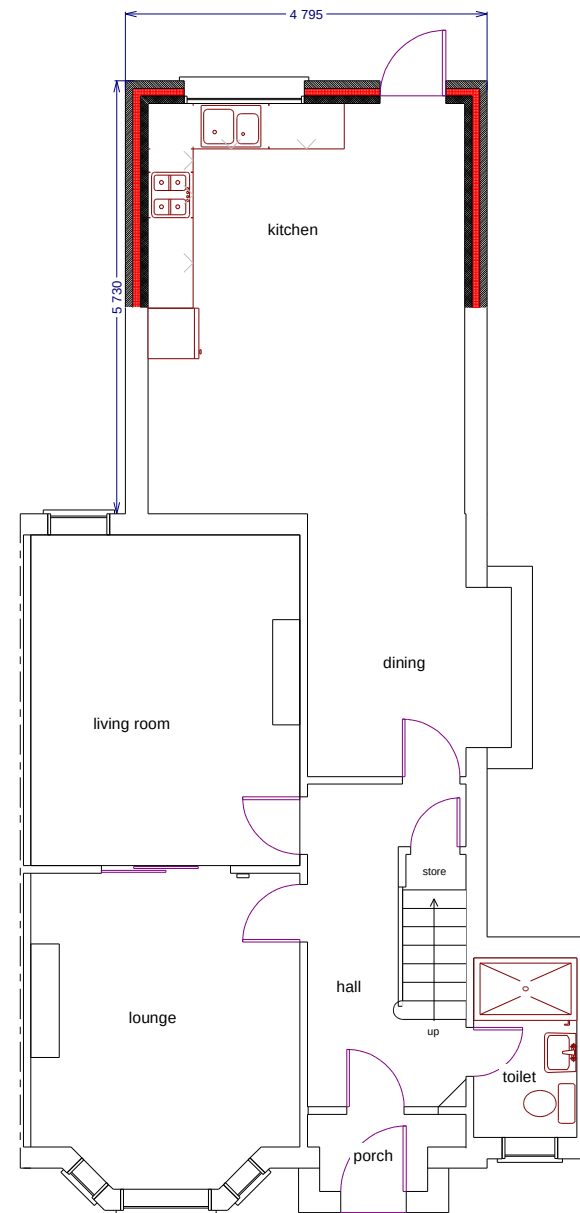


PROPOSED GROUND FLOOR PLAN

18 MACAULEY ROAD
 CHORLTON
 MANCHESTER M16 0FA
 drwg no.: 1135/2 scale: 1/100@A4
 drawn by: gff date: 15.06.21
 GROUND FLOOR PLAN

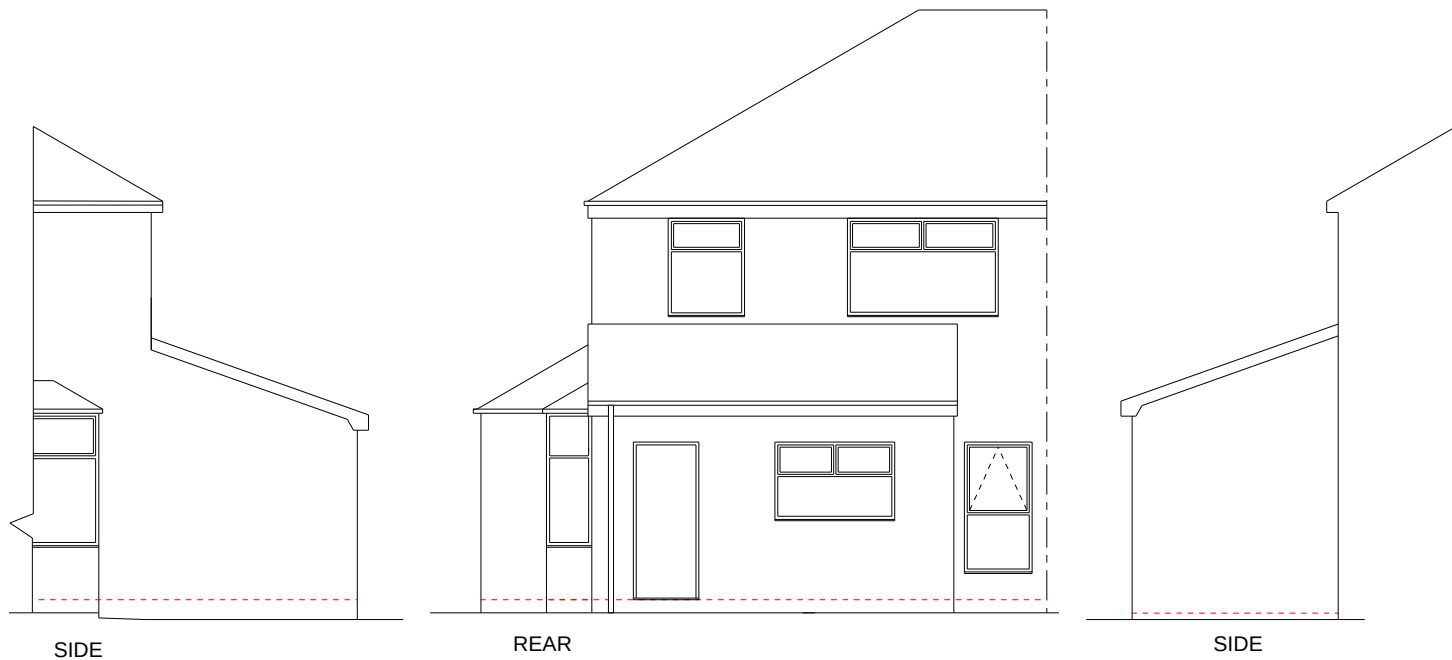

EXISTING ELEVATIONS

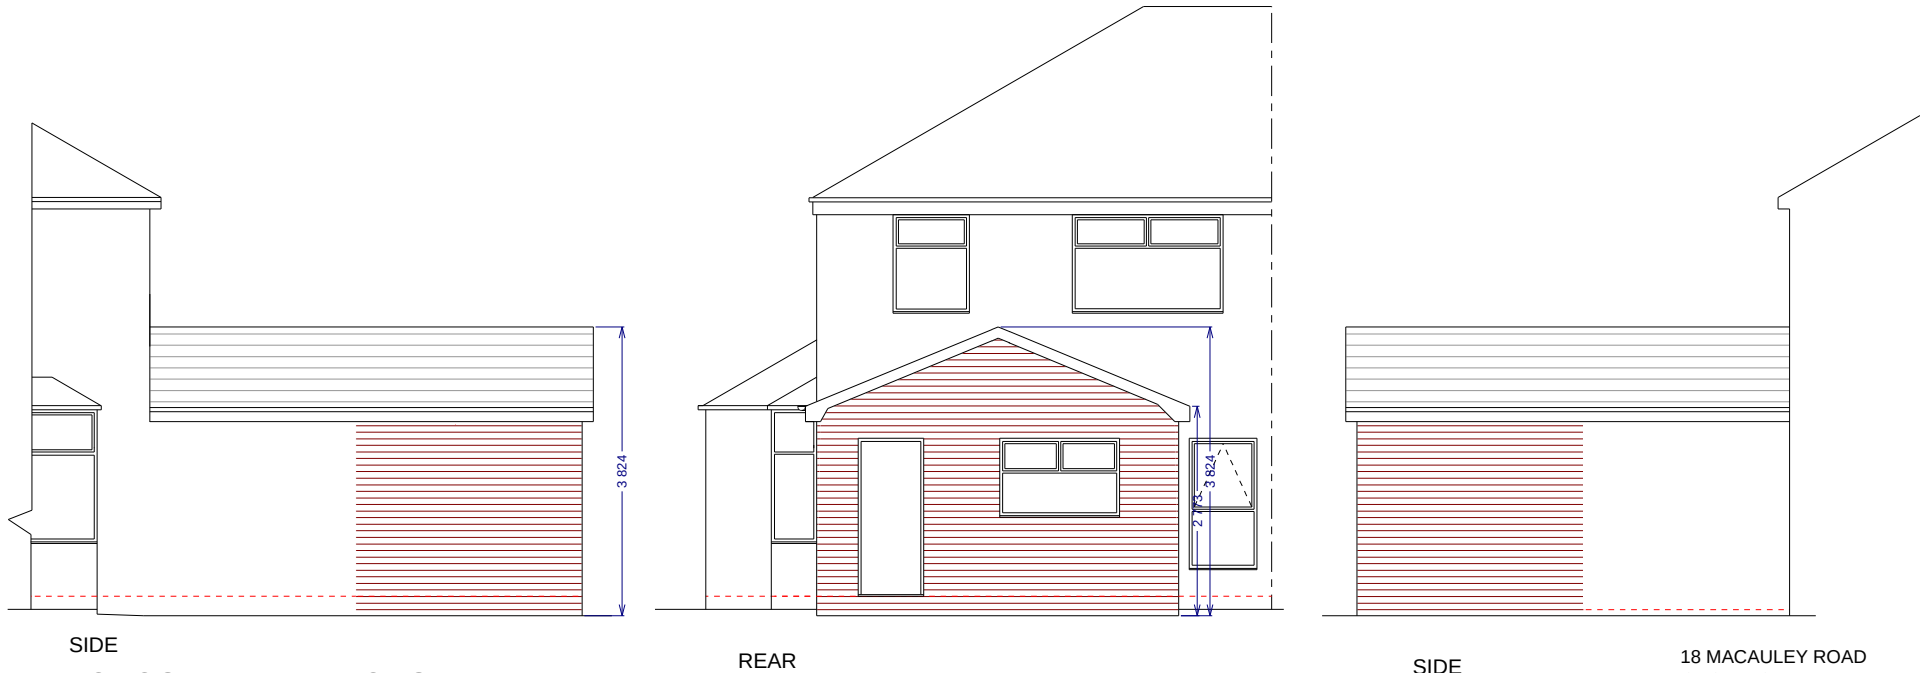

PROPOSED ELEVATIONS

Scale: metres
0 0.5 1.0 1.5 2.0 3.0 4.0 5.0

18 MACAULEY ROAD
CHORLTON
MANCHESTER M16 0FA
dwg no.: 1135/3 scale: 1/100@A4
drawn by: gff date: 15.06.21
ELEVATIONS