


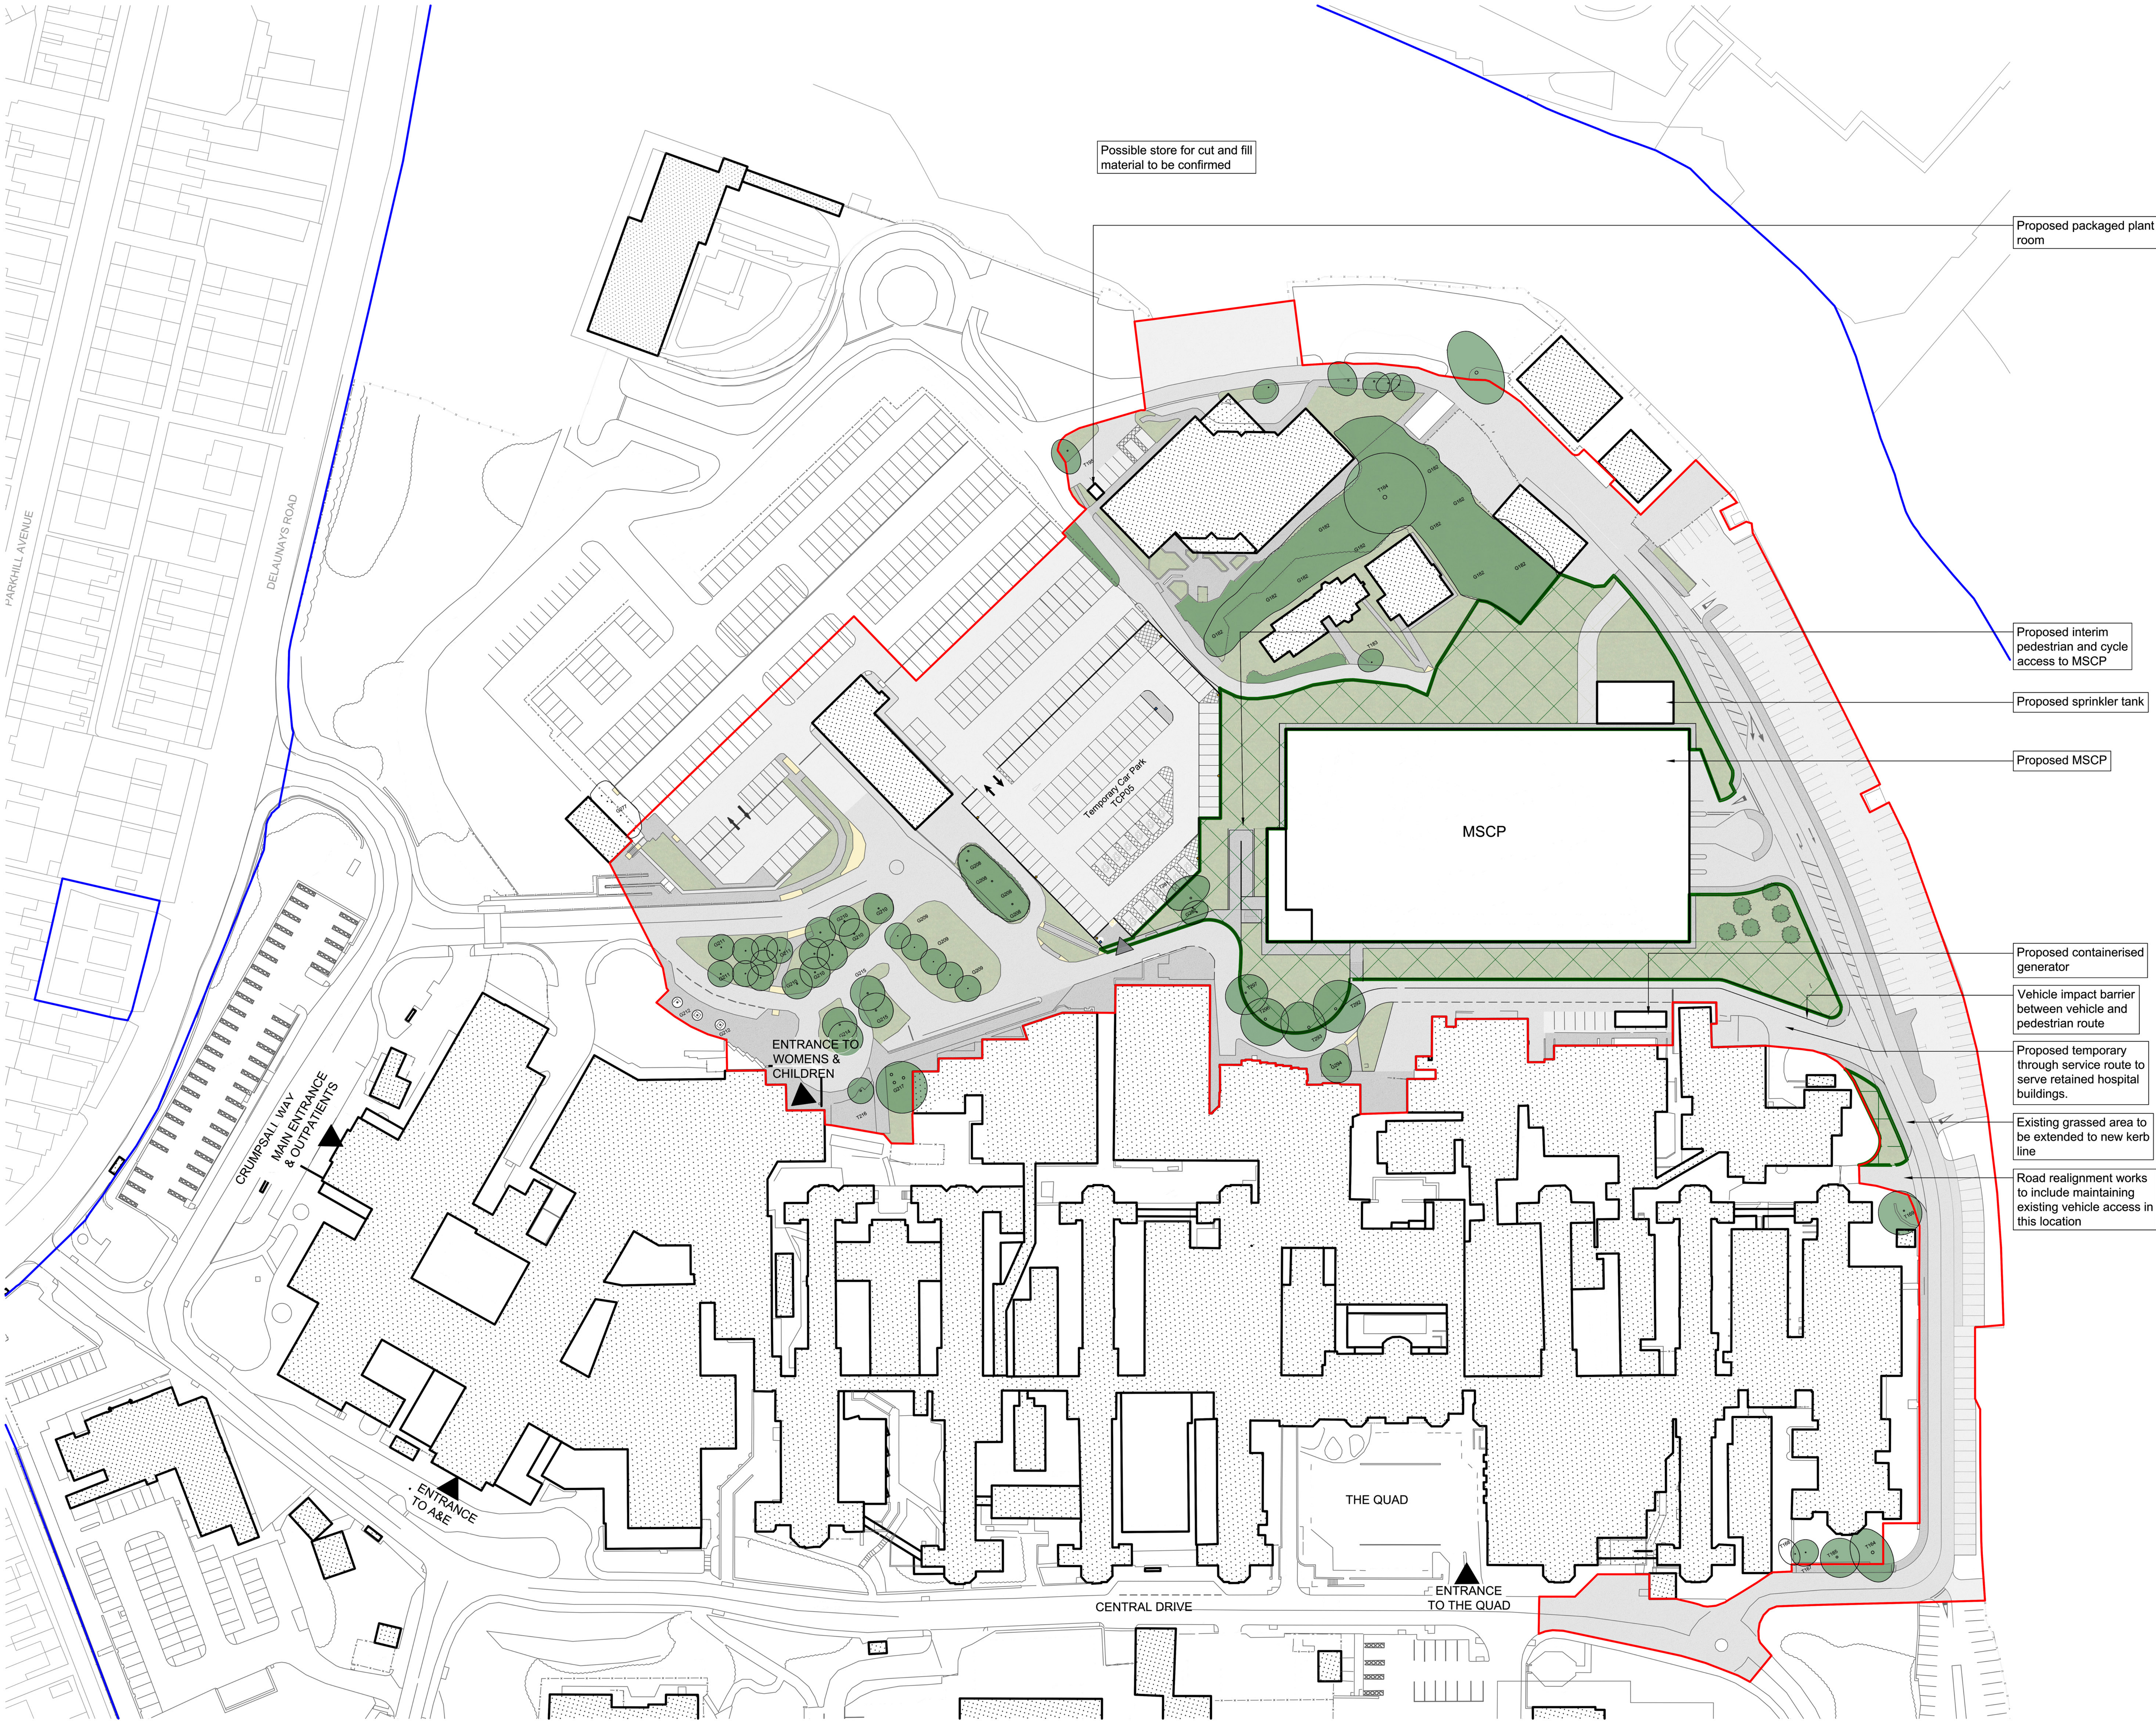

Proposed Site Plan (North)
1:500


© COPYRIGHT
The copyright in this drawing is vested in Sheppard Robson and no license or assignment of any kind has been, or is, granted to any third party whether by provision of copies or originals or otherwise unless agreed in writing.

DO NOT SCALE FROM THIS DRAWING
The contractor shall check and verify all dimensions on site and report any discrepancies in writing to Sheppard Robson before proceeding work.

FOR ELECTRONIC DATA ISSUE
Electronic Data / drawings are issued as "read only" and should not be interrogated for measurement. All dimensions and levels should read, only from those values stated in test, on the drawing.

- Key:**
- Site Boundary
 - NMGH Ownership Boundary
 - Existing tree located within, or with roots extending into, the planning application boundary - to be retained
 - Proposed tree
 - Existing hospital buildings retained
 - Proposed buildings/structures
Refer to annotations on drawing
 - Extent of proposed landscaping
Refer to Gillespies 'P12120-00-001-GIL-0104-00 Illustrative Masterplan', 'P12120-00-001-GIL-0101-00 Proposed Landscape Plan North' and 'P11163-00-001-GIL-500-00 Visual Specification' for further detail
 - Extent of temporary landscaping
 - Primary pedestrian access to temporary car park
 - Vehicle access to temporary car park

REV.	DATE	AMENDMENT
P01	02/12/20	FIRST ISSUE
P02	07/12/20	General update
P03	09/12/20	General update
P04	11/12/20	General update

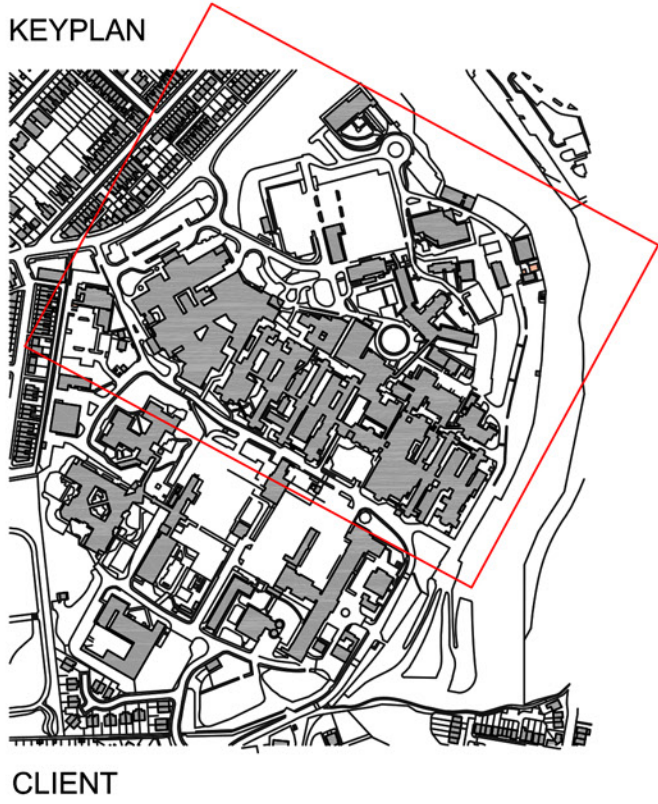

NHS
Manchester University
NHS Foundation Trust

bruntwood

SHEPPARD ROBSON

77 Parkway Camden Town London NW1 7PU
T: +44 (0)20 7504 1700 E: london@sheppardrobson.com

PROJECT
6512 North Manchester General Hospital Masterplan

SCALE@A0	DATE	ORIGINATOR	CHECKED	AUTHORISED
1:500	15/09/20	SS	DB	AS

Proposed Site Plan
(North)

PLANNING			SR NO. 6512
STATUS	PURPOSE FOR ISSUE		
S2	For Planning		
DRAWING NO.			REV. P04
6512	-SRA -MC-XX- DR -A -00821		