


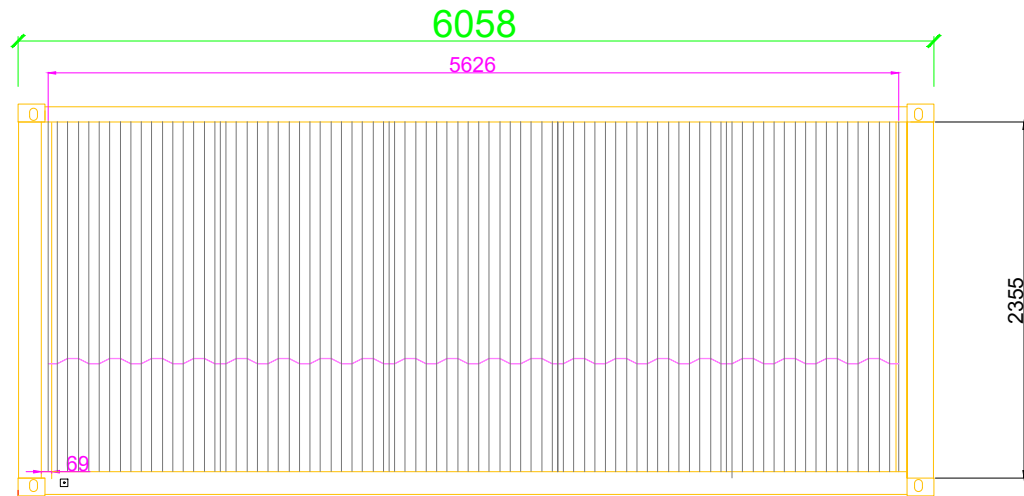


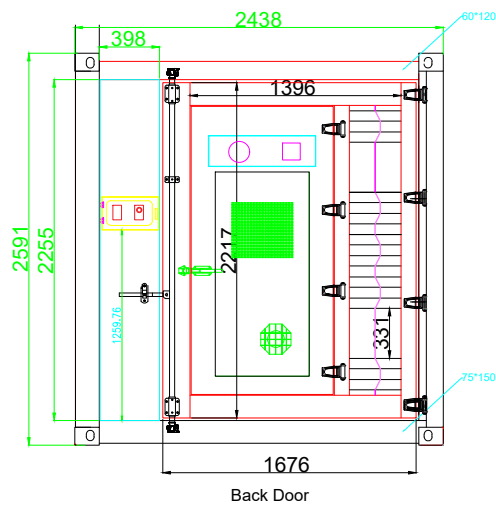


Elevation

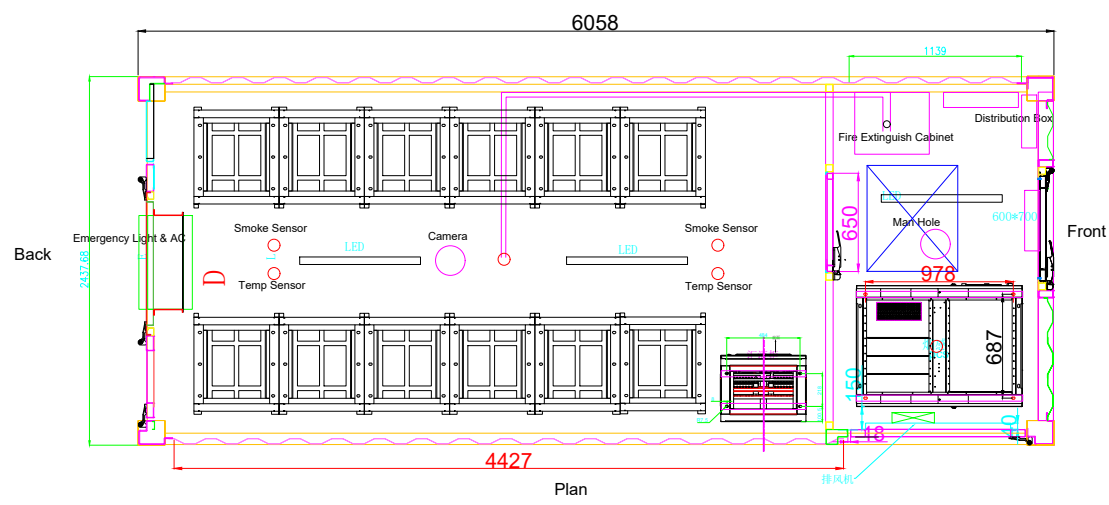



Back Door

 


Plan

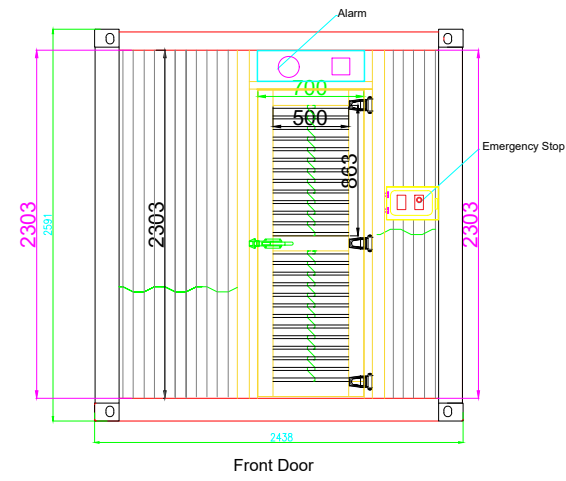


Front Door

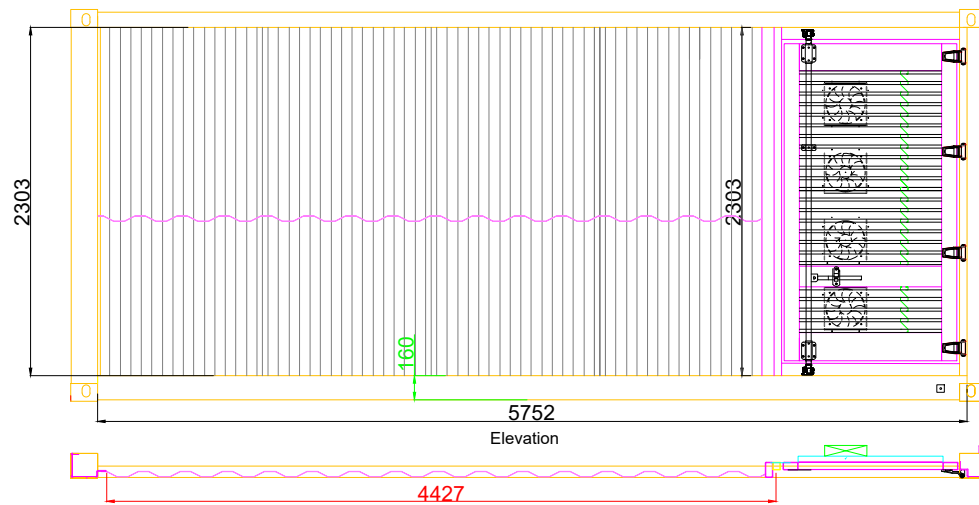 

Wall Section

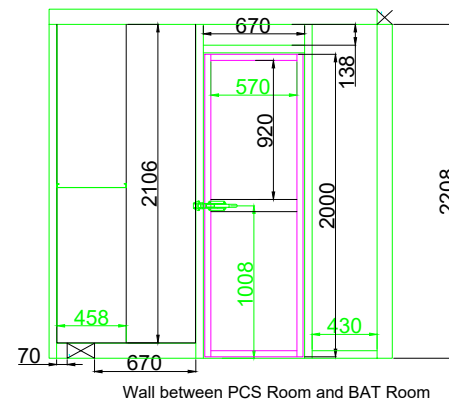

Wall between PCS Room and BAT Room

 

NOTES

ALPHA ESS CONTAINER ELEVATIONS

001 Proposal
Rev. Nature of Revision
21.06.2021
Date

APPROVED



Absolute®
Arisaig
Gartocharn
G83 8ND
Tel: 01415307644
www.absolutesolarandwind.co.uk

CLIENT

AMERESCO

PROJECT

OUTER SPACE PHASE 2

SITE LOCATION

VAUGHAN ST, MANCHESTER M12 5FQ

JOB NUMBER

ABS994

TITLE

ALPHA ESS ELEVATIONS

DRAWING NO. 007	REVISION NO. 001
DATE 21.06.2021	DRAWN BY JM
SCALE 1 : 50 @ A3	CHECKED BY RA