



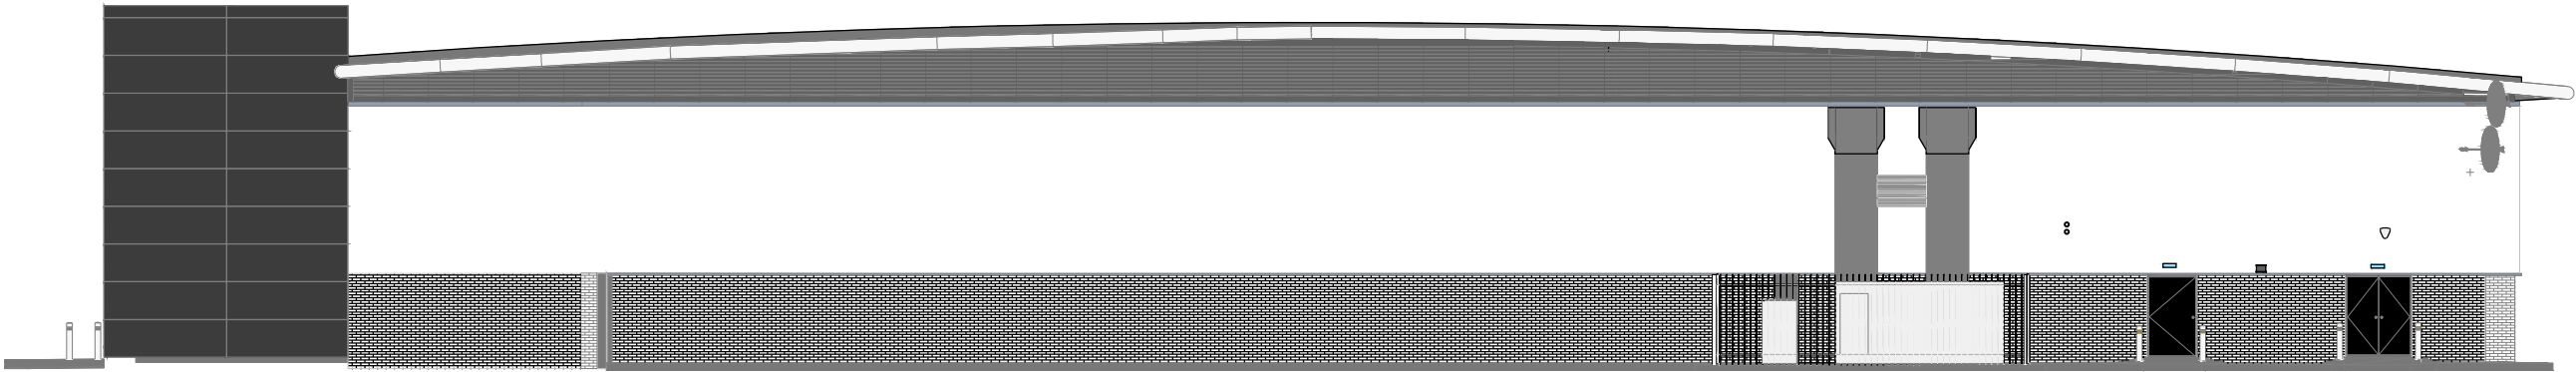


Existing South Elevation - 1:200

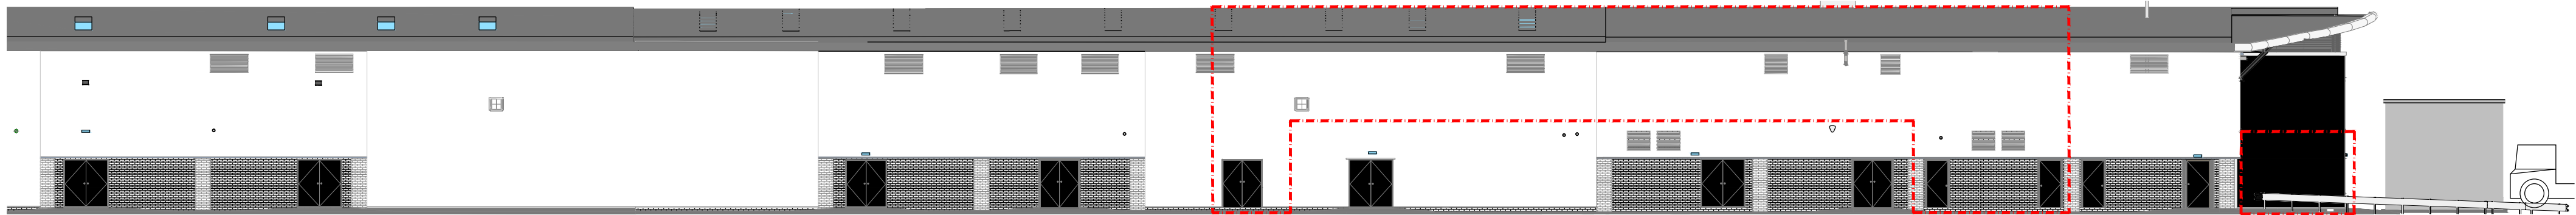


Existing East Elevation - 1:200



Existing North Elevation - 1:200

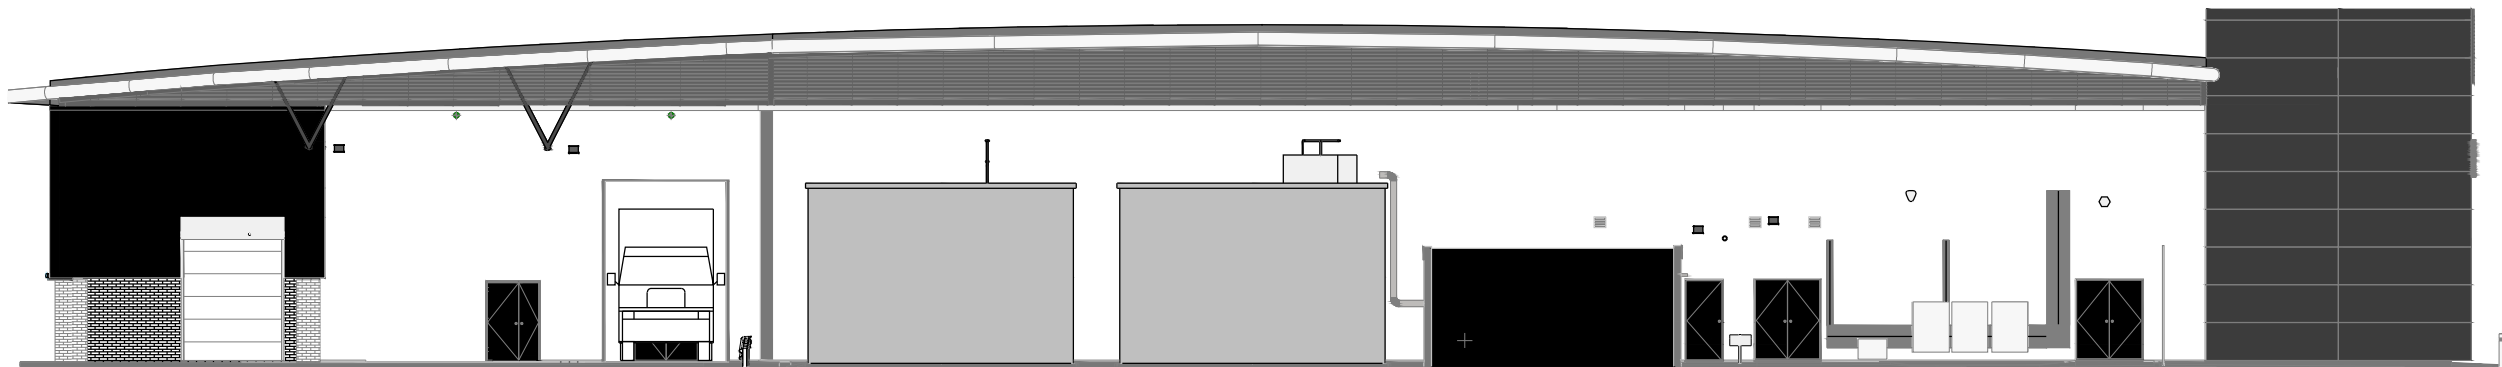

Existing West Elevation - 1:200

 

Rev	Date	Description	DRAWING TITLE		Drawn/	Checked
PROJECT TITLE			DRAWING TITLE			
Manchester Cheetham Hill			Existing Elevations			
Manchester Fort Shopping Park, Manchester, M8 8EP			Extent of Demise			
DRAWN / CHECKED		DATE	SCALE	JOB No	DRAWING No	
SS/EK		28.04.21	1:200 @ A2	1132	103	
DRAWING PURPOSE						Rev
TOWN PLANNING APPLICATION						-
			Pure Gym Ltd			
			Town Centre House			
			The Merlion Centre			
			Leeds			
			LS2 8LY			
			e: architecture@puregym.com			
			t: 0113 285 8787			
			w: www.puregym.com			