
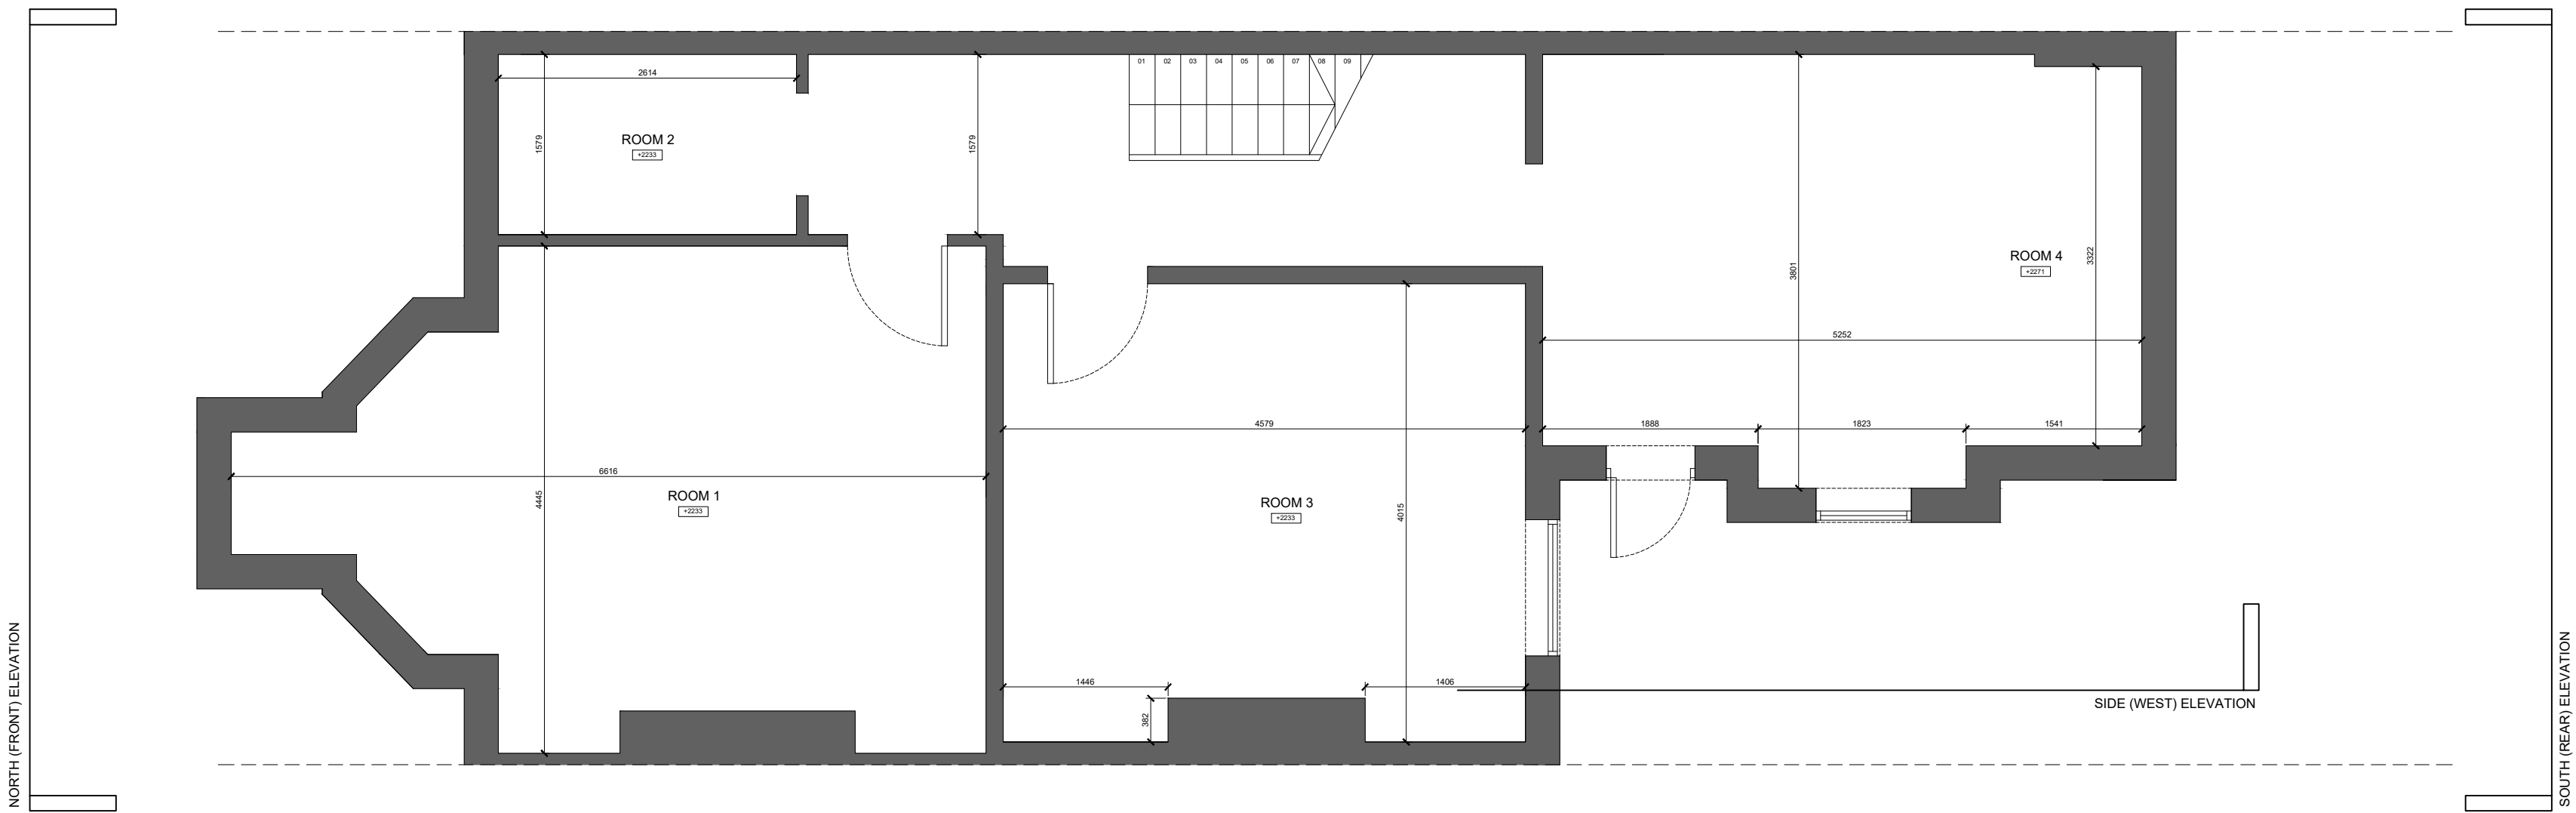
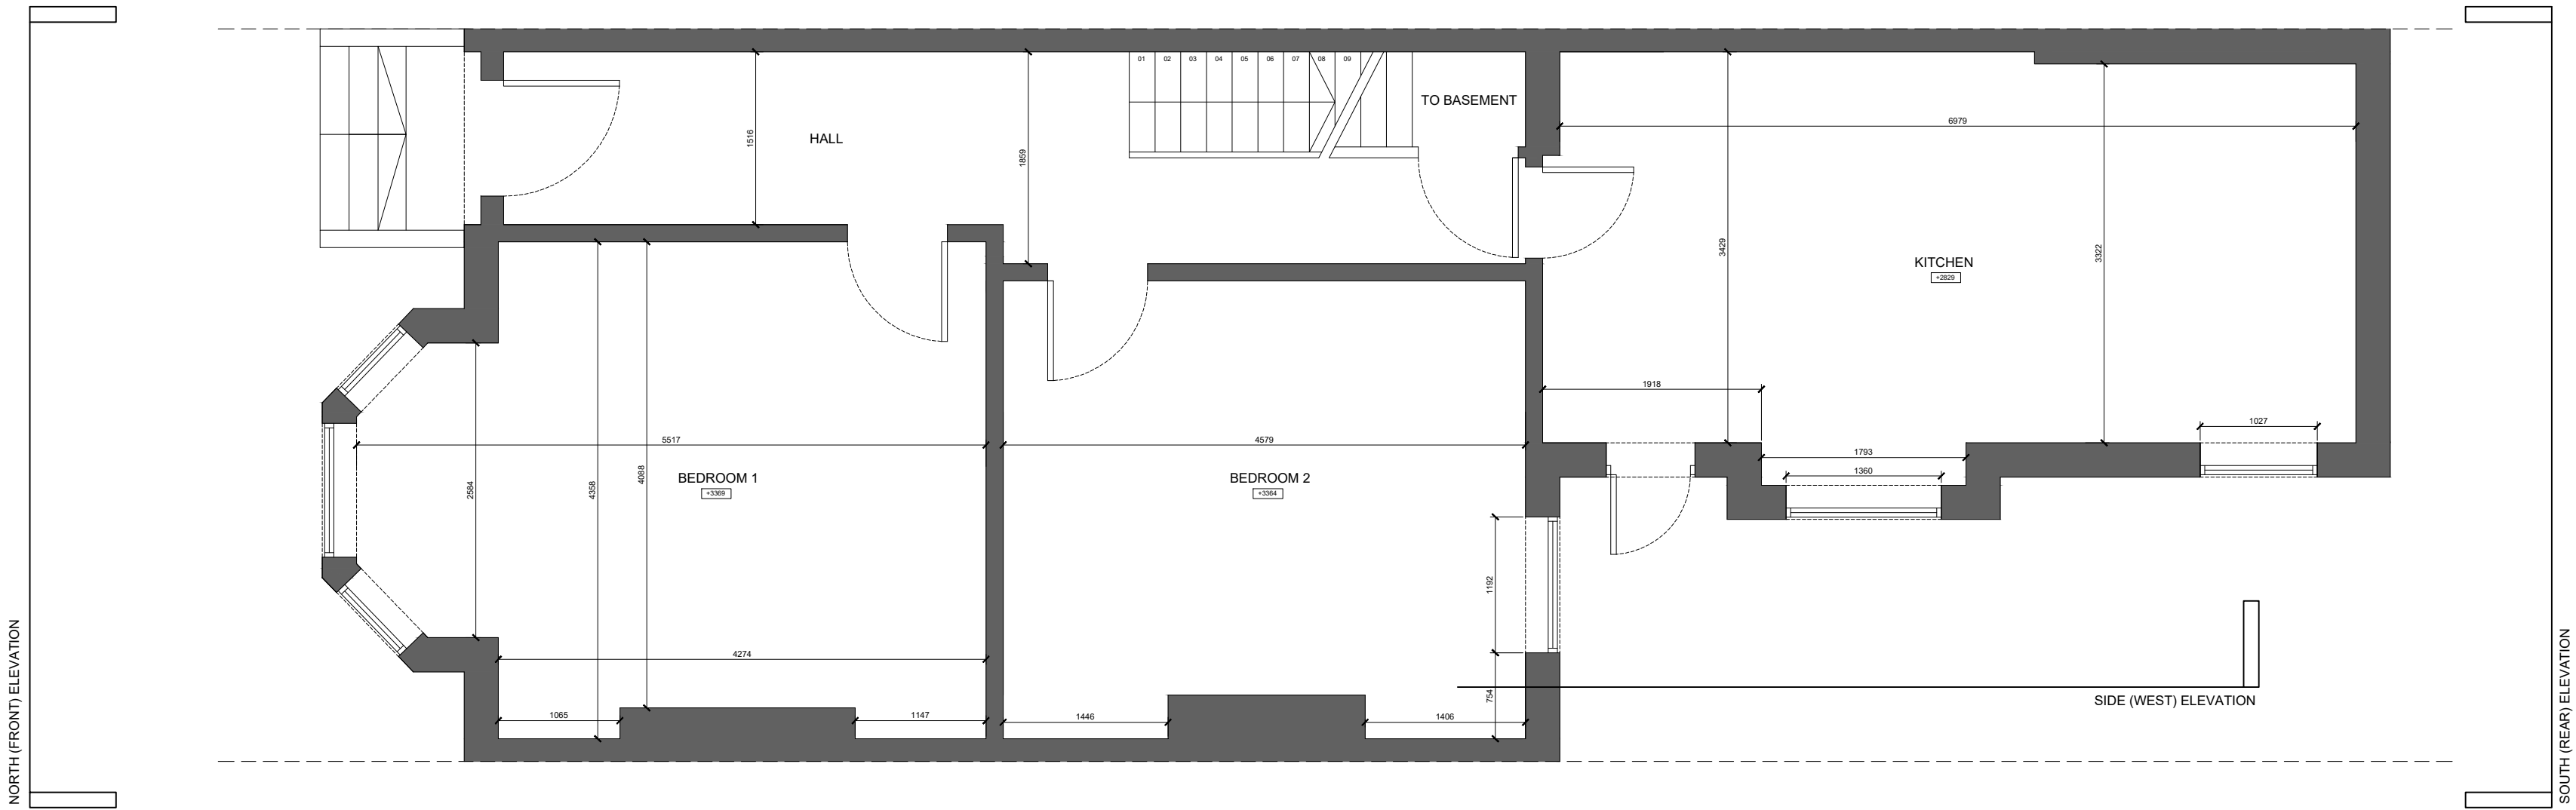
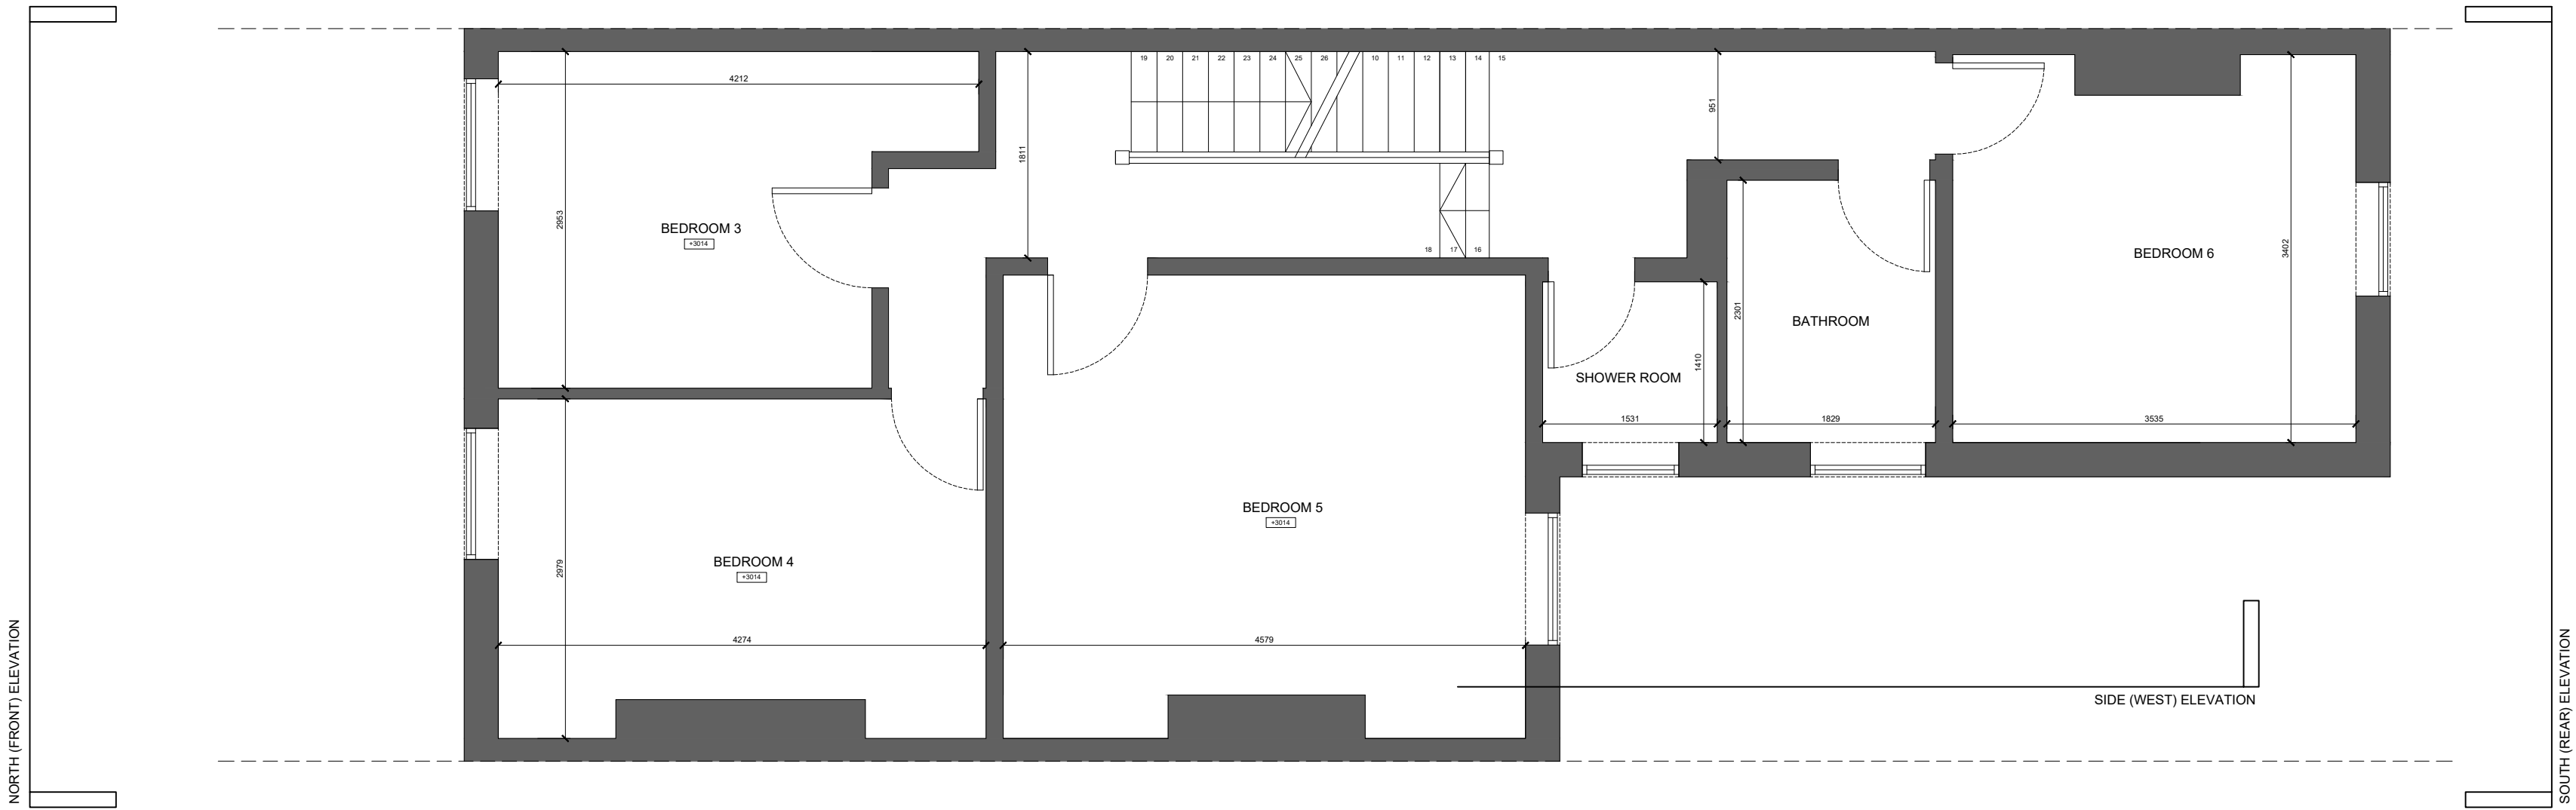


Client
Mr B Khan

Project
452 Moss Lane East, M14 4PW

Drawing Title
Existing Floor Plans

Drawn	Checked	Paper Size	Scale	Date
PL	PL	A1	1:50	JUNE 2021
Project No.	21 - 614	Drawing No.	00-03	Revision

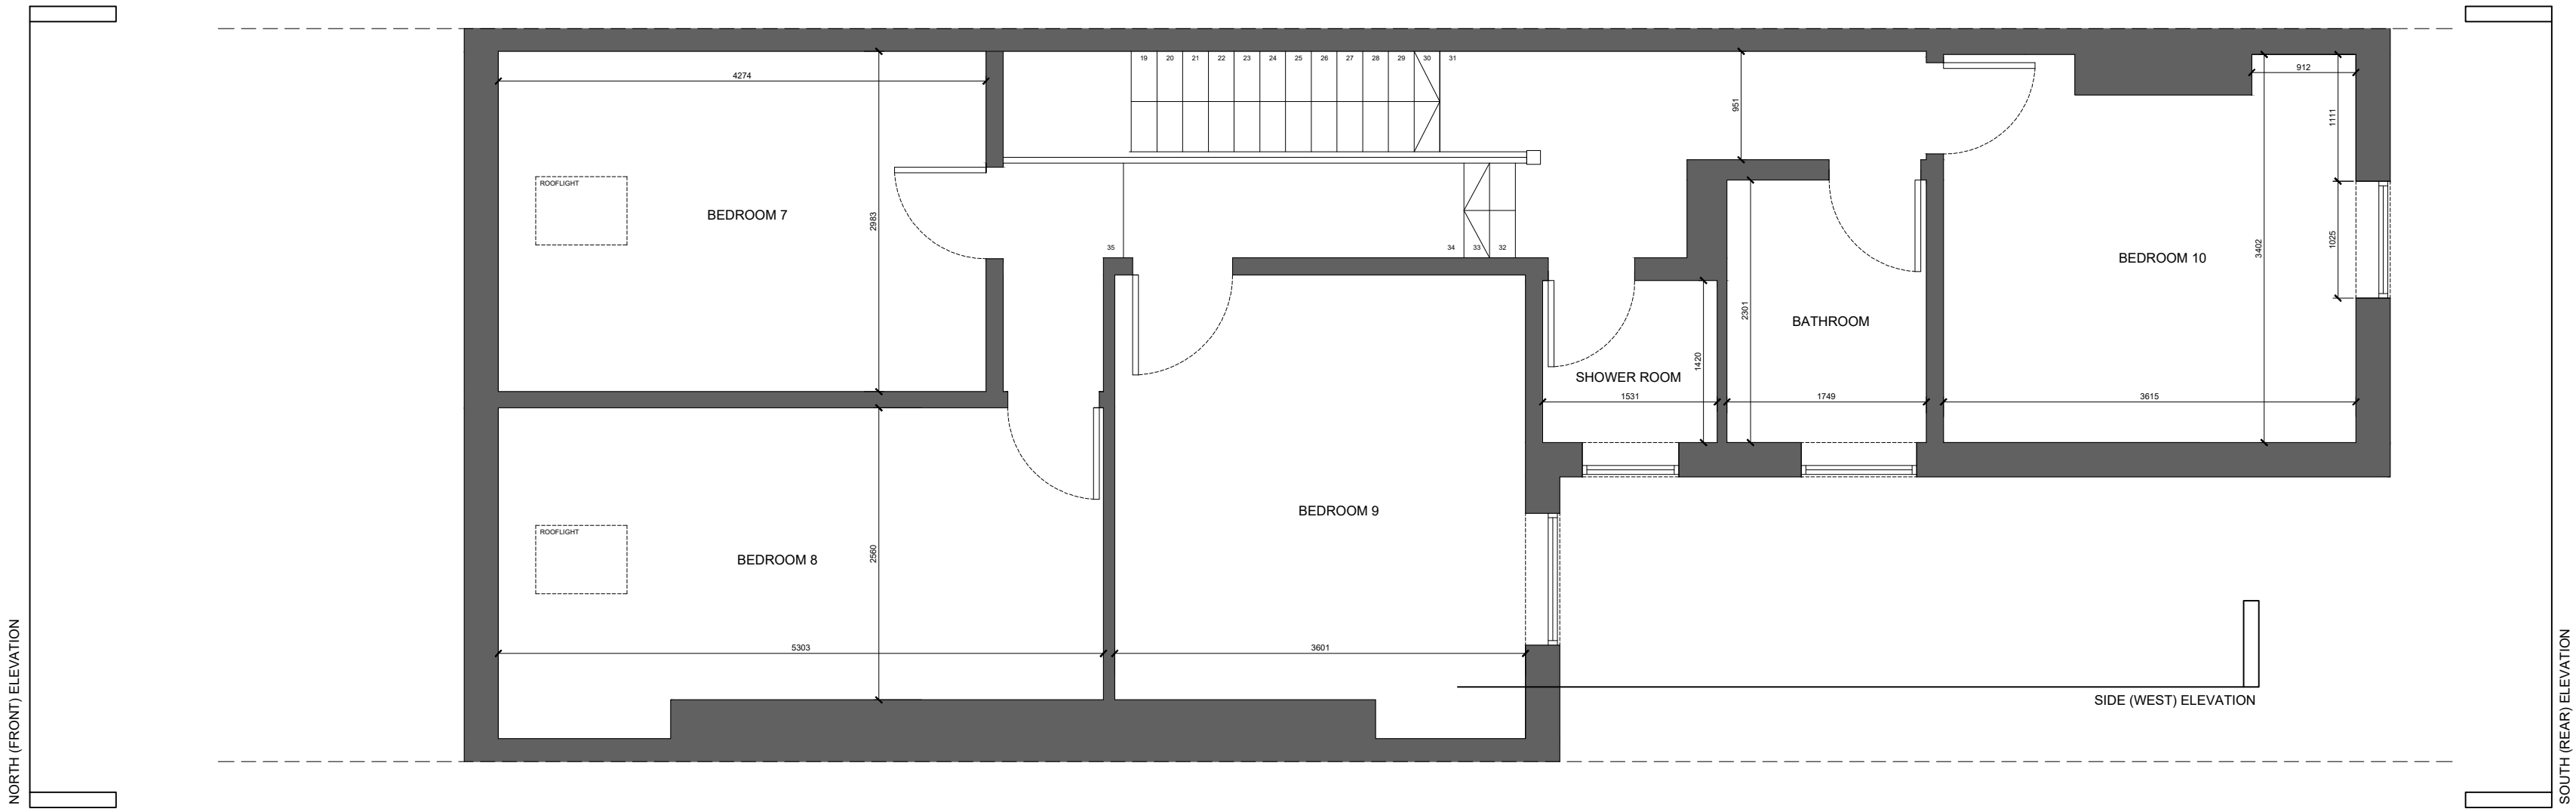