


- GENERAL NOTES
1. ALL DIMENSIONS ARE IN MILLIMETRES UNLESS OTHERWISE STATED.
  2. ALL LEVELS ARE IN METRES UNLESS OTHERWISE STATED.
  3. DIMENSIONS ARE NOT TO BE SCALED FROM THE DRAWING.
  4. ALL WORK TO BE CARRIED OUT IN ACCORDANCE WITH THE CURRENT EDITION OF THE BUILDING REGULATIONS 1991 (INCLUDING AMENDMENTS) AND ALL RELEVANT BRITISH STANDARDS/CODES OF PRACTICE.
  5. CONTRACTOR IS RESPONSIBLE FOR THE CORRECT SETTING OUT OF THE WORKS ON SITE. ALL DIMENSIONS TO BE CHECKED PRIOR TO FABRICATION OF MATERIALS.
  6. THIS DRAWING IS TO BE READ IN CONJUNCTION WITH ALL RELEVANT DRAWINGS AND SPECIFICATIONS.
  7. THIS DRAWING SHALL NOT BE DUPLICATED WITHOUT THE EXPRESS WRITTEN PERMISSION OF BEECH DESIGN AND BUILD LIMITED.

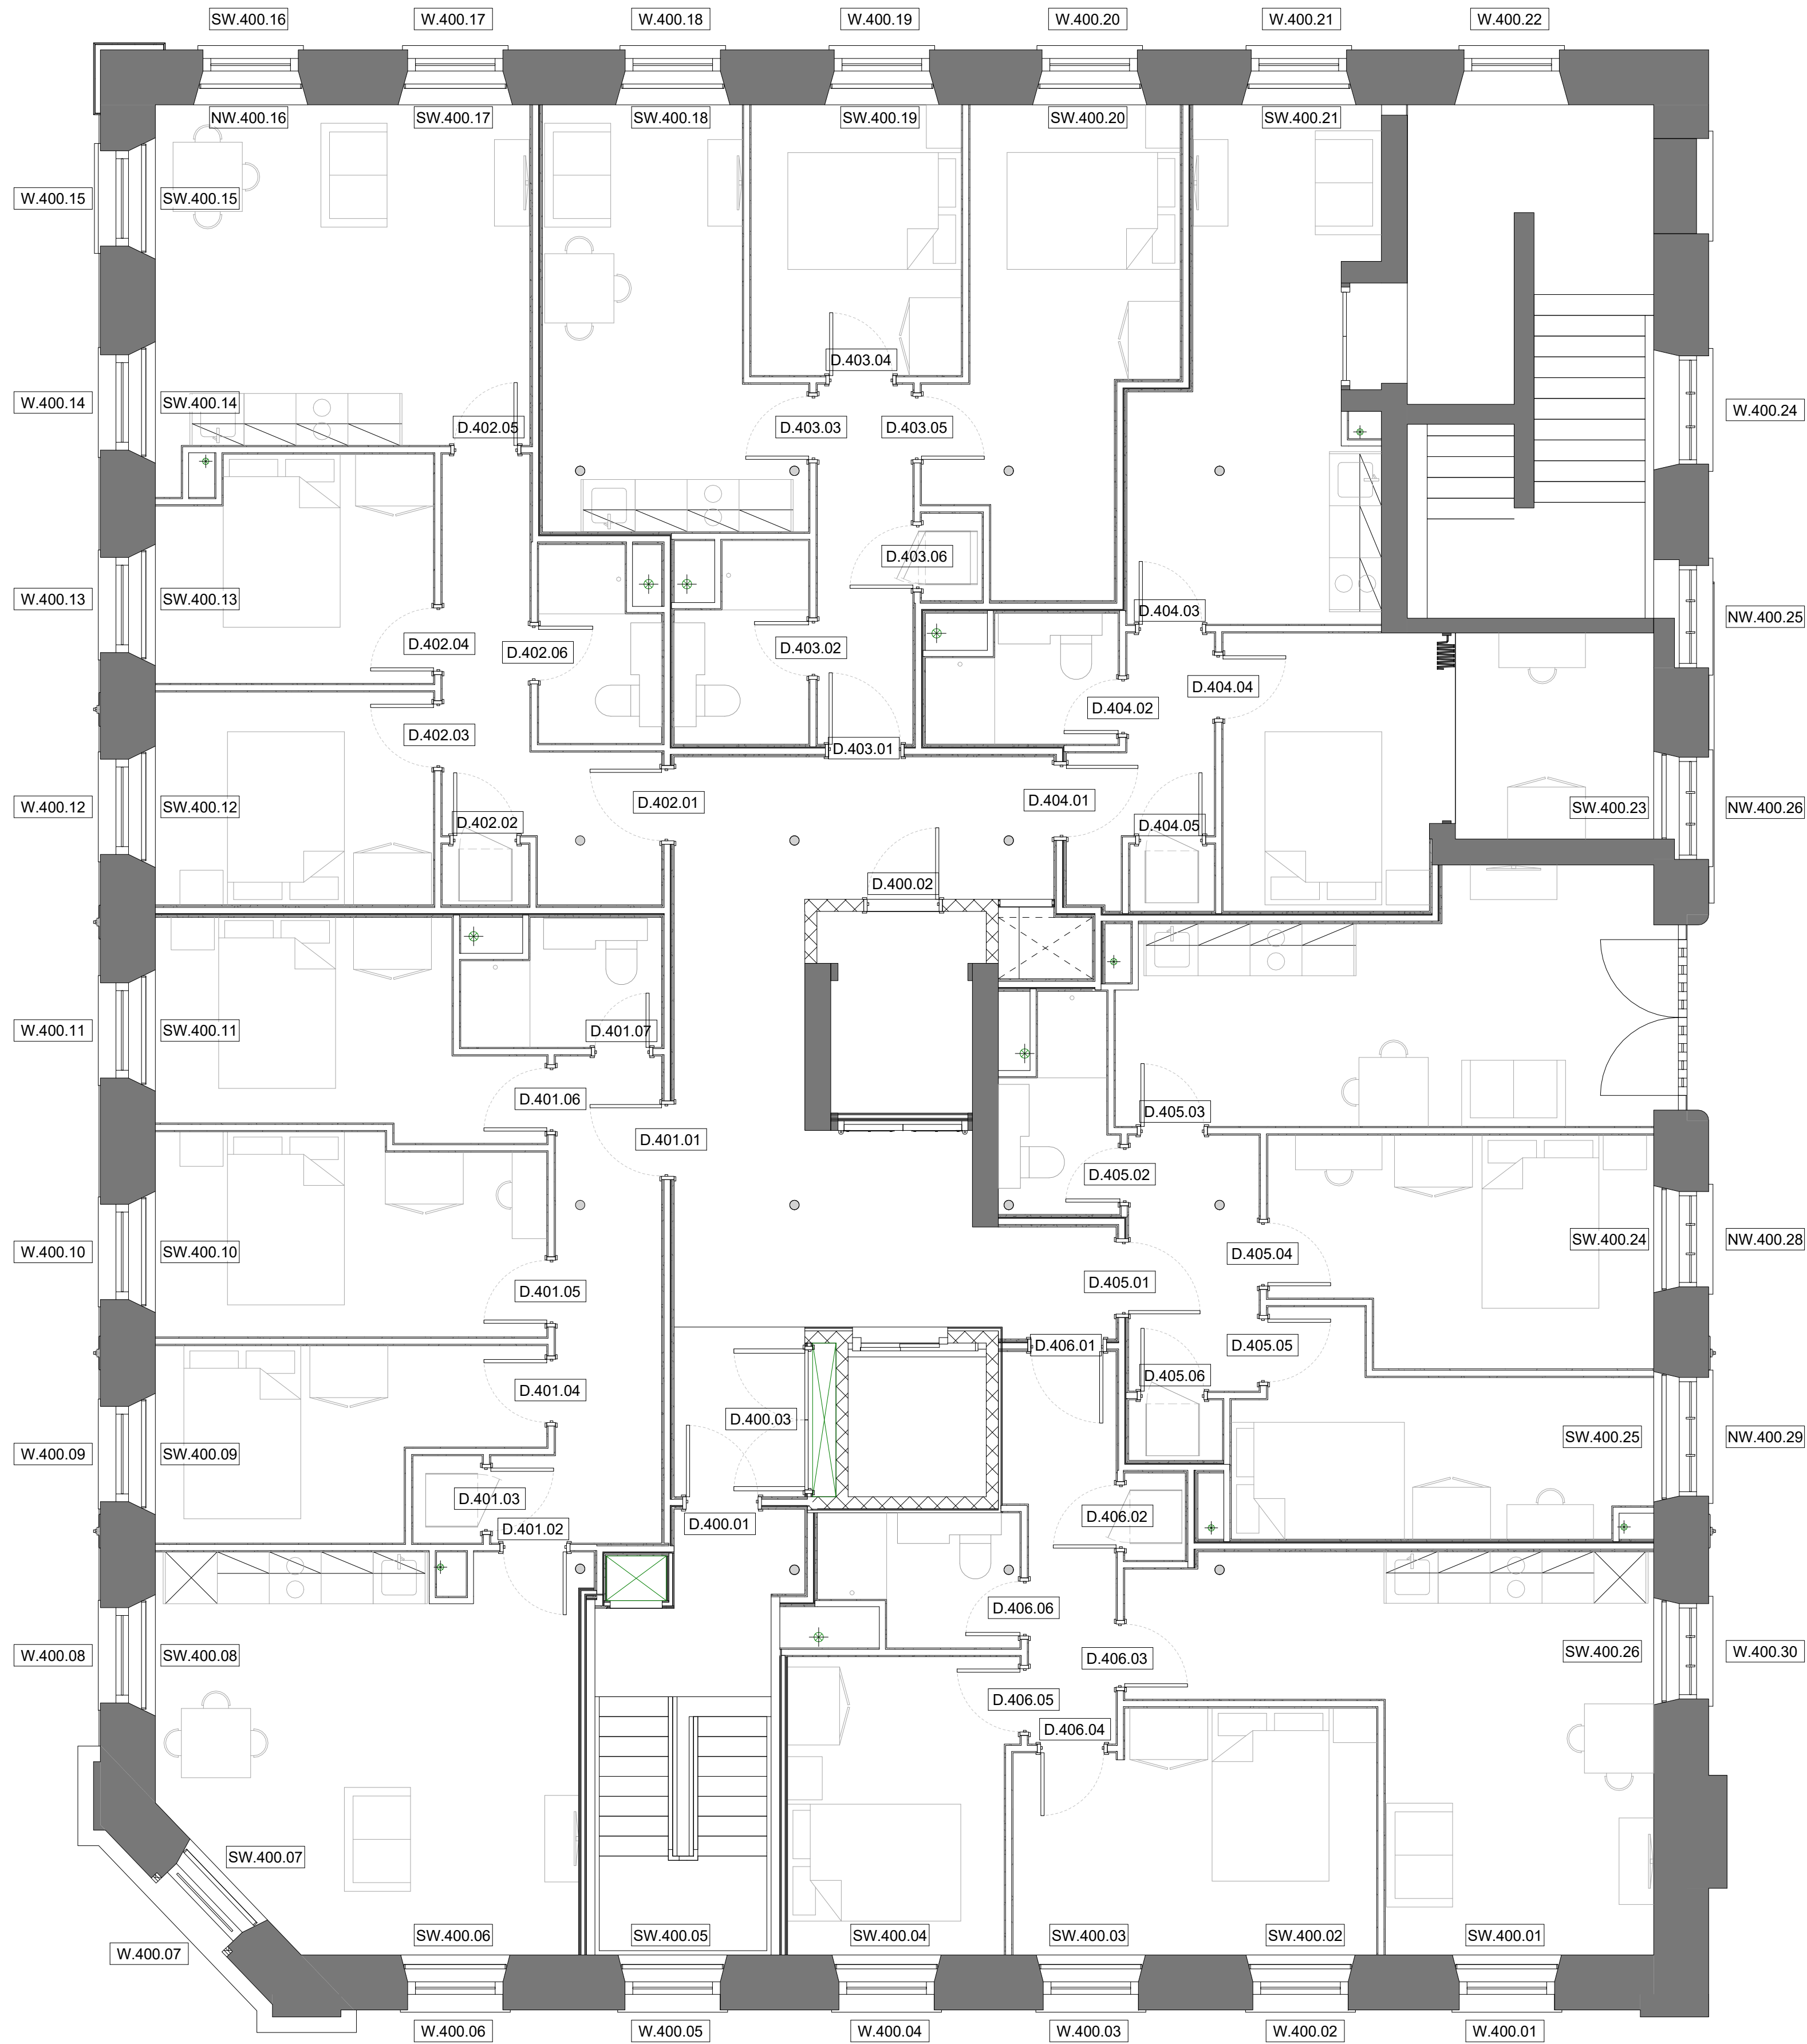

**1** | FOURTH FLOOR TECHNICAL PLAN  
1:50

A ISSUED FOR TENDER NP 07.05.21

Rev Description By Date



PICCADILLY WAREHOUSE  
PROJECT:

MINDEL HOUSE  
TECHNICAL SCOPING  
FOURTH FLOOR PLAN

DRAWING

DRAWING STATUS

DRAWN NP | CHECKED NP

SCALE 1:50 | DATE 07.05.21

013-MDB-MS-04-PL-A-3000 | A  
DRAWING NUMBER REV:

(A3)