


PURPOSE OF ISSUE	
- Figured dimensions to be followed in preference to scale - All dimensions shall be verified by the Contractor(s) on site prior to work commencing and relevant orders being placed. - Any discrepancies shall be brought to the attention of the Contract Administrator for instructions prior to proceeding. - This drawing is the copyright of the Architect	

room area plan

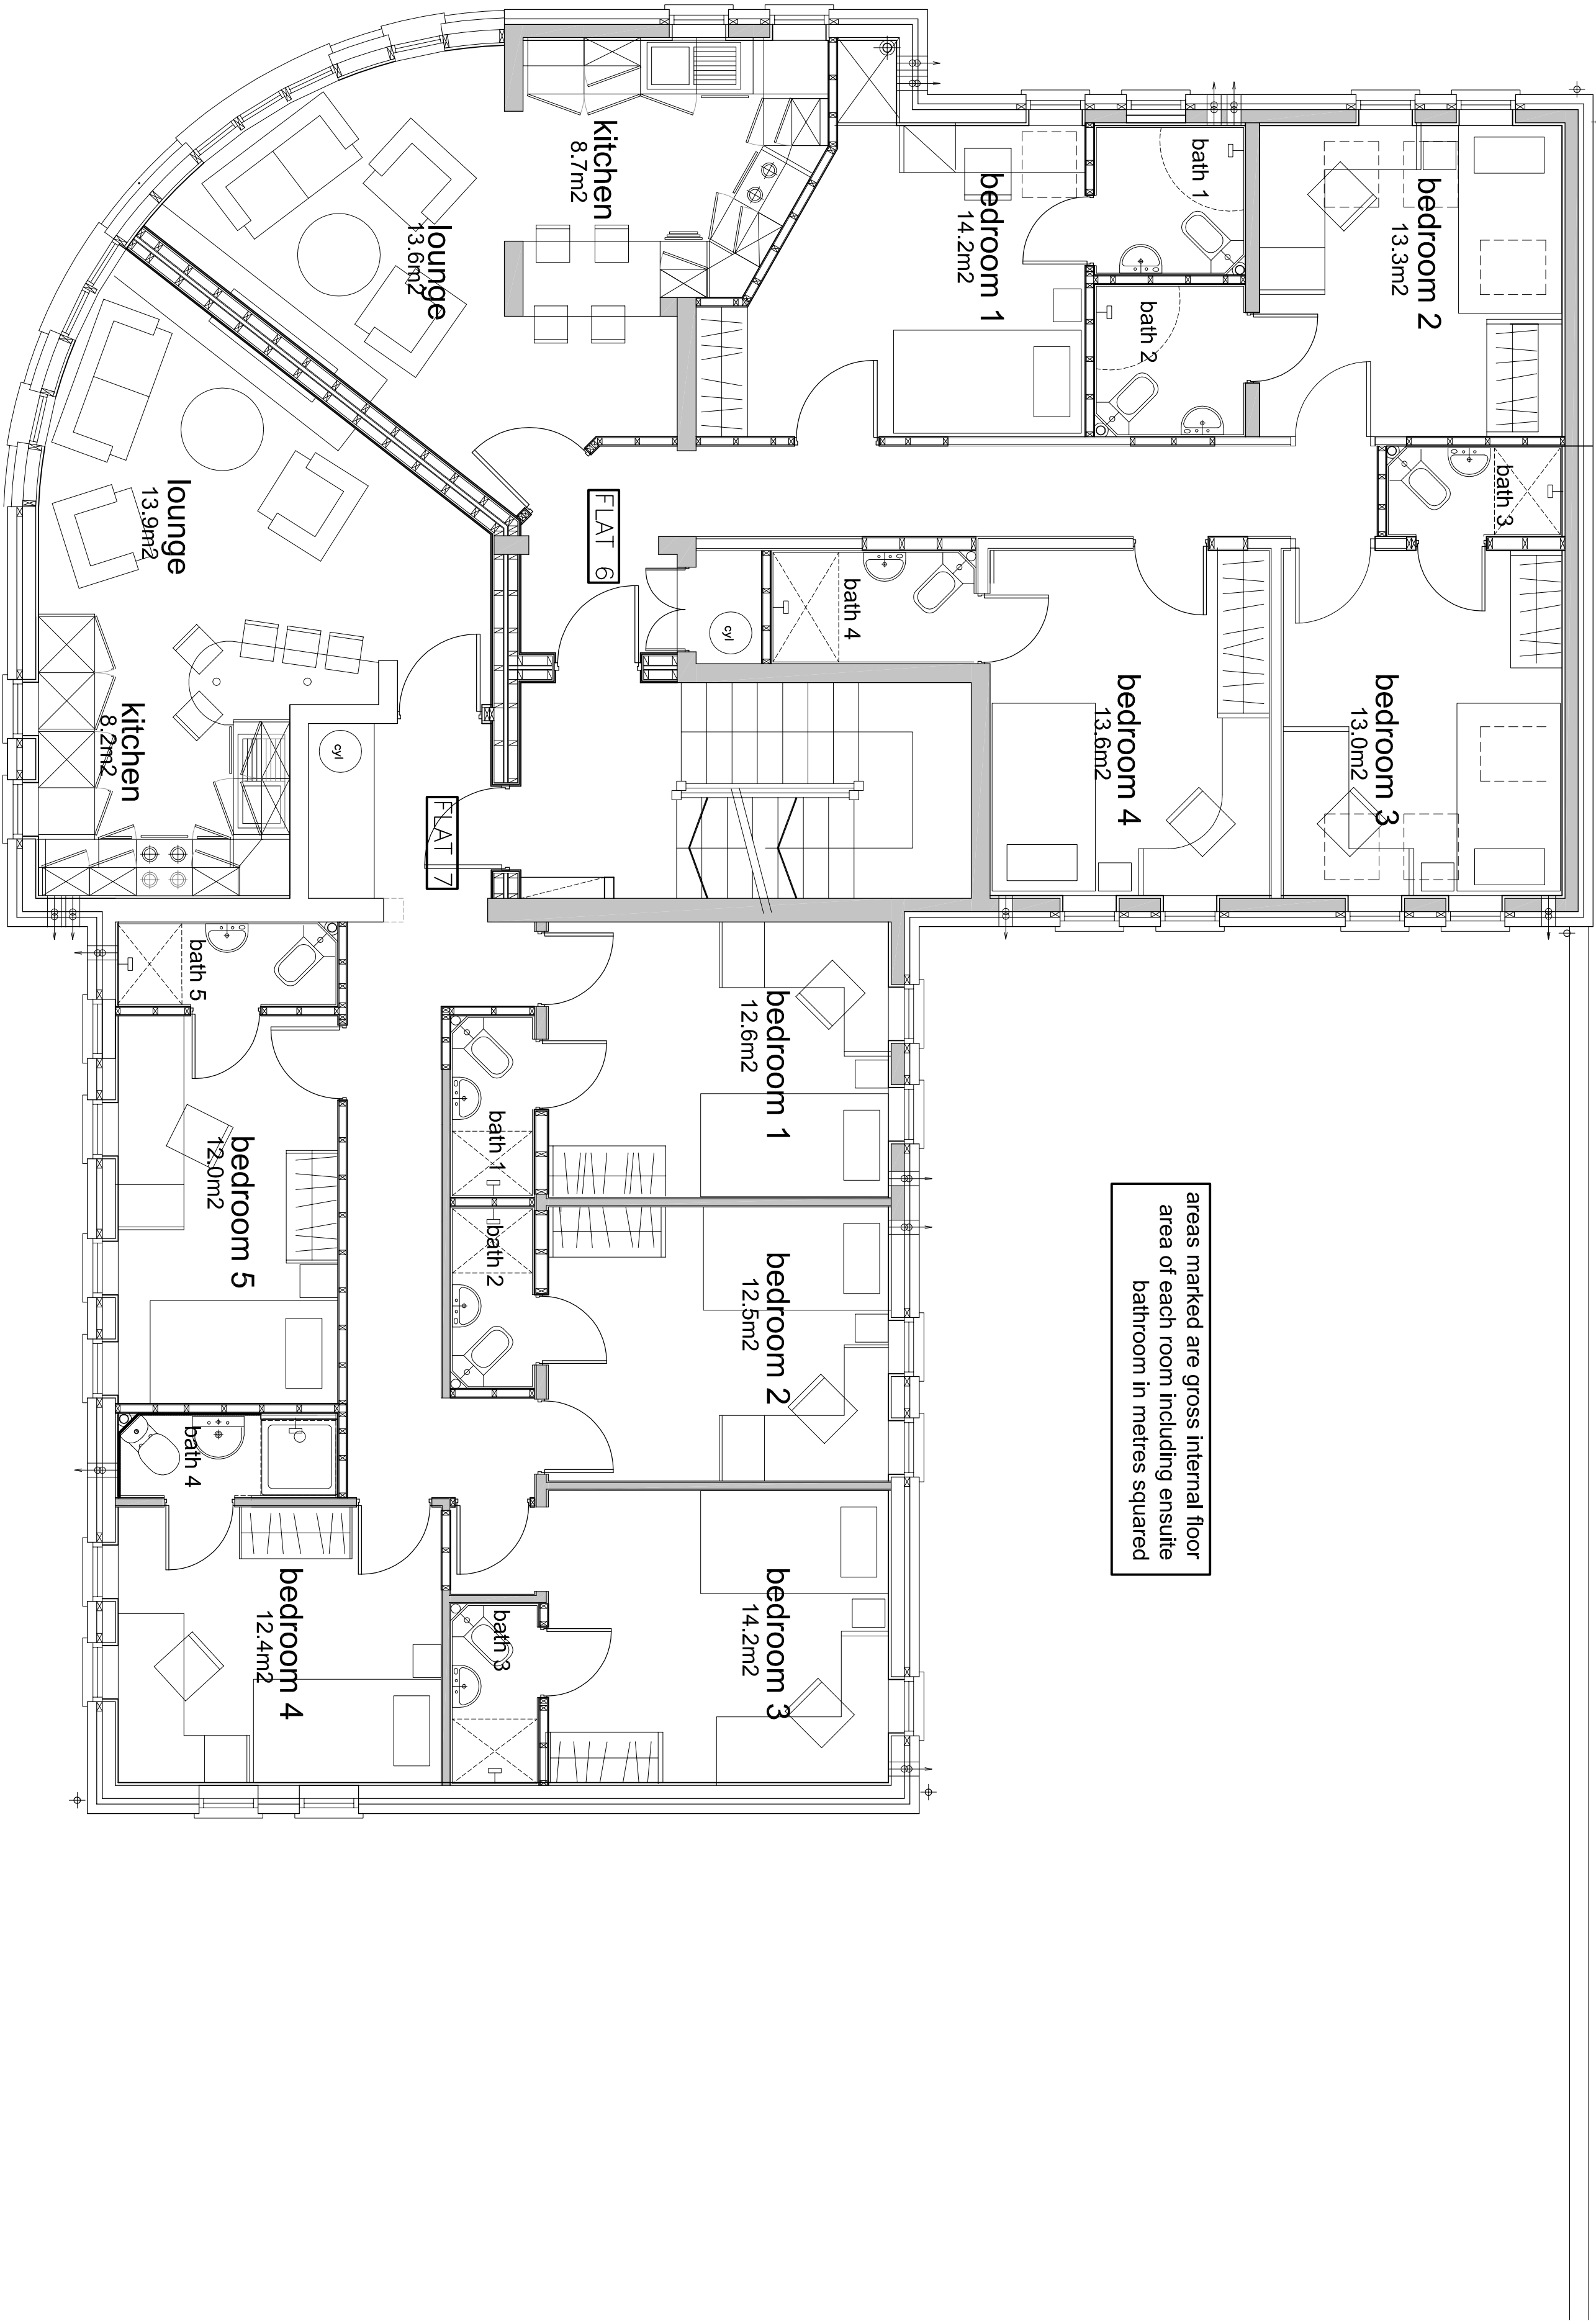

REV.	DATE	SWF	DETAILS
	26/07/11		

PROJECT:

PROPOSED DEVELOPMENT

Ocean House, Boundary Lane, Hulme

DRAWING:

PROPOSED THIRD FLOOR PLAN ROOM AREA

DATE:

APR 2011

SCALE:

1:50 @ A1

DRAWN BY:

MSZ

DRAWING NO:

692.01-C613

CHECKED BY:

REV:

SW FOLKES ARCHITECTS

Withington House
160-164 Withington Road
Withington
Manchester
United Kingdom
M20 3FU

T: +44 (0)161 434 4192
F: +44 (0)161 445 9820
info@swfoulesarchitects.com
www.swfoulesarchitects.com