


BACK WALL ↘

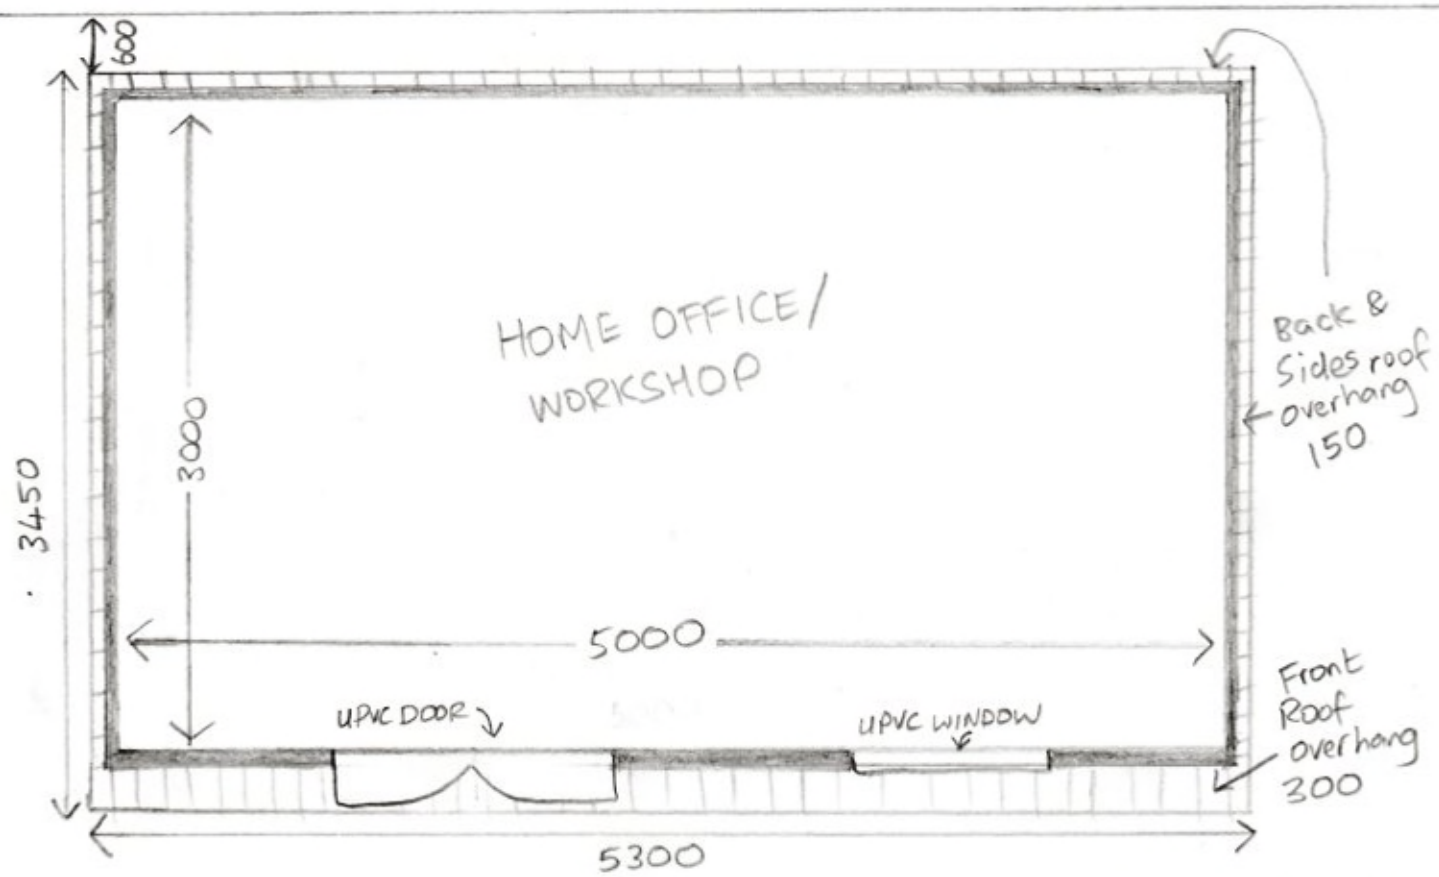


Building size : 5000 x 3000
with overhang : 5300 x 3450

FLOOR PLAN


SCALE
1:33.3




Front Elevation
Scale 1:100

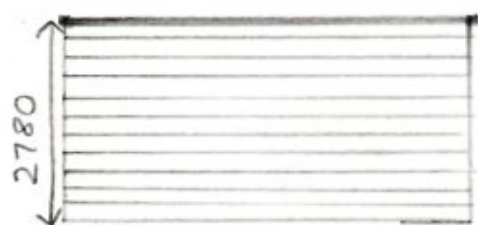

Rear Elevation
Scale 1:100

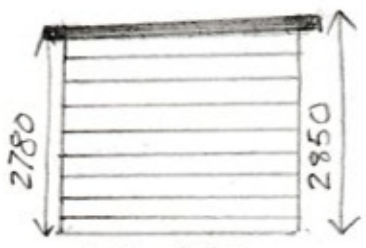

Left Side
Elevation
Scale 1:100

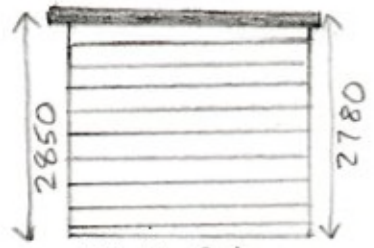

Right Side
Elevation
Scale 1:100

ELEVATIONS

Measurements
in millimetres