

General Notes

The Architect shall have no responsibility for any use made of this document other than for that which it was prepared and issued.

All dimensions should be checked on site. Do not scale from this drawing. To be read in conjunction with all other Consultant's drawings. The Architect to be immediately notified of any discrepancies.

Copyright on this drawing retained by the Architect.

LEGEND

Site Boundary

08/06/21 HG SH Initial Issue
No. Date Dwn Chk App Revision or reason for issue

Client
Richard Kay

createitstudios
Architects & Designers

Create It Studios (NW) Ltd
Universal Square
Devonshire Street North
Manchester M12 6JH

0161 974 6165
www.createitstudios.co.uk
info@createitstudios.co.uk

Project Title
119 Kingsbrook Road, Manchester, M16 8NY


Scale / North Point
1 : 100

Drawing Title
Existing Floor Plans

Drawing Number
A1353(01)002

Drawing Status
Preliminary


Revision
-

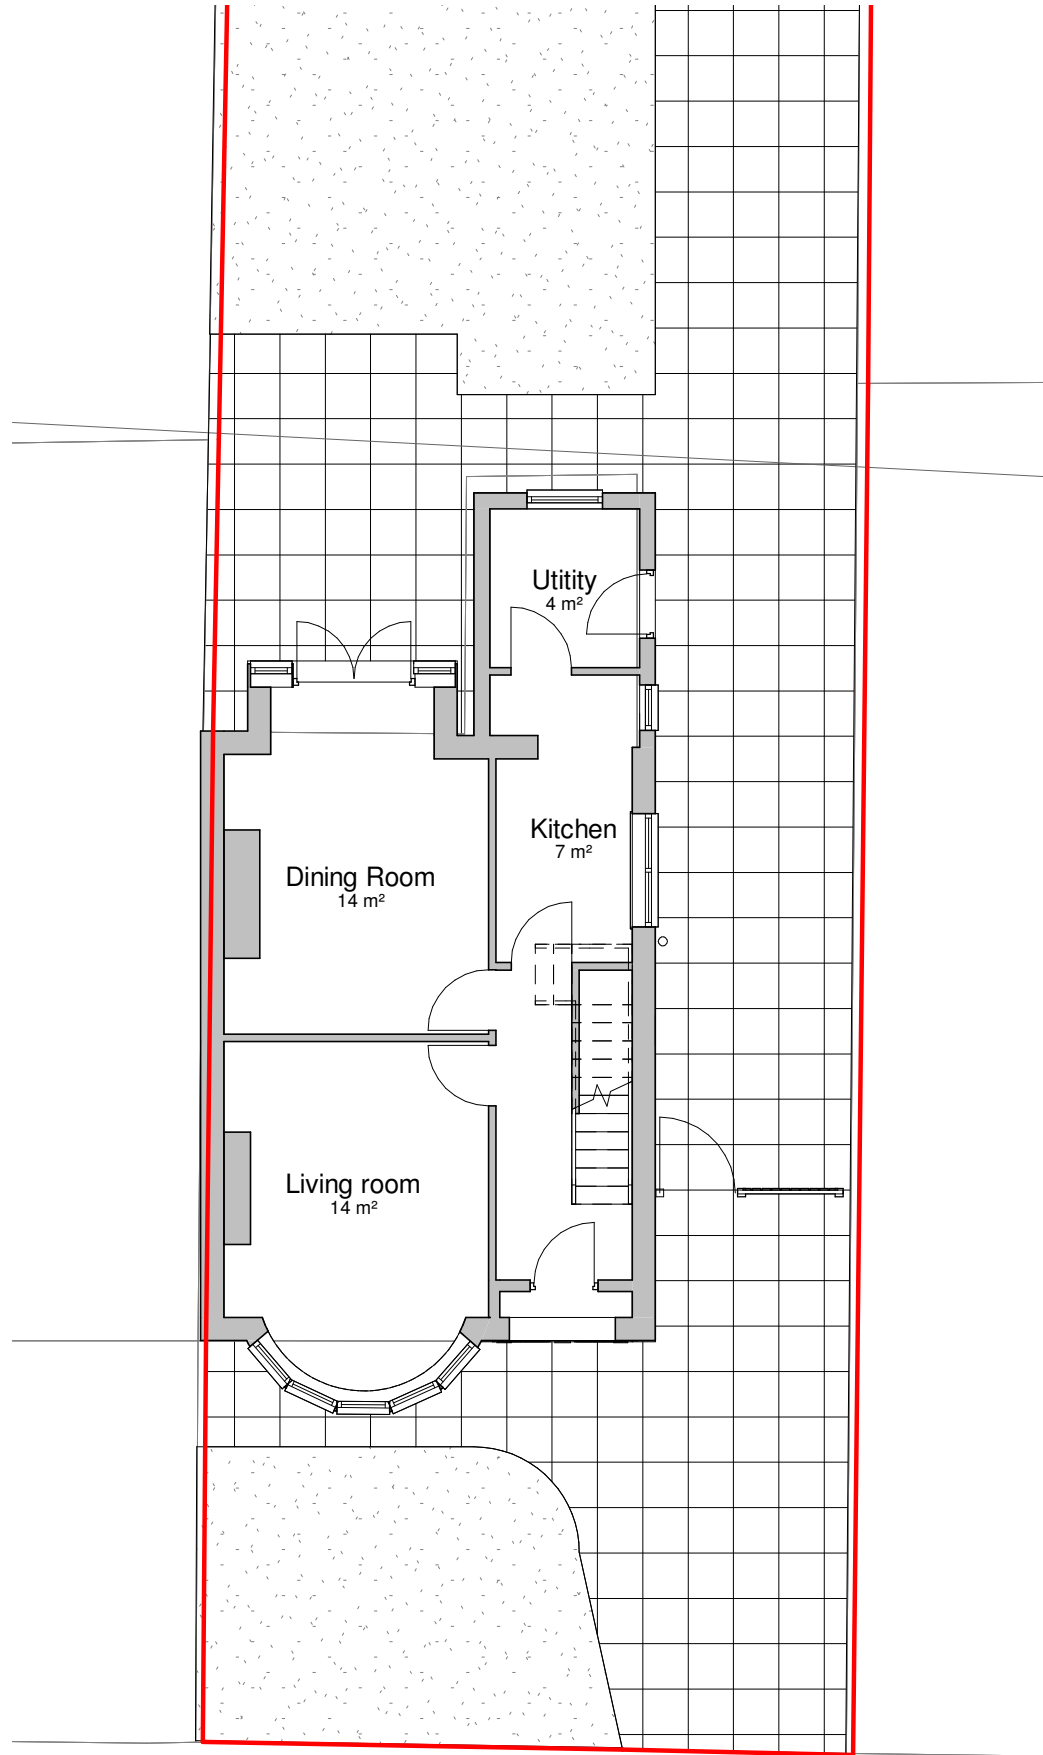

1

Existing Ground Floor Plan

1 : 100

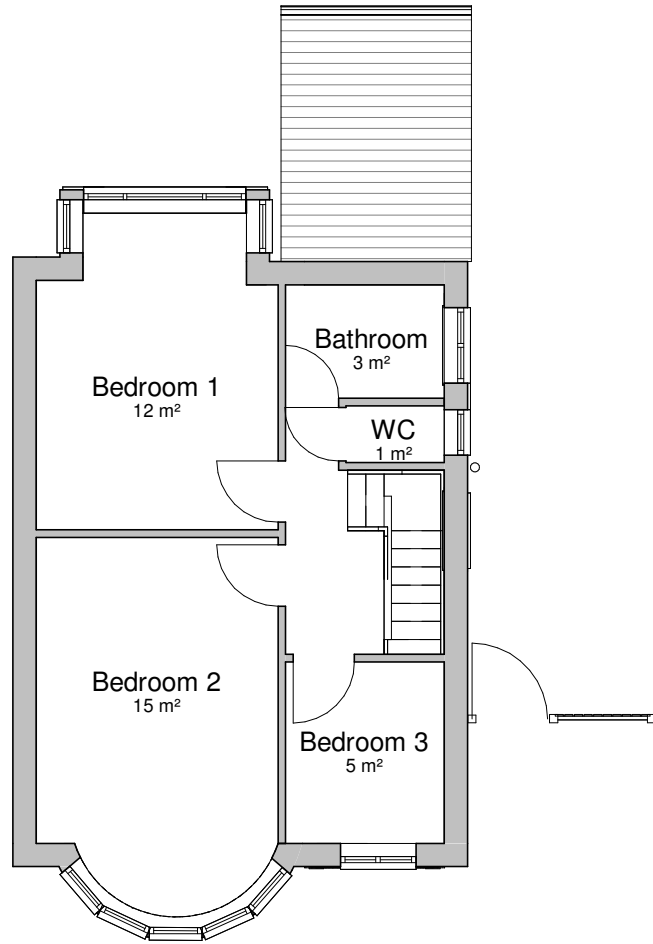

2

Existing First Floor Plan

1 : 100

0 1 2 3 4m
1:100

