




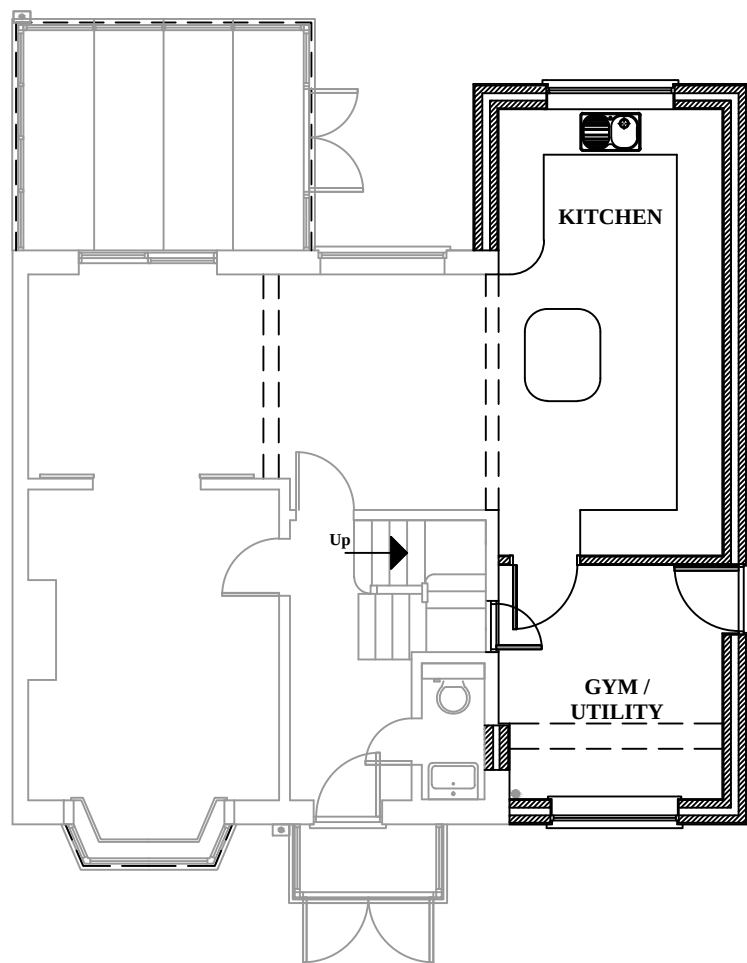

PROPOSED GROUND FLOOR PLAN

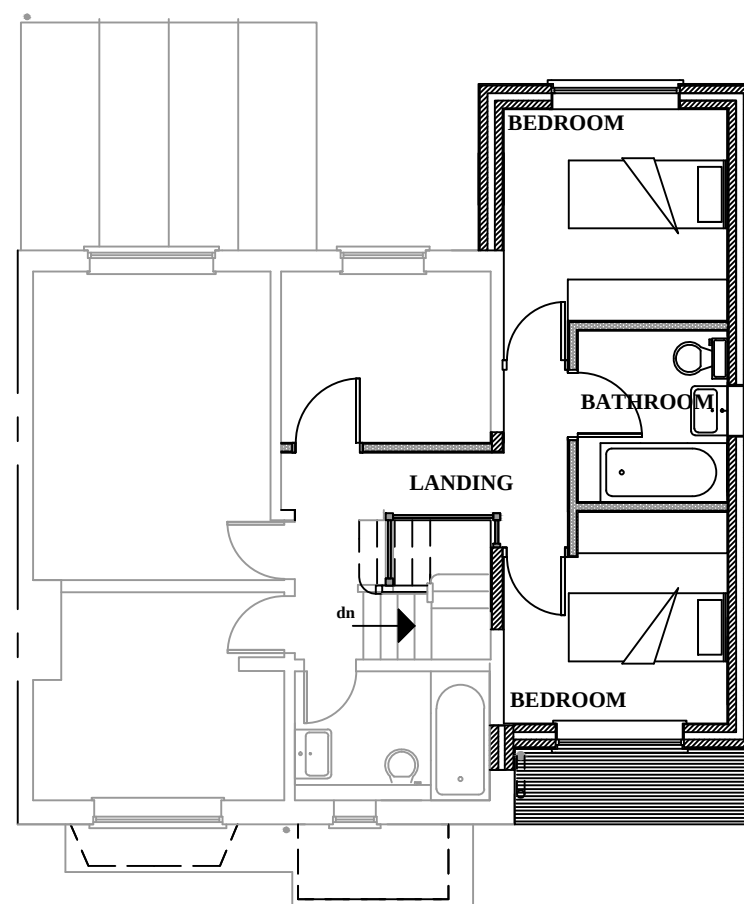

PROPOSED FIRST FLOOR PLAN

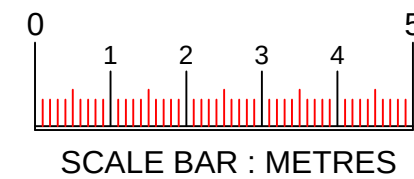

Rev	Description	By	Date
A	AMENDMENTS FOR PLANNING PURPOSES	DAC	22/06/21

Initial Issue: **22/06/21**

Project Title:	PROPOSED EXTENSION
Project Address:	38 REDBURN ROAD BAGULEY M231AJ
Drawn by: DAC	Checked by: DAC
Date: 25/03/21	Scale: 1:100 @ A3

DAC Designs 100 Cromwell Road Stretford Manchester M32 8QL Tel:- 0161 865 9340 Mob:- 07857 656 323	
Drawing No. 25-03-21-2	Revision A