


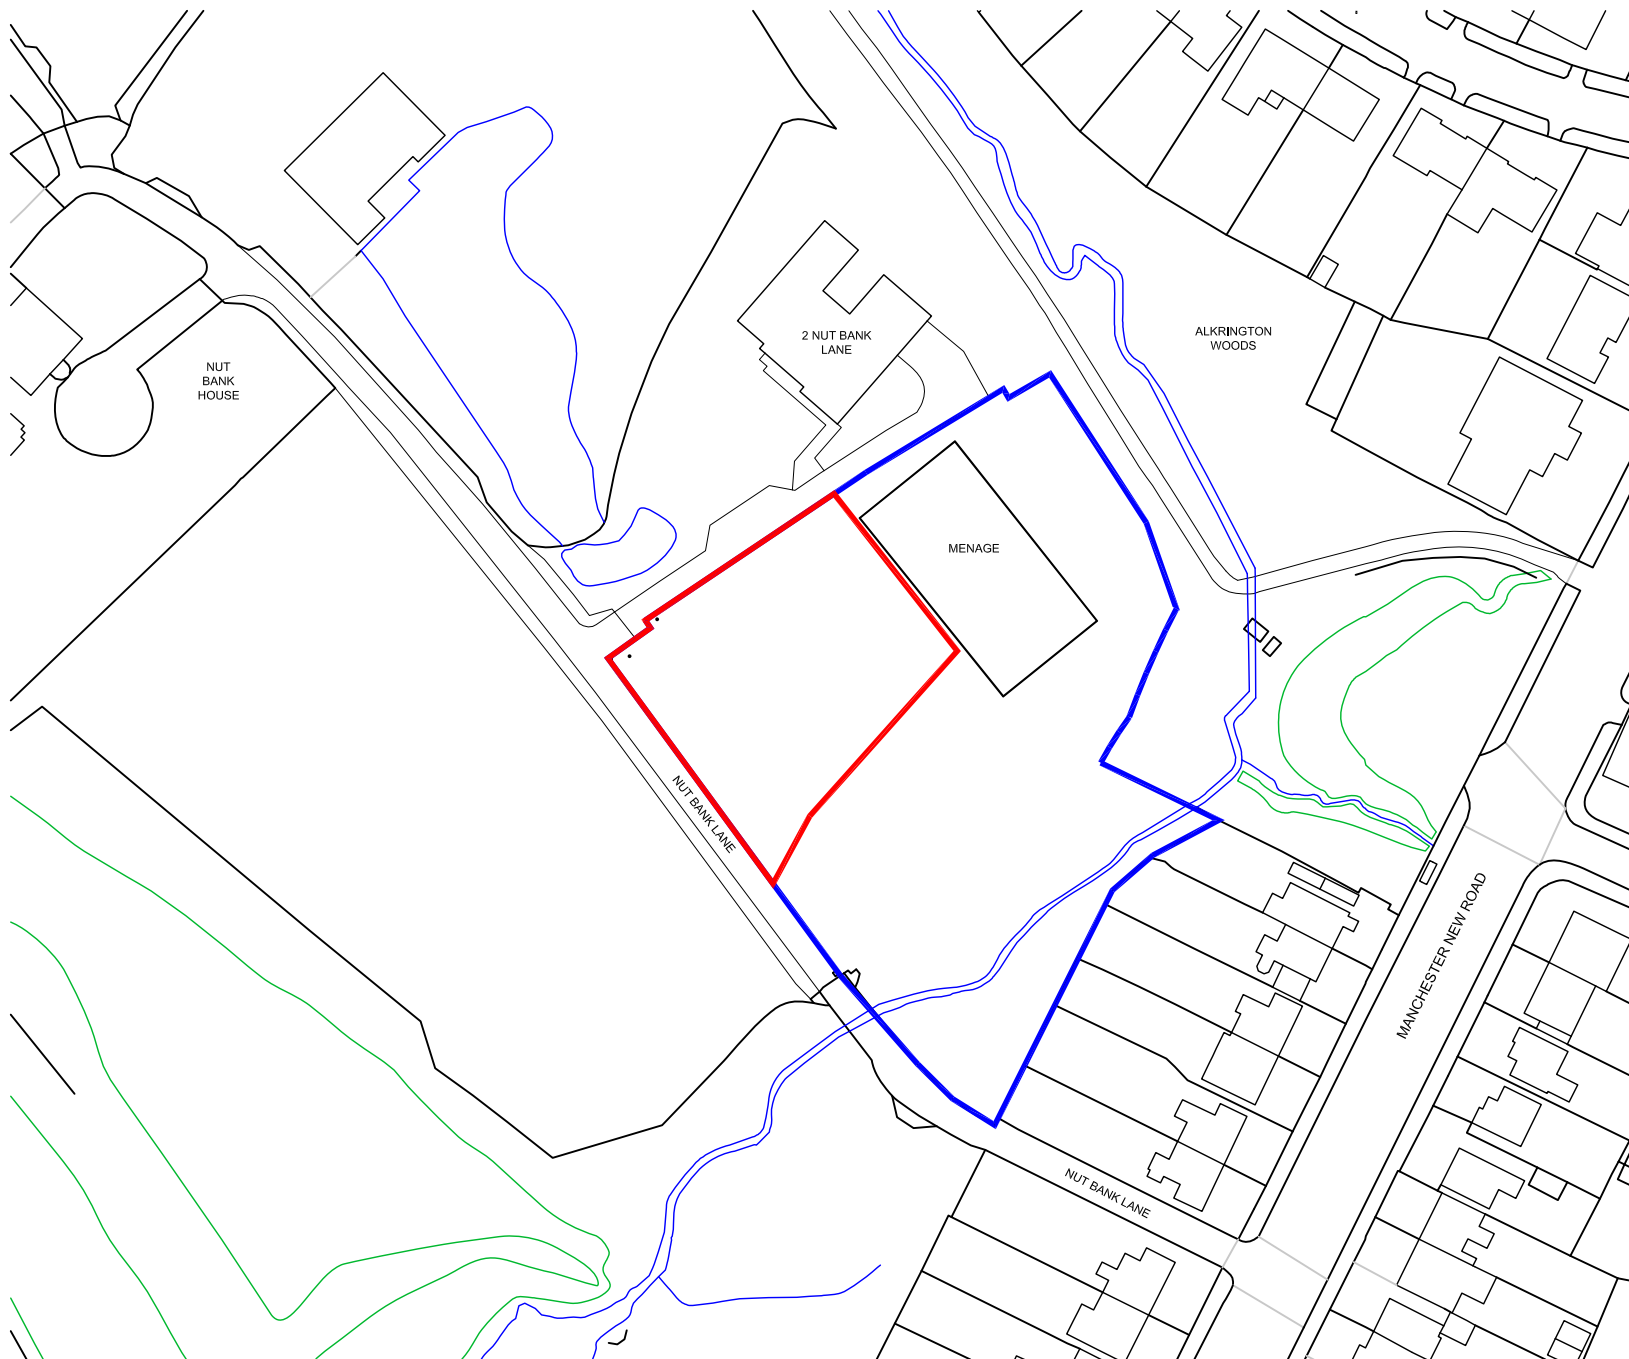

**LOCATION PLAN**  
Scale 1 : 1250

©

DO NOT SCALE. Use figured dimensions only. Contractor to check all dimensions before commencement of works. This drawing is copyright. This data to be used as a reference only - not as a site plan. This drawing must only be used for the purpose for which it is supplied.

STATUS

**FOR PLANNING**

NOTES:

**KEY**

— Proposed Site Boundary

— Other Land Owned by Applicant which does not form part of the application

|     |          |    |                  |     |     |
|-----|----------|----|------------------|-----|-----|
|     |          |    |                  |     |     |
|     |          |    |                  |     |     |
|     |          |    |                  |     |     |
|     |          |    |                  |     |     |
| A   | 02/06/21 | BP | FOR PLANNING     | BP  | RS  |
| /   | 28/05/21 | BP | FOR INFO         | BP  | RS  |
| no. | date     | by | Revision Details | Ckd | App |

**STRALA architects**

Studio 103  
The Courtyard Royal Mills,  
Ancoats Manchester M4 5BA

Tel: 0161 236 5866  
Fax: 0161 236 5864  
E: office@strala.co.uk

client

Mr. KEVIN McNALLY

job title

SOUTH VIEW HOUSE, NUT BANK LANE,  
MANCHESTER

drawing title

LOCATION PLAN

scale 1:1250 @ A4 drawn by BP date 02/06/21

|         |             |              |
|---------|-------------|--------------|
| job no. | drawing no. | revision no. |
| 2945    | LP-01       | A            |