

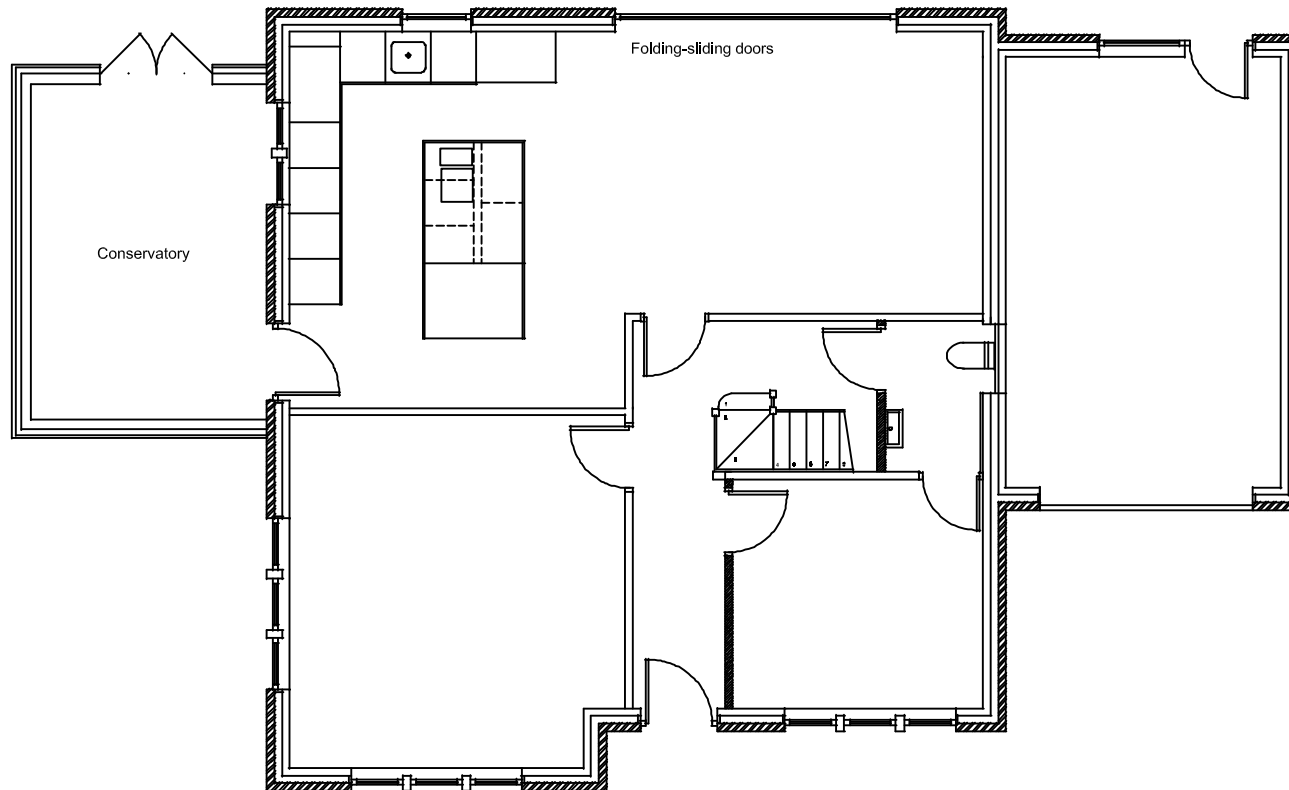


SCALE BAR 1:100

 


Ground Floor

202 Palatine Road
Existing Ground Floor Plan
Scale: 1:100 @ A4



 


202 Palatine Road
Existing Elevations
Scale: 1:100 @ A3

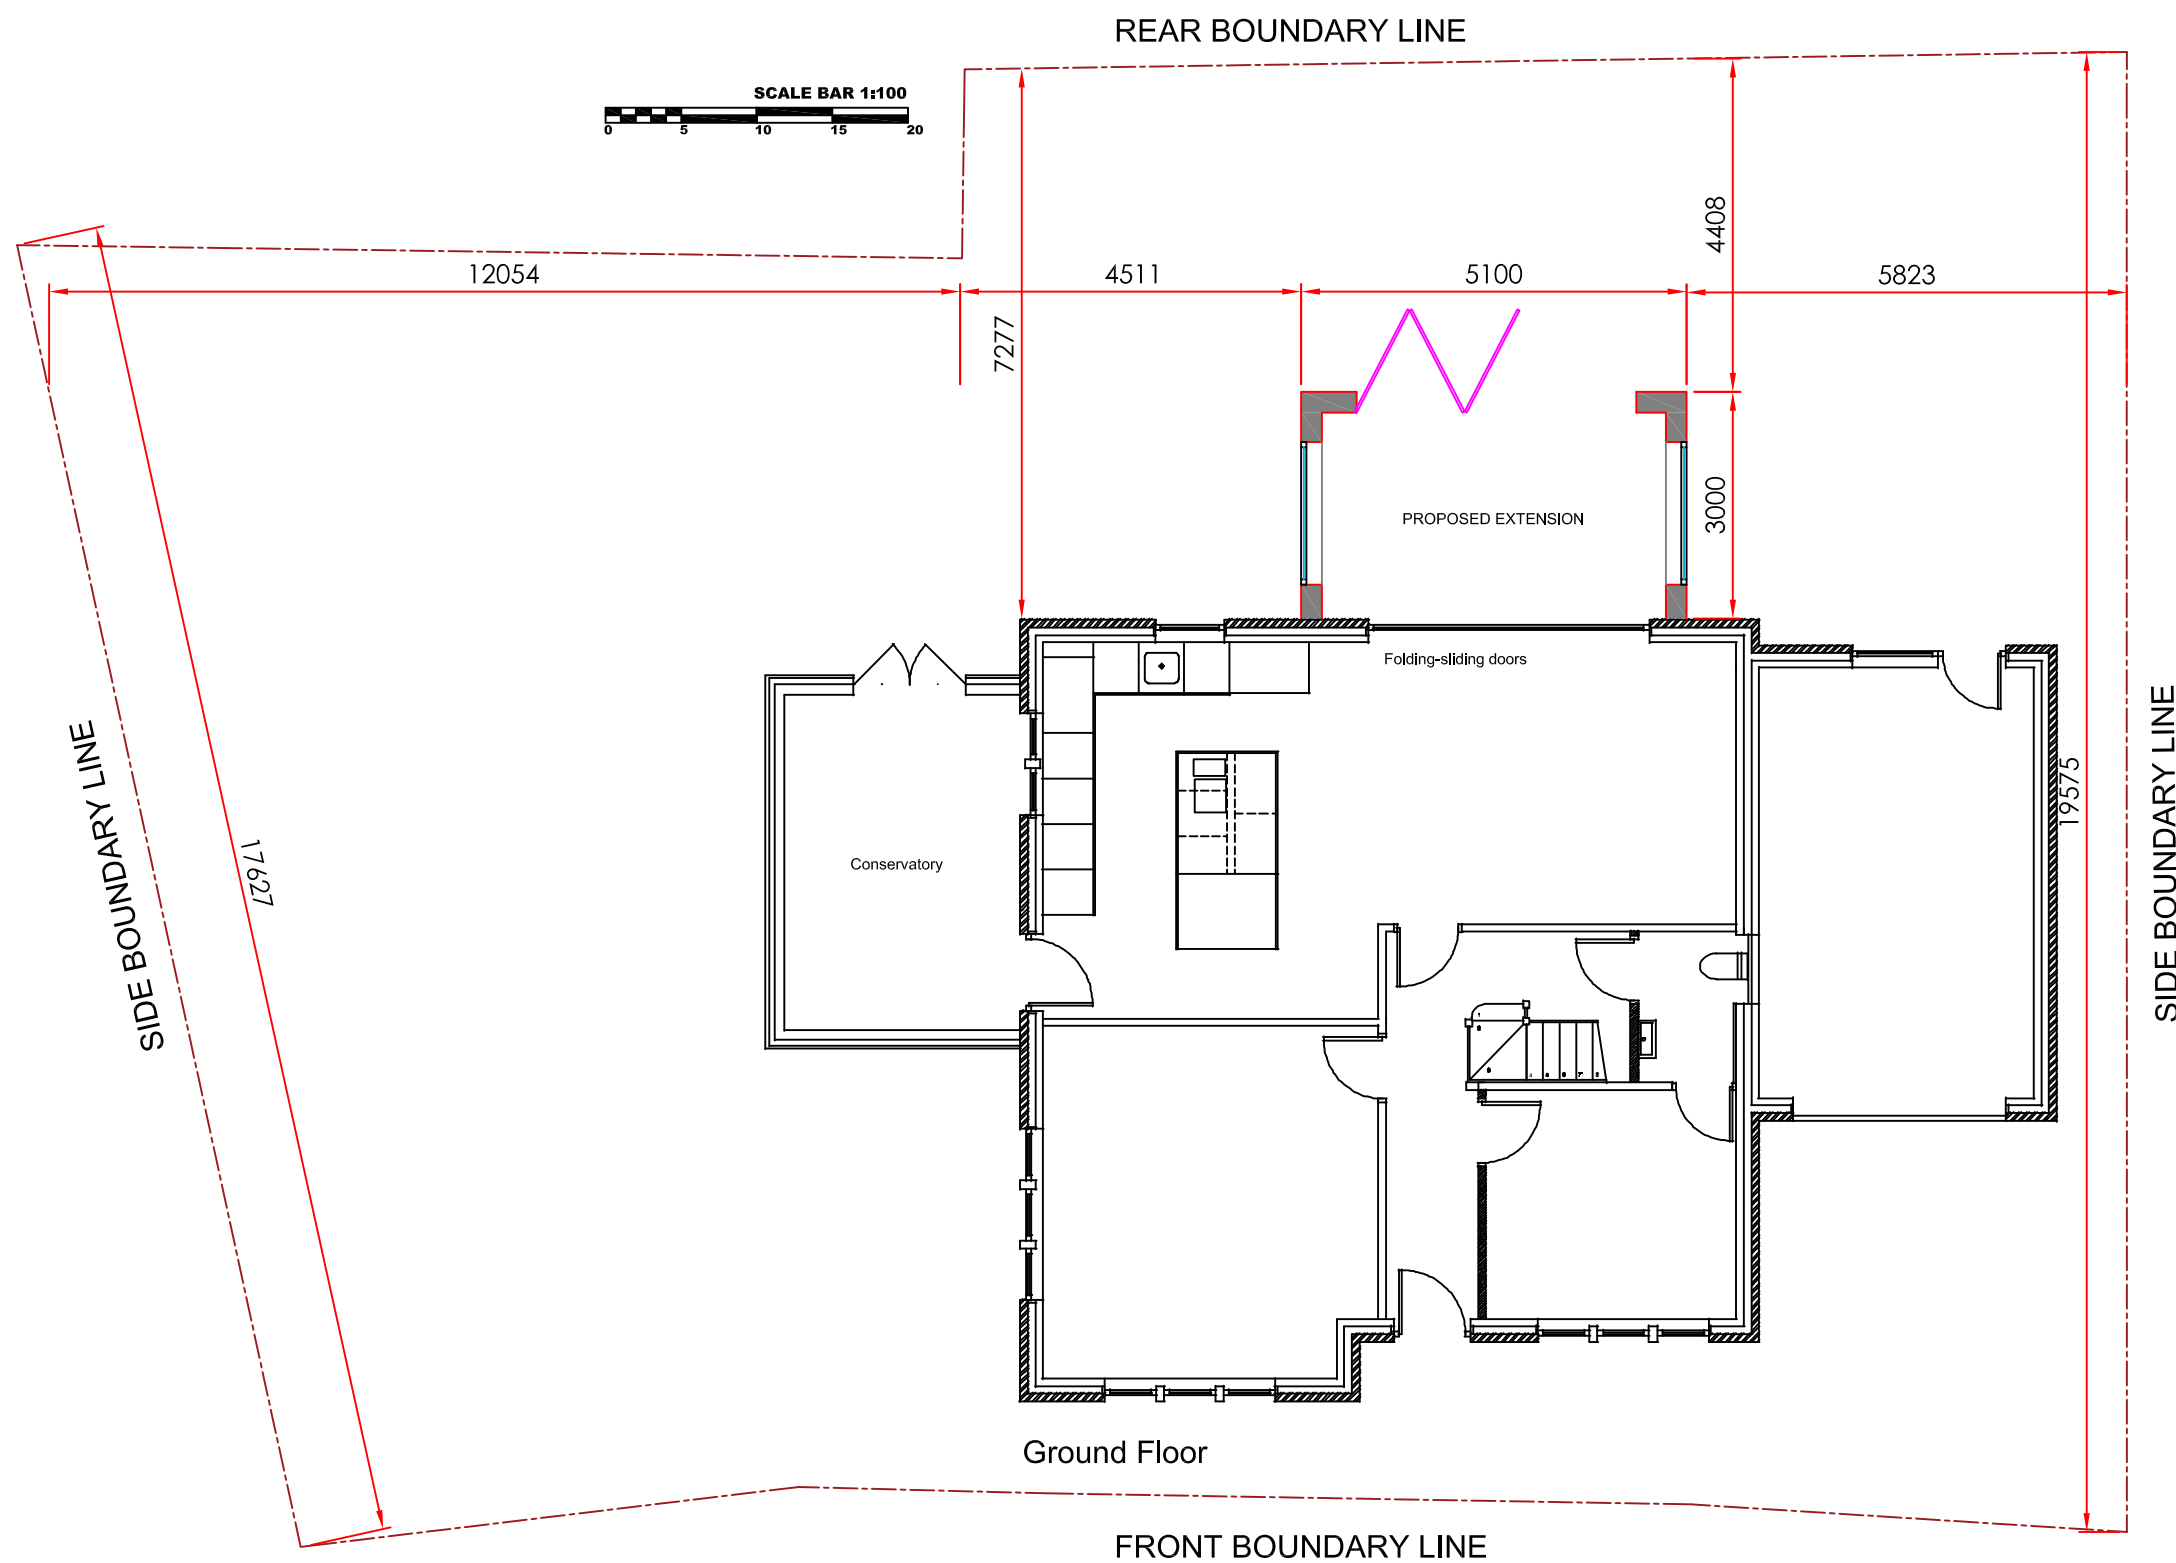

202 Palatine Road
Proposed Ground Floor Plan
Scale: 1:100 @ A3

SCALE BAR 1:100
0 5 10 15 20

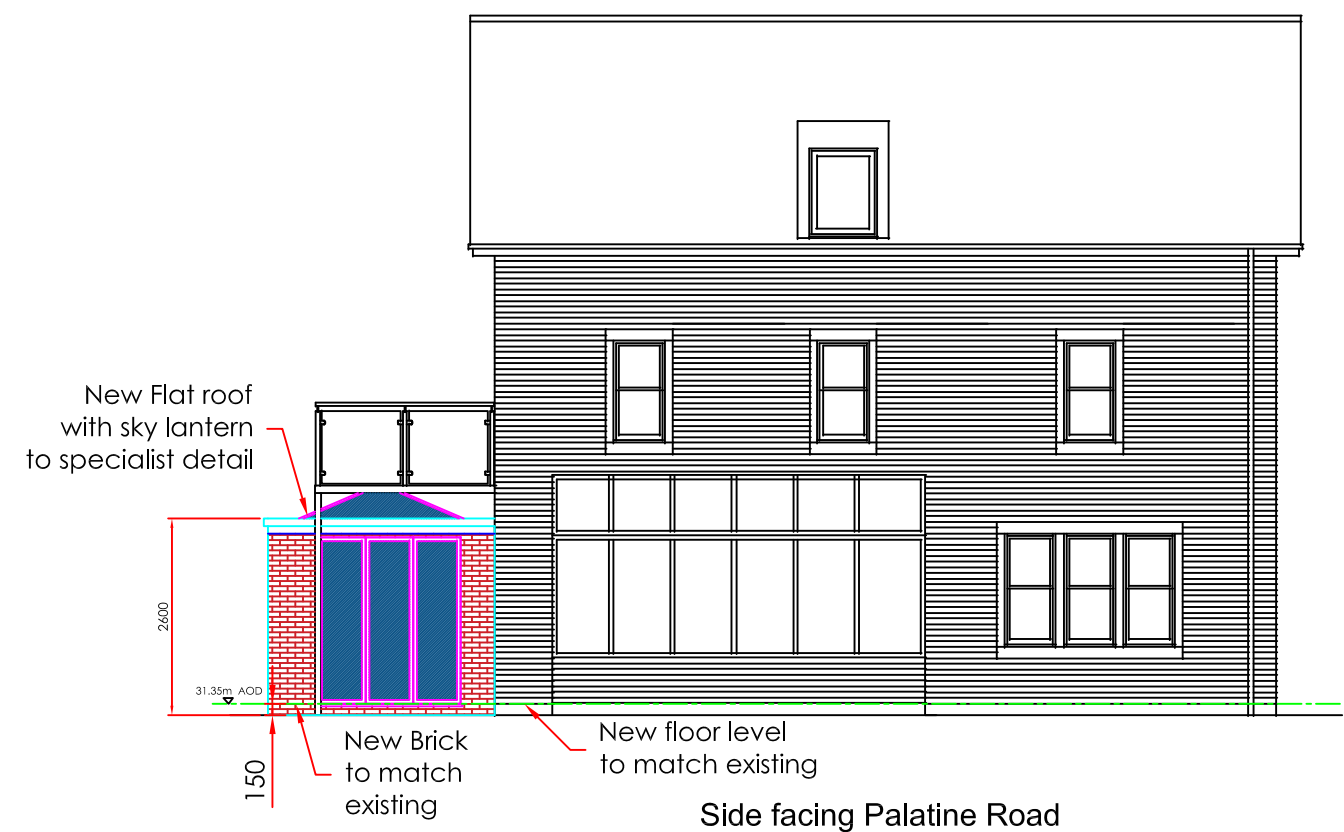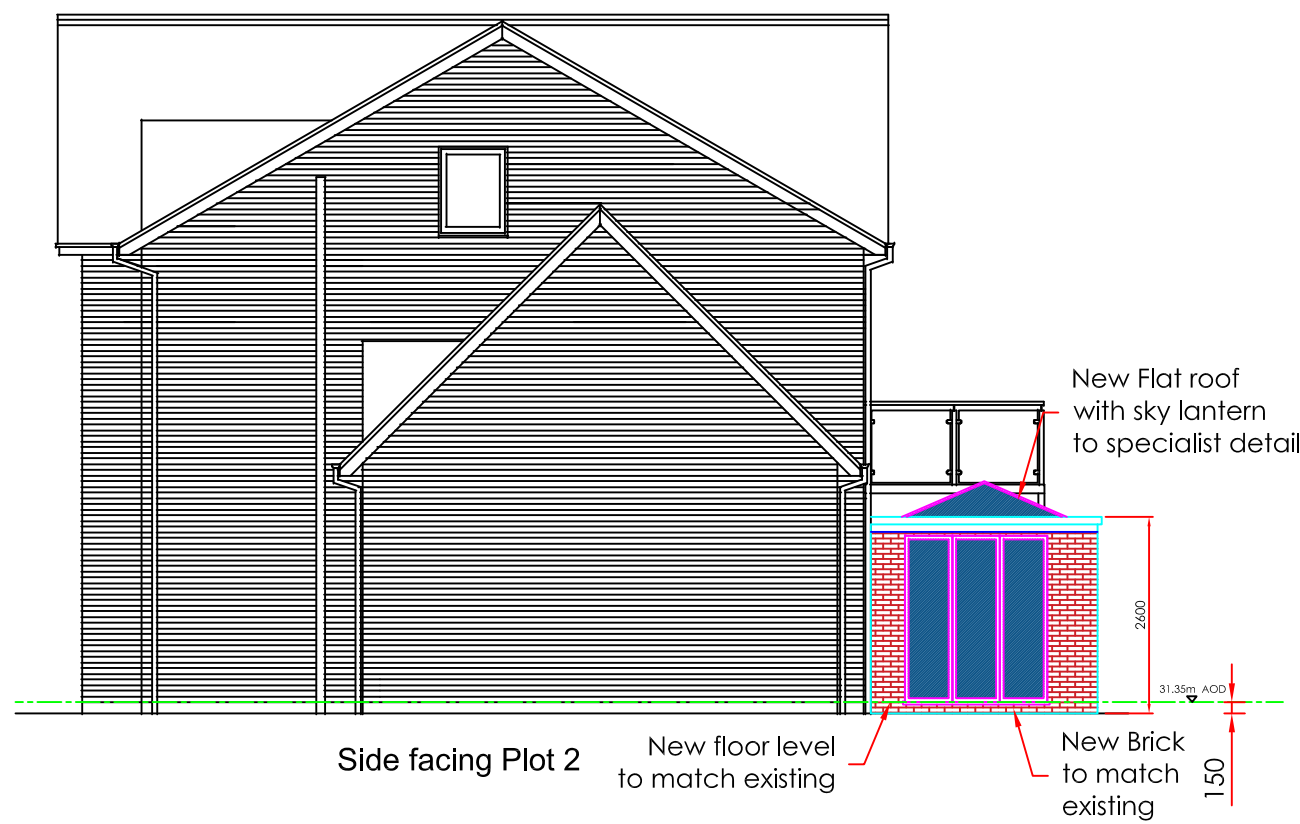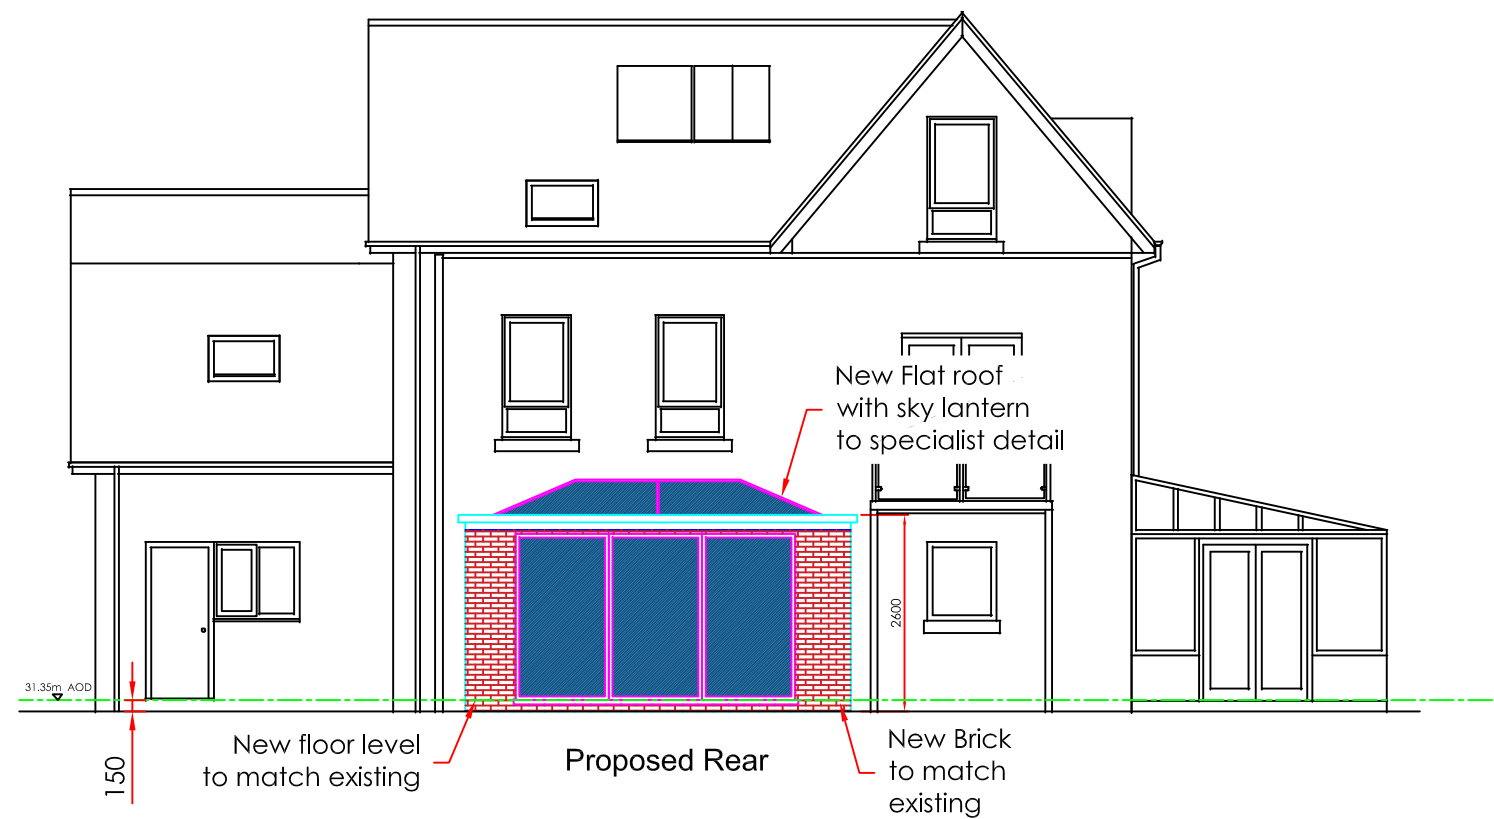

202 Palatine Road
Proposed Elevations
Scale: 1:100 @ A3