


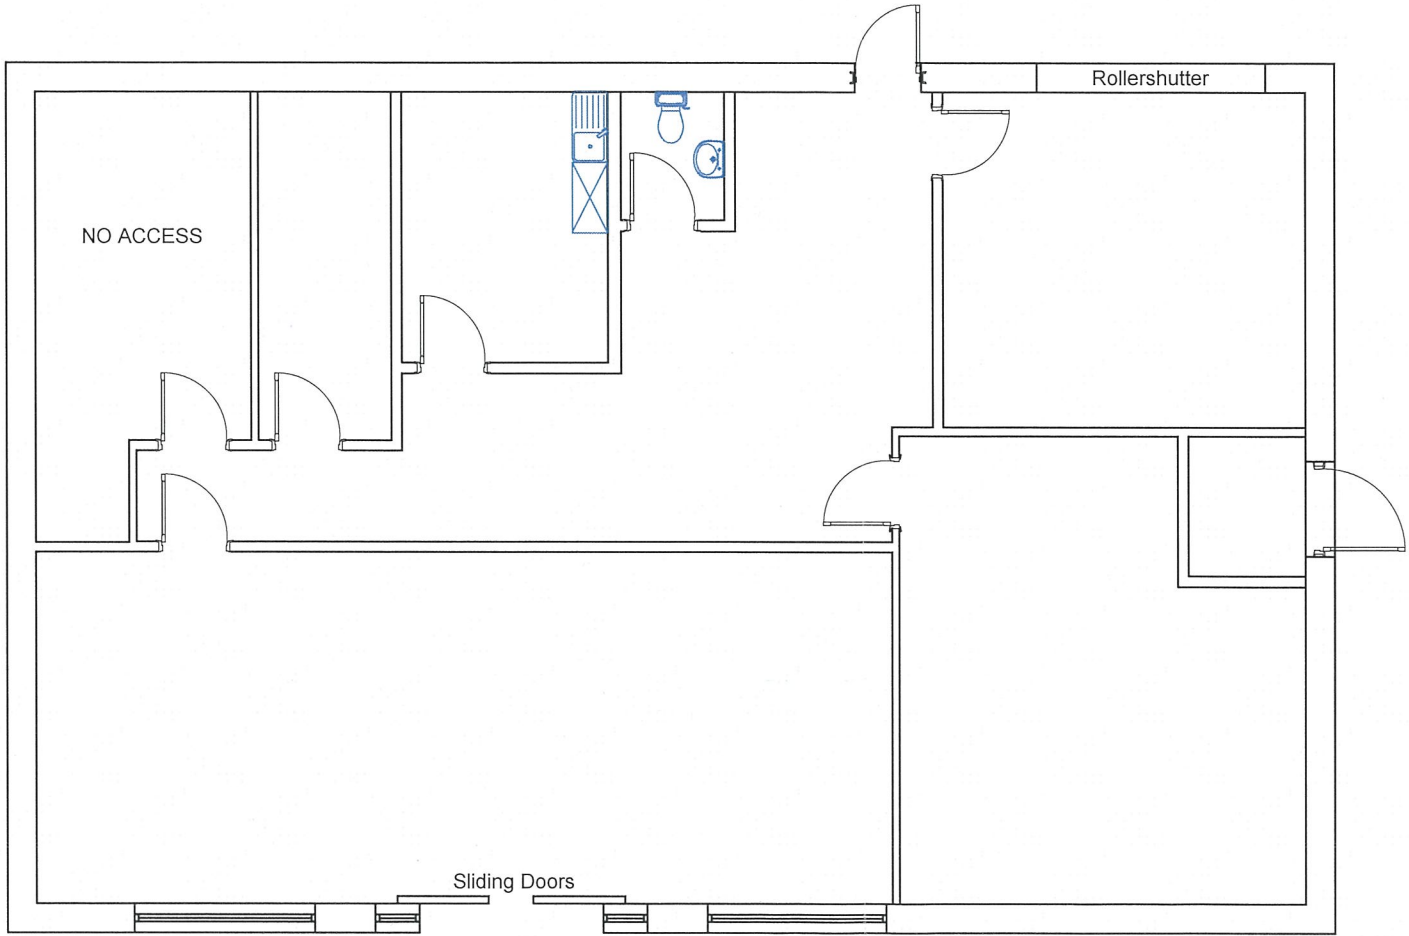

DO NOT SCALE
Use only written dimension. All dimension must be verified prior to works being put into hand and any discrepancies reported to the originator.

Health and Safety Information			
	Details	Sign	Date
Asbestos Survey			
Structural Check/Lifting & Handling			
Site Survey			
Access and Egress/Site Compound			
Hazards Identified			

General Notes

REV	Details of Revision	Date	Sign
-----	---------------------	------	------

Metropolitan &
City Properties Ltd

FAITHFUL**GOULD**

Broadgate House, Broadgate, Beeston, Nottingham,
NG9 2HF
Tel: +44(0)115 957 4800
Fax: +44(0)115 957 4801
Project

Princess Road
Didsbury
Feasibility Study

Title
Existing Plan

Drawing No
5189108

Scale 1/100	Drawn BS	Checked PM	Co-ord chk PM
Drawing size A3	Date May '19	Date May '19	Date May '19
Status	FEASIBILITY		



DO NOT SCALE

Use only written dimension. All dimension must be verified prior to works being put into hand and any discrepancies reported to the originator.

Health and Safety Information			
	Details	Sign	Date
Asbestos Survey			
Structural Check/Lifting & Handling			
Site Survey			
Access and Egress/Site Compound			
Hazards Identified			

General Notes

REV	Details of Revision	Date	Sign
Client	Metropolitan & City Properties Ltd		

FAITHFUL+GOULD

Broadgate House, Broadgate, Beeston, Nottingham, NG9 2HF

Tel: +44(0)115 957 4800
Fax: +44(0)115 957 4801

ProjectPrincess Road
Didsbury
Feasibility Study

TitleExisting Site Plan

Drawing No5189108.001

Scale	Drawn	Checked	Co-ord chk
NTS	BS	PM	PM

Drawing size	Date	Date	Date
A3	May '19	May '19	May '19

StatusINFORMATION