




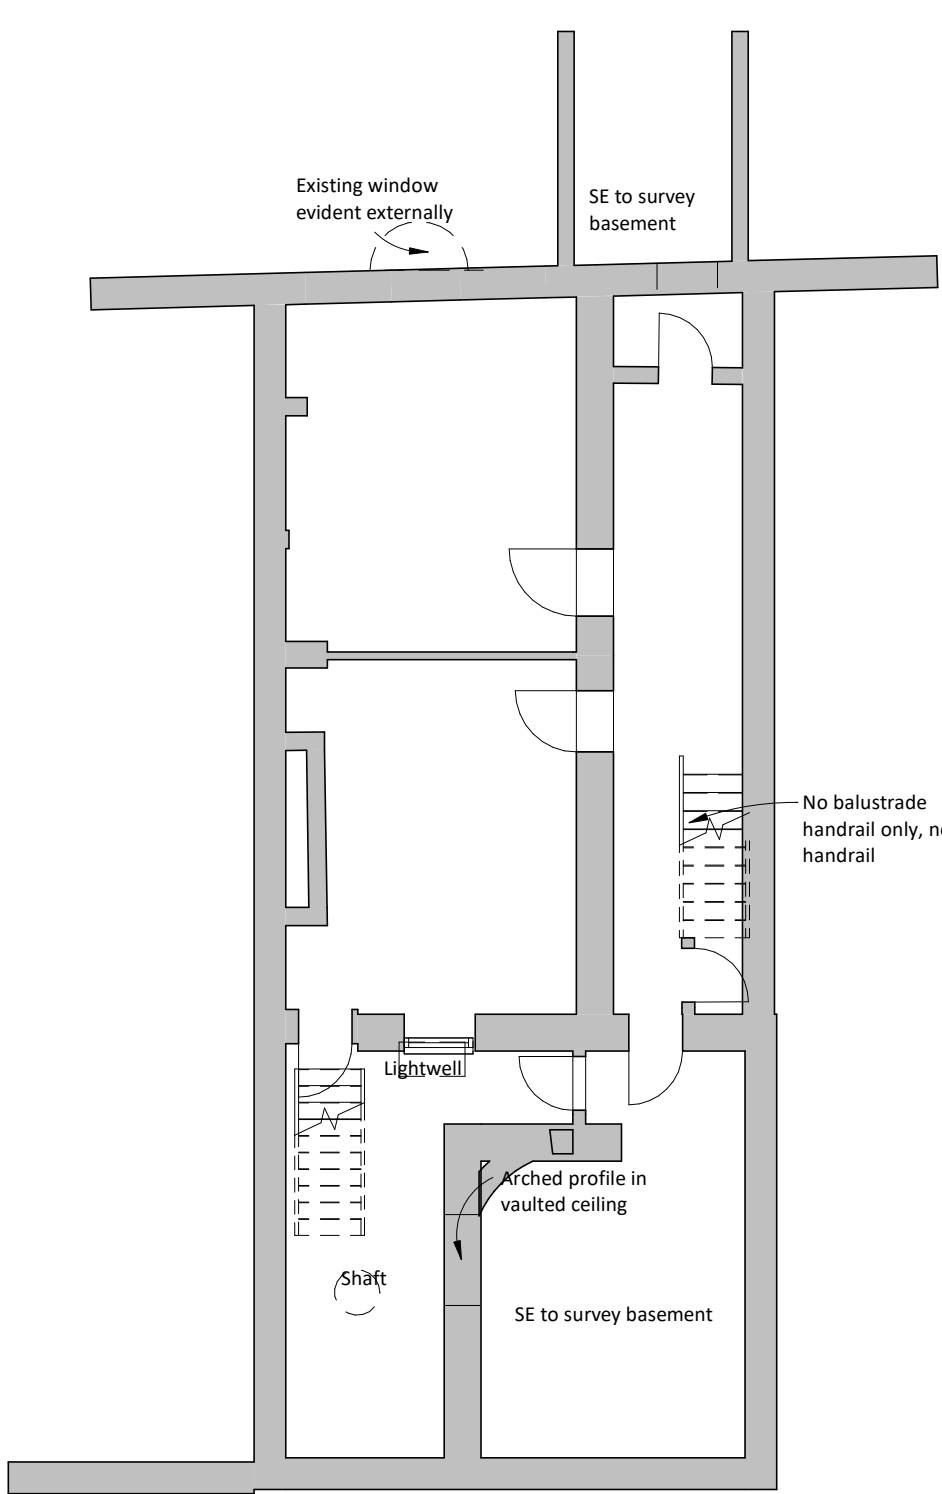


-01 Basement as Existing  
1 : 100

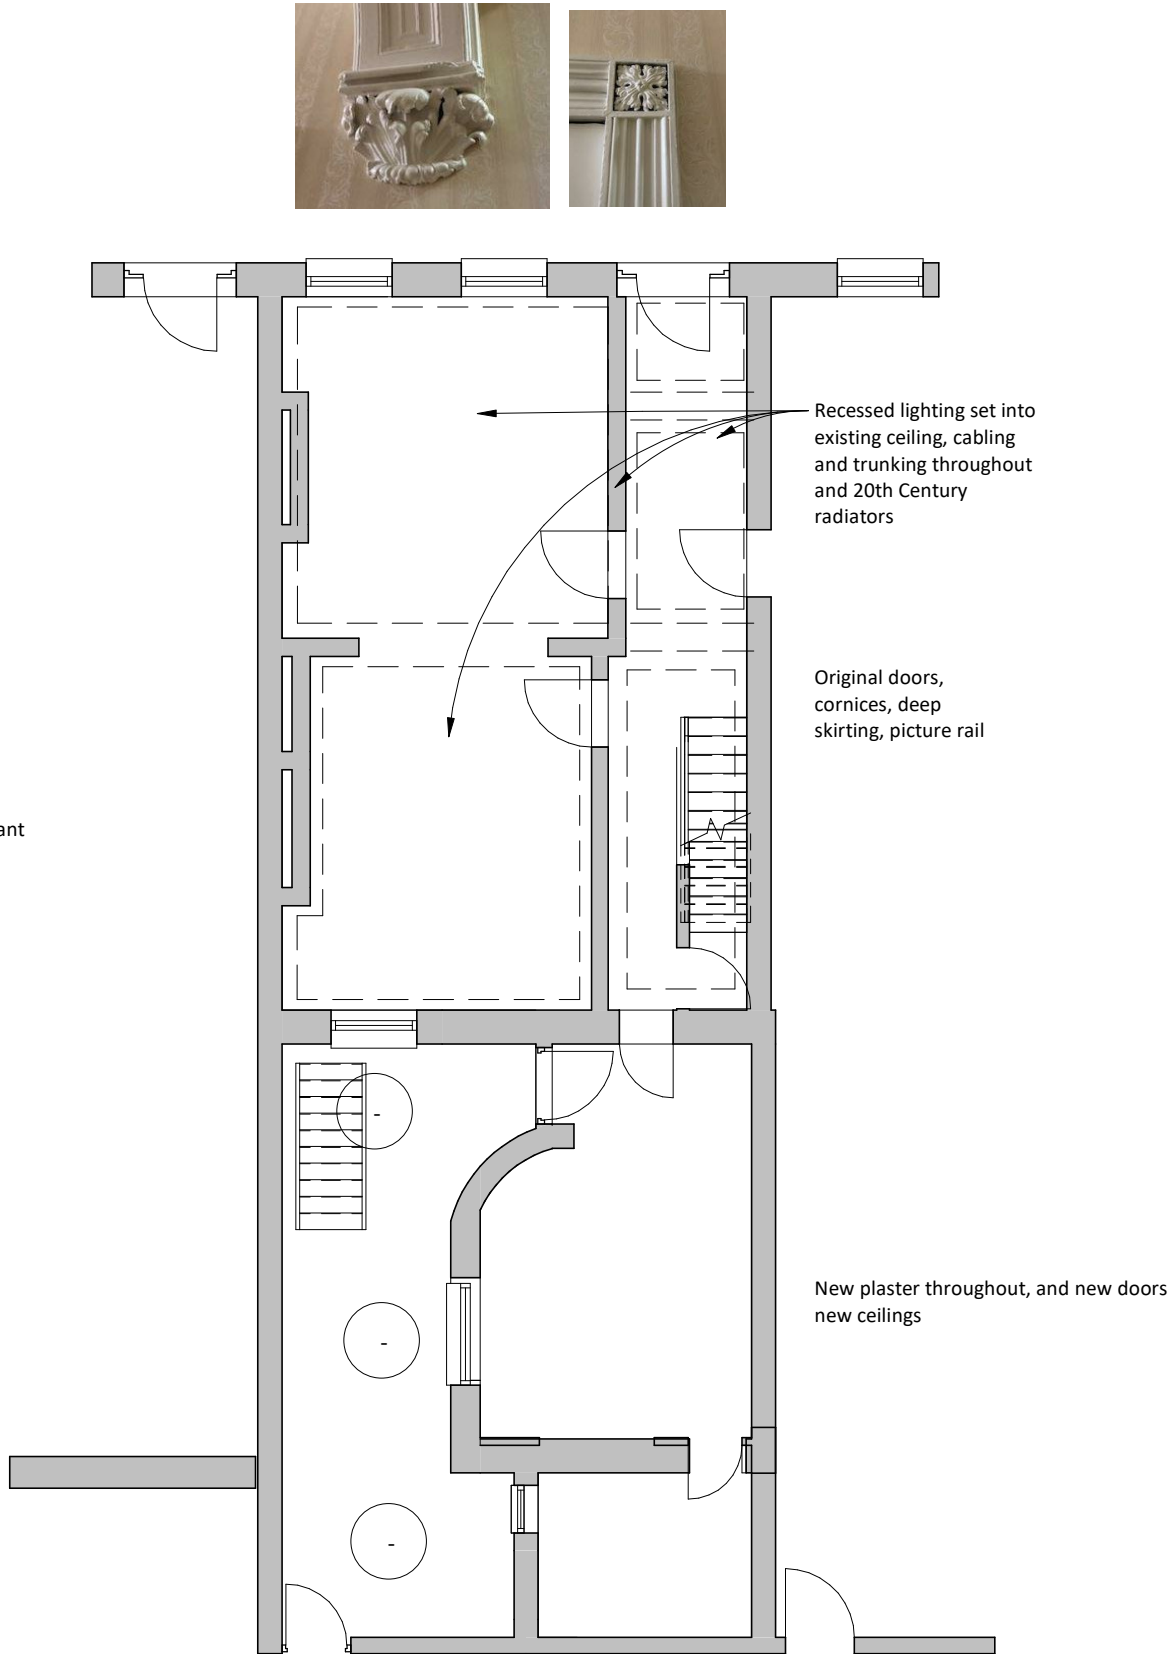


00 Ground Floor as Existing  
1 : 100

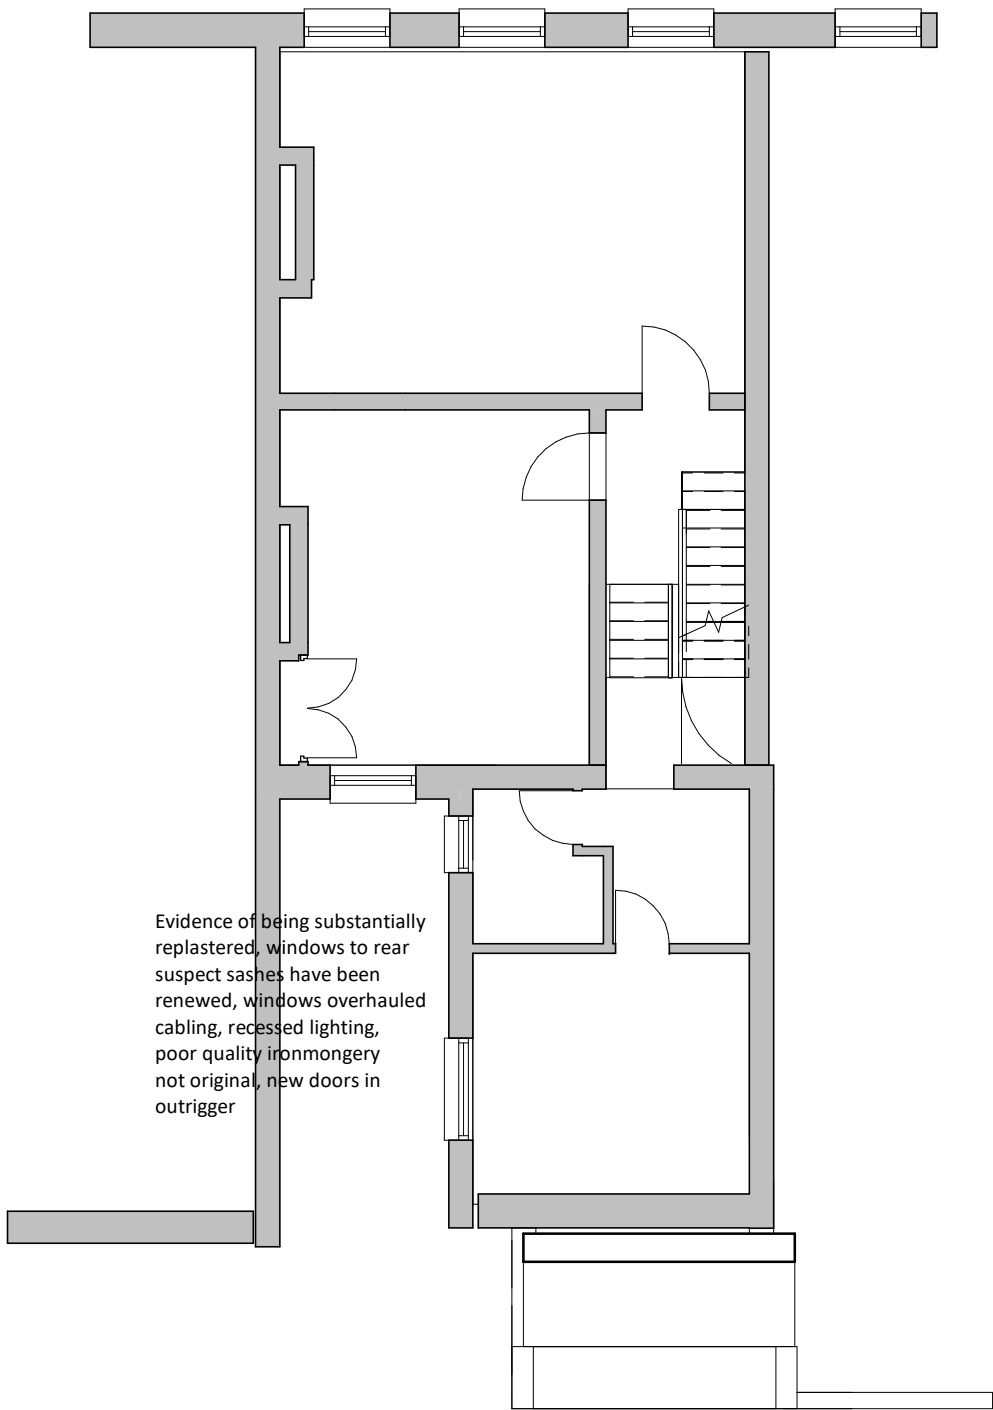

01 First Floor as Existing  
1 : 100

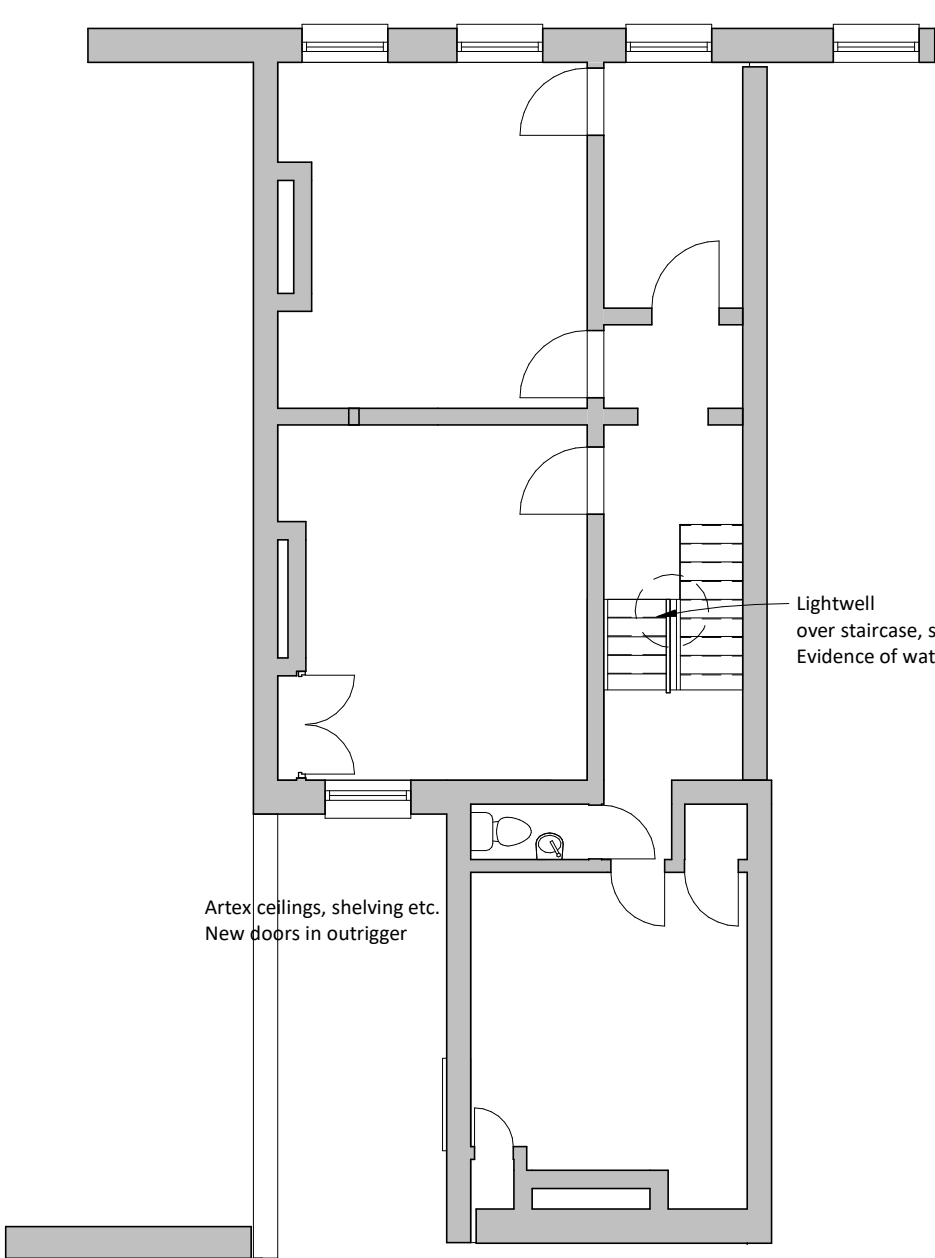

02 Second Floor as Existing  
1 : 100

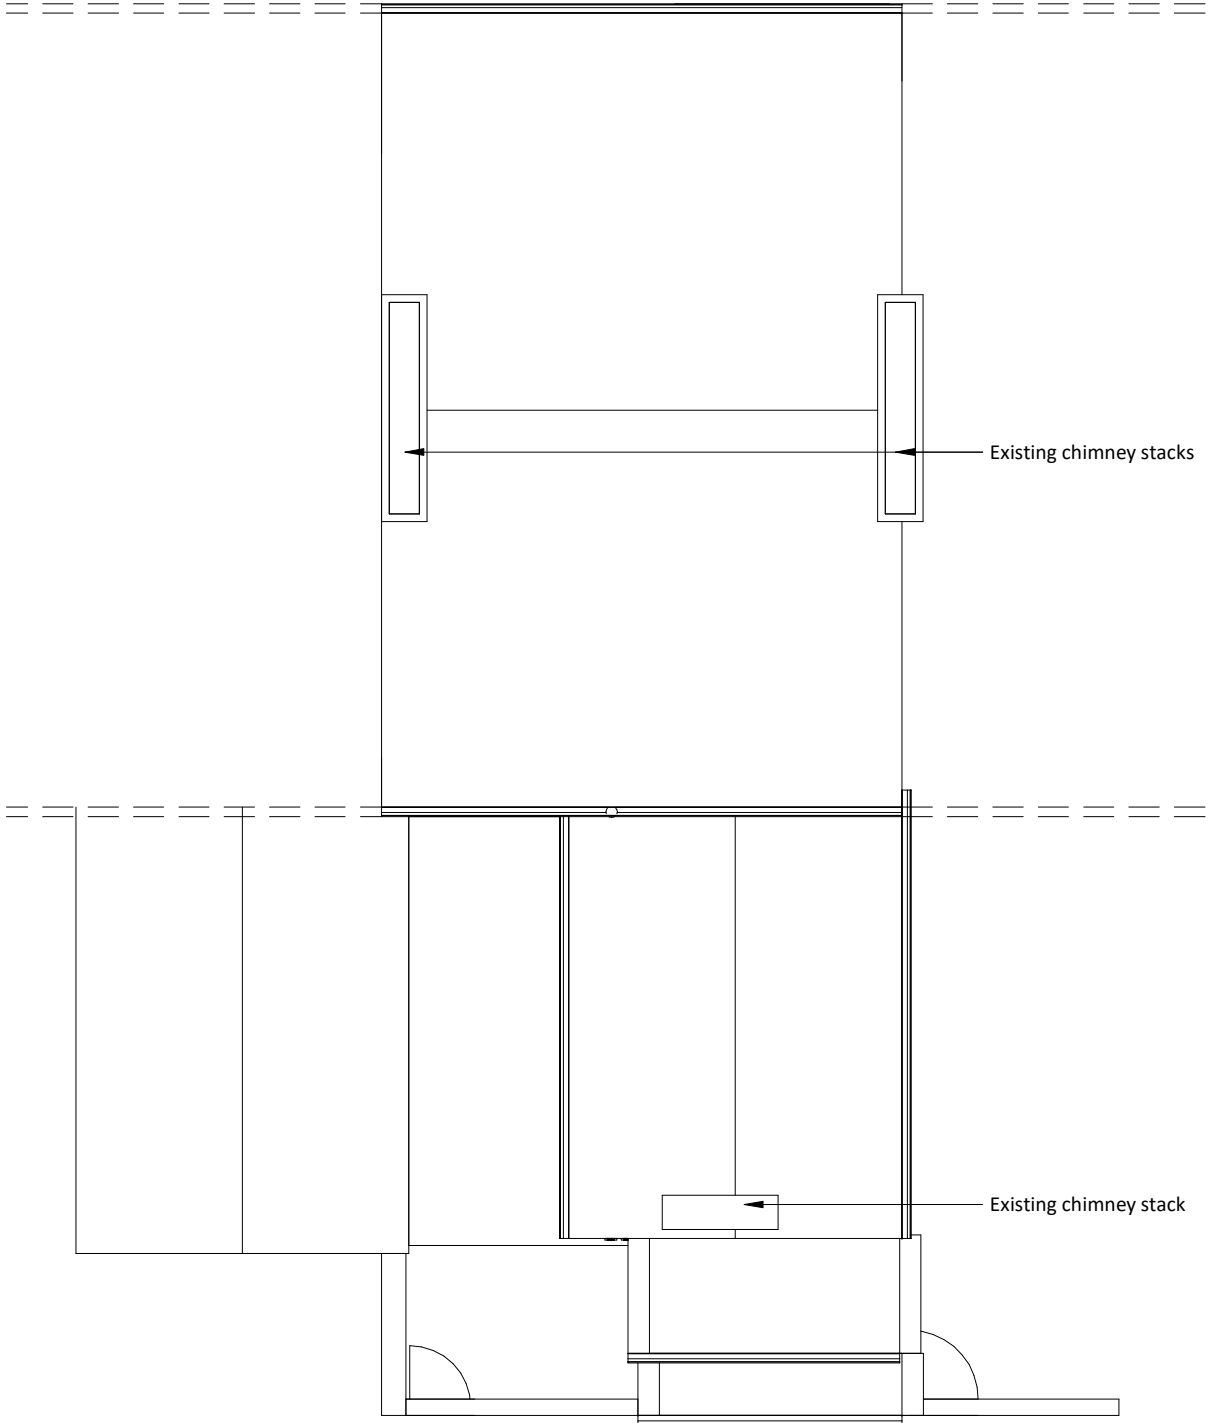

03 Roof Plan as Existing  
1 : 100

Significance Key

- High
- Medium
- Medium/Low
- Low
- Negative



| A   | 14/08/19 | LT  | Existing roof plan added |
|-----|----------|-----|--------------------------|
| Rev | Date     | Int | Description              |



Client:  
Nilesh Bhatt

Project:  
13 St John Street,  
Manchester

Description:  
Existing Plans

Purpose of Issue:  
Building Regulations

Drawn By: VS    Checked By: VS    Date: 12/04/17    Scale @ A1: 1 : 100

Job No: 3521    Status Code: S0    Drawing No: 202    Rev: A

File Identifier:  
SJ-BTP-00-01-DR-A-3521\_202

Elizabeth House, 486 Didsbury Road, Heaton Mersey, Stockport, SK4 3BS  
t 0161 443 1221    e info@bernardtaylor.co.uk    w www.btparchitects.co.uk